


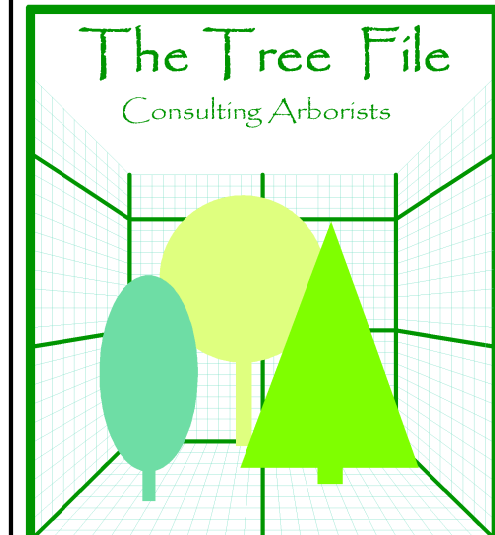

Ashgrove House
Kill Avenue
Dun Laoghaire
Co Dublin
Tel. 01-2804839
Mob. 086-3819011
e-mail - thetreefile@eircom.net

Graphic Representation of Tree and Protection Zone

Canopy Extent
Cardinal Radii
Category Code
Stem Circumference
Root Protection Area (RPA)
Canopy is drawn to account for any natural asymmetry or imbalance. Crown Representation is scaled to account for north, east, west and south radii.
Root Protection Area (RPA)
This area relates the "EPA" radius as defined in the Tree Survey Table and is measured from the tree centre. This area defines the preliminary Construction Exclusion Zone (CEZ) that must be protected by fencing from the potentially damaging effects of construction activity.

- Category "A" Trees (Green Button)
- Category "B" Trees (Blue Button)
- Category "C" Trees (Gray Button)
- Category "U" Trees (Red Button)
- Tree Line
- Shrubbery
- Scrub and Thicket
- Trees Intended for Retention - Solid Green Crown Outline
- Trees Intended for Removal in Conjunction With Development Works - Broken Red Crown Outline

This Drawing Must Be Read in Conjunction with the Associated Arboricultural Report

Client: Crevay Trading GP Ltd.
Scale: 1:750 Date: October 2019
Project: Tree Survey, Sybil House and St Pauls School, Raheny
Description: Tree Impacts Assessment Plan
Drawing Title: D2-AIA-St Pauls-10-19

