DETAIL 1 1.25 M HIGH TIMBER POST AND PLASTIC MESH TREE PROTECTION FENCE SCALE 1:25

SECTION ELEVATION

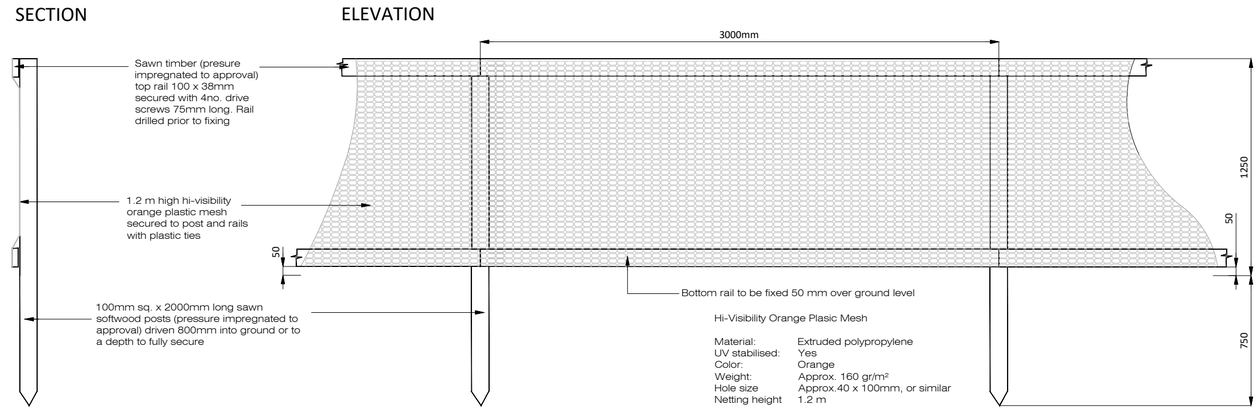

Hi-Visibility Orange Plasic Mesh

Material:	Extruded polypropylene
UV stabilised:	Yes
Color:	Orange
Weight:	Approx. 160 gr/m²
Hole size	Approx.40 x 100mm, or similar
Netting height	1.2 m

Notes:
1.All fences shall be a minimum height of 1.25 m
2.The fence is to be erected on fence posts securely anchored in the ground.
3.The fence must be maintained in good condition with a good appearance, rigid, plumb and safe throughout the construction period
4.The contractor shall take care to see that no construction equipment , materials,fencing, and /or construction debris are inside of fence area.
5.The contractor that erect fence shall be responsible for removing the fence.
6.Plastic mesh construction fence may be used
7.At each post, the fence must be secured with plastic ties at top and middle of the fence height
8.All timber is to be pressure impregnated with an approved preservative.
9.All timber is to be sawn softwood.
10.All ironmongery to be galvanised
11.Posts are to be set at 3m centres, at all changes in direction and at intersections.
12.All timbers are to be cut to required lengths prior to the application of the preservative.

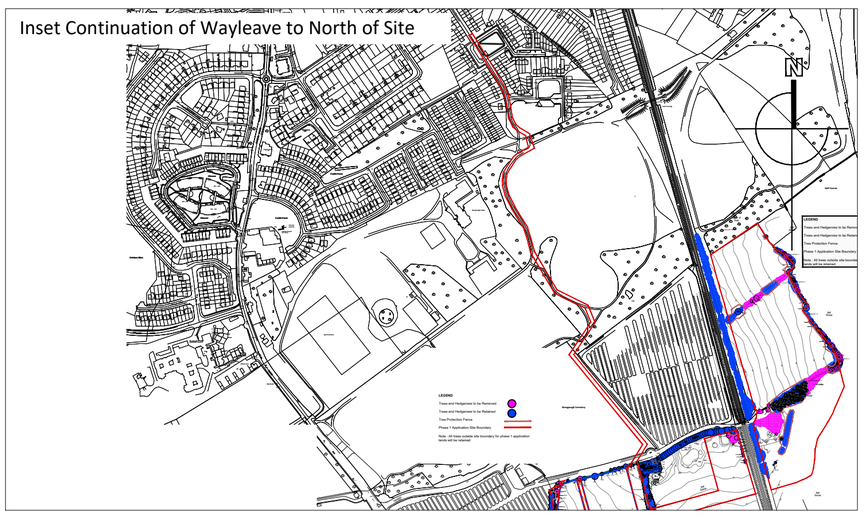

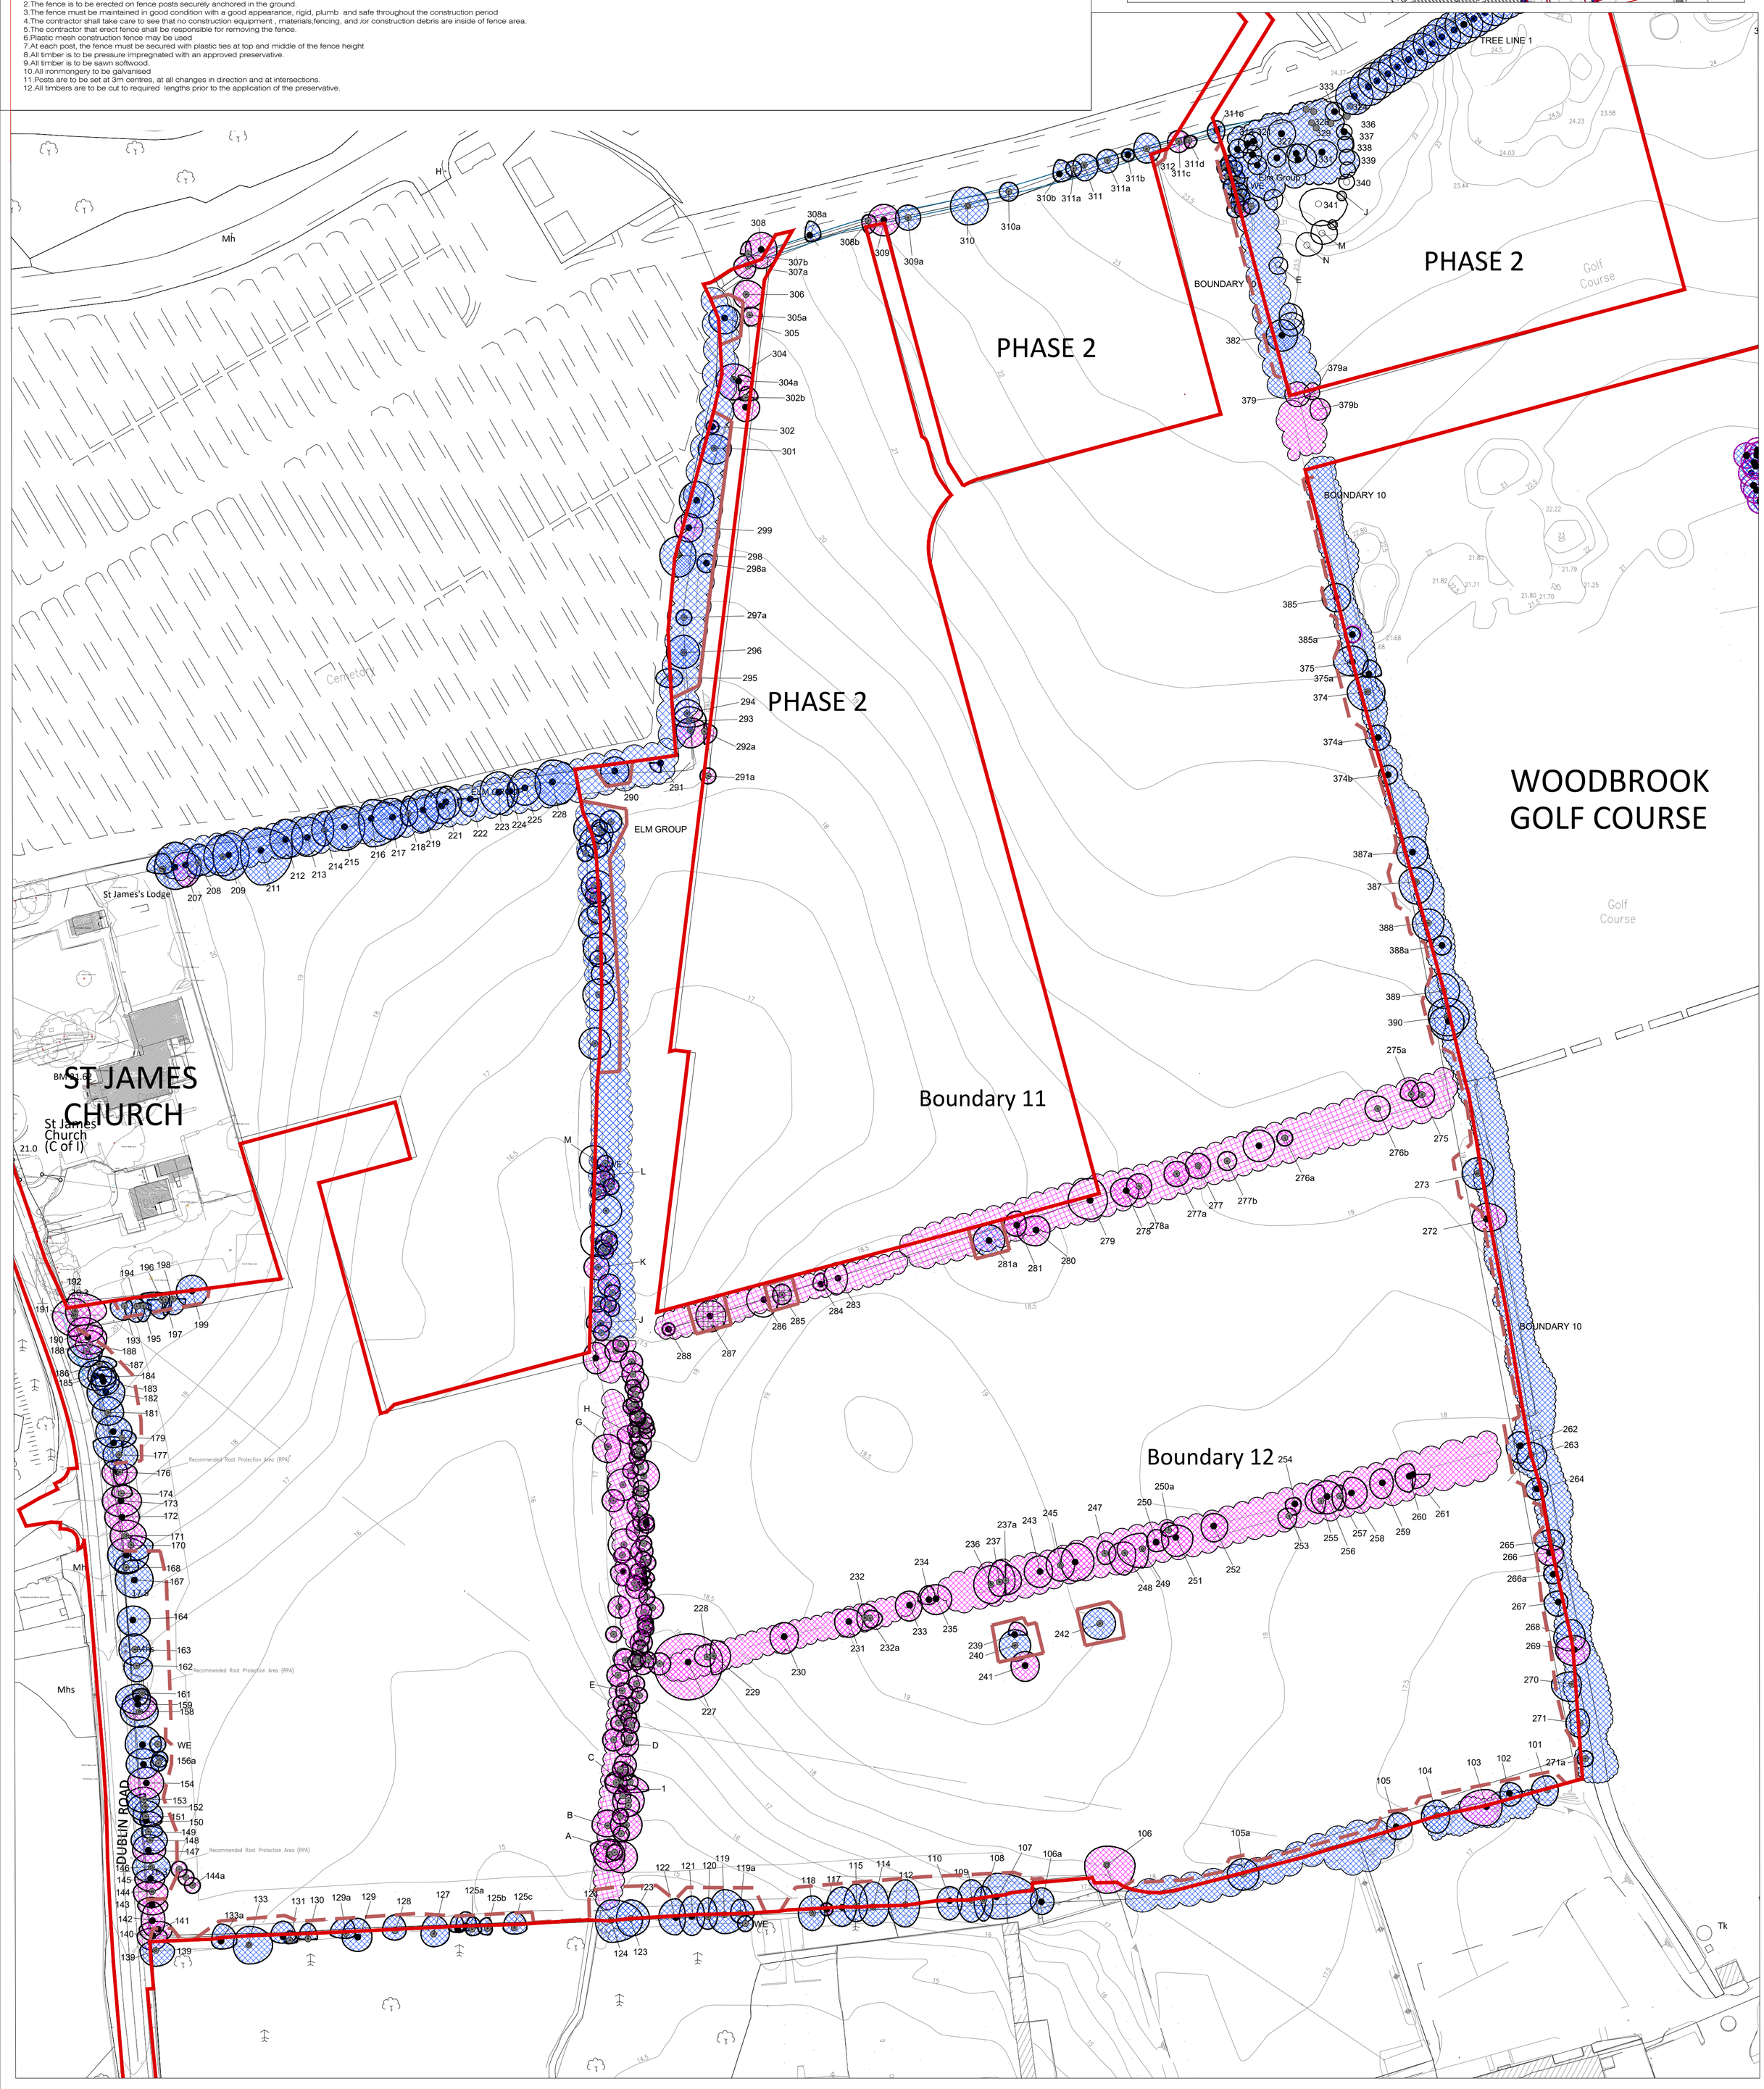

Rev	Date	Drawn	Checked	Description

Notes:

COPYRIGHT © ALL RIGHTS RESERVED.

THIS WORK IS COPYRIGHT AND CANNOT BE REPRODUCED OR COPIED IN ANY FORM WITHOUT THE WRITTEN PERMISSION OF THE ORIGINATOR.
DO NOT SCALE FROM THIS DRAWING. WORK ONLY FROM FIGURED DIMENSIONS.

THIS DRAWING TO BE READ IN CONJUNCTION WITH RELEVANT CONSULTANT'S DRAWINGS.

Ordnance Survey Ireland Licence No AR 0001319
© Ordnance Survey Ireland/Government of Ireland

Project: WOODBROOK - PHASE 1, Old Dublin Road, Co.Dublin
Aeval Unlimited Company

Project No. 6384

Drg. Tree and Hedgerow Removal and Protection Plan (Sheet 1 of 2)

Drawing No. 311 Rev. 00

Scales 1:1000 Status SHD PLANNING APPLICATION Date OCTOBER 2019

Canal House, Canal Road, Dublin 6
Tel: +353(0)1 2081900
mail@bradyshipmanmartin.com
www.bradyshipmanmartin.com

Drn. GB Chd. AP Passed

BSM Est. 1968