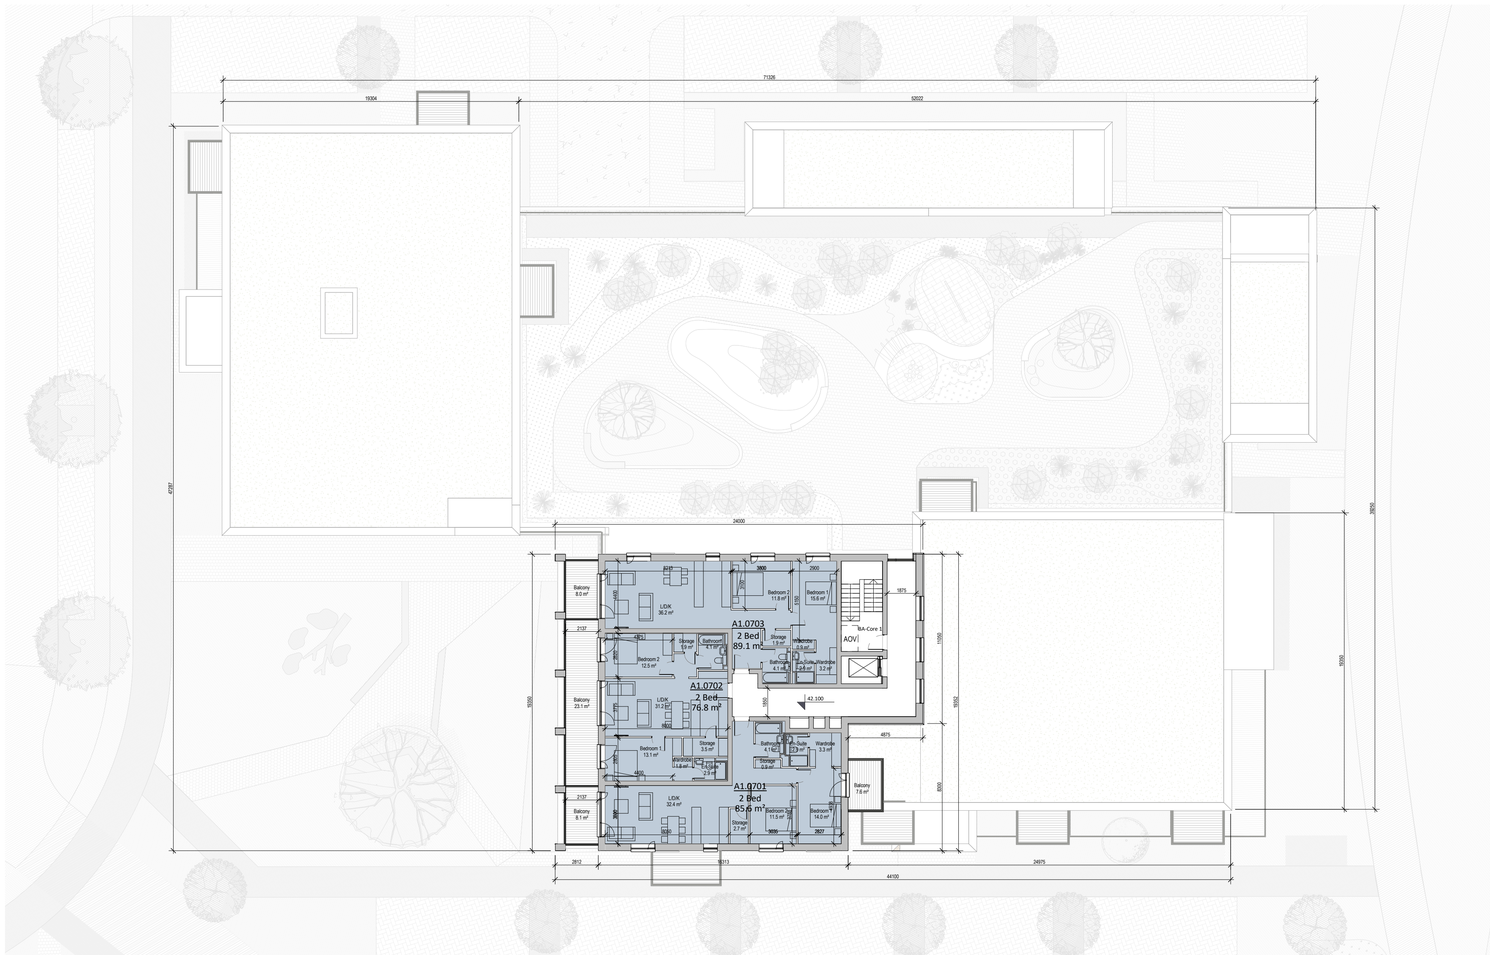Block A - Level 07