A1

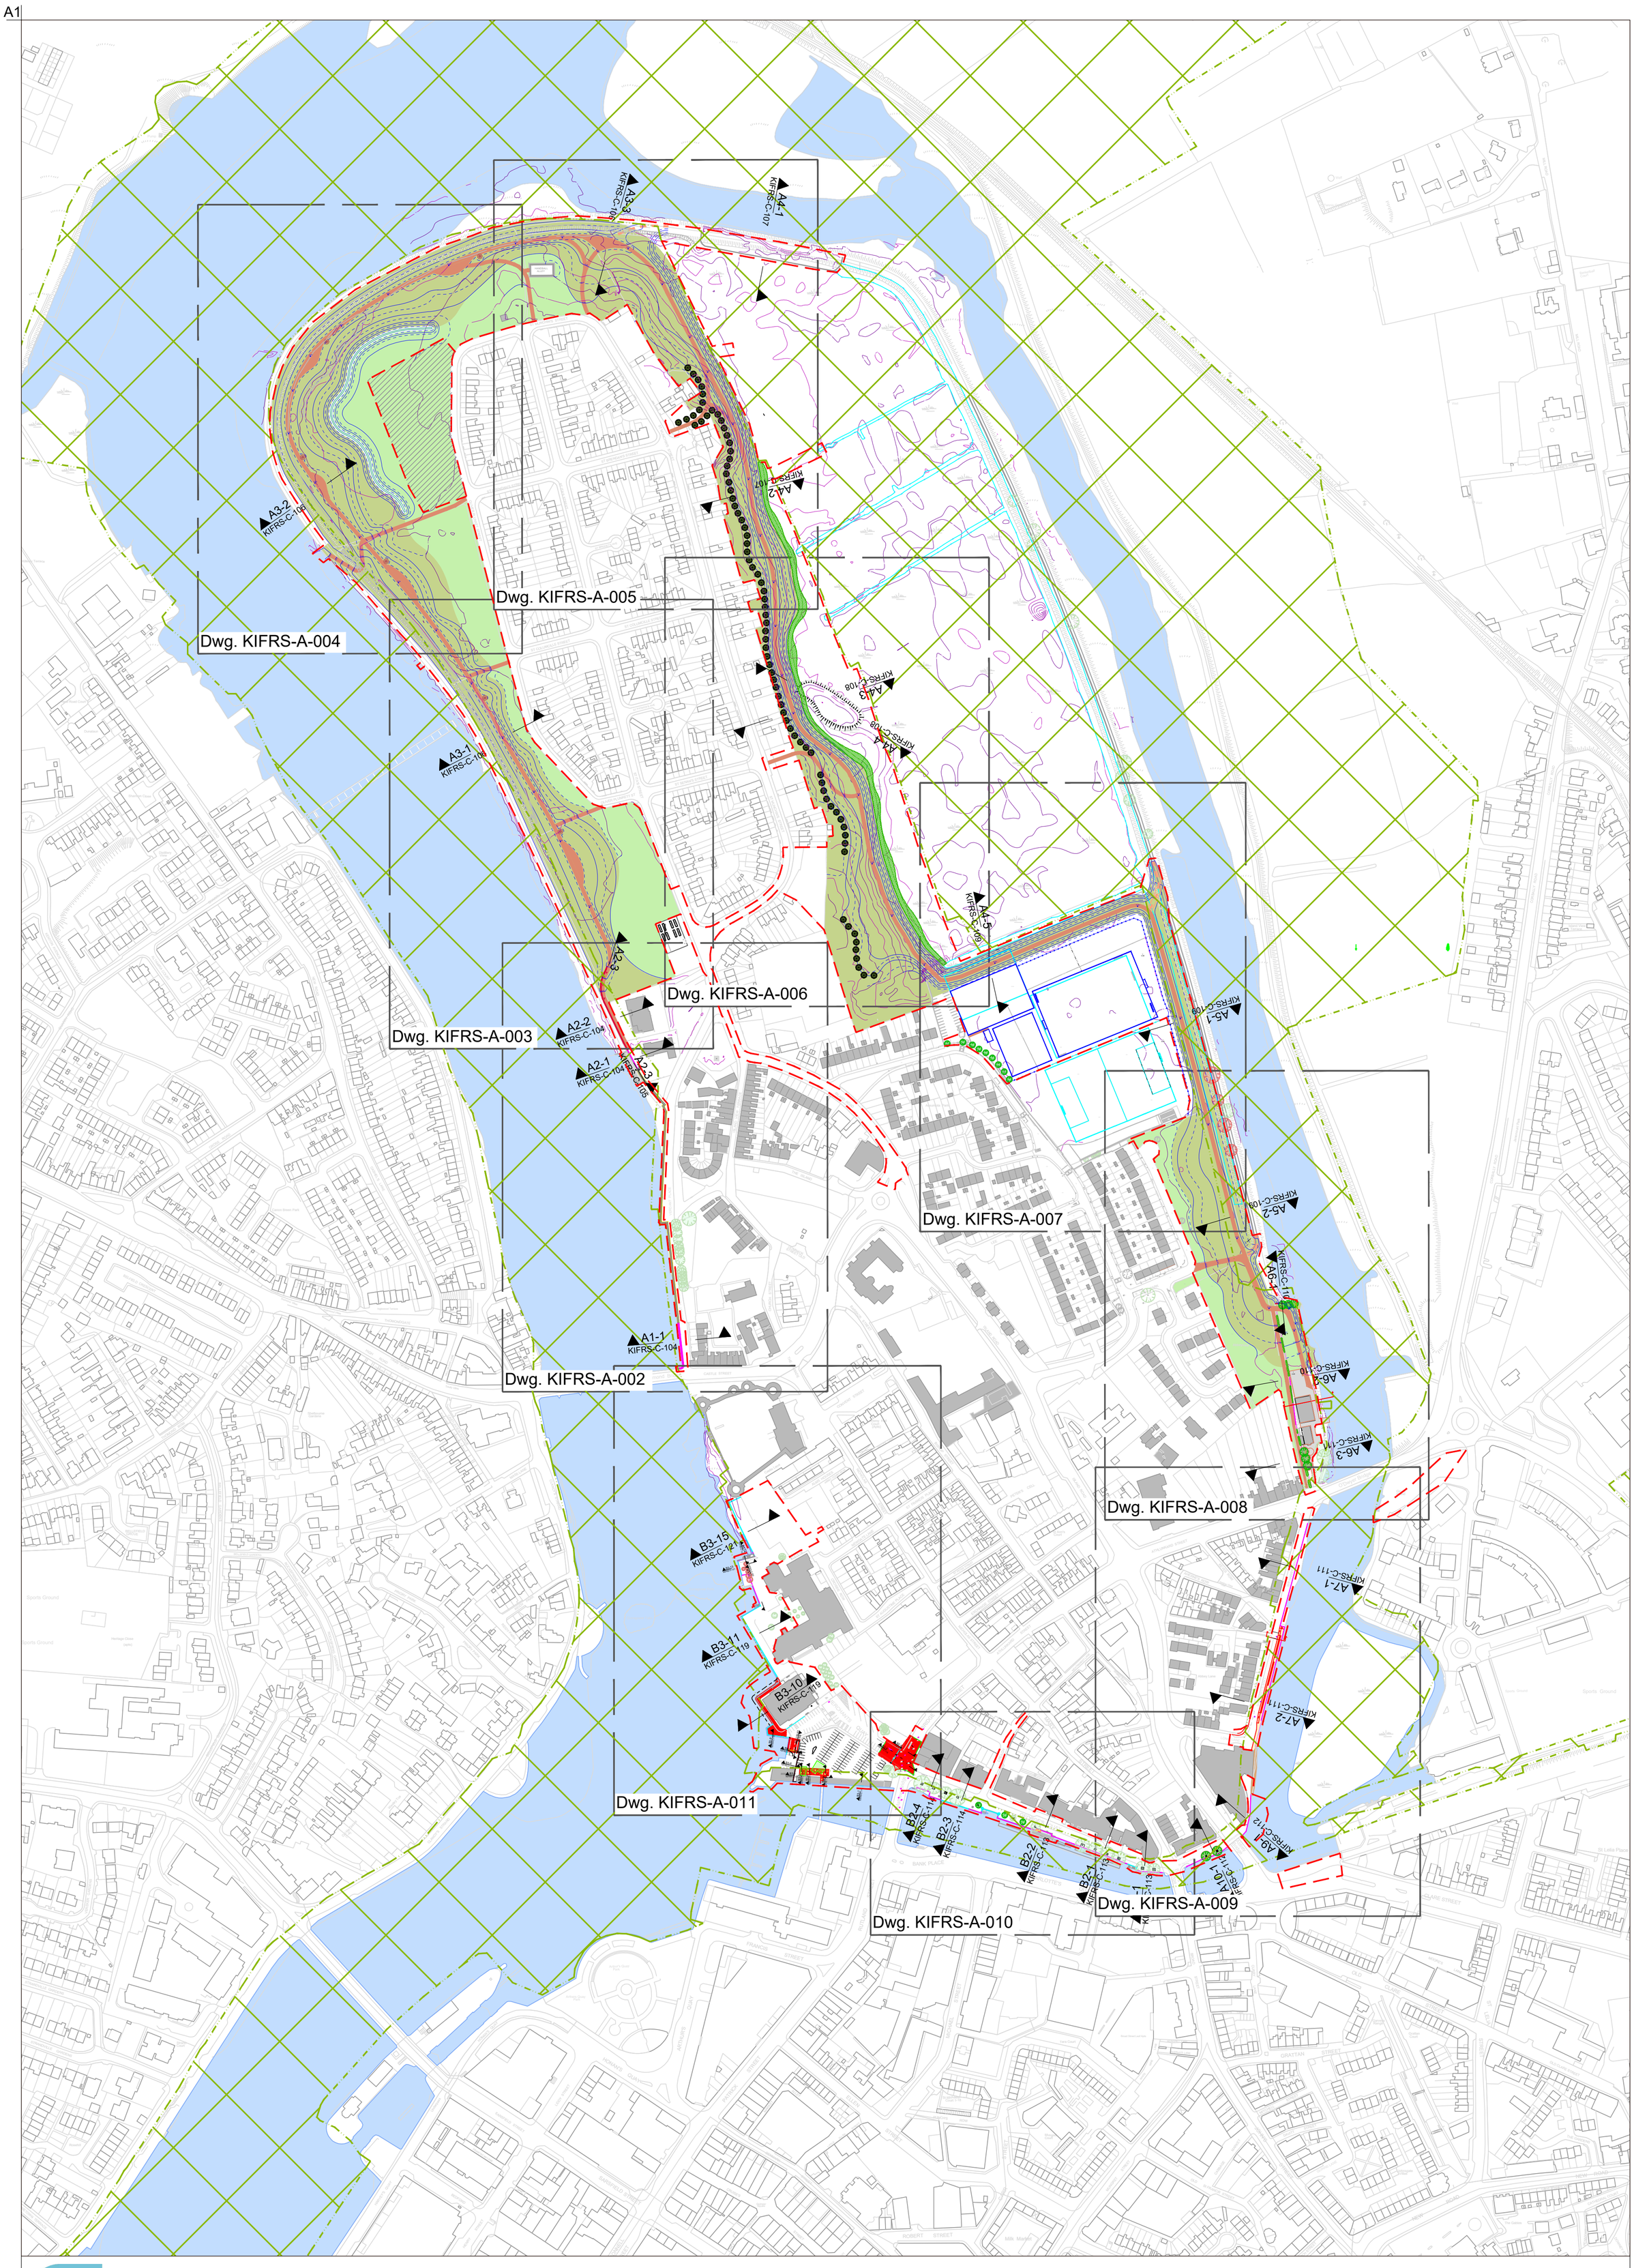

C:\Users\Samuel\McKeever\OneDrive - Nicholas de Jong Associates\Clients\Limerick Council\Kings Island Flood Defences\FRS-Compilation-Nds_J_11 12 19 PL1.dwg

JBA consulting

Nicholas de Jong Associates
URBAN DESIGN

Issue	Date	By	Chkd	Appd
PL2	18.12.19	SMcK	SMcK	SMcK

Client
Limerick City & County Council
Comhairle Cathrach & Contae Luimnigh
Limerick City & County Council

Job Title
KING'S ISLAND
FLOOD RELIEF SCHEME

Scale at A1 1:2,500

Discipline Landscape Architecture

ARUP
Arup, 50 Ringsend Road
Dublin, D04 T6X0
Tel +353(0)1 233 4455 Fax +353(0)1 668 3169
www.arup.ie

Drawing Title
KIFRS Proposals Layout Key Plan
-
-

Job No	Drawing Status
265545	PLANNING

Drawing No	Issue
KIFRS-A-001	PL2

Do not scale

© Arup