


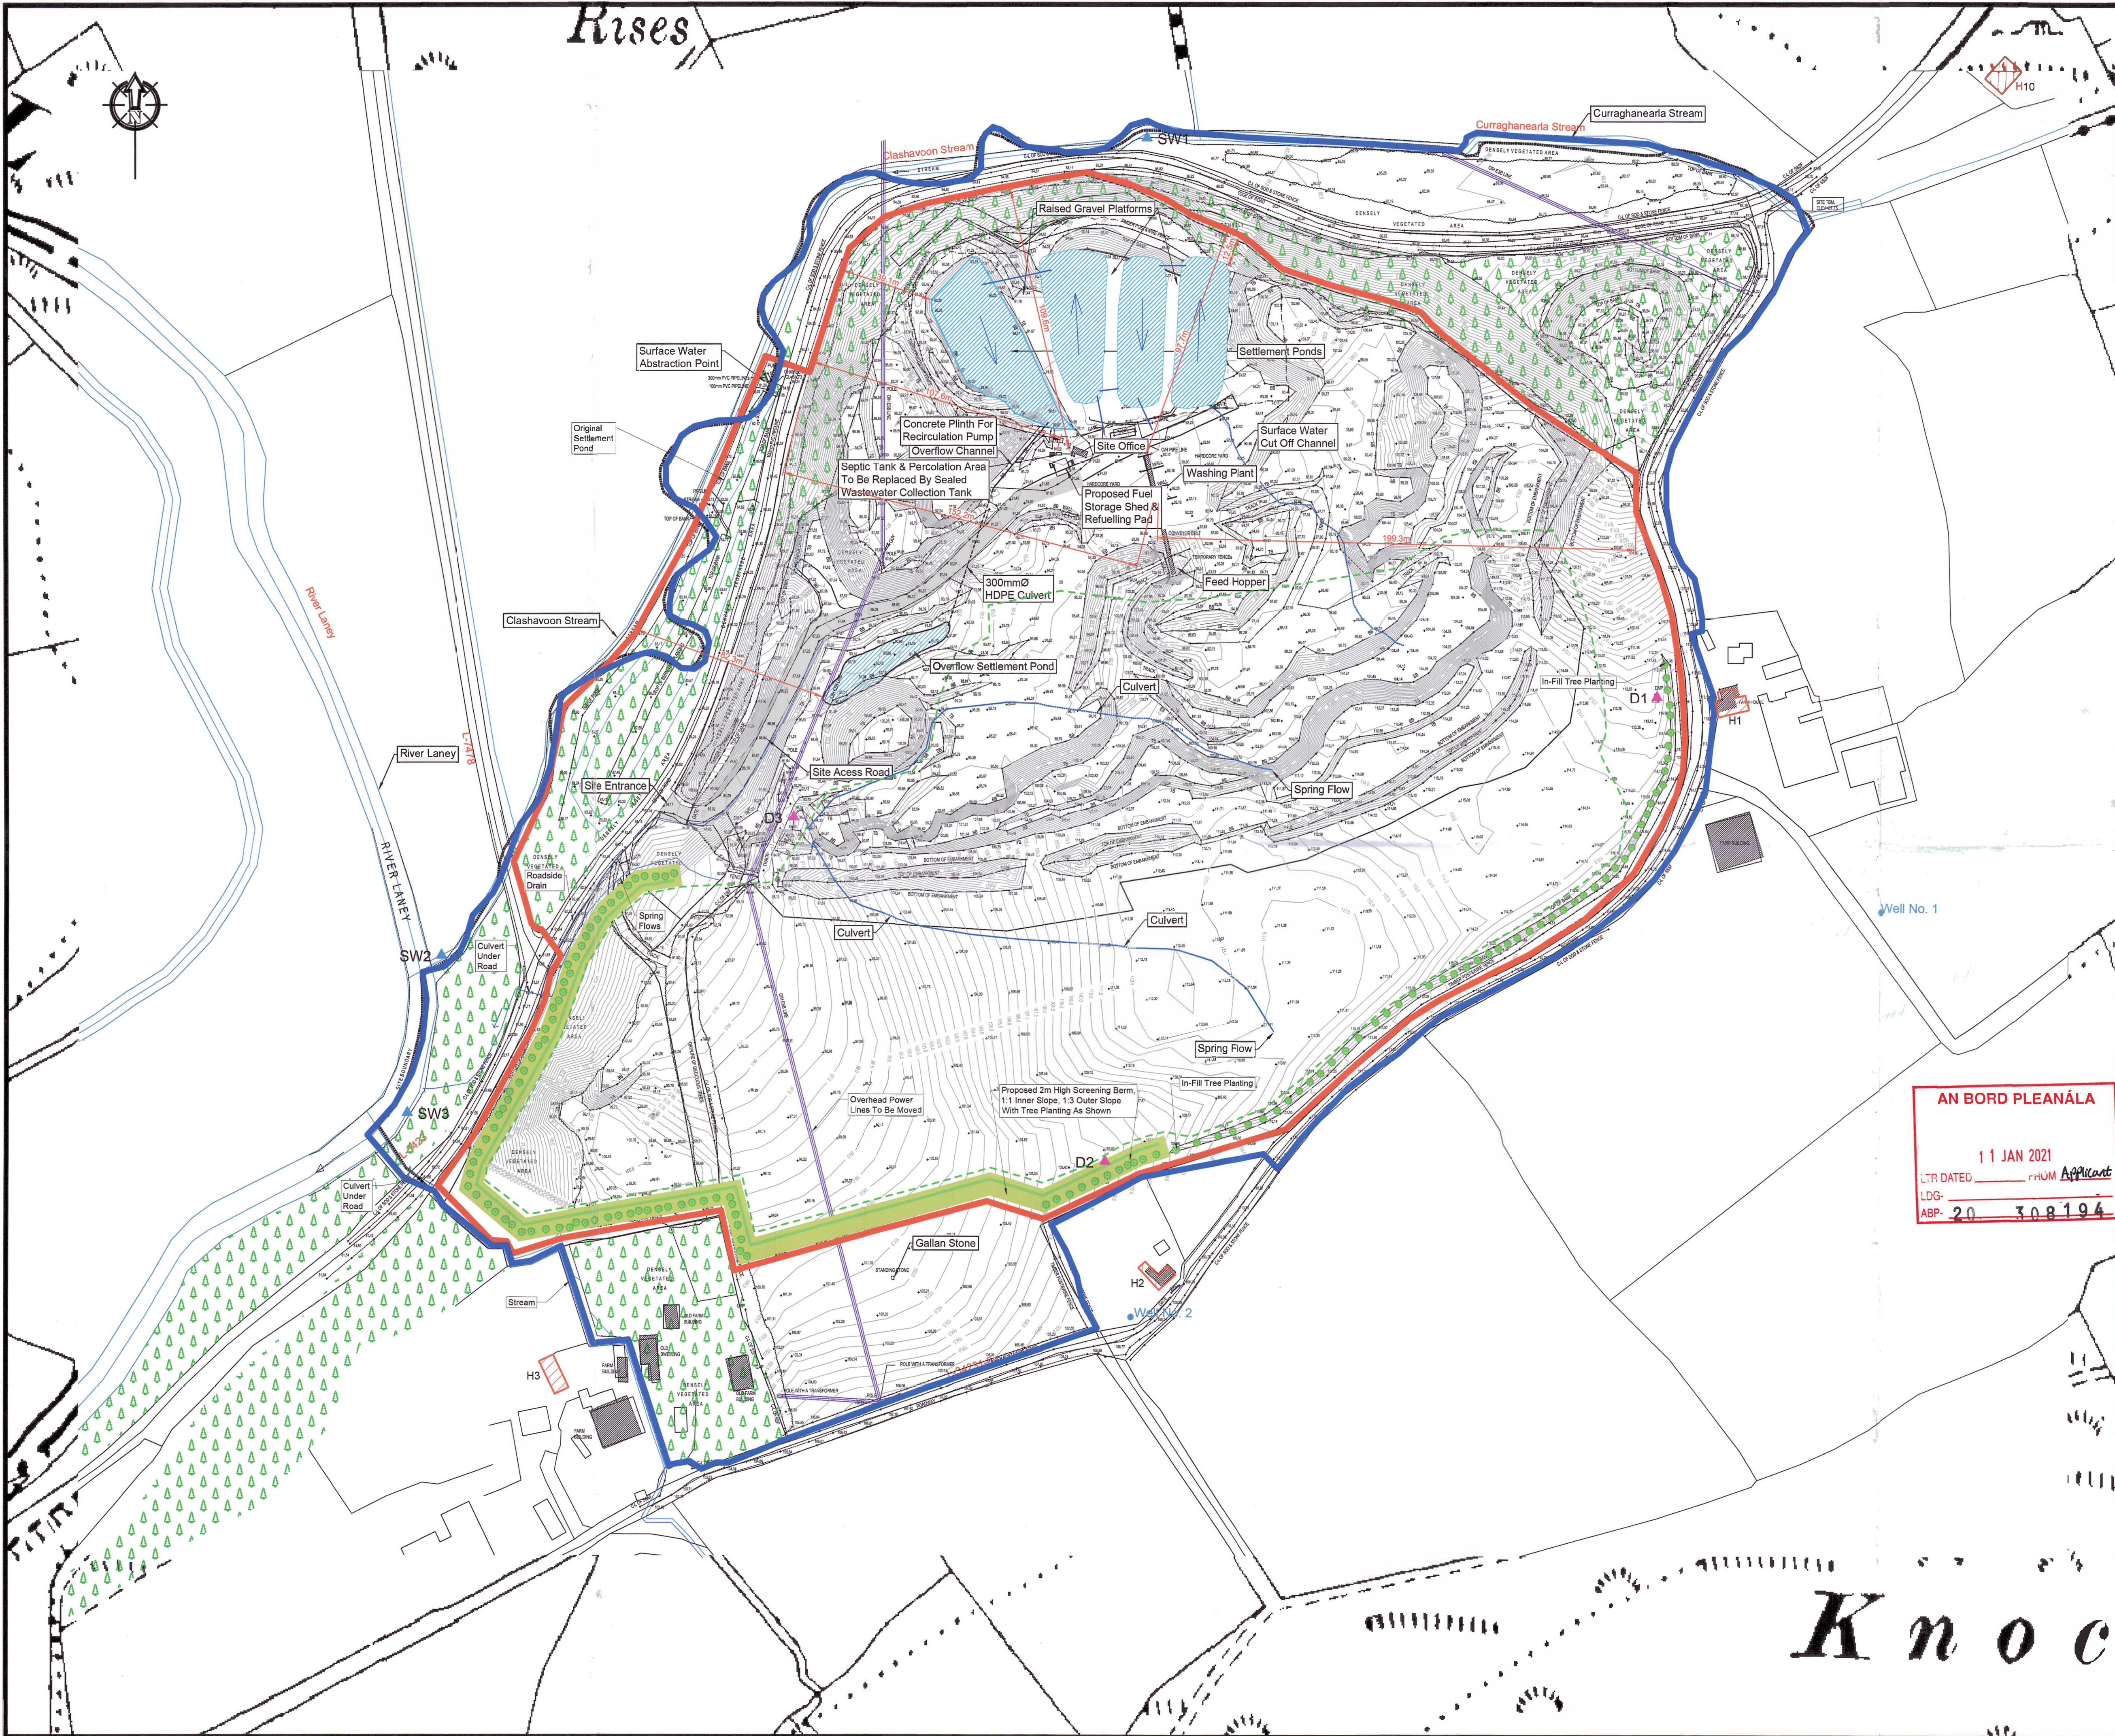

NOT FOR CONSTRUCTION UNLESS SPECIFICALLY STATED OTHERWISE

- No part of this document may be reproduced or transmitted in any form or stored in any retrieval system of any nature without the written permission of KEOHANE GEOLOGICAL & ENVIRONMENTAL CONSULTANCY as copyright holder, except as agreed for use on the project for which the document was originally issued.
- Do not scale.
- Use figured dimensions only.
- If in doubt - Ask!
- Ordnance Survey Ireland Licence No. AR0090320 © Ordnance Survey Ireland / Government of Ireland Where Applicable.

LEGEND

Section 37L Further Development Application —

Land Ownership Boundary —

Extraction Boundary ---

Dust Monitoring Location ▲ D1 to D3

Surface Water Monitoring Location ▲ SW1 to SW3

1	Section 37L Further Development Application Further Information Submission	5-Jan-21
Rev	Description	Date

Client

DRIMOLEAGUE CONCRETE WORKS Ltd.

Project

UMMERA GRAVEL PIT

Issue

Section 37L Further Development Application

Title

MONITORING POINTS LOCATION PLAN

Scales

1:1250
A1-Printed Page Size

Prepared By	Checked	Date
DK	DK	5-Jan-21

Dwg. No.

Drawing No.8

KEOHANE GEOLOGICAL & ENVIRONMENTAL CONSULTANCY
IVY HOUSE,
CLASH,
CARRIGROHANE,
COUNTY CORK.

Mobile 086-8289167
Phone 021-4876421
Email dankeohaneivy@hotmail.com


AN BORD PLEANÁLA

11 JAN 2021

LTR DATED 11 JAN 2021

LDG- 20

ABP- 308194

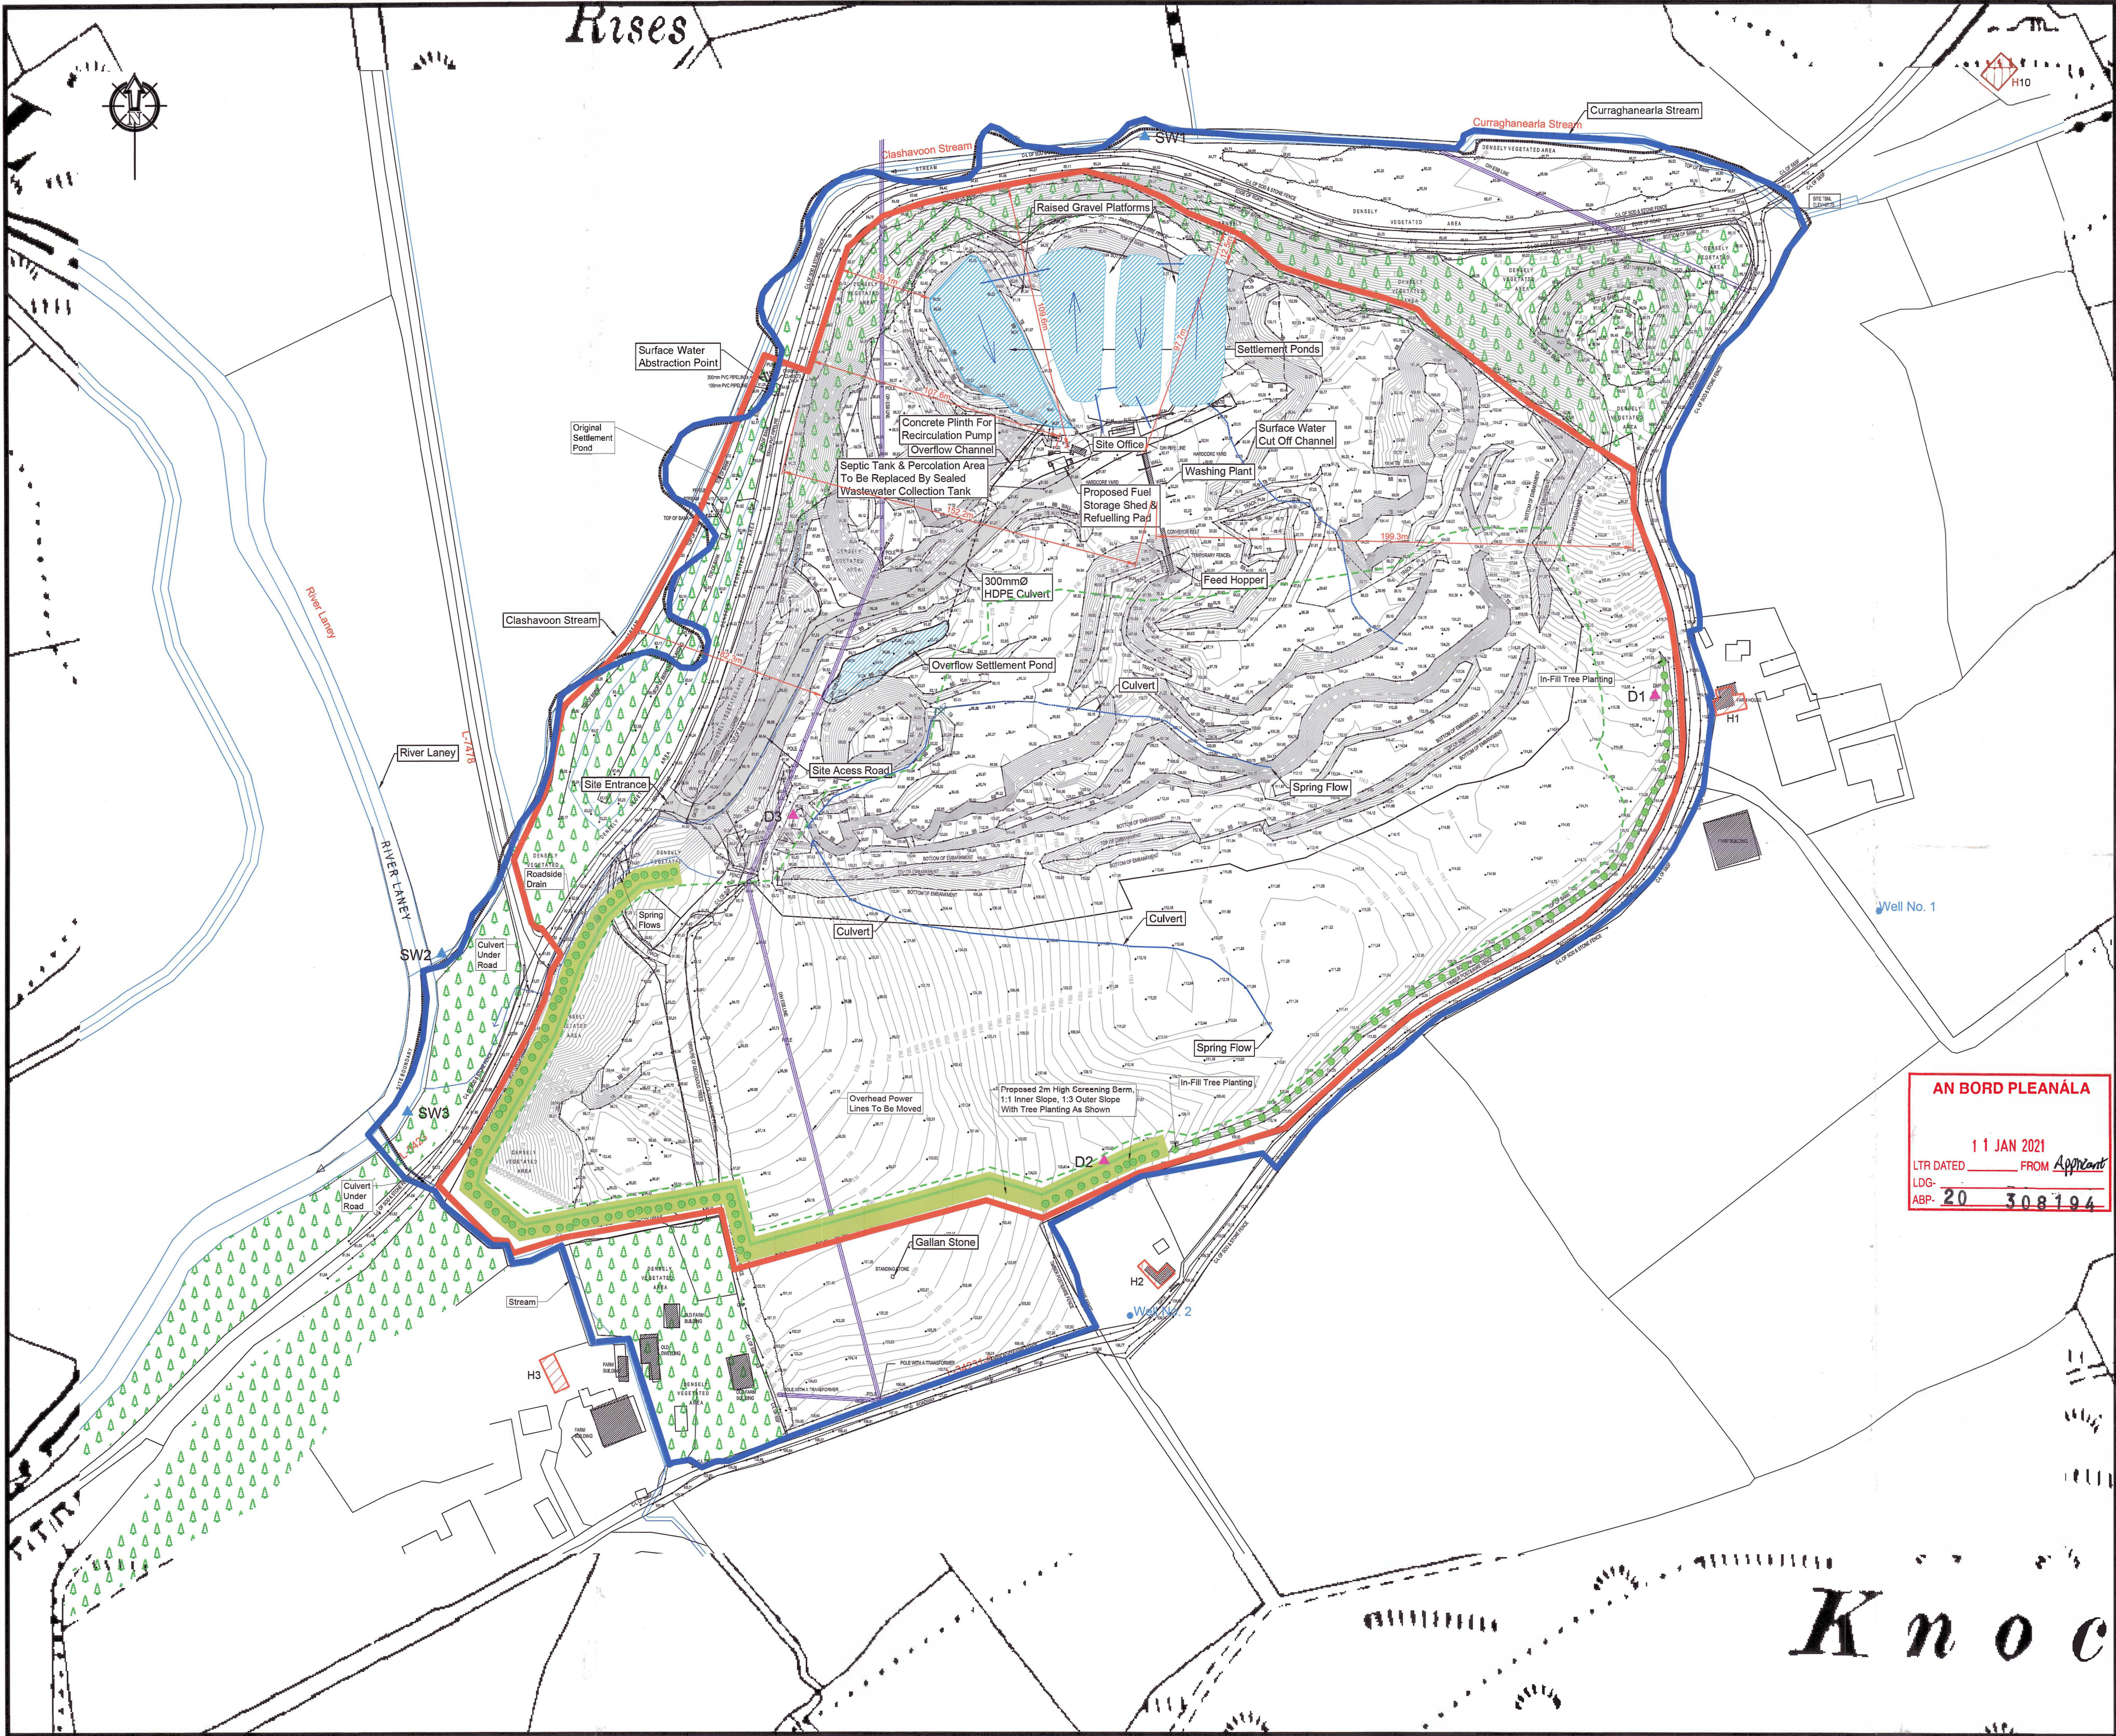

NOT FOR CONSTRUCTION UNLESS SPECIFICALLY STATED OTHERWISE

- No part of this document may be reproduced or transmitted in any form or stored in any retrieval system of any nature without the written permission of KEOHANE GEOLOGICAL & ENVIRONMENTAL CONSULTANCY as copyright holder except as agreed for use on the project for which the document was originally issued.
- Do not scale.
- Use figured dimensions only.
- If in doubt - Ask!
- Ordnance Survey Ireland Licence No. AR0090320 © Ordnance Survey Ireland / Government of Ireland Where Applicable.

LEGEND

Section 37L Further Development Application —

Land Ownership Boundary —

Extraction Boundary ---

Dust Monitoring Location ▲ D1 to D3

Surface Water Monitoring Location ▲ SW1 to SW3

1 Section 37L Further Development Application Further Information Submission		5-Jan-21
Rev	Description	Date
1	Section 37L Further Development Application Further Information Submission	5-Jan-21

Client

DRIMOLEAGUE CONCRETE WORKS Ltd.

Project

UMMERA GRAVEL PIT

Issue

Section 37L Further Development Application

Title

MONITORING POINTS LOCATION PLAN

Scales

1:1250
A1-Printed Page Size

Prepared By	Checked	Date
DK	DK	5-Jan-21

Dwg. No.

Drawing No.8

KEOHANE GEOLOGICAL & ENVIRONMENTAL CONSULTANCY
IVY HOUSE,
CLASH,
CARRIGROHANE,
COUNTY CORK.

Mobile 086-8289167
Phone 021-4876421
Email dankeohaneivyclash@hotmail.com


AN BORD PLEANÁLA

11 JAN 2021

LTR DATED FROM *Apprent*

LDG:

ABP: 20 308194

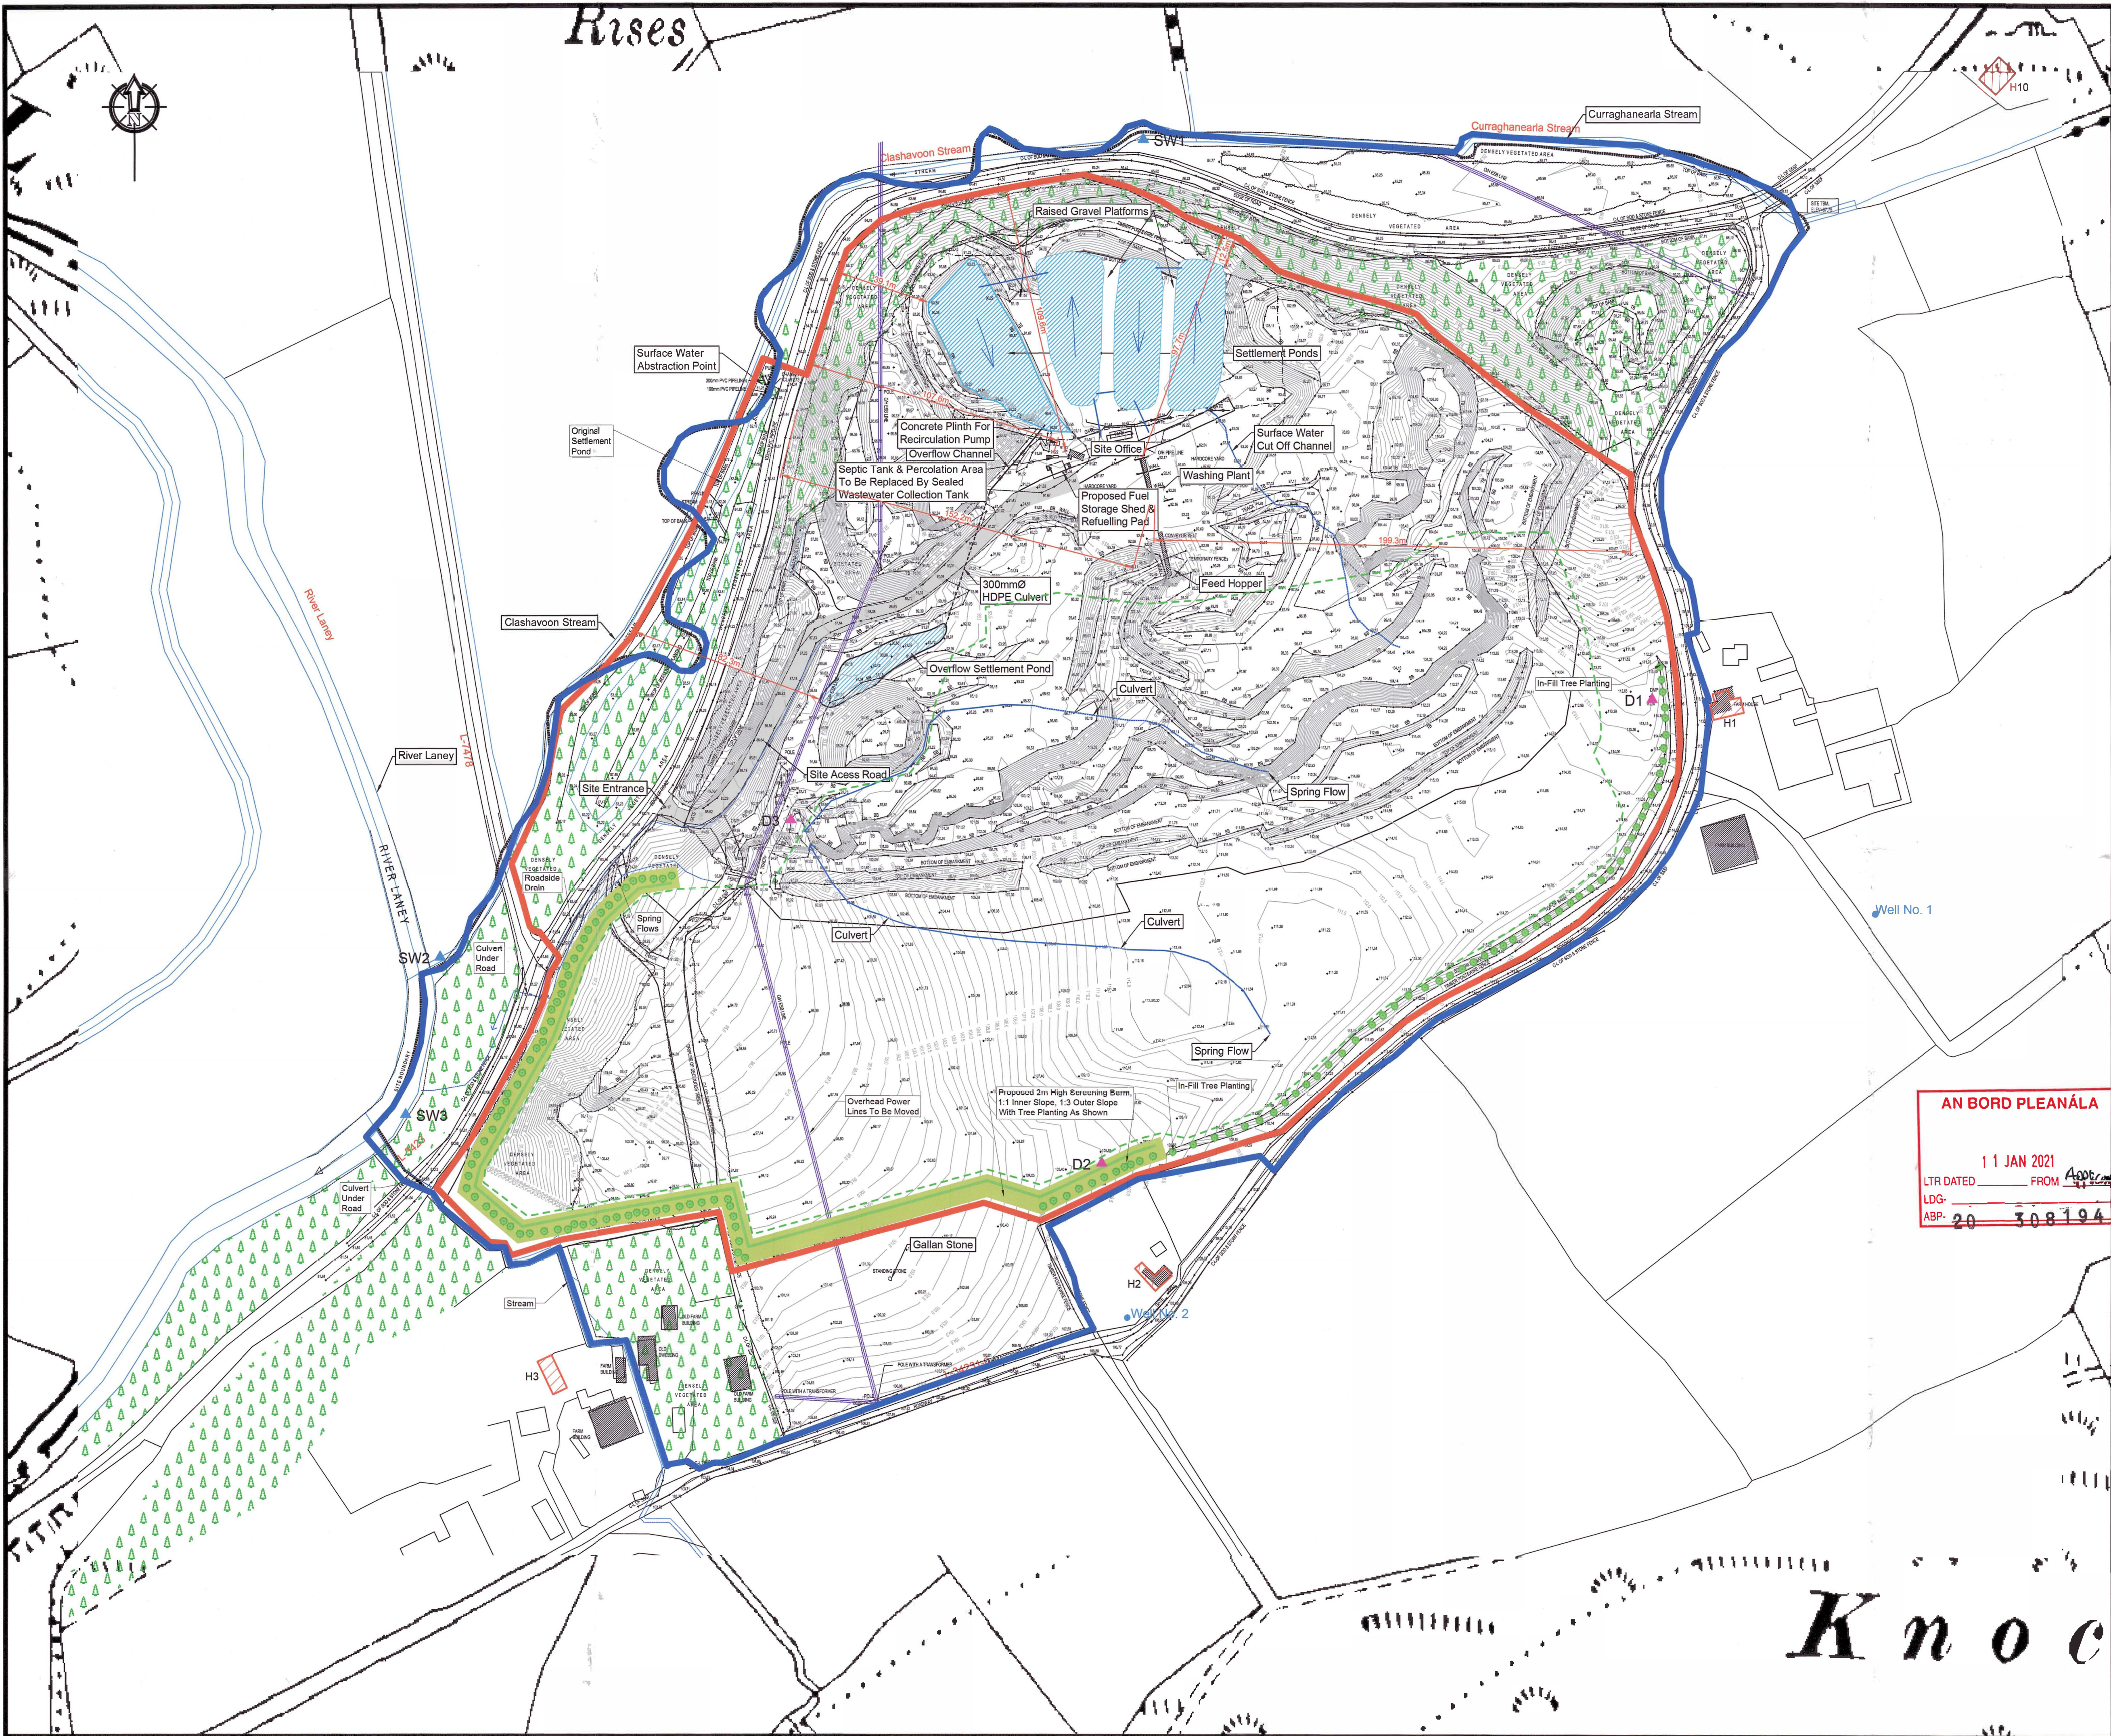

NOT FOR CONSTRUCTION UNLESS SPECIFICALLY STATED OTHERWISE

- No part of this document may be reproduced or transmitted in any form or stored in any retrieval system of any nature without the written permission of KEOHANE GEOLOGICAL & ENVIRONMENTAL CONSULTANCY as copyright holder except as agreed for use on the project for which the document was originally issued.
- Do not scale.
- Use figured dimensions only.
- If in doubt - Ask!
- Ordnance Survey Ireland Licence No. AR0090320 © Ordnance Survey Ireland / Government of Ireland Where Applicable.

LEGEND

Section 37L Further Development Application —

Land Ownership Boundary —

Extraction Boundary ---

Dust Monitoring Location ▲ D1 to D3

Surface Water Monitoring Location ▲ SW1 to SW3

Rev	Description	Date
1	Section 37L Further Development Application Further Information Submission	5-Jan-21

Client	DRIMOLEAGUE CONCRETE WORKS Ltd.	
Project	UMMERRA GRAVEL PIT	
Issue	Section 37L Further Development Application	
Title	MONITORING POINTS LOCATION PLAN	
Scales	1:1250 A1-Printed Page Size	
Prepared By	Checked	Date
DK	DK	5-Jan-21


Dwg. No.
Drawing No.8

KEOHANE GEOLOGICAL & ENVIRONMENTAL CONSULTANCY
IVY HOUSE,
CLASH,
CARRIGROHANE,
COUNTY CORK.

Mobile 086-8289167
Phone 021-4876421
Email dankeohaneivyclash@hotmail.com

AN BORD PLEANÁLA

11 JAN 2021
LTR DATED FROM Apr
LDG-
ABP- 20 308194

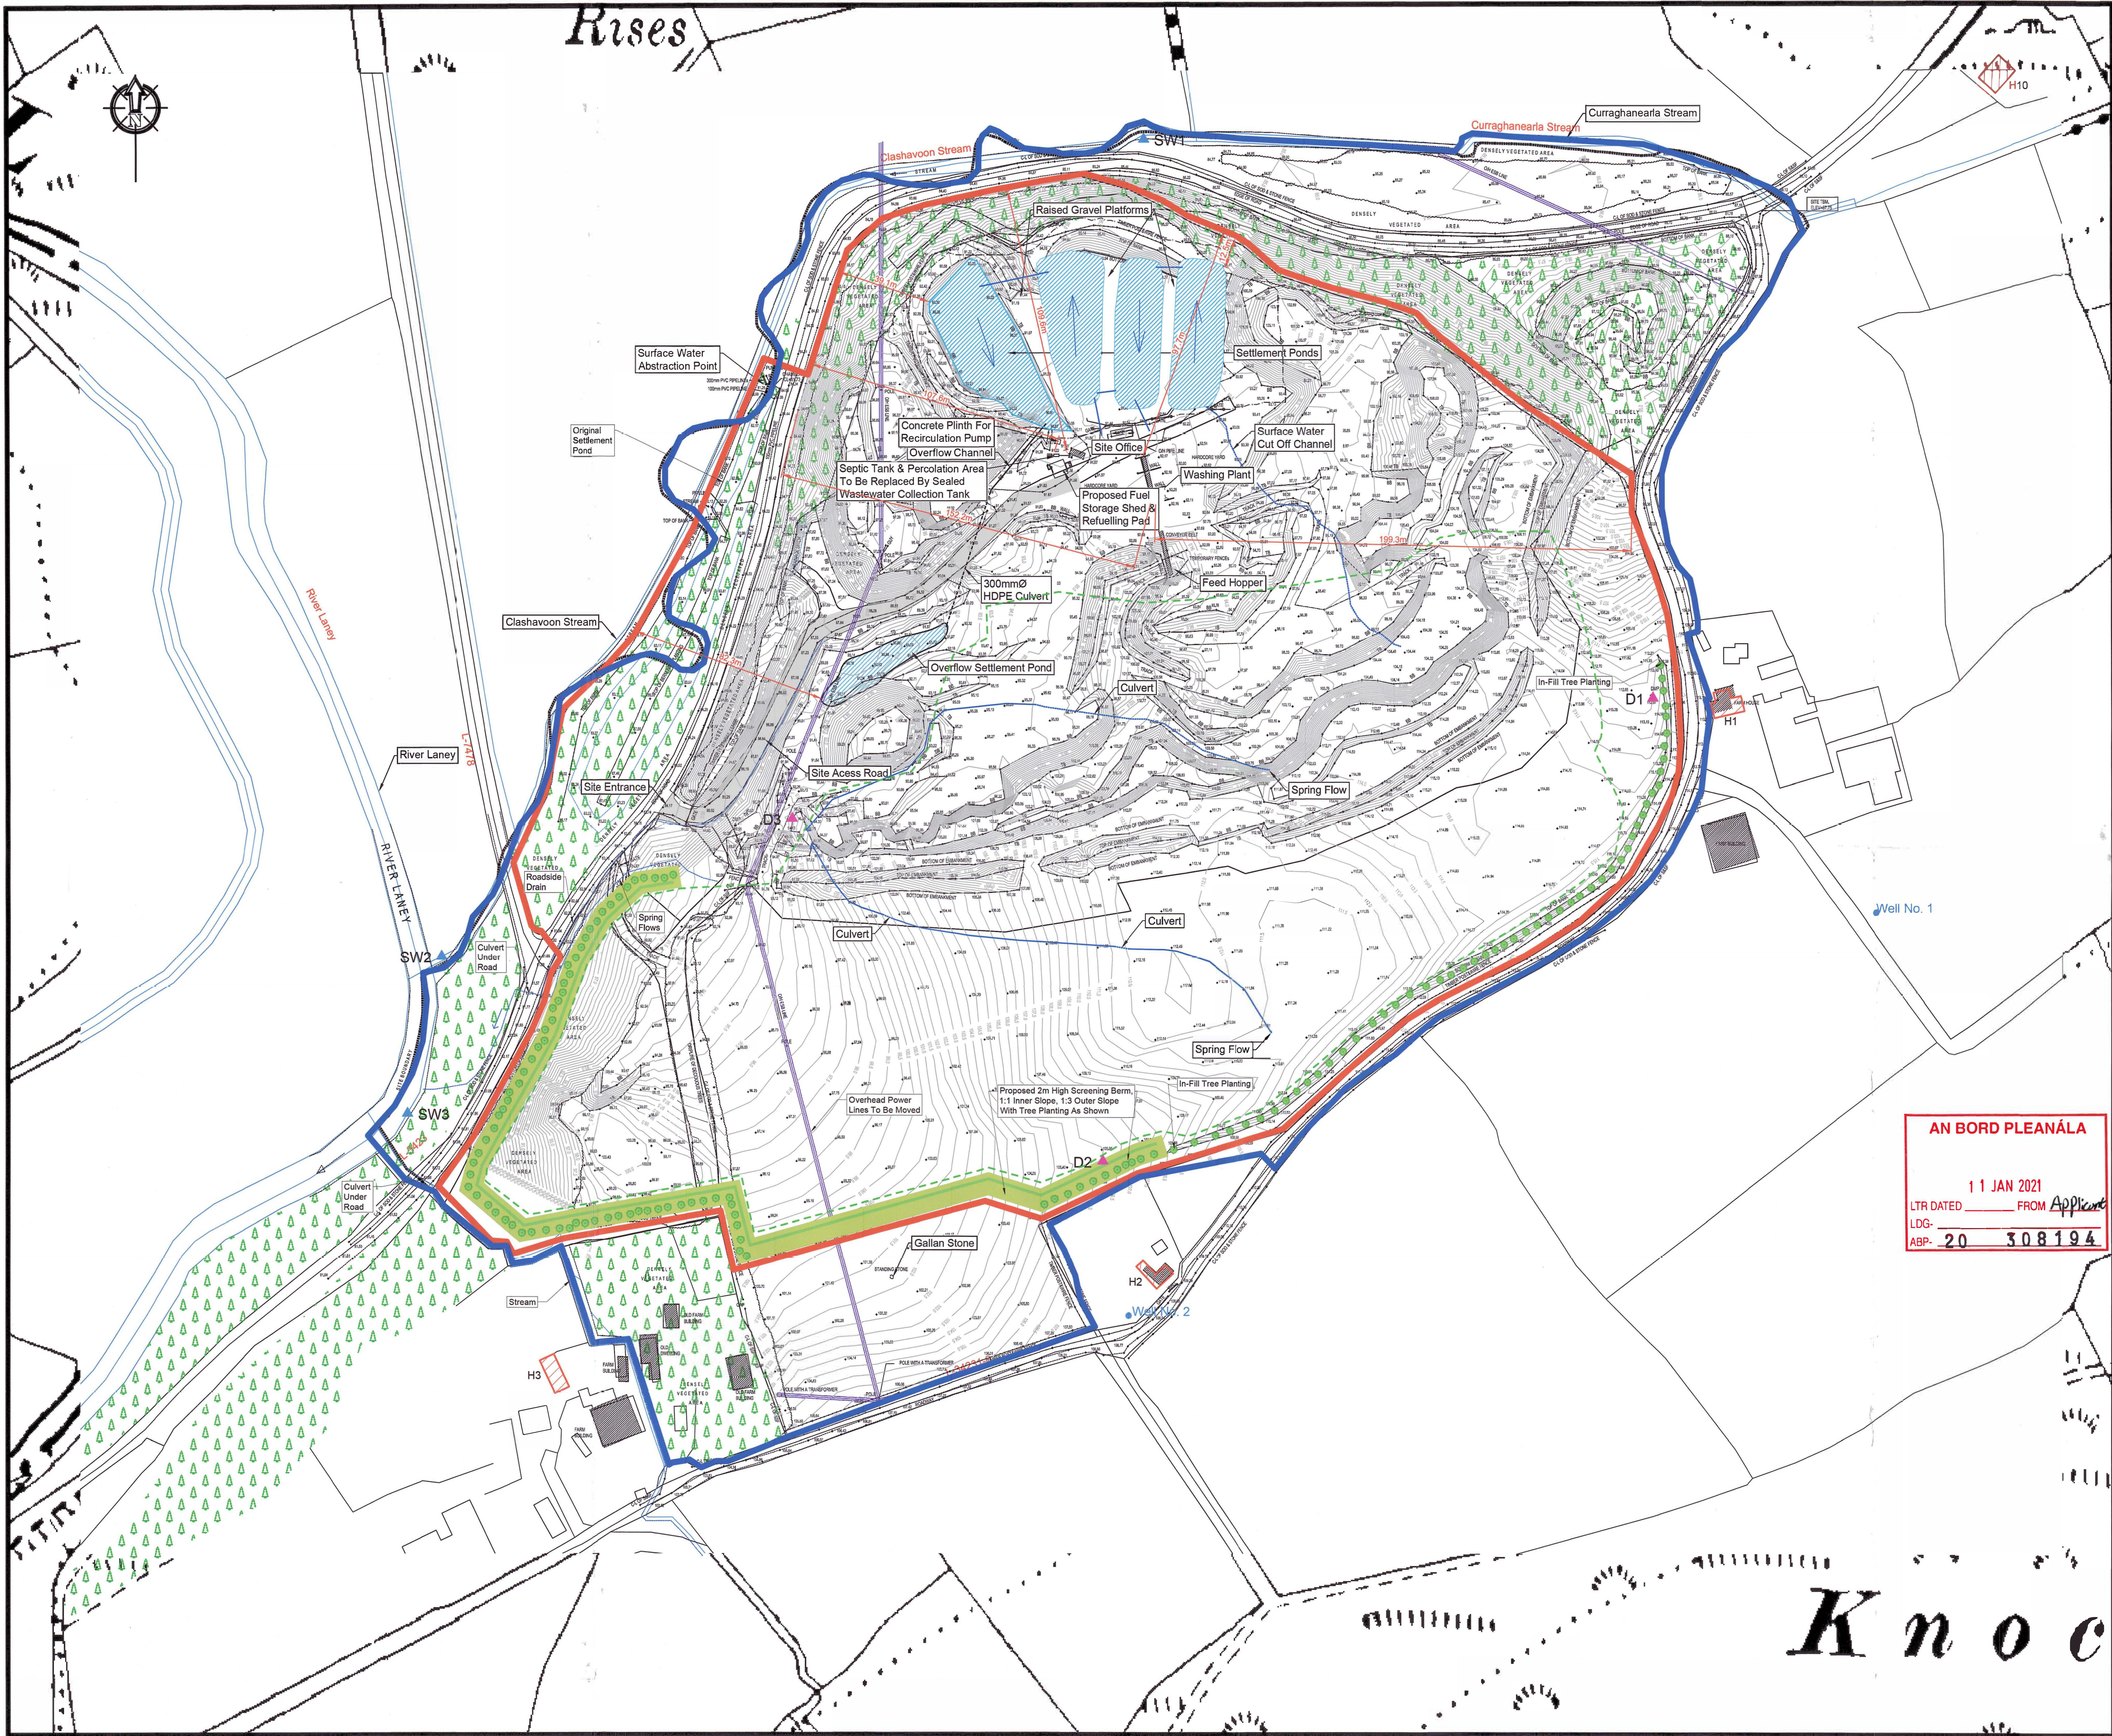

NOT FOR CONSTRUCTION UNLESS SPECIFICALLY STATED OTHERWISE

- No part of this document may be reproduced or transmitted in any form or stored in any retrieval system of any nature without the written permission of KEOHANE GEOLOGICAL & ENVIRONMENTAL CONSULTANCY as copyright holder except as agreed for use on the project for which the document was originally issued.
- Do not scale.
- Use figured dimensions only.
- If in doubt - Ask!
- Ordnance Survey Ireland Licence No. AR0000320 © Ordnance Survey Ireland / Government of Ireland Where Applicable.

LEGEND

Section 37L Further Development Application —

Land Ownership Boundary —

Extraction Boundary ---

Dust Monitoring Location ▲ D1 to D3

Surface Water Monitoring Location ▲ SW1 to SW3

Rev	Description	Date
1	Section 37L Further Development Application Further Information Submission	5-Jan-21

Client	DRIMOLEAGUE CONCRETE WORKS Ltd.
Project	UMMERRA GRAVEL PIT
Issue	Section 37L Further Development Application
Title	MONITORING POINTS LOCATION PLAN
Scales	1:1250 A1-Printed Page Size
Prepared By	DK
Checked	DK
Date	5-Jan-21


Dwg. No.
Drawing No.8

KEOHANE GEOLOGICAL & ENVIRONMENTAL CONSULTANCY
IVY HOUSE,
CLASH,
CARRIGROHANE,
COUNTY CORK.

Mobile 086-8289167
Phone 021-4876421
Email dankeohaneivy@hotlmail.com

AN BORD PLEANÁLA

11 JAN 2021
LTR DATED FROM Applicant
LDG-
ABP- 20 308194

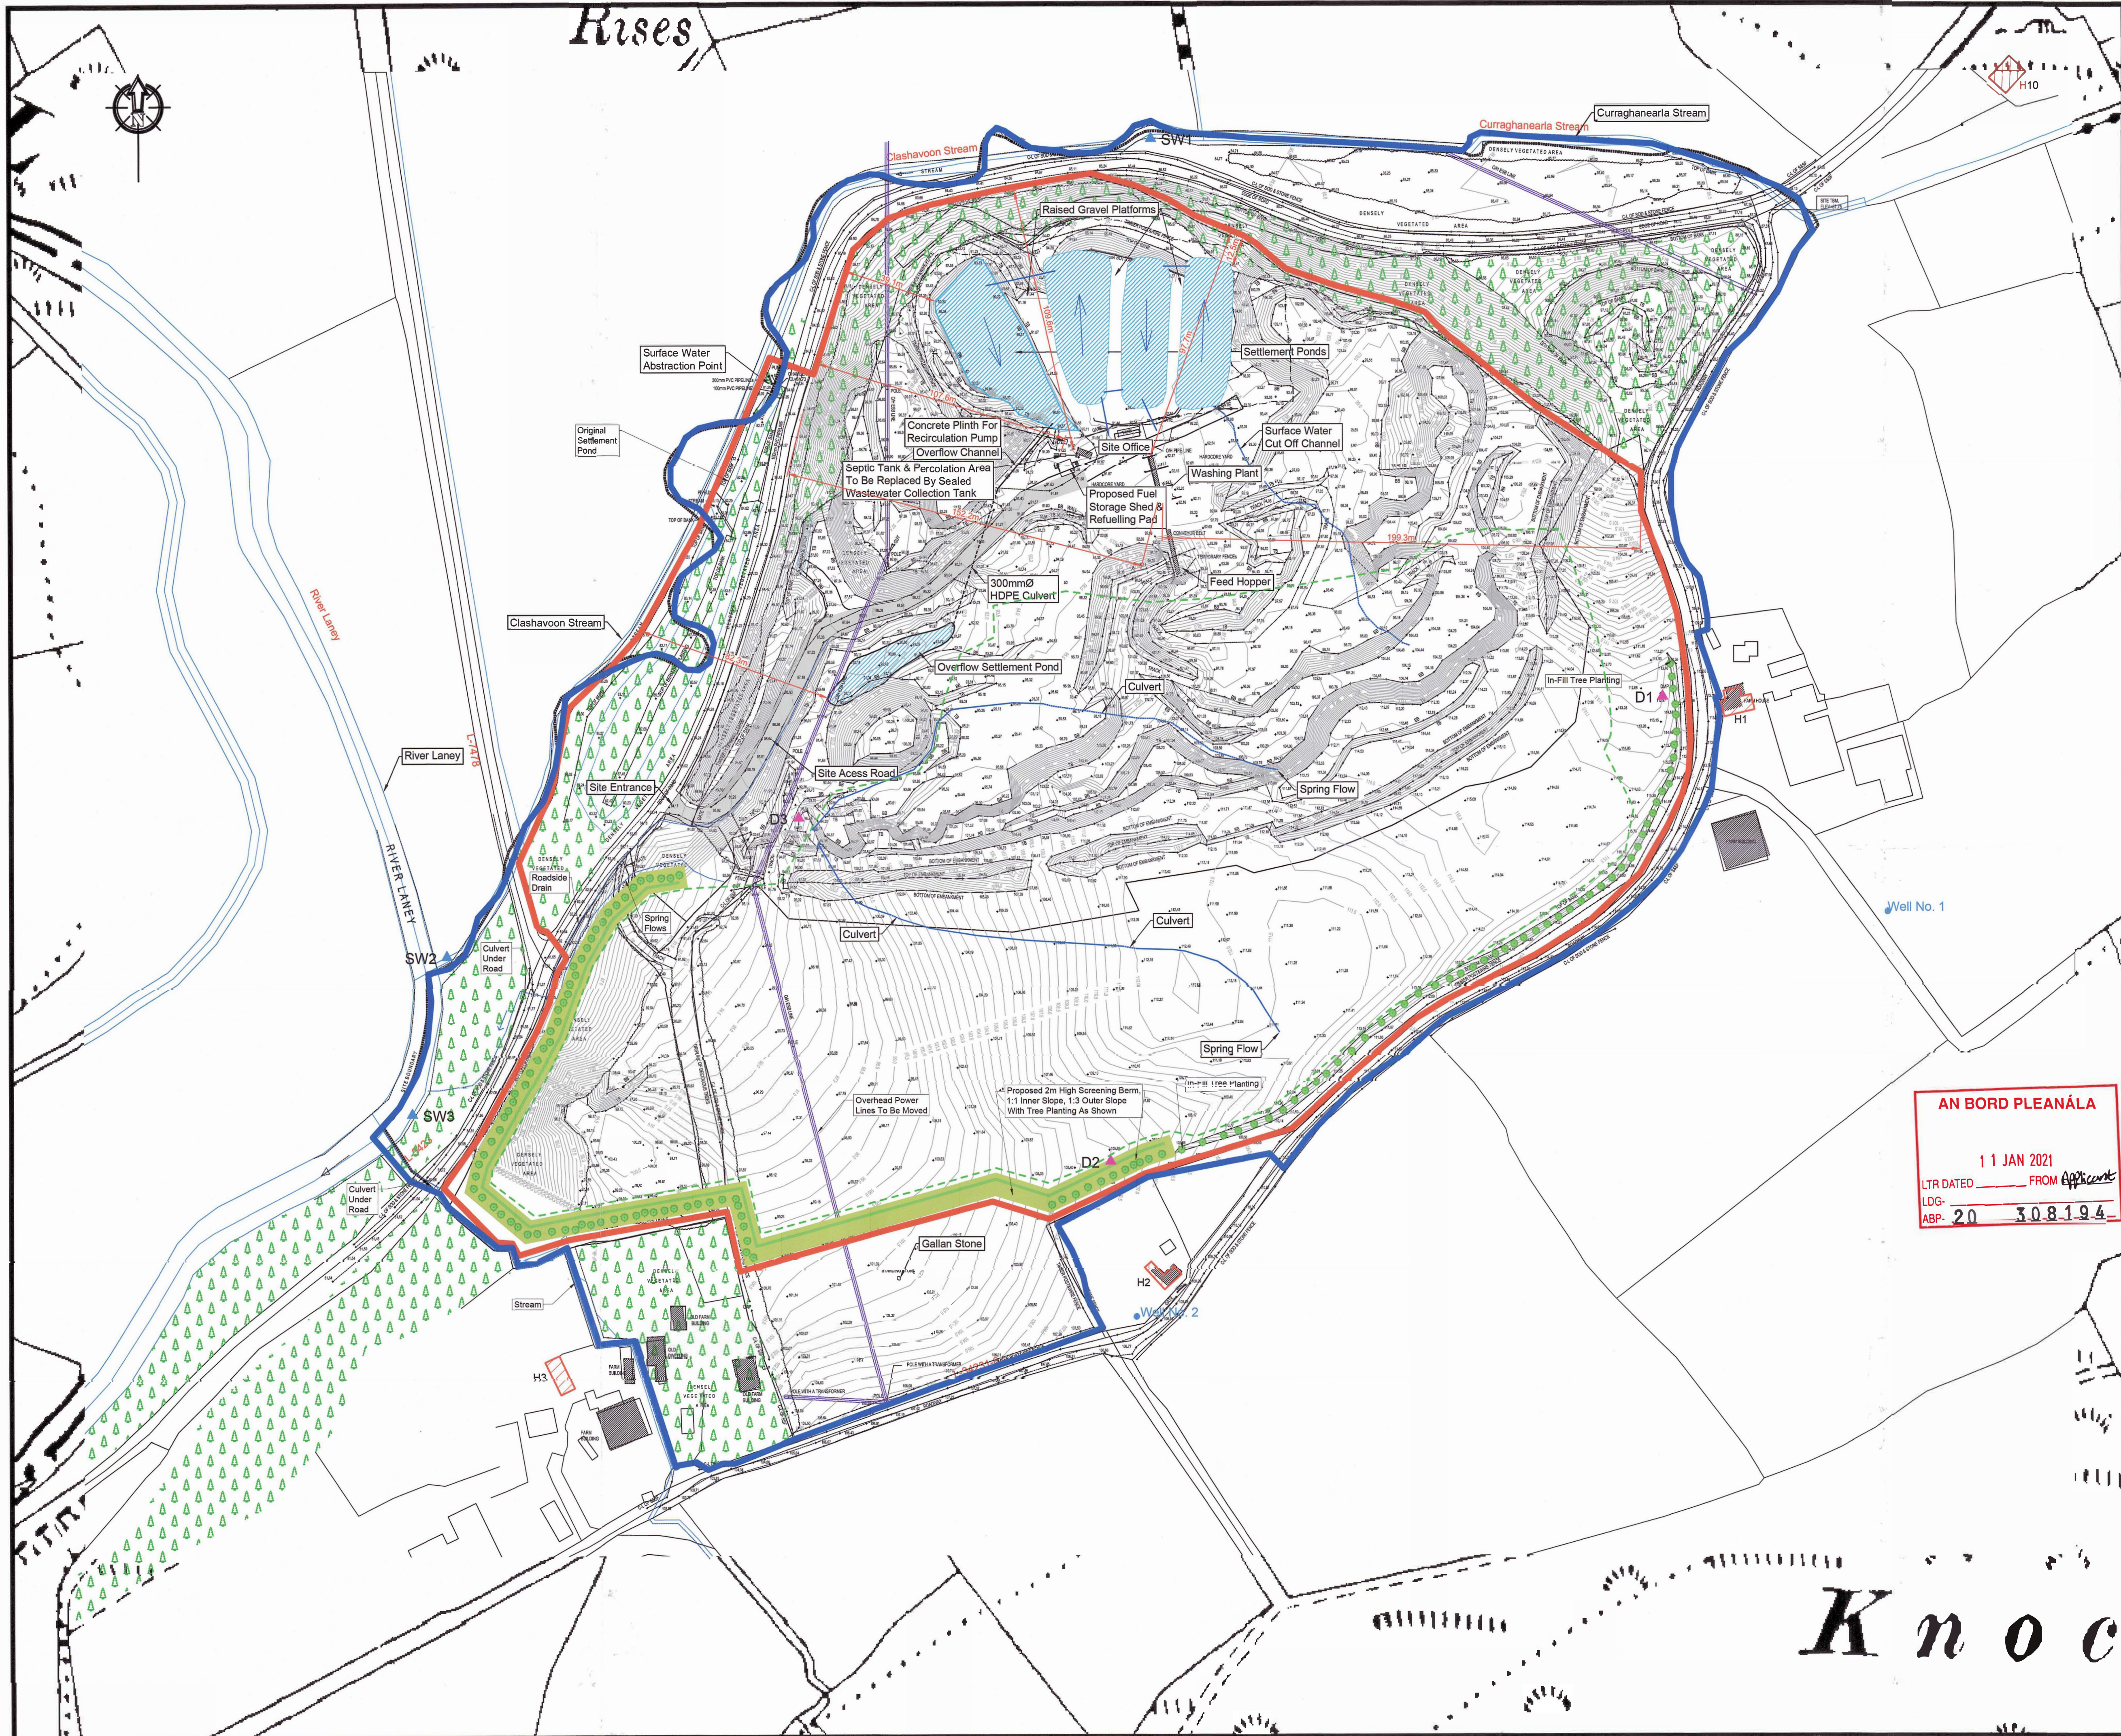

NOT FOR CONSTRUCTION UNLESS SPECIFICALLY STATED OTHERWISE

- No part of this document may be reproduced or transmitted in any form or stored in any retrieval system of any nature without the written permission of KEOHANE GEOLOGICAL & ENVIRONMENTAL CONSULTANCY as copyright holder except as agreed for use on the project for which the document was originally issued.
- Do not scale.
- Use figured dimensions only.
- If in doubt - Ask!
- Ordnance Survey Ireland Licence No. AR0090320 © Ordnance Survey Ireland / Government of Ireland Where Applicable.


- LEGEND**
- Section 37L Further Development Application
 - Land Ownership Boundary
 - Extraction Boundary
 - Dust Monitoring Location
 - Surface Water Monitoring Location
- ▲ D1 to D3
▲ SW1 to SW3

Rev.	Description	Date
1	Section 37L Further Development Application Further Information Submission	5-Jan-21

Client	DRIMOLEAGUE CONCRETE WORKS Ltd.
Project	UMMERRA GRAVEL PIT
Issue	Section 37L Further Development Application
Title	MONITORING POINTS LOCATION PLAN
Scales	1:1250 A1-Printed Page Size
Prepared By	DK
Checked	DK
Date	5-Jan-21

Dwg. No.
Drawing No.8

KEOHANE GEOLOGICAL & ENVIRONMENTAL CONSULTANCY
IVY HOUSE,
CLASH,
CARRIGROHANE,
COUNTY CORK.
Mobile 086-8289167
Phone 021-4876421
Email dankeohaneivy@hotmail.com

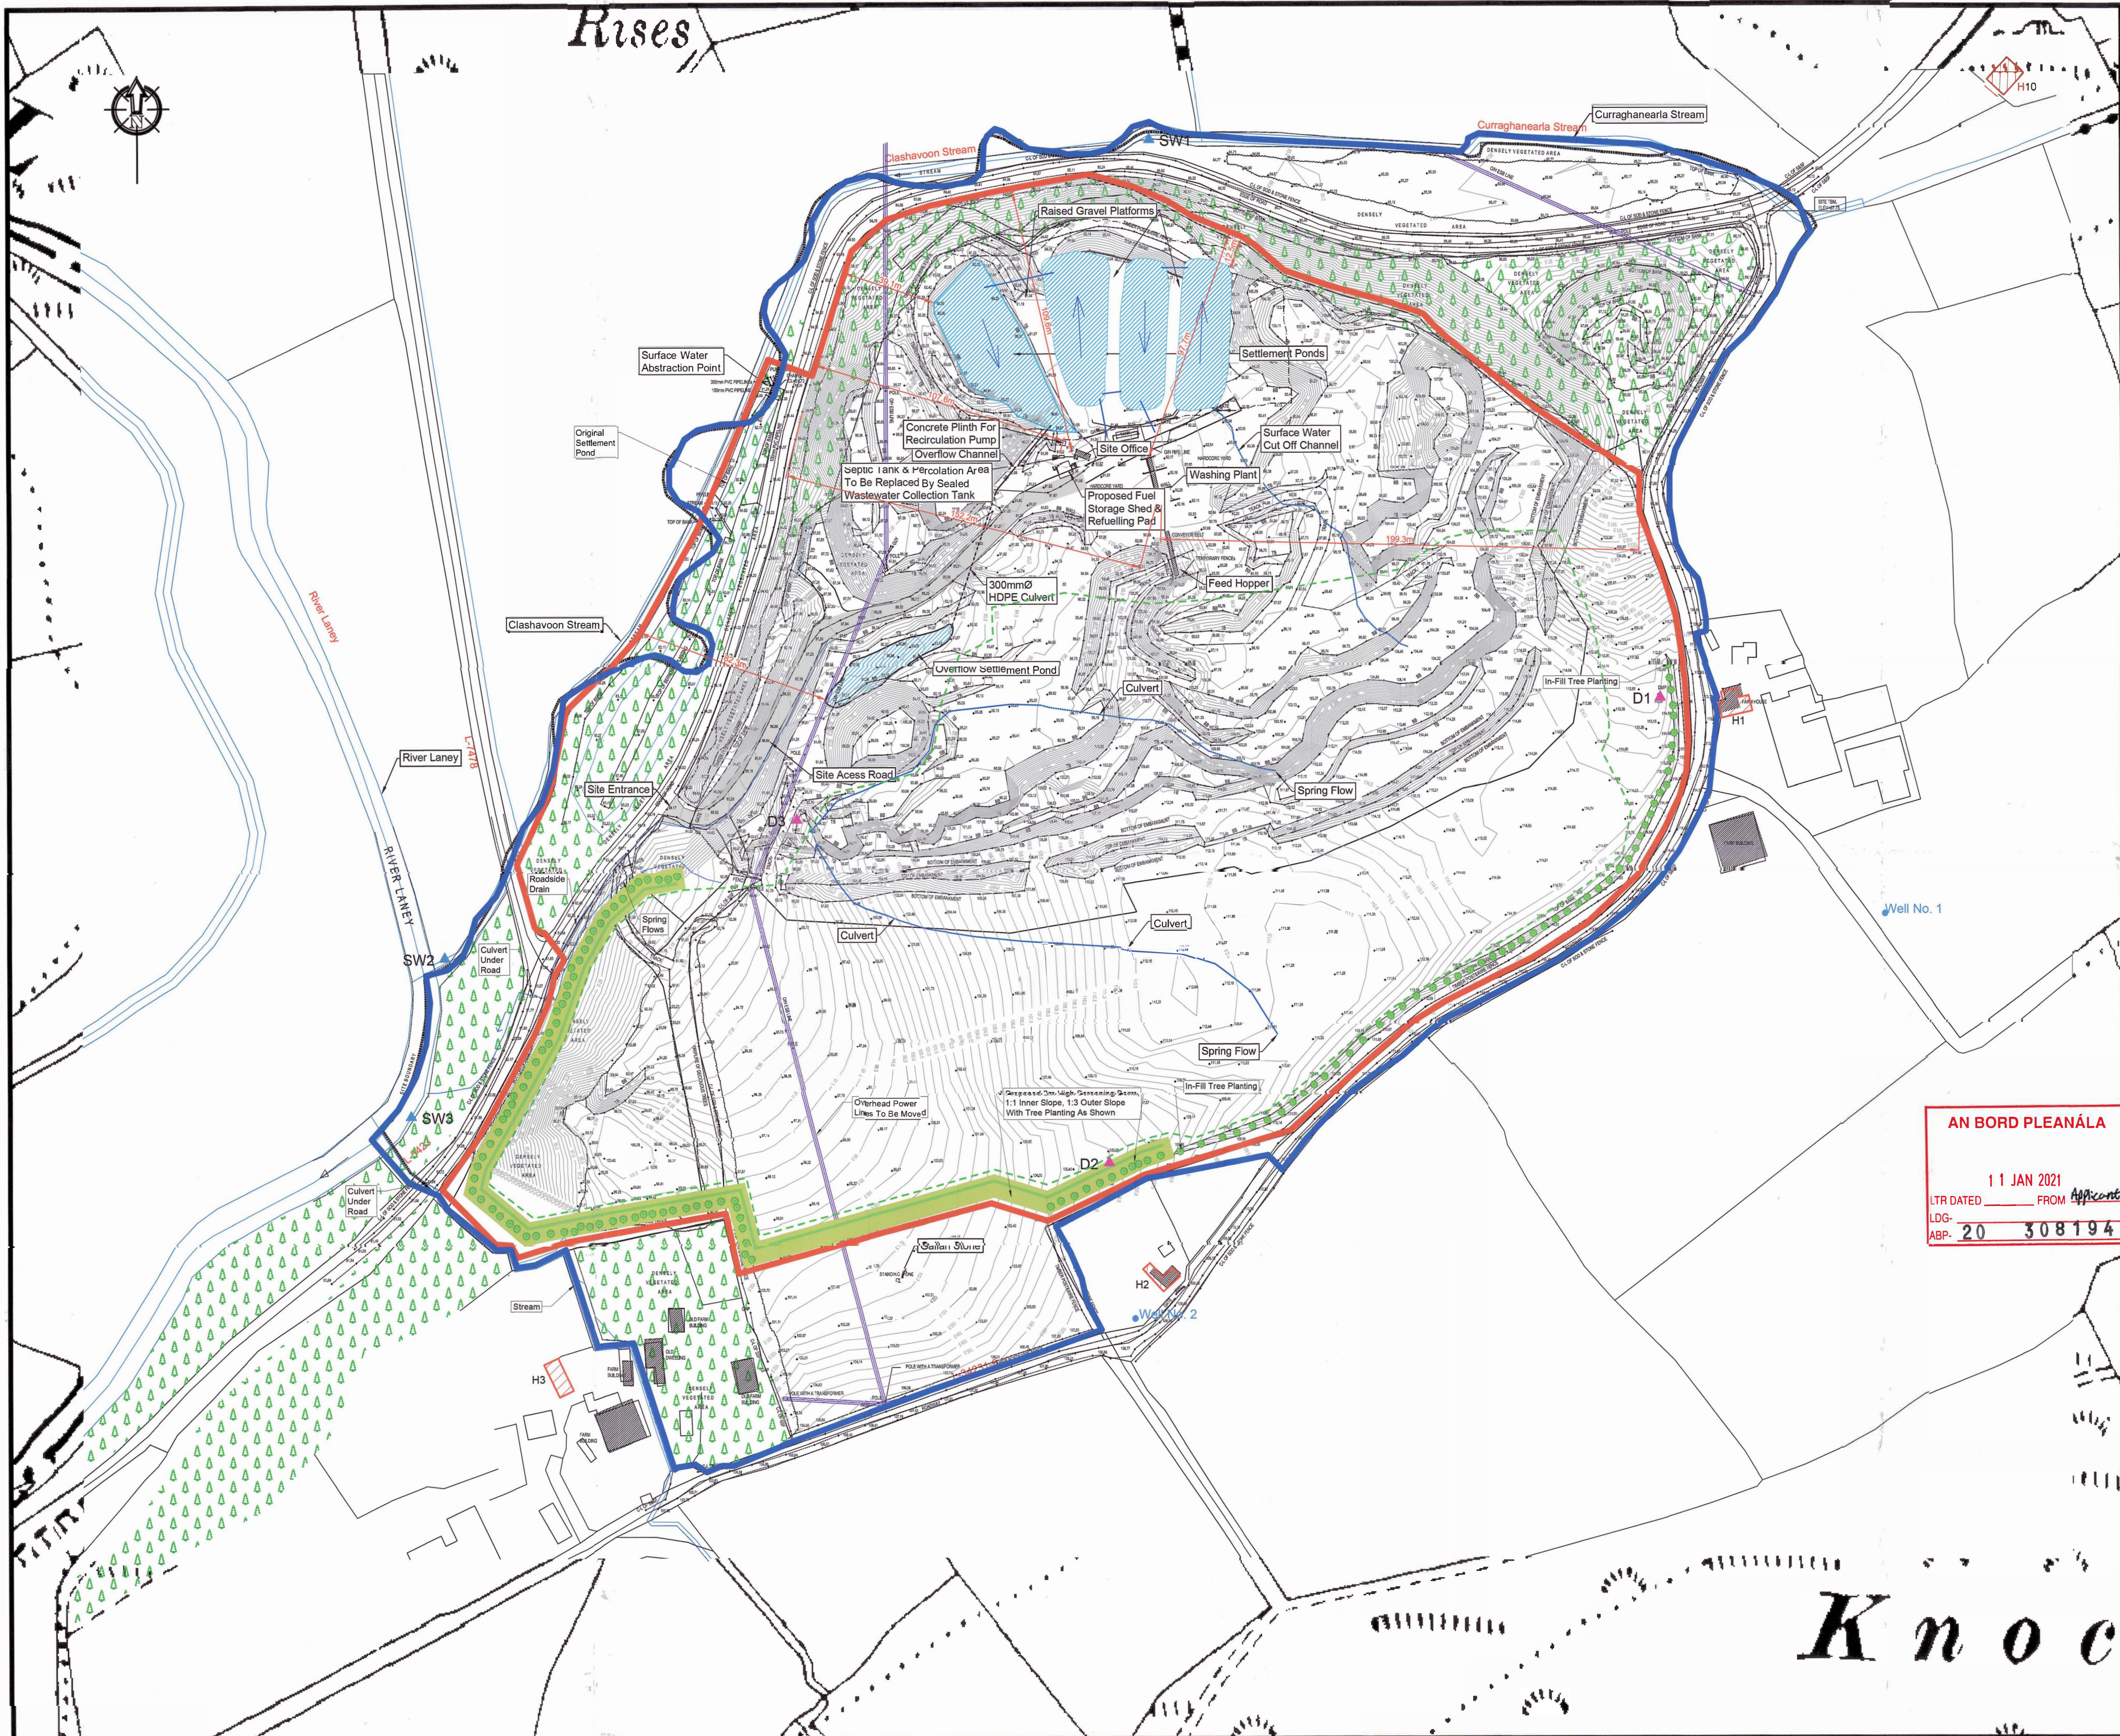

NOT FOR CONSTRUCTION UNLESS SPECIFICALLY STATED OTHERWISE

1. No part of this document may be reproduced or transmitted in any form or stored in any retrieval system of any nature without the written permission of KEOHANE GEOLOGICAL & ENVIRONMENTAL CONSULTANCY as copyright holder except as agreed for use on the project for which the document was originally issued. Do not scale.

2. Use figured dimensions only.

3. If in doubt - Ask!

4. Ordnance Survey Ireland Licence No. AR0090320 © Ordnance Survey Ireland / Government of Ireland Where Applicable.

LEGEND

Section 37L Further Development Application

Land Ownership Boundary

Extraction Boundary

Dust Monitoring Location

Surface Water Monitoring Location

▲ D1 to D3

▲ SW1 to SW3

No.	Description	Date
1	Section 37L Further Development Application Further Information Submission	5-Jan-21

Client
DRIMOLEAGUE CONCRETE WORKS Ltd.

Project
UMMERRA GRAVEL PIT

Issue
Section 37L Further Development Application

Title
MONITORING POINTS LOCATION PLAN

Scales
1:1250
A1-Printed Page Size

Prepared By
DK

Checked
DK

Date
5-Jan-21

Dwg. No.
Drawing No.8

KEOHANE GEOLOGICAL & ENVIRONMENTAL CONSULTANCY
IVY HOUSE,
CLASH,
CARRIGROHANE,
COUNTY CORK.
Mobile 086-8289167
Phone 021-4876421
Email dankeohaneivy@icloud.com

AN BORD PLEANÁLA

11 JAN 2021

UTR DATED FROM

LDG- ABP- 20 308194



NOT FOR CONSTRUCTION UNLESS SPECIFICALLY STATED OTHERWISE

1. No part of this document may be reproduced or transmitted in any form or stored in any retrieval system of any nature without the written permission of KEOHANE GEOLOGICAL & ENVIRONMENTAL CONSULTANCY as copyright holder, except as agreed for use on the project for which the document was originally issued.
2. Do not scale.
3. Use figured dimensions only.
4. If in doubt - Ask!
5. Ordnance Survey Ireland Licence No. AR0090320 © Ordnance Survey Ireland / Government of Ireland Where Applicable.

LEGEND

Section 37L Further Development Application

Land Ownership Boundary

Extraction Boundary

Habitats

- ED2 Spoil and bare ground
- ED3 Recolonising bare ground
- ED3 - FL8
- ED4 Active quarries and mines
- ED3 - GS2
- FL8 Other artificial lakes
- FW4 Drainage ditches
- FW2 Depositing lowland river
- GS1 Neutral Grassland
- GS2 Dry meadows and grassy verges
- GS4 Wet grassland
- WD1 (Mixed) broadleaved woodland
- WL1 Hedgerows
- WL2 Treelines
- WN Semi-Natural Woodland
- WN6 Wet willow-alder-ash woodland
- WS1 Scrub
- WS1 Willow Dominated
- WS1 - ED3
- Sand Martin Colonies

Rev	Description	Date
1	Section 37L Further Development Application Further Information Submission	5-Jan-21

Client
DRIMOLEAGUE CONCRETE WORKS Ltd.

Project
UMMERA GRAVEL PIT

Issue
Section 37L Further Development Application

Title
HABITAT MAP

Scales
1:1250
A1-Printed Page Size

Prepared By
DK

Checked
DK

Date
7-Jan-21

Dwg. No.
Drawing No.9

KEOHANE GEOLOGICAL & ENVIRONMENTAL CONSULTANCY
IVY HOUSE,
CLASH,
CARRIGROHANE,
COUNTY CORK.

Mobile 086-8289167
Phone 021-4876421
Email dankeohaneivy@hotmial.com



NOT FOR CONSTRUCTION UNLESS SPECIFICALLY STATED OTHERWISE

1. No part of this document may be reproduced or transmitted in any form or stored in any retrieval system of any nature without the written permission of KEOHANE GEOLOGICAL & ENVIRONMENTAL CONSULTANCY as copyright holder except as agreed for use on the project for which the document was originally issued.
2. Do not scale.
3. Use figured dimensions only.
4. If in doubt - Ask!
5. Ordnance Survey Ireland Licence No. AR0090320 © Ordnance Survey Ireland / Government of Ireland Where Applicable.

LEGEND

Section 37L Further Development Application ———

Land Ownership Boundary ———

Extraction Boundary - - - - -

Habitats

- ED2 Spoil and bare ground
- ED3 Re-colonising bare ground
- ED3 - FL8
- ED4 Active quarries and mines
- ED3 - GS2
- FL8 Other artificial lakes
- FW4 Drainage ditches
- FW2 Depositing lowland river
- GS1 Neutral Grassland
- GS2 Dry meadows and grassy verges
- GS4 Wet grassland
- WD1 (Mixed) broadleaved woodland
- WL1 Hedgerows
- WL2 Treelines
- WN Semi-Natural Woodland
- WN6 Wet willow-alder-ash woodland
- WS1 Scrub
- WS1 Willow Dominated
- WS1 - ED3
- Sand Martin Colonies

1	Section 37L Further Development Application Further Information Submission	5-Jan-21
Rev	Description	Date

Client	DRIMOLEAGUE CONCRETE WORKS Ltd.		
Project	UMMERA GRAVEL PIT		
Issue	Section 37L Further Development Application		
Title	HABITAT MAP		
Scales	1:1250 A1-Printed Page Size		
Prepared By	Checked	Date	
DK	DK	7-Jan-21	

Dwg. No.	Drawing No.9
----------	--------------

KEOHANE GEOLOGICAL & ENVIRONMENTAL CONSULTANCY	
IVY HOUSE, CLASH, CARRIGROHANE, COUNTY CORK.	
Mobile 086-8289167 Phone 021-4876421 Email dankeohaneivy@hotmial.com	

AN BORD PLEANÁLA

11 JAN 2021

LTR DATED 11 JAN 2021 FROM Applicant

LDG- 20 308194

ABP- 20 308194



NOT FOR CONSTRUCTION UNLESS SPECIFICALLY STATED OTHERWISE

- No part of this document may be reproduced or transmitted in any form or stored in any retrieval system of any nature without the written permission of KEOHANE GEOLOGICAL & ENVIRONMENTAL CONSULTANCY as copyright holder except as agreed for use on the project for which the document was originally issued.
- Do not scale.
- Use figured dimensions only.
- If in doubt - Ask
- Ordnance Survey / Ireland Licence No. AR0090320 © Ordnance Survey Ireland / Government of Ireland Where Applicable.

LEGEND

- Section 37L Further Development Application
- Land Ownership Boundary
- Extraction Boundary

Habitats

- ED2 Spoil and bare ground
- ED3 Recolonising bare ground
- ED3 - FL8
- ED4 Active quarries and mines
- ED3 - GS2
- FL8 Other artificial lakes
- FW4 Drainage ditches
- FW2 Depositing lowland river
- GS1 Neutral Grassland
- GS2 Dry meadows and grassy verges
- GS4 Wet grassland
- WD1 (Mixed) broadleaved woodland
- WL1 Hedgerows
- WL2 Treelines
- WN Semi-Natural Woodland
- WN6 Wet willow-alder-ash woodland
- WS1 Scrub
- WS1 Willow Dominated
- WS1 - ED3
- Sand Martin Colonies

Rev	Description	Date
1	Section 37L Further Development Application Further Information Submission	5-Jan-21

AN BORD PLEANÁLA

11 JAN 2021
LTR DATED FROM Applicant
LDG-
ABP- 20 308194

Client	DRIMOLEAGUE CONCRETE WORKS Ltd.	
Project	UMMERA GRAVEL PIT	
Issue	Section 37L Further Development Application	
Title	HABITAT MAP	
Scales	1:1250 A1-Printed Page Size	
Prepared By	Checked	Date
DK	DK	7 Jan 21

Dwg. No.	Drawing No.9
----------	--------------

KEOHANE GEOLOGICAL & ENVIRONMENTAL CONSULTANCY
IVY HOUSE,
CLASH,
CARRIGROHANE,
COUNTY CORK.
Mobile 086-8289167
Phone 021-4876421
Email dankeohaneivyclash@hotmail.com



NOT FOR CONSTRUCTION UNLESS SPECIFICALLY STATED OTHERWISE

1. No part of this document may be reproduced or transmitted in any form or stored in any retrieval system of any nature without the written permission of KEOHANE GEOLOGICAL & ENVIRONMENTAL CONSULTANCY as copyright holder except as agreed for use on the project for which the document was originally issued.
2. Do not scale.
3. Use figured dimensions only.
4. If in doubt - Ask!
5. Ordnance Survey Ireland Licence No. AR0090320 © Ordnance Survey Ireland / Government of Ireland Where Applicable.

- LEGEND**
- Section 37L Further Development Application ———
- Land Ownership Boundary ———
- Extraction Boundary - - - - -

- Habitats**
- ED2 Spoil and bare ground
 - ED3 Recolonising bare ground
 - ED3 - FL8
 - ED4 Active quarries and mines
 - ED3 - GS2
 - FL8 Other artificial lakes
 - FW4 Drainage ditches
 - FW2 Depositing lowland river
 - GS1 Neutral Grassland
 - GS2 Dry meadows and grassy verges
 - GS4 Wet grassland
 - WD1 (Mixed) broadleaved woodland
 - WL1 Hedgerows
 - WL2 Treelines
 - WN Semi-Natural Woodland
 - WN6 Wet willow-alder-ash woodland
 - WS1 Scrub
 - WS1 Willow Dominated
 - WS1 - ED3
 - Sand Martin Colonies

1	Section 37L Further Development Application Further Information Submission	5-Jan-21
Rev	Description	Date

AN BORD PLEANÁLA

11 JAN 2021

LTR DATED FROM Applicant

LDG- 20 308194

ABP-

Client	DRIMOLEAGUE CONCRETE WORKS Ltd.		
Project	UMMERSA GRAVEL PIT		
Issue	Section 37L Further Development Application		
Title	HABITAT MAP		
Scales	1:1250 A1-Printed Page Size		
Prepared By	Checked	Date	
DK	DK	7-Jan-21	

Dwg. No.
Drawing No.9

KEOHANE GEOLOGICAL & ENVIRONMENTAL CONSULTANCY
IVY HOUSE,
CLASH,
CARRIGROHANE,
COUNTY CORK.

Mobile 086-8289167
Phone 021-4876421
Email dankeohaneivydash@hotmail.com