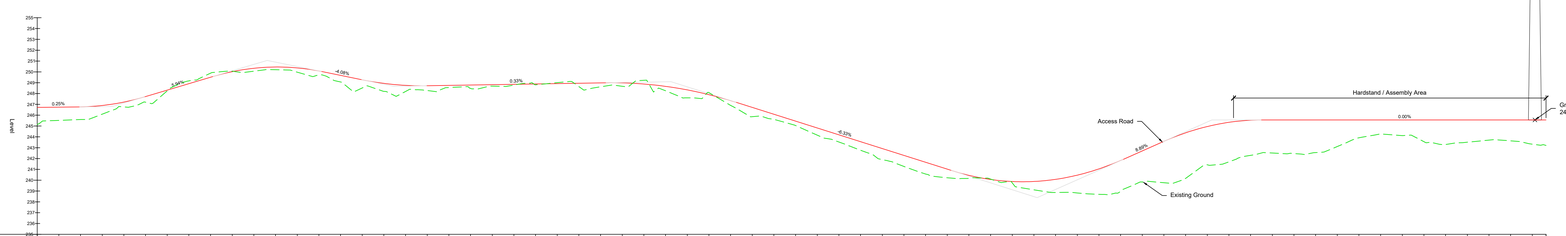
[LEVEL]
0.25%
4.98%
-4.08%
0.33%
-0.33%
Access Road
4.98%
Hardstand / Assembly Area
0.00%
Ground Level at Centre of Turbine
245.56m
Existing Ground
Turbine T1

| | | |