3D View Of Proposed Turbine T3

Chainage	50.000	60.000	70.000	80.000	90.000	100.000	110.000	120.000	130.000	140.000	150.000	160.000	170.000	180.000	190.000	200.000	210.000	220.000	230.000	240.000	250.000	260.000	270.000	280.000	290.000	300.000	310.000	320.000	330.000	340.000	350.000	360.000	370.000	380.000	390.000	400.000	410.000	420.000	430.000	440.000	450.000

Chainage	460.000	470.000	480.000	490.000	500.000	510.000	520.000	530.000	540.000	550.000	560.000	570.000	580.000	590.000	600.000	610.000	620.000	630.000	640.000	650.000	660.000	670.000	680.000	690.000	700.000	710.000	720.000	730.000	740.000	750.000	760.000	770.000	780.000	790.000	800.000	810.000	820.000	830.000	840.000	850.000	860.000

ROAD TO T3 - LONGSECTION
SCALE: H 1:500,V 1:100. DATUM: 240.000

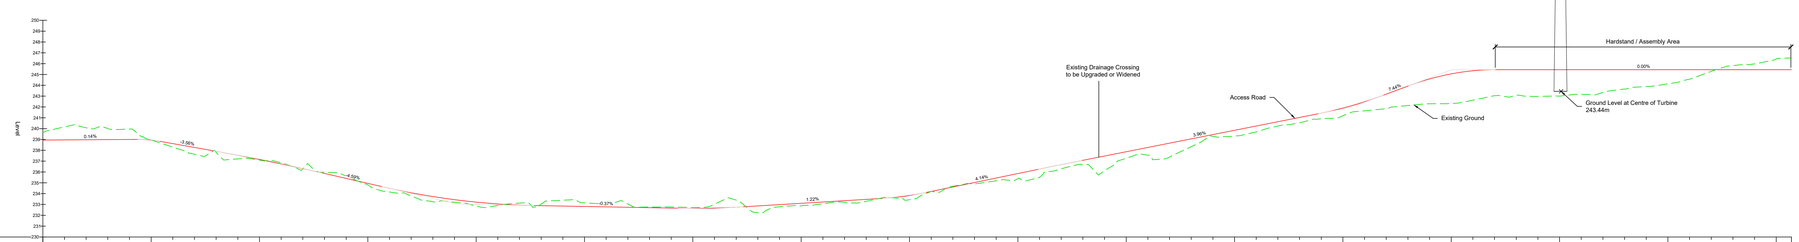

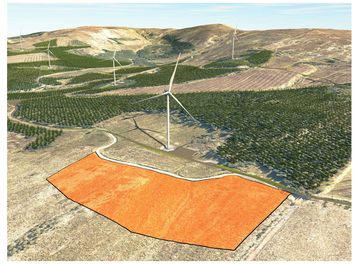

3D View Of Proposed Turbine T5

Chainage	0.000	10.000	20.000	30.000	40.000	50.000	60.000	70.000	80.000	90.000	100.000	110.000	120.000	130.000	140.000	150.000	160.000	170.000	180.000	190.000	200.000	210.000	220.000	230.000	240.000	250.000	260.000	270.000	280.000	290.000	300.000	310.000	320.000	330.000	340.000	350.000	360.000	370.000	380.000	390.000	400.000
Existing Levels	239.620	240.130	240.275	240.514	239.964	238.945	238.621	237.631	237.674	237.267	237.090	236.947	236.512	236.071	235.624	234.812	234.188	233.793	233.291	233.147	233.256	233.444	233.217	233.868	234.488	234.580	233.752	233.257	233.256	233.444	233.217	233.109	232.872	232.671	232.669	232.747	232.854	232.966	232.987	232.784	232.743


ROAD TO T5 - LONGSECTION
SCALE: H 1:500,V 1:100. DATUM: 230.000

Notes :

1. All drawings are to be read in conjunction with all relevant Specifications, Bills of Quantities, Architectural, Services and Engineering drawings.
2. Any discrepancies between these documents shall be brought to the attention of the Engineer.
3. All dimensions are in millimetres, unless noted otherwise.
4. All levels are in metres related to Ordnance Datum.
5. Drawings are not to be scaled.
6. The finalised layout may be subject to micro-siting due to unforeseen ground conditions. The extent of flexibility will be site specific and should generally not extend beyond 20 metres.

Legend :

Existing Ground Profile

Proposed Access Road Profile

Reference Drawings :

19107-5032	Road Alignment Locations
19107-5005	Site Layout Master Sheet
19107-5026	Culvert Crossing Details

Rev.	Date	Description	by	ch'd	app
A	03.07.2020	Issued For Planning	JK	CM	HBR

Project
Carrownagowan Wind Farm

Title
Road Alignment Locations - Sheet 7

Client
COILLTE

Malachy Walsh and Partners
Consulting Engineers
Cork | Tralee | London | Limerick

Reen Point,
Blennerville,
Tralee,
Co. Kerry.

Tel. +353 (0)66 7123404
fax. +353 (0)66 7126566
E-mail tralee@mwp.ie

Scales (A0)	As Shown		Drg. No.	Rev.
Drawn	JK	04.11.2019	19107 - 5039	A
Ch'd (DO)	JK	04.11.2019		
Ch'd (Eng)	PN	07.11.2019		
Approved	JoL	07.11.2019		