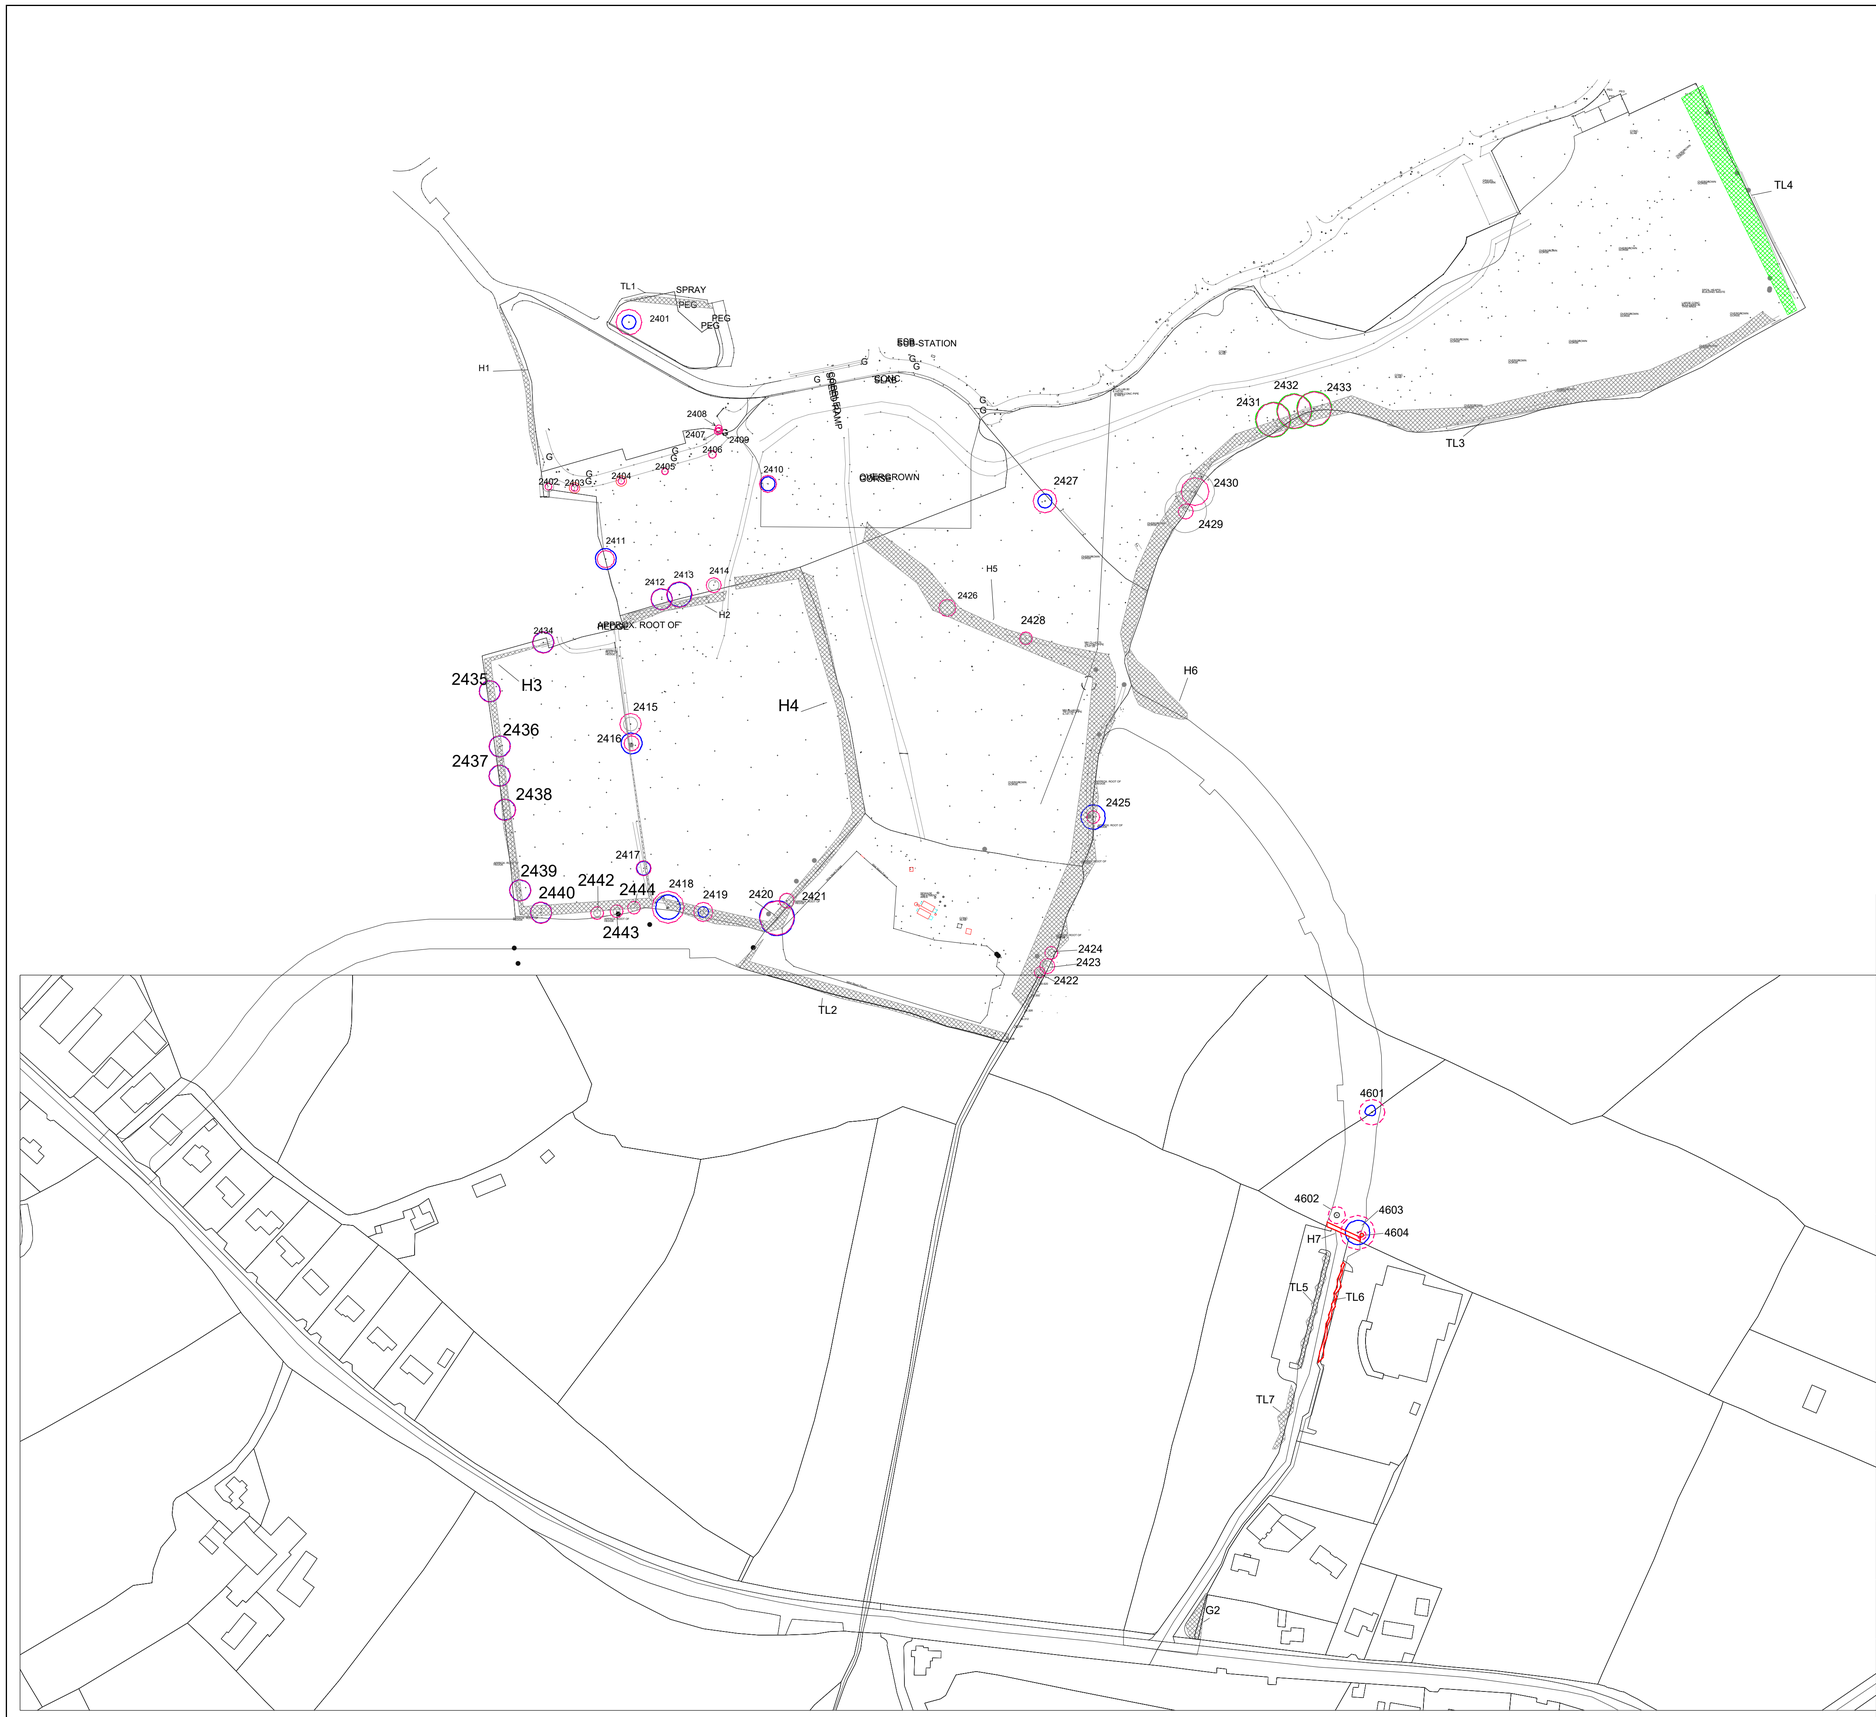


Crown Spread

Root Protection Area

Category 'A'

Category 'B'

Category 'C'

Category 'U'

0

300m

# Treeline Ltd

# Tree Constraints

Residential Development at Lands at Clonattin, Gorey Co. Wexford

SCALE :
1 : 1750 @ A1

DATE :
07/11/2020

MAP FILENAME : TL001

N

This drawing is to be interpreted with the Arboricultural development report for this site.
Where there are discrepancies between various drawings,
documents and measurements, all parties involved will be informed, and this document deemed null until issue amended
Do not scale from these drawings, figured drawings will be provided upon request.