
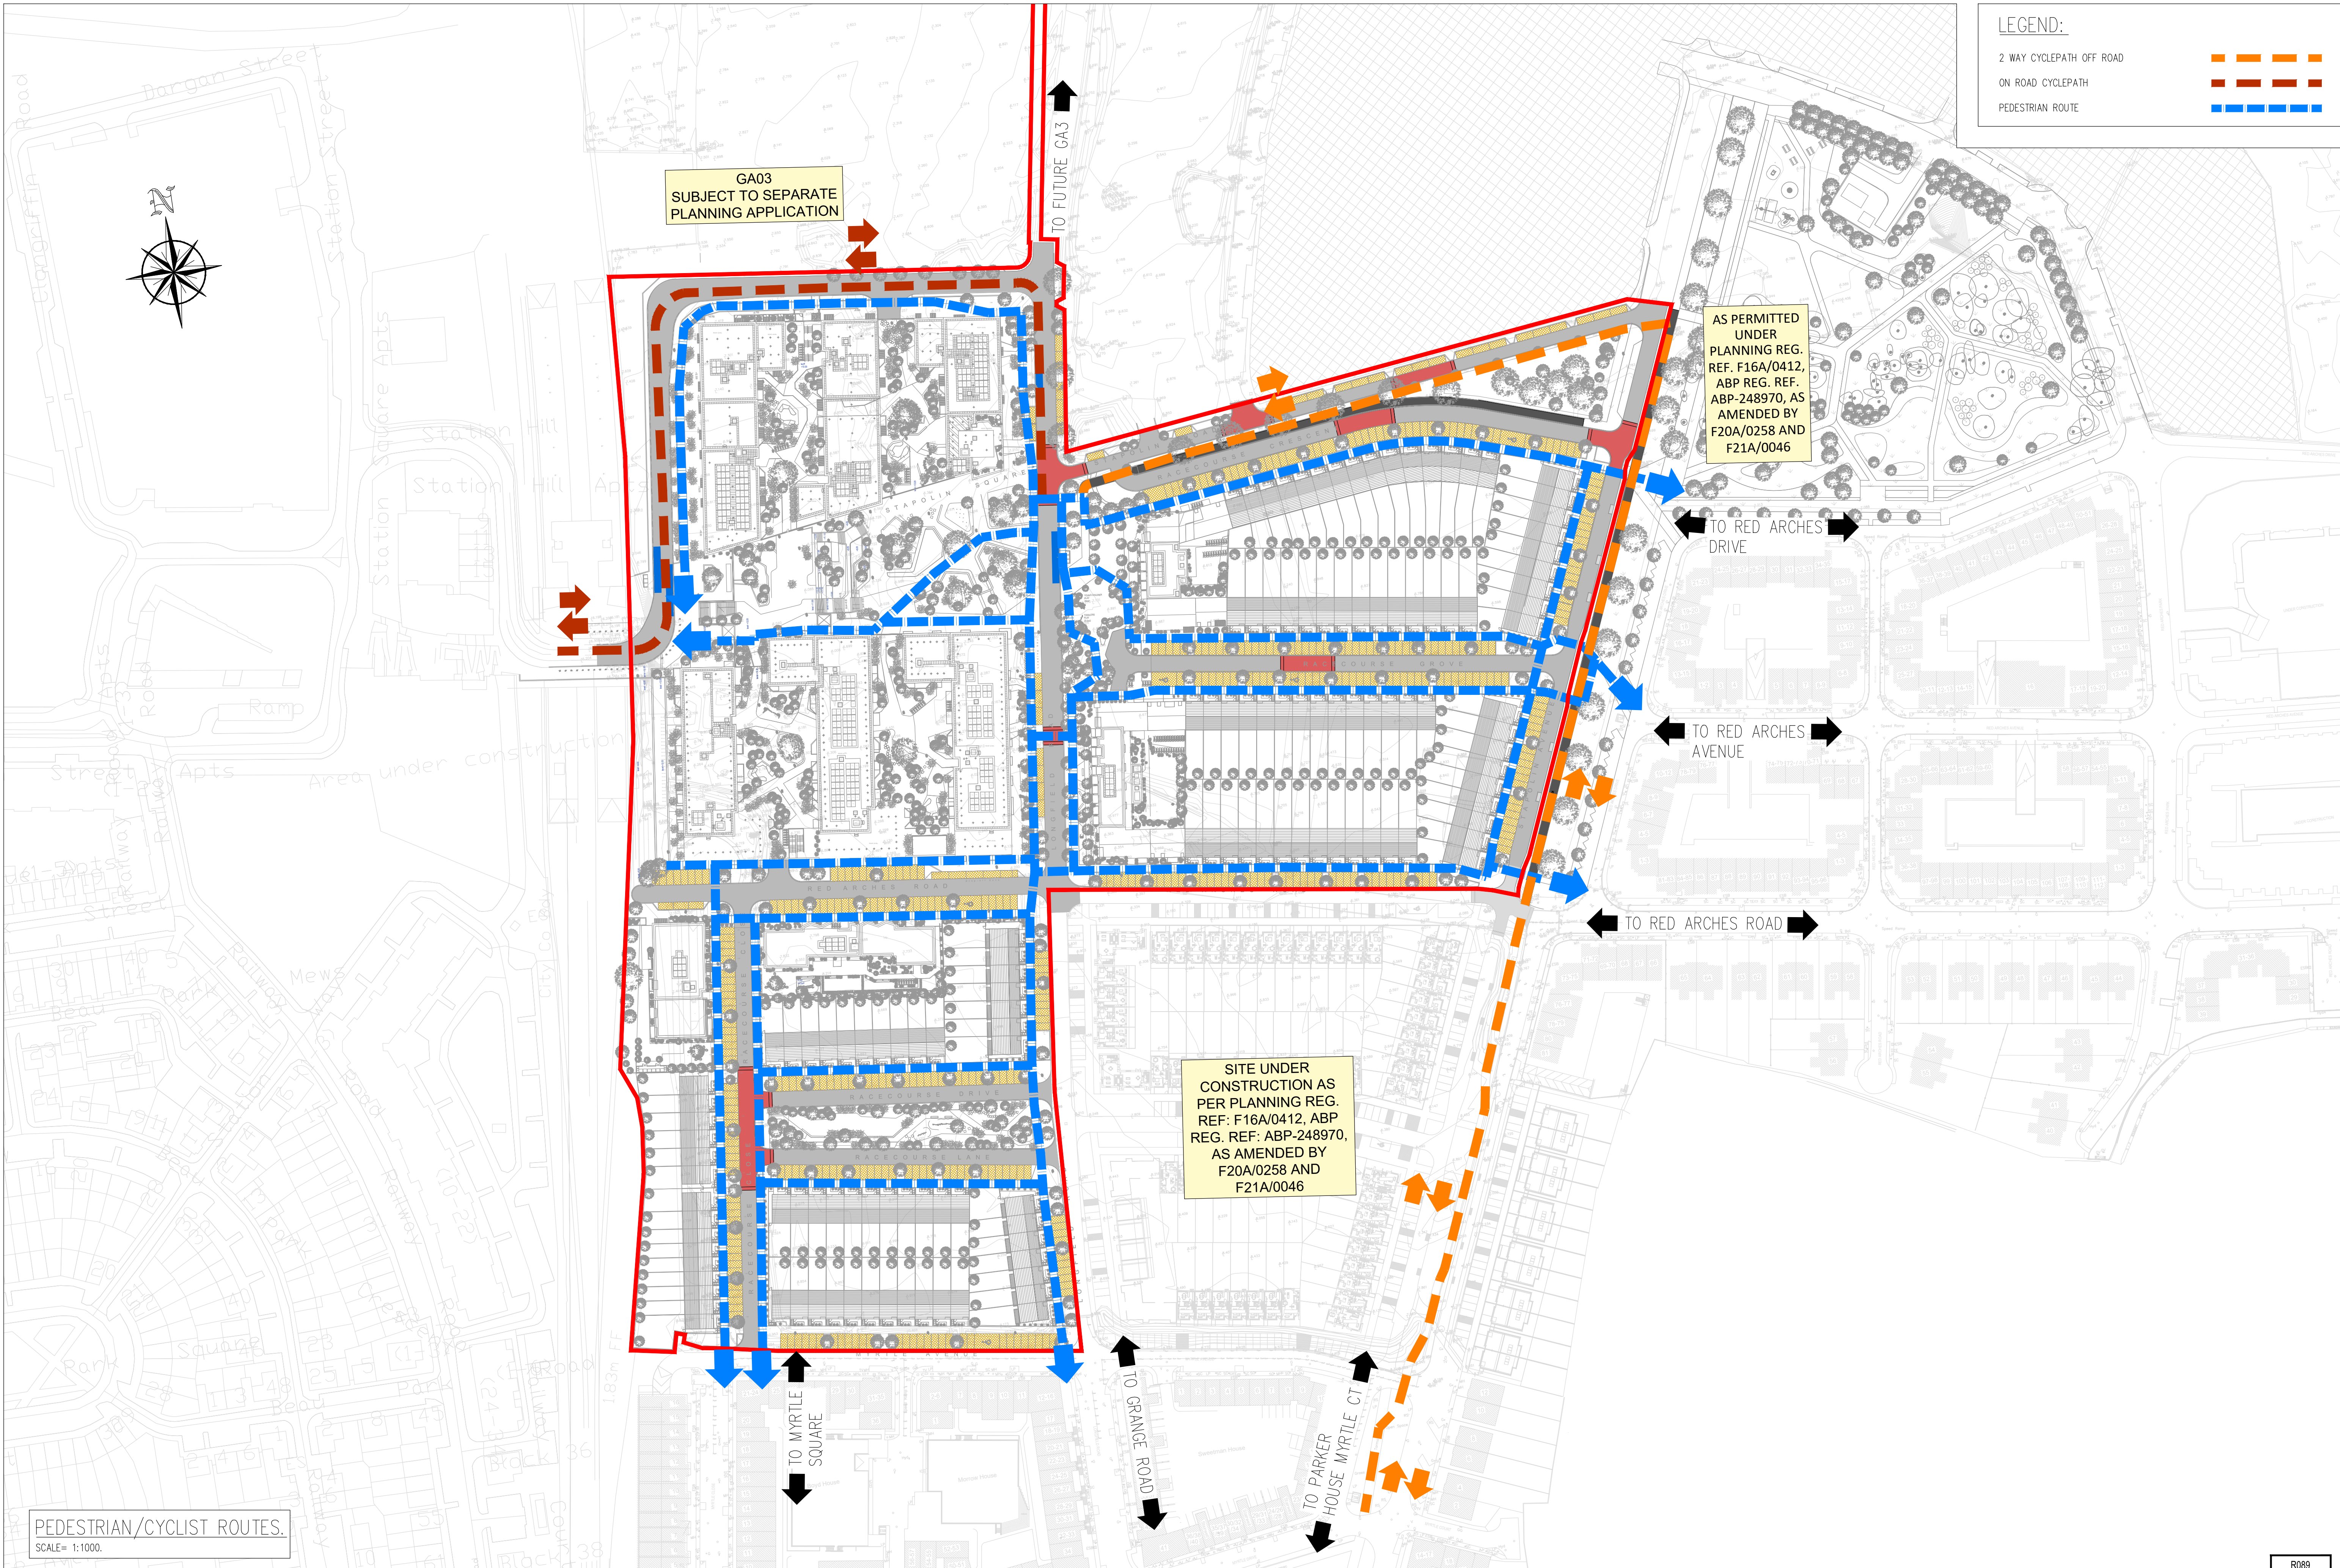


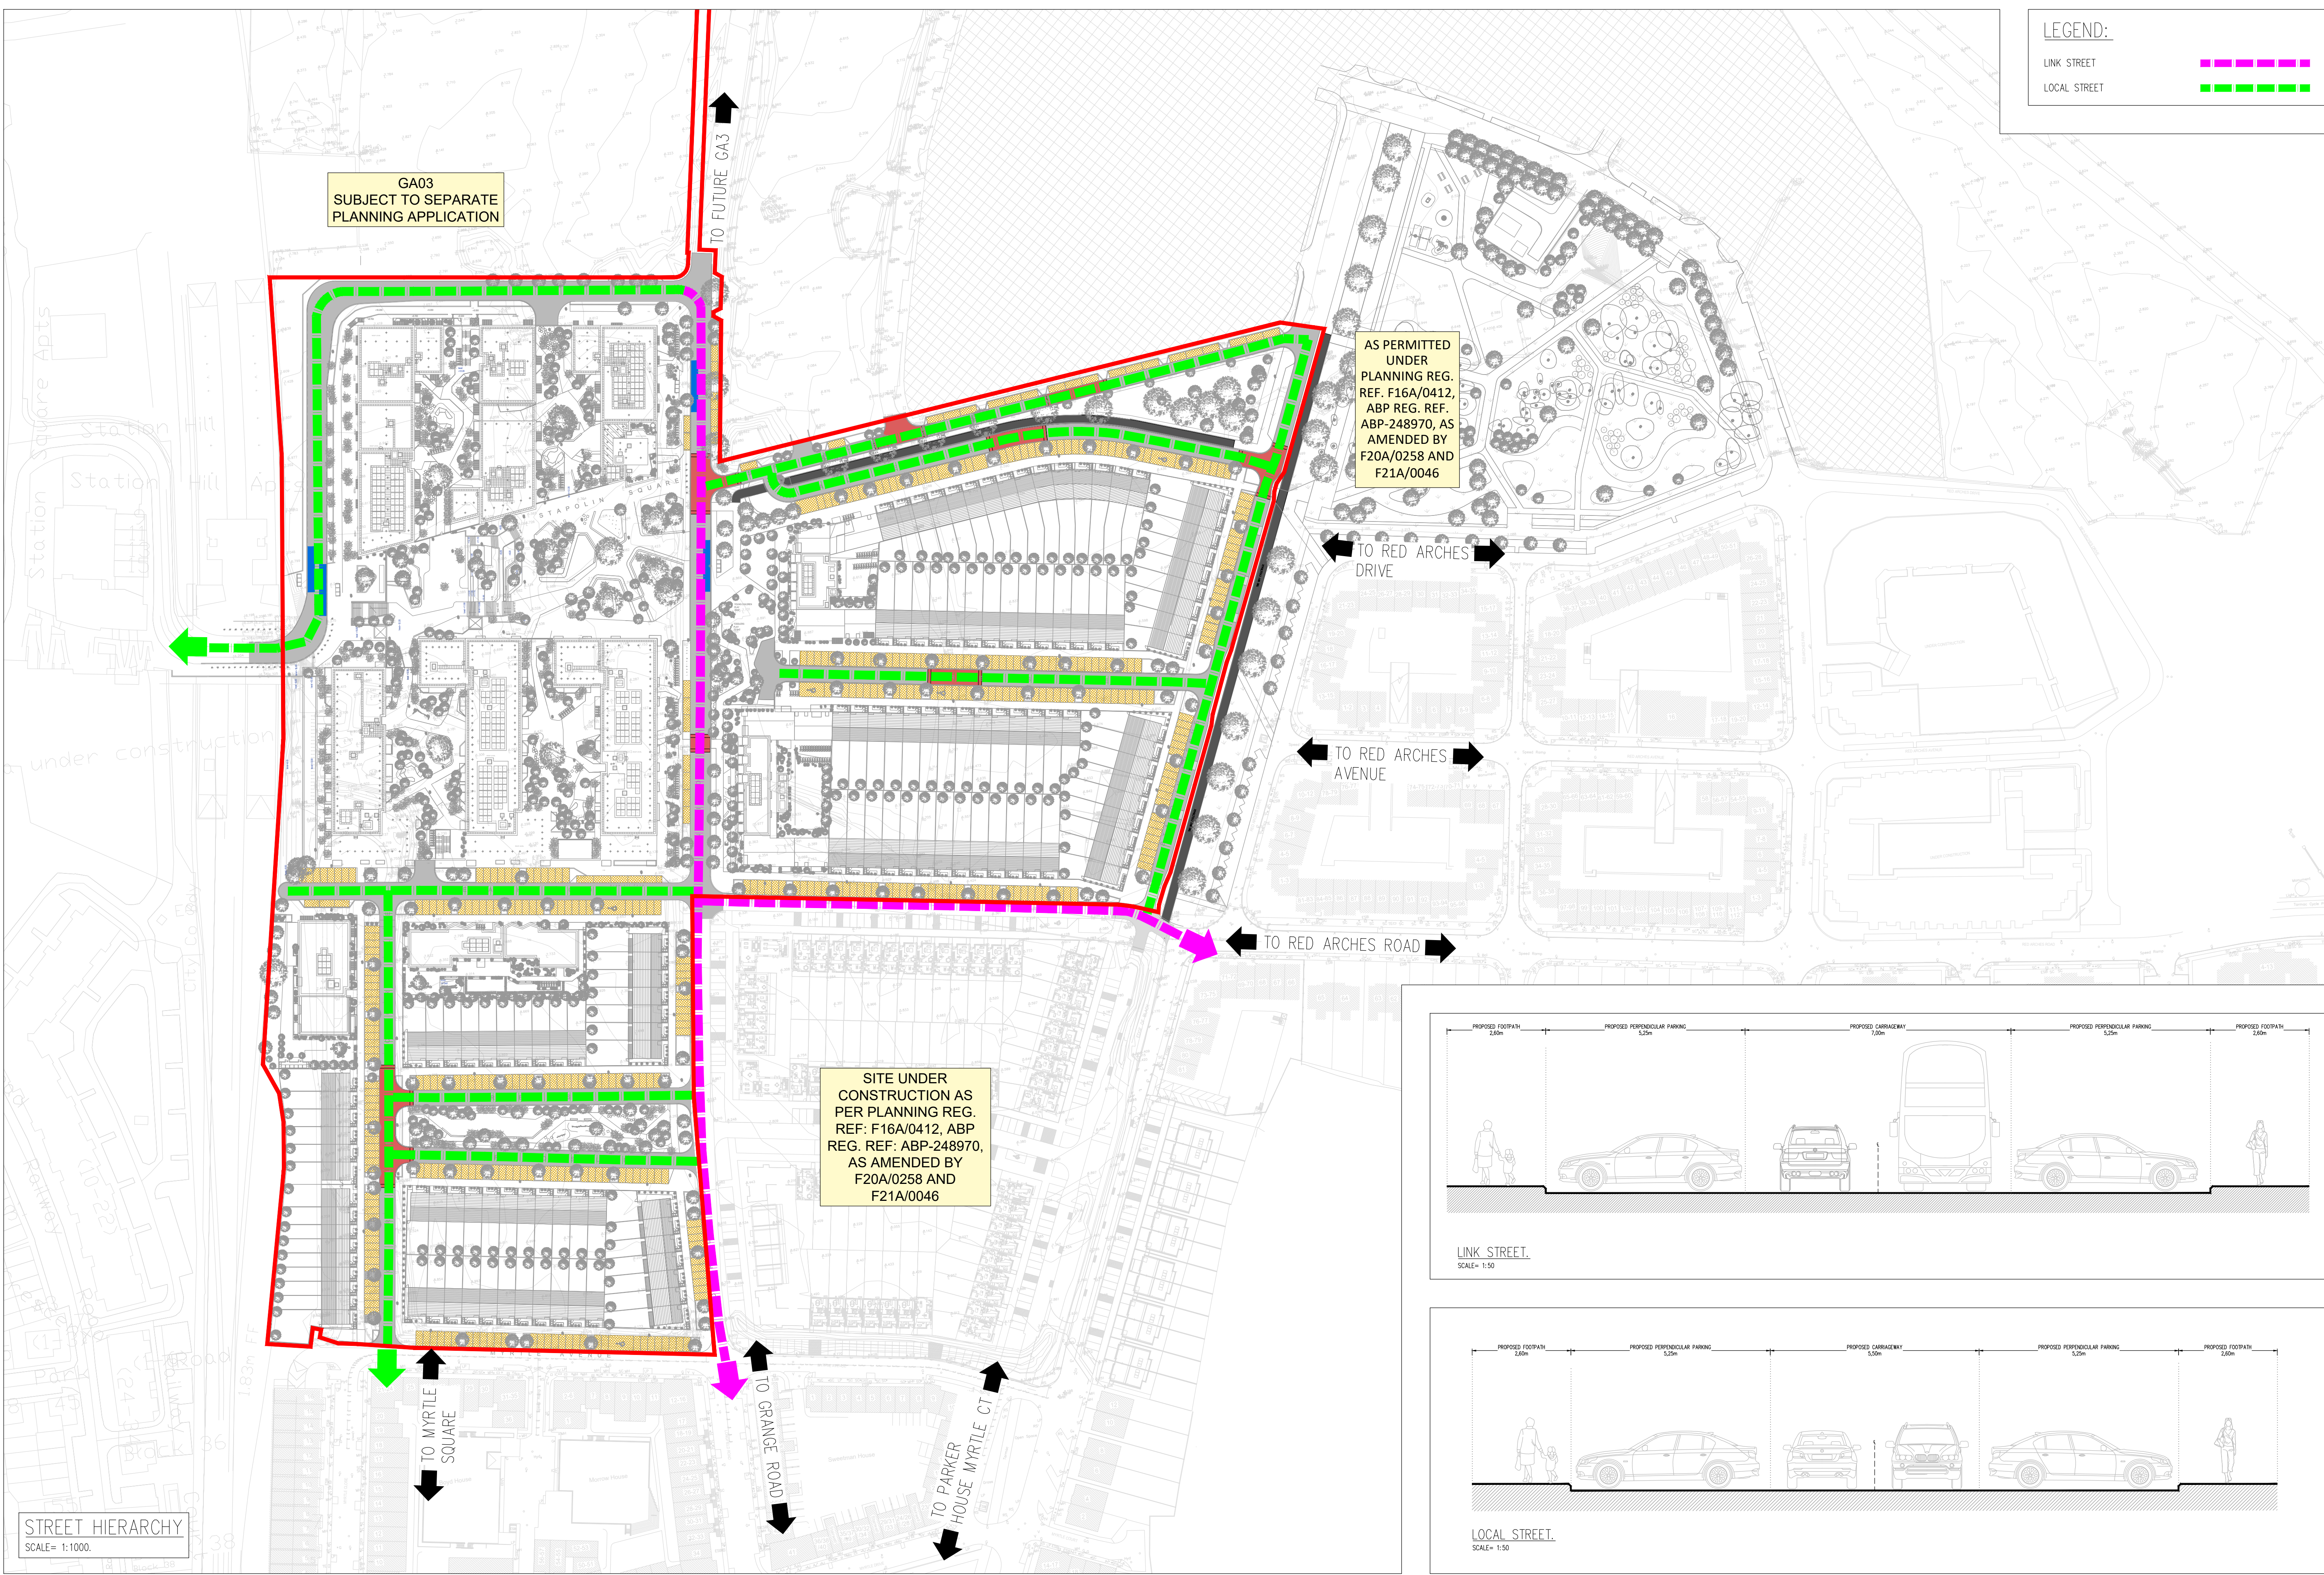

PLANNING DRAWING.
NOT FOR CONSTRUCTION.
ALL LEVELS GIVEN ARE
RELATIVE TO ORDNANCE DATUM.
THIS DRAWING HAS BEEN ISSUED FOR INFORMATION
PURPOSES ONLY AND MUST NOT BE USED
FOR CONSTRUCTION UNDER ANY CIRCUMSTANCES


- NOTES
- For setting out refer to Architect's drawings.
 - This drawing to be read in conjunction with all other Architectural and Engineering drawings and all other relevant drawings and Specifications.
 - DO NOT SCALE THIS DRAWING. Use figured dimensions only.
 - No part of this document may be reproduced or transmitted in any form or stored in any retrieval system of any nature without the written permission as copyright holder except as agreed.
 - For use on the project for which this document was originally issued.
 - Ordnance Survey Ireland Licence Number EN 0074021

Rev No.	Date	REVISION NOTE
P1	20.10.2020	PLANNING SUBMISSION STAGE 1
P2	24.11.2020	BUS ROUTE HIERARCHY REVISED TO LOCAL STREET
P3	03.03.2021	SITE LAYOUT REVISED

Rev No.	Date	Rev'd By	Chkd By
P1	20.10.2020	JS	OS
P2	24.11.2020	JS	NB
P3	03.03.2021	JS	OS

Client	The Shoreline Partnership Alterations to Shoreline GA01 Lands at Baldoyle
Title	ROAD HIERARCHY
Dwg No.	BD-CSC-ZZ-XX-DR-C-0032
Date	06.04.2020
Drawn by	JS
Checkd by	NB
Approved by	OS
Scale	AS SHOWN (GA)
Revision	P3

Head Office 19-22 Dame Street, Dublin 2. T: +353 (0)1 4680660 E: info@csconsulting.ie W: www.csconsulting.ie	Quality Environment Health & Safety	ISO 9001:2015 ISO 14001:2015 OHSAS 18001:2007
--	---	---

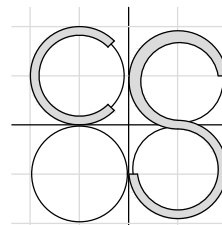CS Consulting Group DUBLIN LONDON LIMERICK	
---	---