



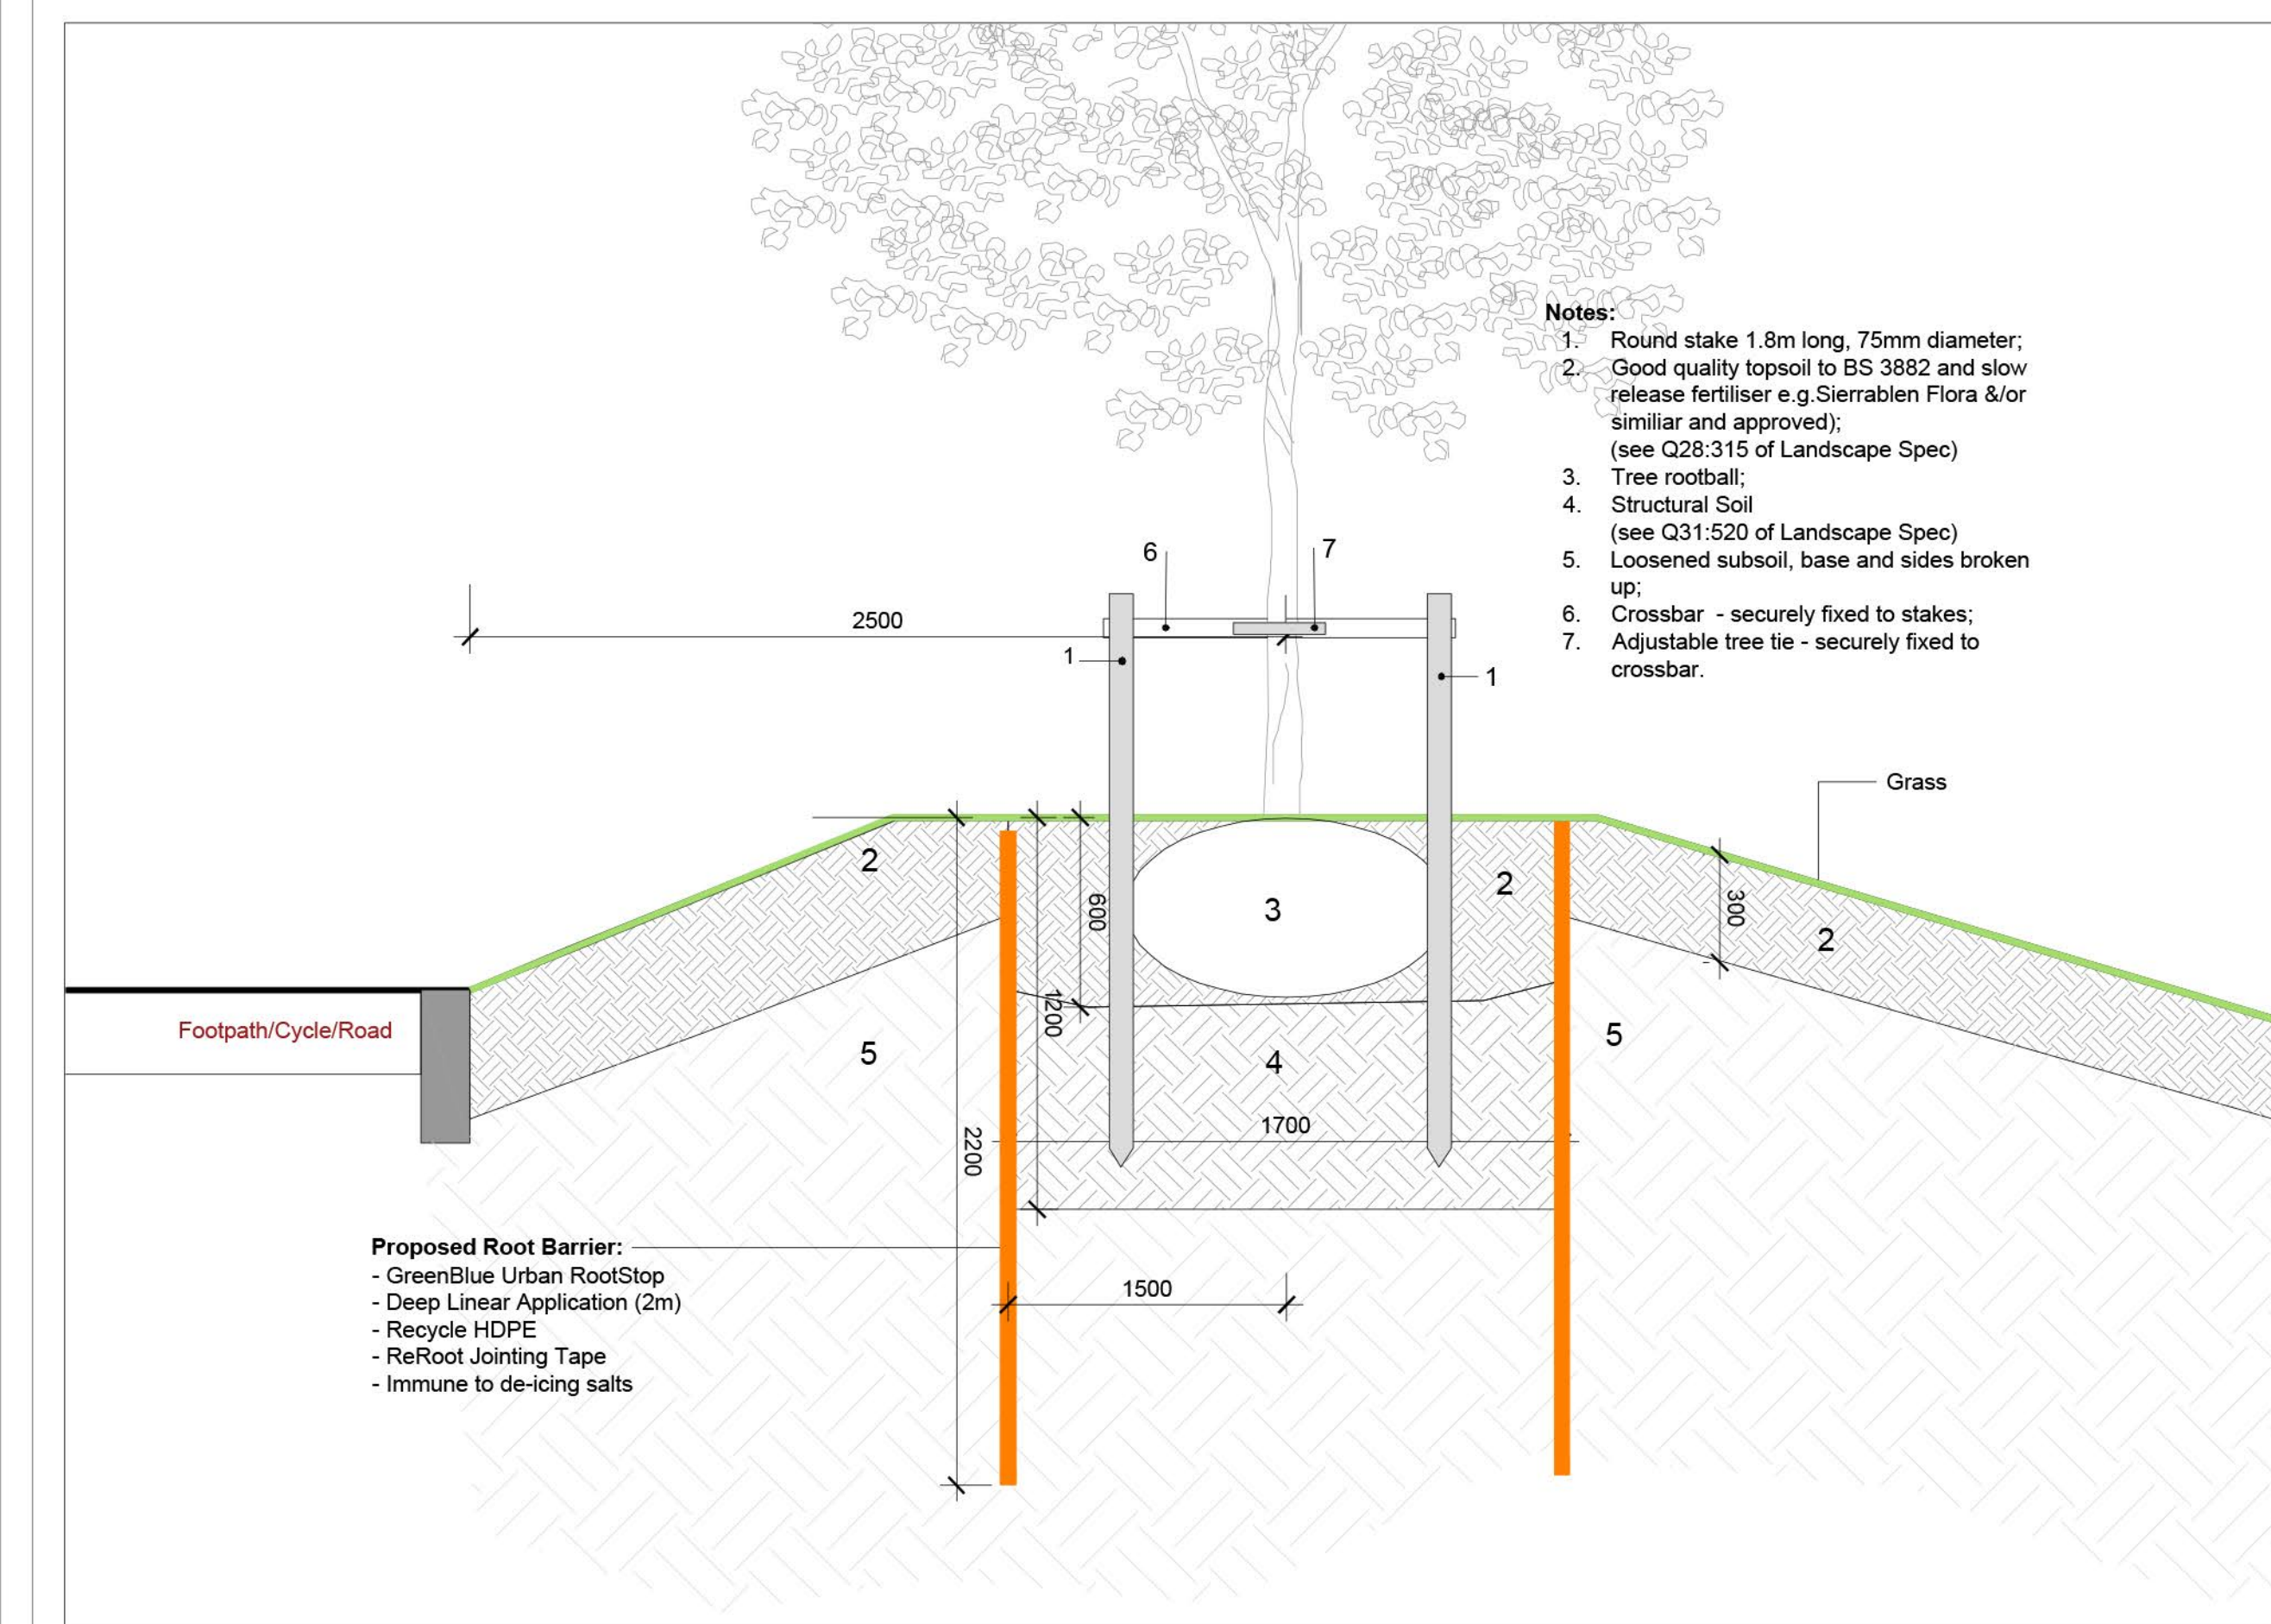

Typical Detail of Root Protection Barrier 1:20

NOTE: Root Barrier to be used if tree planting is within distances as specified by Irish Water (see I.W. Drawing STD-W-12A in Water Infrastructure Standard Details document, July 2020)

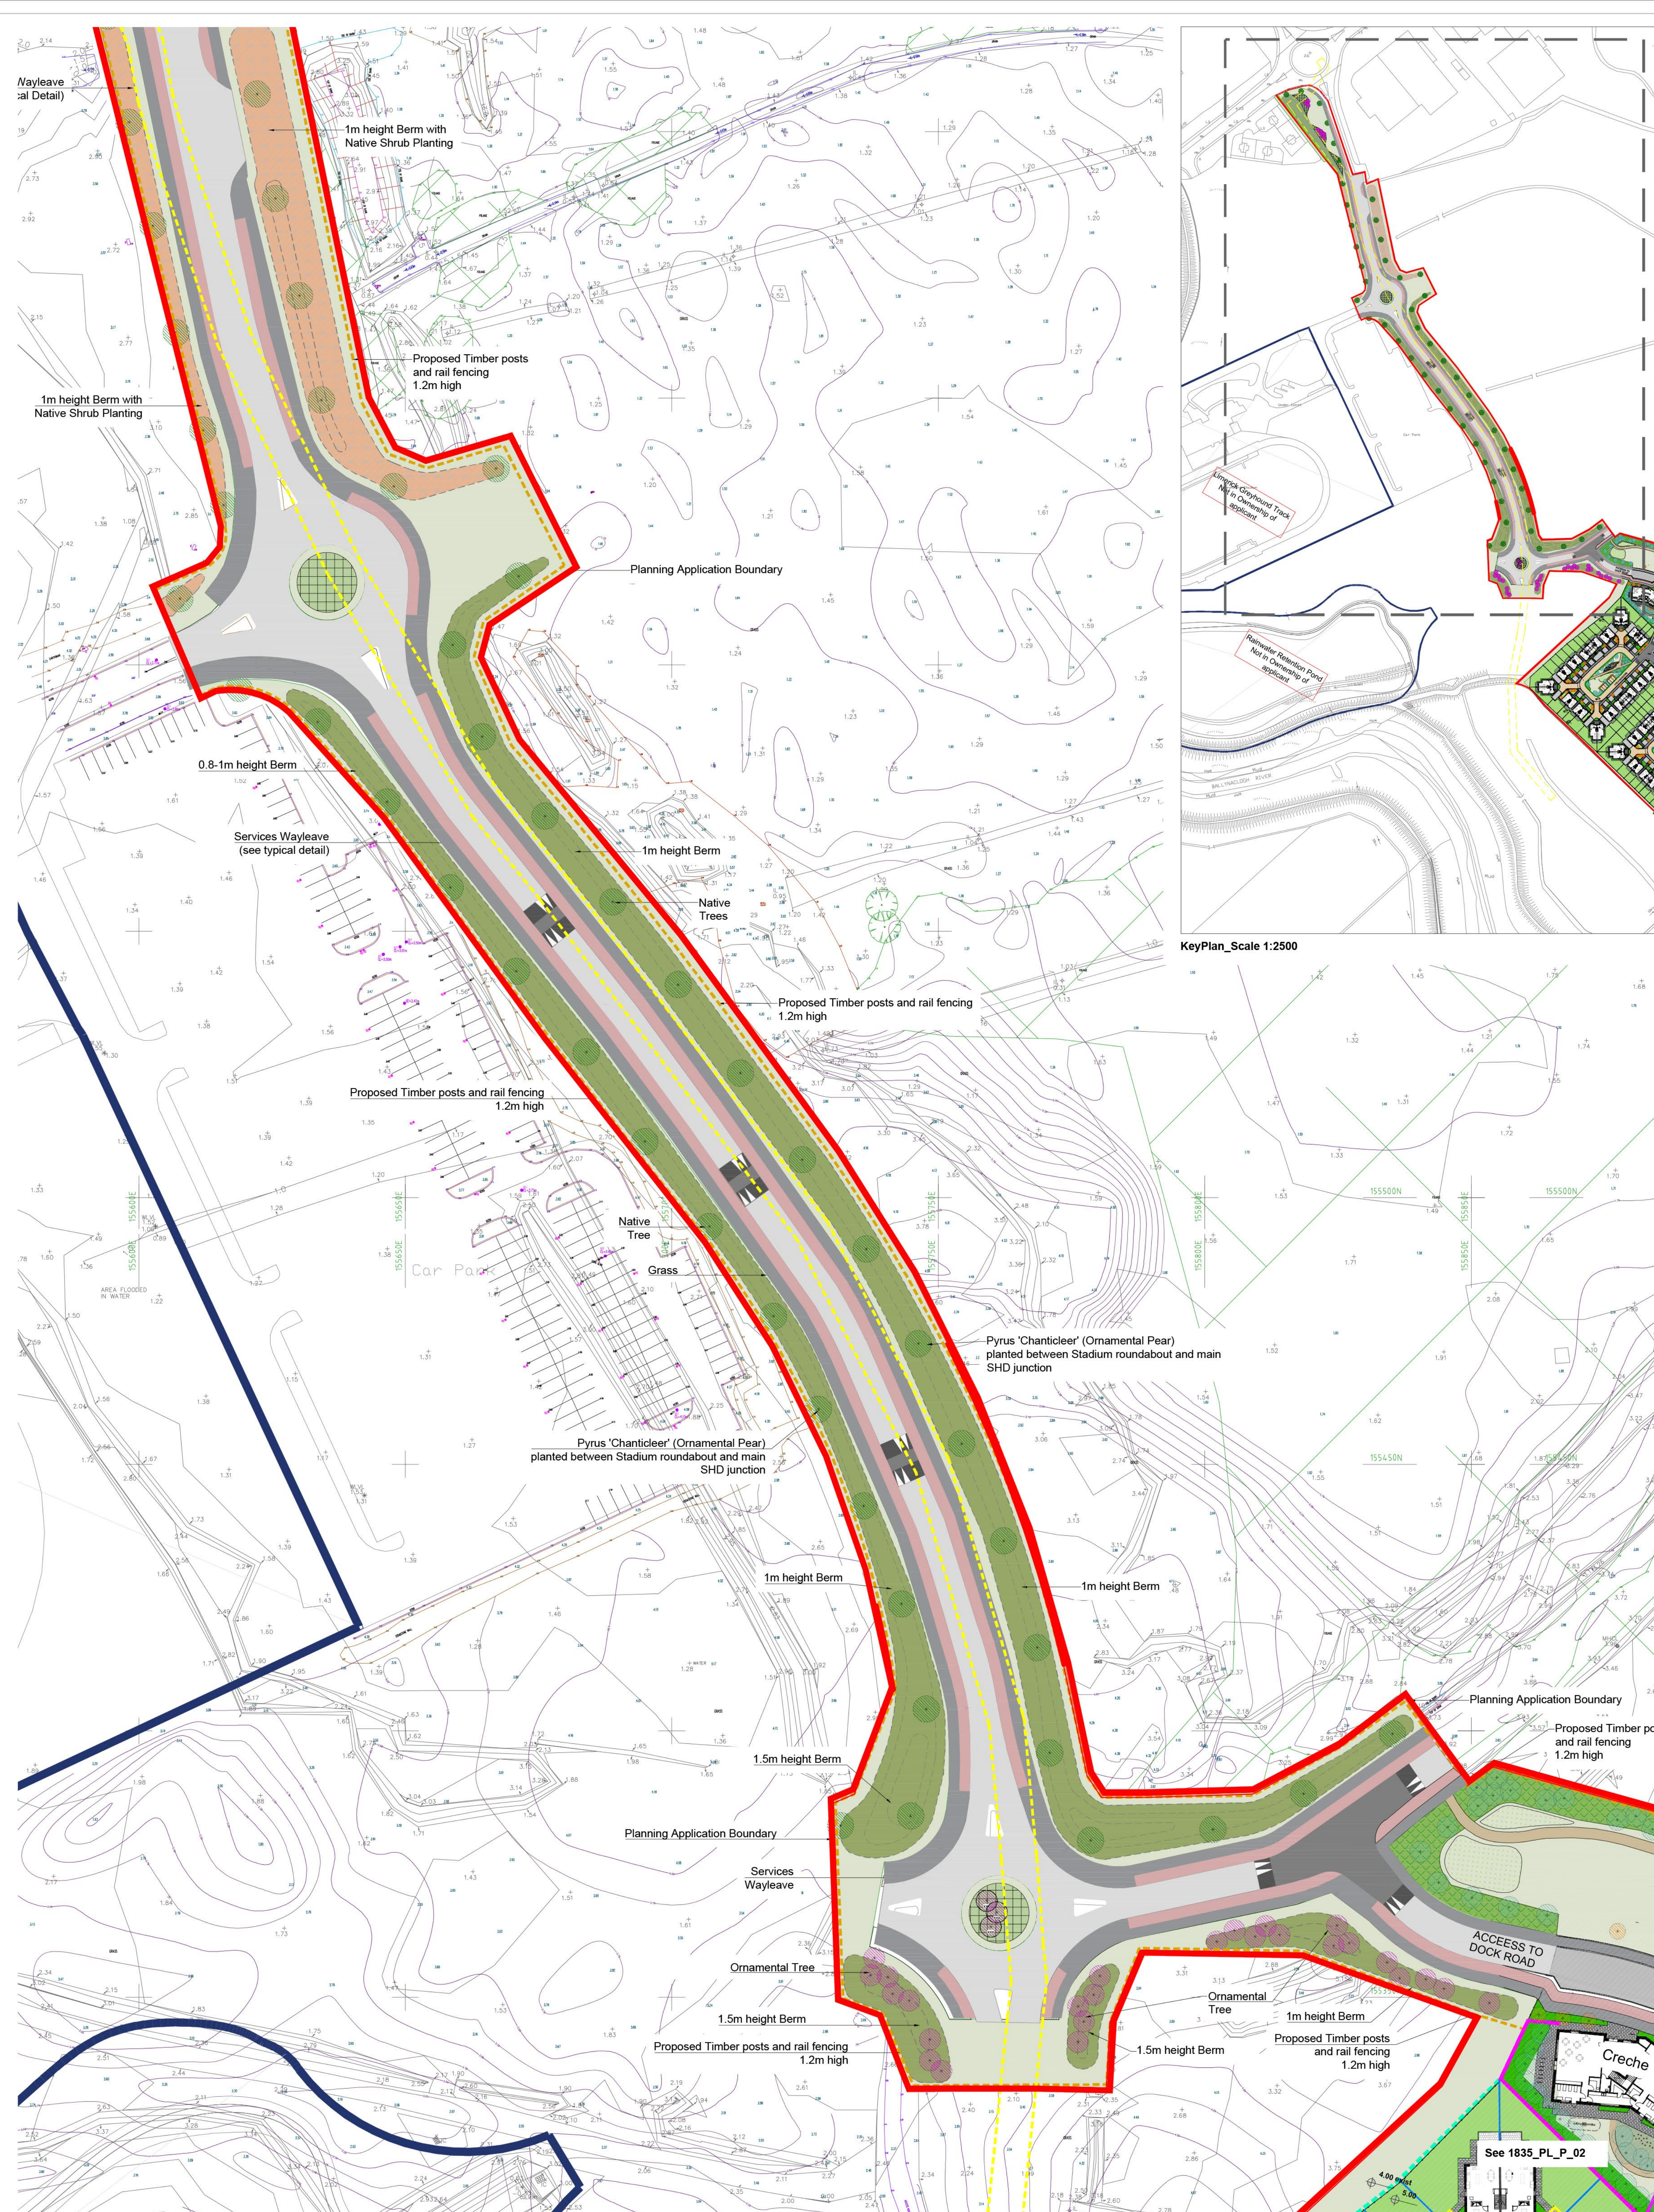

KeyPlan Scale 1:2500

LEGEND

HARD LANDSCAPE

-  **Asphalt Roadway**
with In-situ concrete kerbs
(to Engineers Specification)
-  **Footpaths**
In-situ concrete, Brushed Finish
(to Engineers Specification)
-  **Cycle Lane**
Colored asphalt
(to Engineers Specification)

SOFT LANDSCAPE

Proposed

**Proposed
Planting:**

- Street Trees**
16' to 18" - 20 to 25cm girth
2m Clear Stem
Prunus calleryana 'Chanticleer',
Liriodendron 'Greenspire'
- Ornamental Trees**
16' to 18" - 18 to 18cm girth
Prunus spinosa, *Ailanthus glandulosa*,
Betula pendula, *Sorbus aucuparia*,
Quercus robur
- Amenity Grass Lawn**
- Coburns Utility/Play
Grass Seed Mix
200mm topsoil depth
- Street Planting**
Container-Grown Shrubs 2ltr min @ 5 per m²
To include the following species:
Lavandula Hidcotte, *Sarcococca*
humilis, *Carex oshornensis* 'Evergold',
Amelanchier 'Hidcotte', *Mahonia*
aquifolium, *Rosmarinus officinalis*,
Lonicera pileata, *Viburnum davidii*
- Screen Planting - Native Shrub & Trees**
Bare-Root 60 - 120cm & 8-10cm girth, to include the following species:
Araucaria biduoides, *Betula pubescens*, *Corylus*
avellana, *Quercus avium* 'Plena', *Quercus*
robur, *Salix caprea*, *Sorbus aucuparia*
Shrubs: *Cornus sanguinea*, *Viburnum*
opulus, *Salix caprea*, *Glossyelm*
europaeus, *Lonicera periclymenum*

Native Shrub Planting

- Bare-Root 90 - 120cm, to include the following species:
Corylus avellana, *Crataegus monogyna*, *Euonymus europaeus*, *Ilex aquifolium*, *Prunus spinosa*

Grassed Berm

- 1 - 1,5m height

ROAD BOUNDARY TREATMENTS

-  **Proposed Wire Mesh Fence**
Galvanised and powder-coated.
Colour: Green
2.4m high
-  **Proposed Timber posts and rail fencing**
1.2m high
-  **Planning Application Boundary**
-  **Lands under ownership of applicant**

1. This drawing is intended to show landscape architectural proposals only. Please refer to Architects and Engineer's drawings for relevant details of buildings, structures, roads, parking etc.
2. The copyright of this drawing is vested with Munsey & Associates. This drawing may not be copied or reproduced without written consent.
3. All materials referred to on this drawing, including plant species, are indicative and subject to change following detailed site investigation. Significant changes, if any are required, will be referred to the relevant authority for agreement.
4. This drawing is not suitable for use for construction purposes.
5. Discrepancies to be referred to Munsey & Associates for clarification.

murray & associates
landscape architecture

15 The Seapoint Building,
44-45 Conant Road,
mail@murray-associates.com
www.murray-associates.com

D	21/09/21	Wayleave	HT	JB
---	----------	----------	----	----

C	14/09/21	Revise site layout	HT	JB
B	28/04/21	Updated access road	ET	JB

B	20/04/21	Updated access road	FT	JB
A	15/04/21	Issue	FT	JB

0	26/03/21	Issue	FT	JB
REV DATE	DESCRIPTION	BY	DATE	REASON

CLIENT
Cooper Developments

PROJECT TITLE
C... ..

Greenpark SHD

Access Road Landscape Masterplan

SHEET NO.	SHEET SIZE
1000-10-01	A0

1835_PL_P_01	AD
SCALE	REVISION

1:500	D
-------	---

STAGE	DATE
Planning	22/09/21

Copyright Murray and Associates, 2003

Copyright Murry and Associates, 2002