

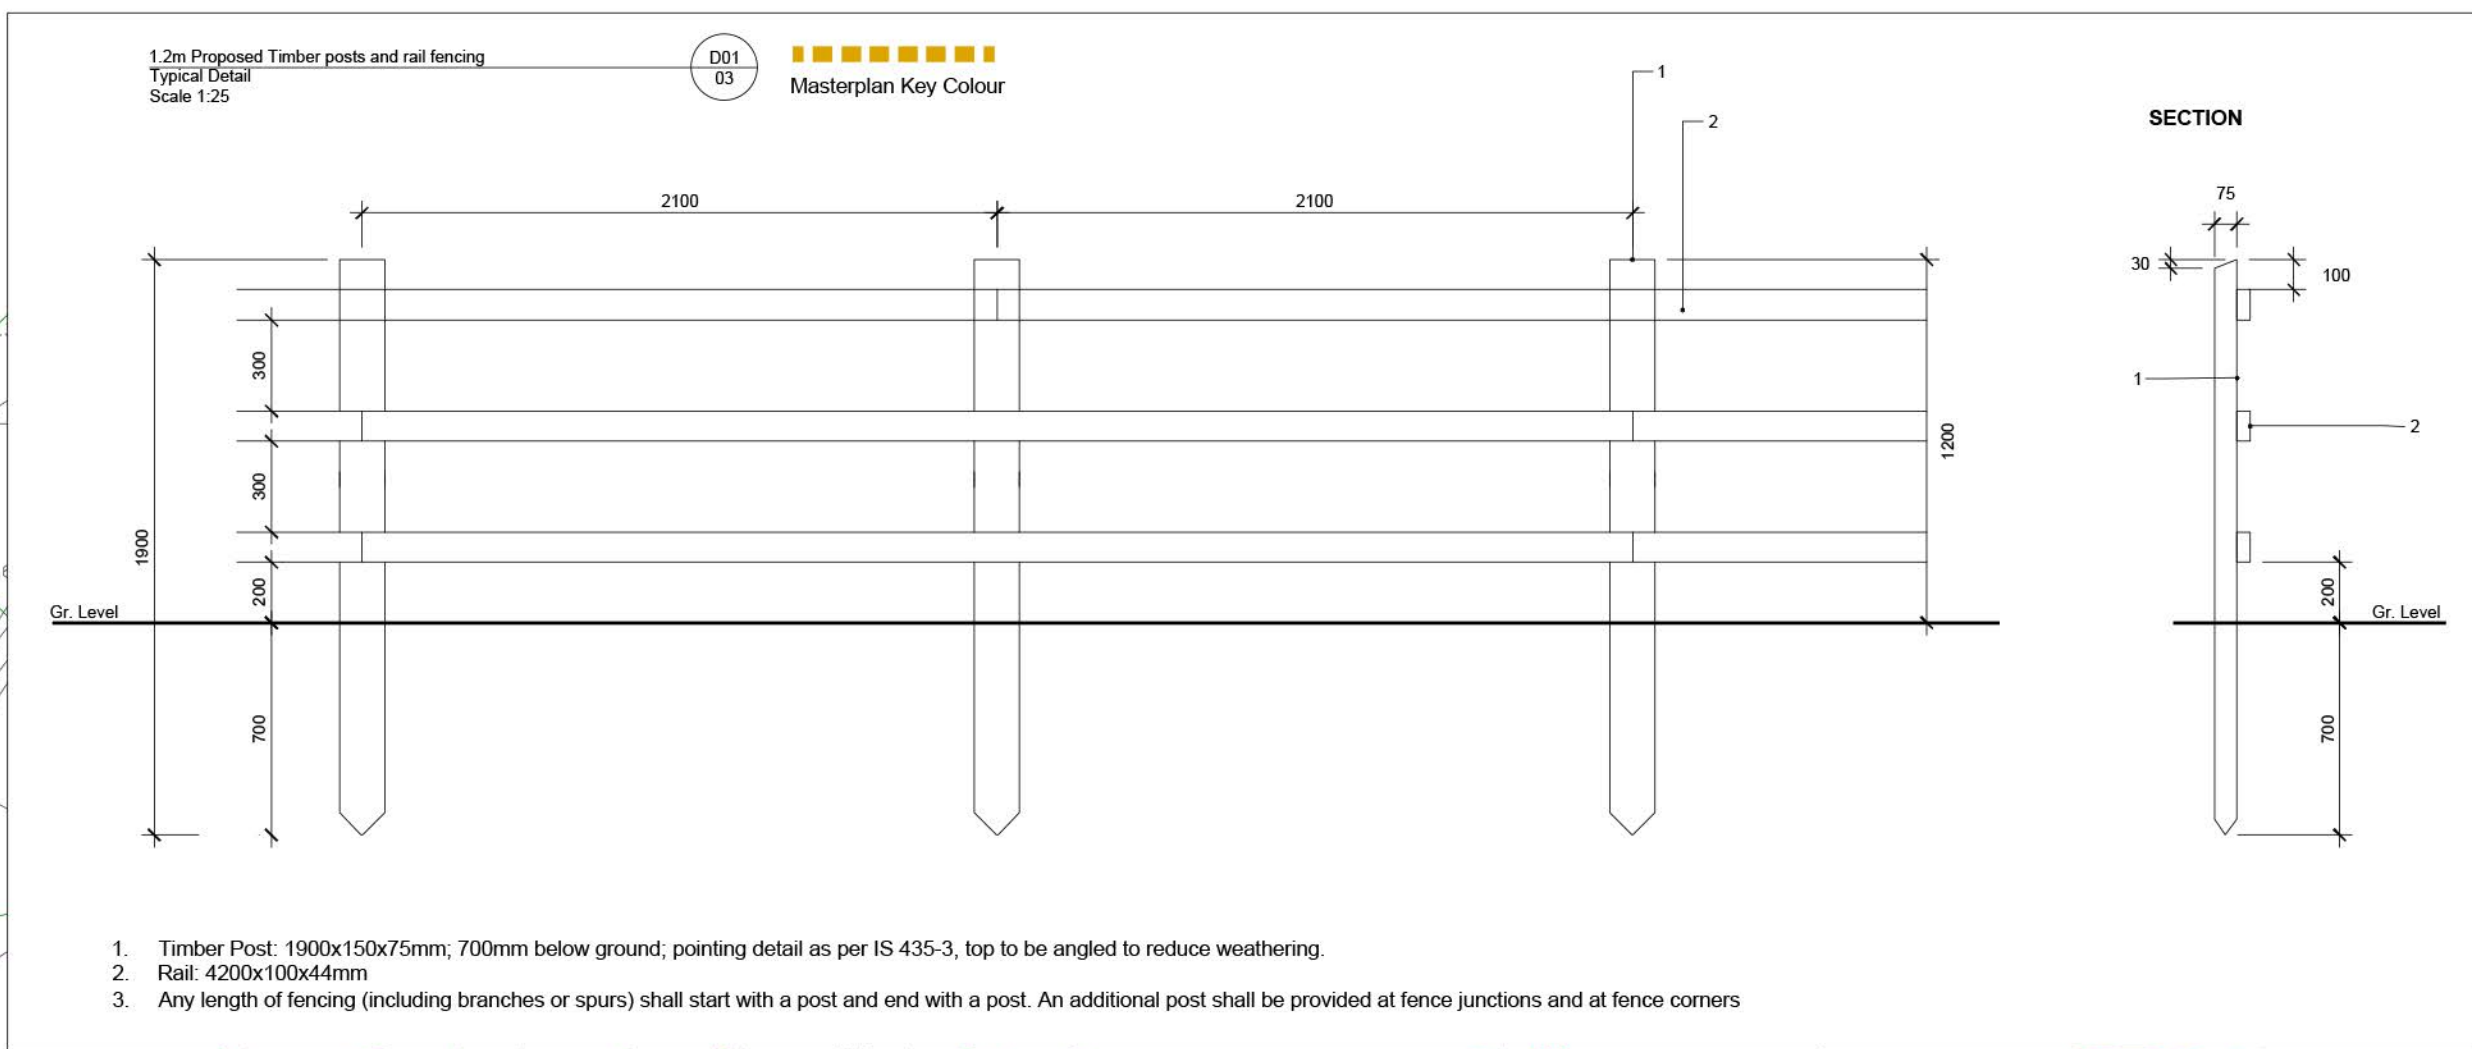
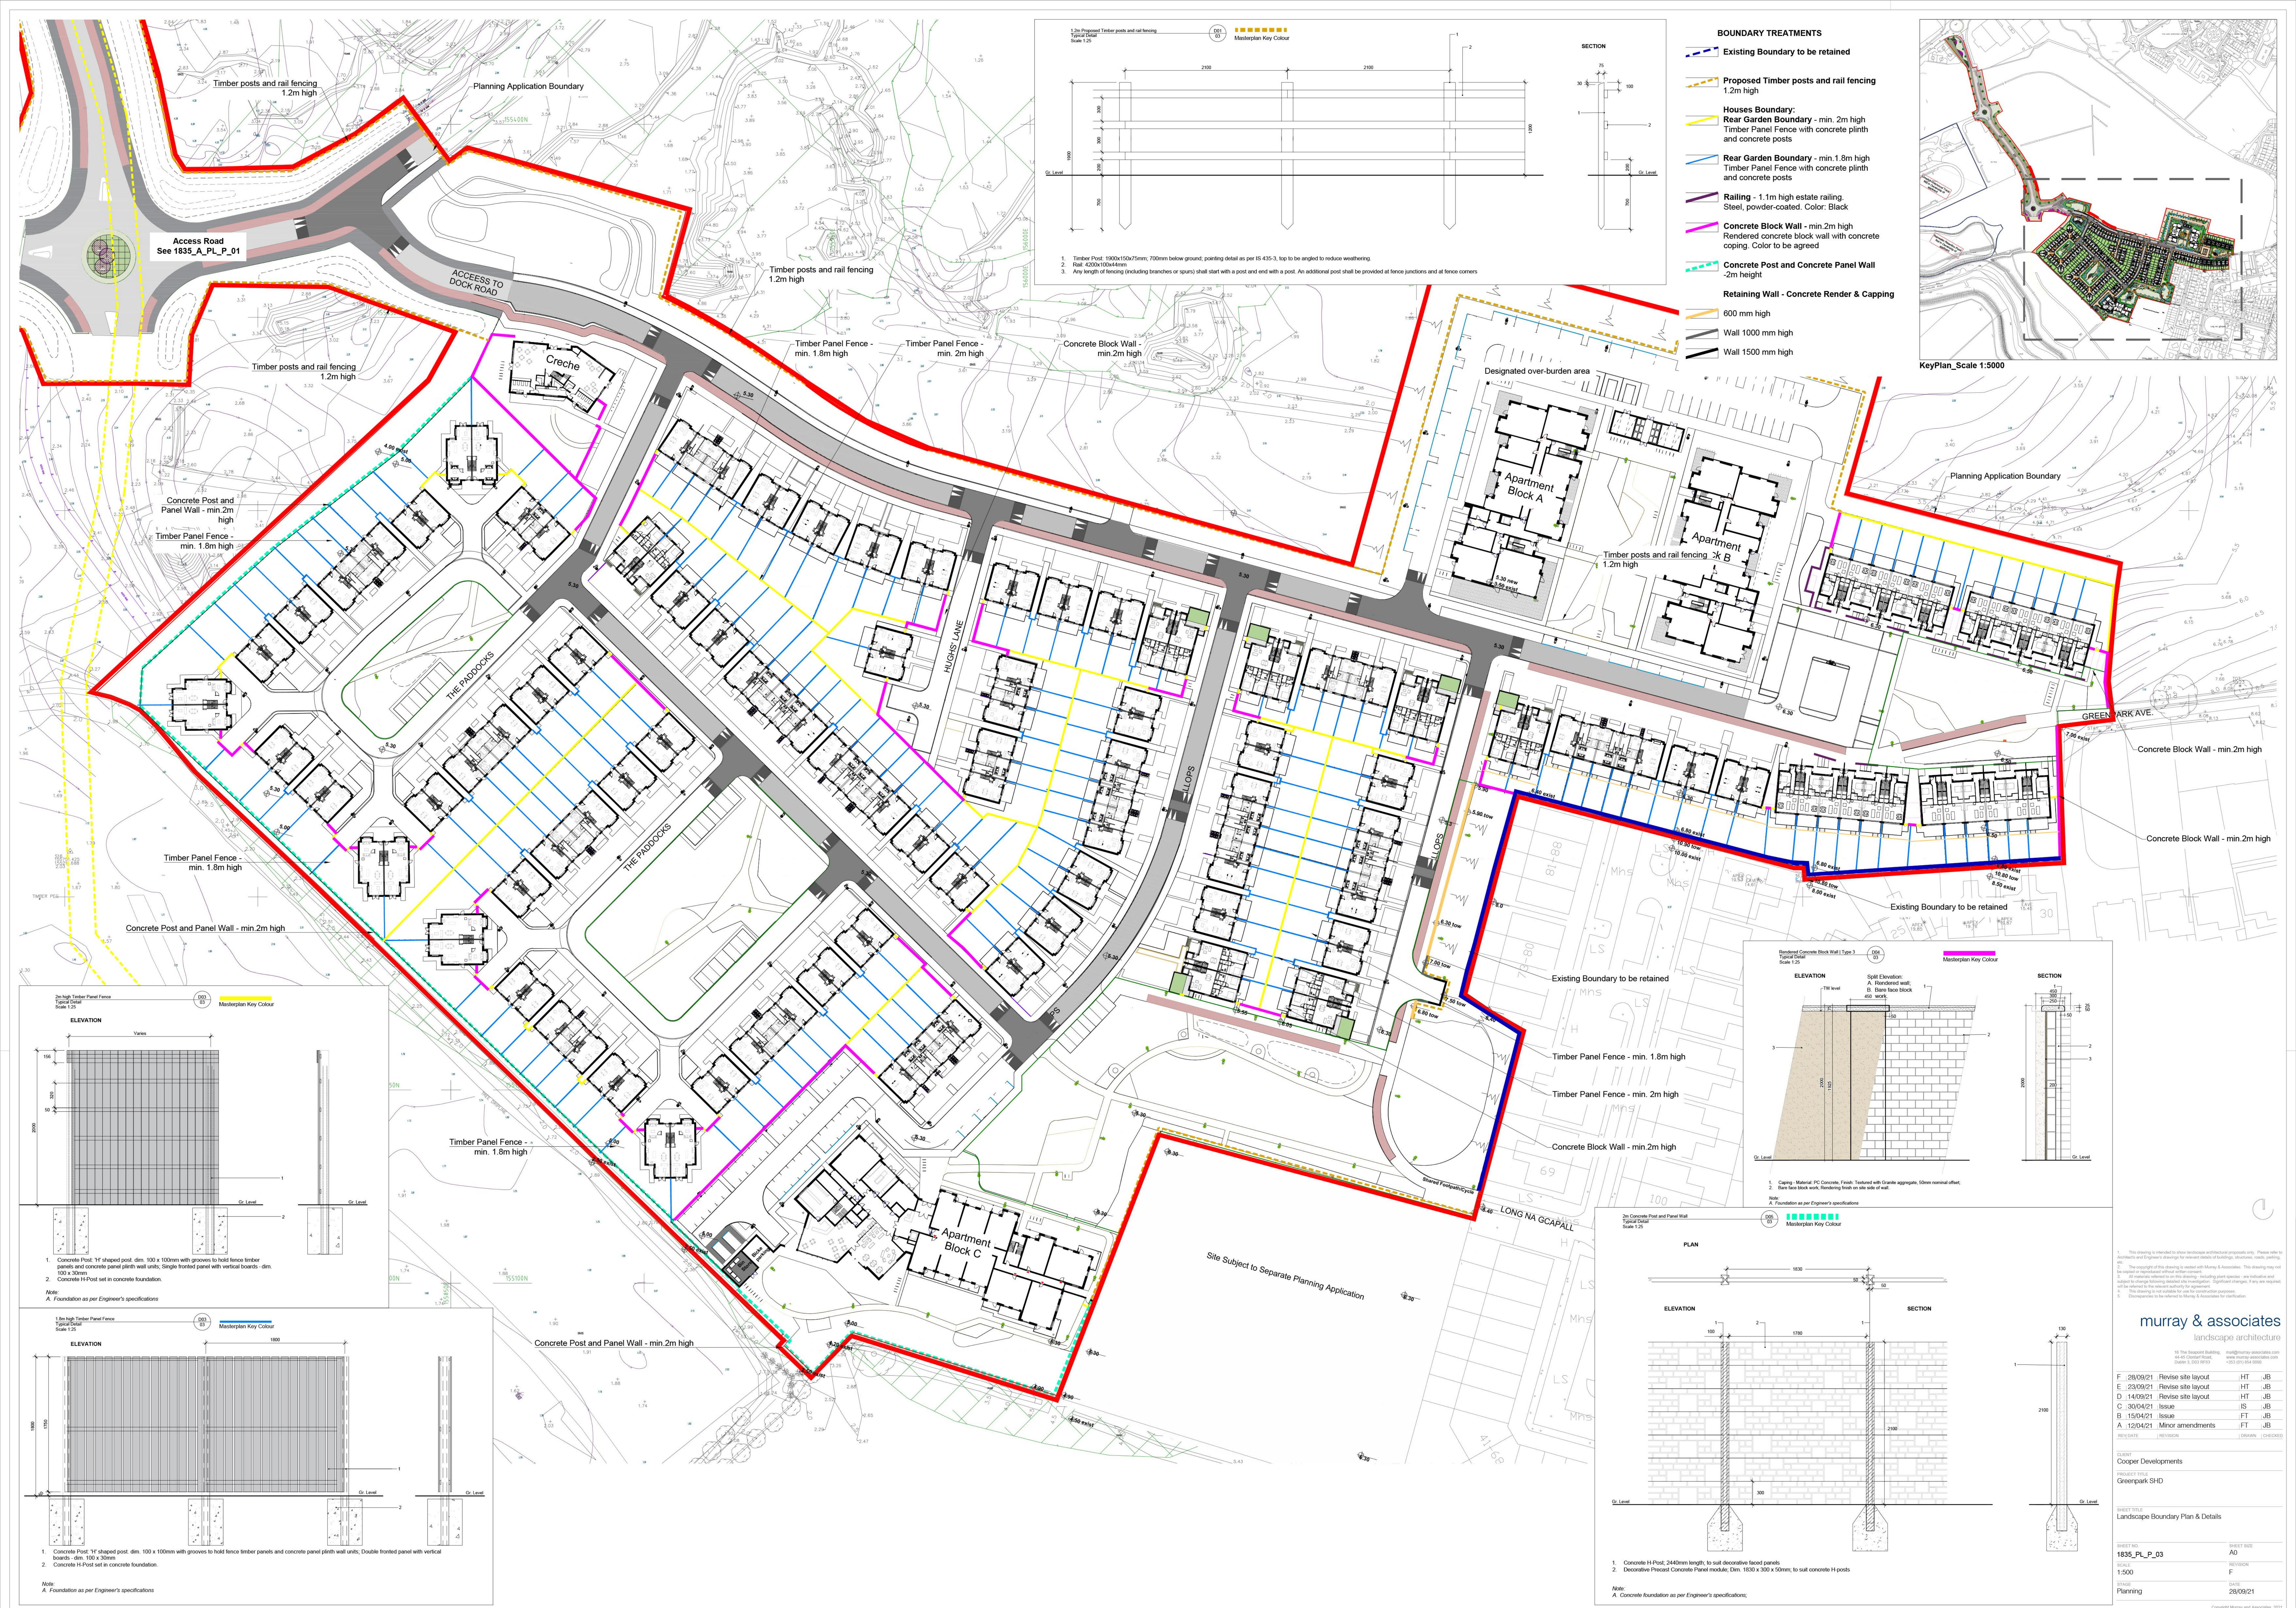
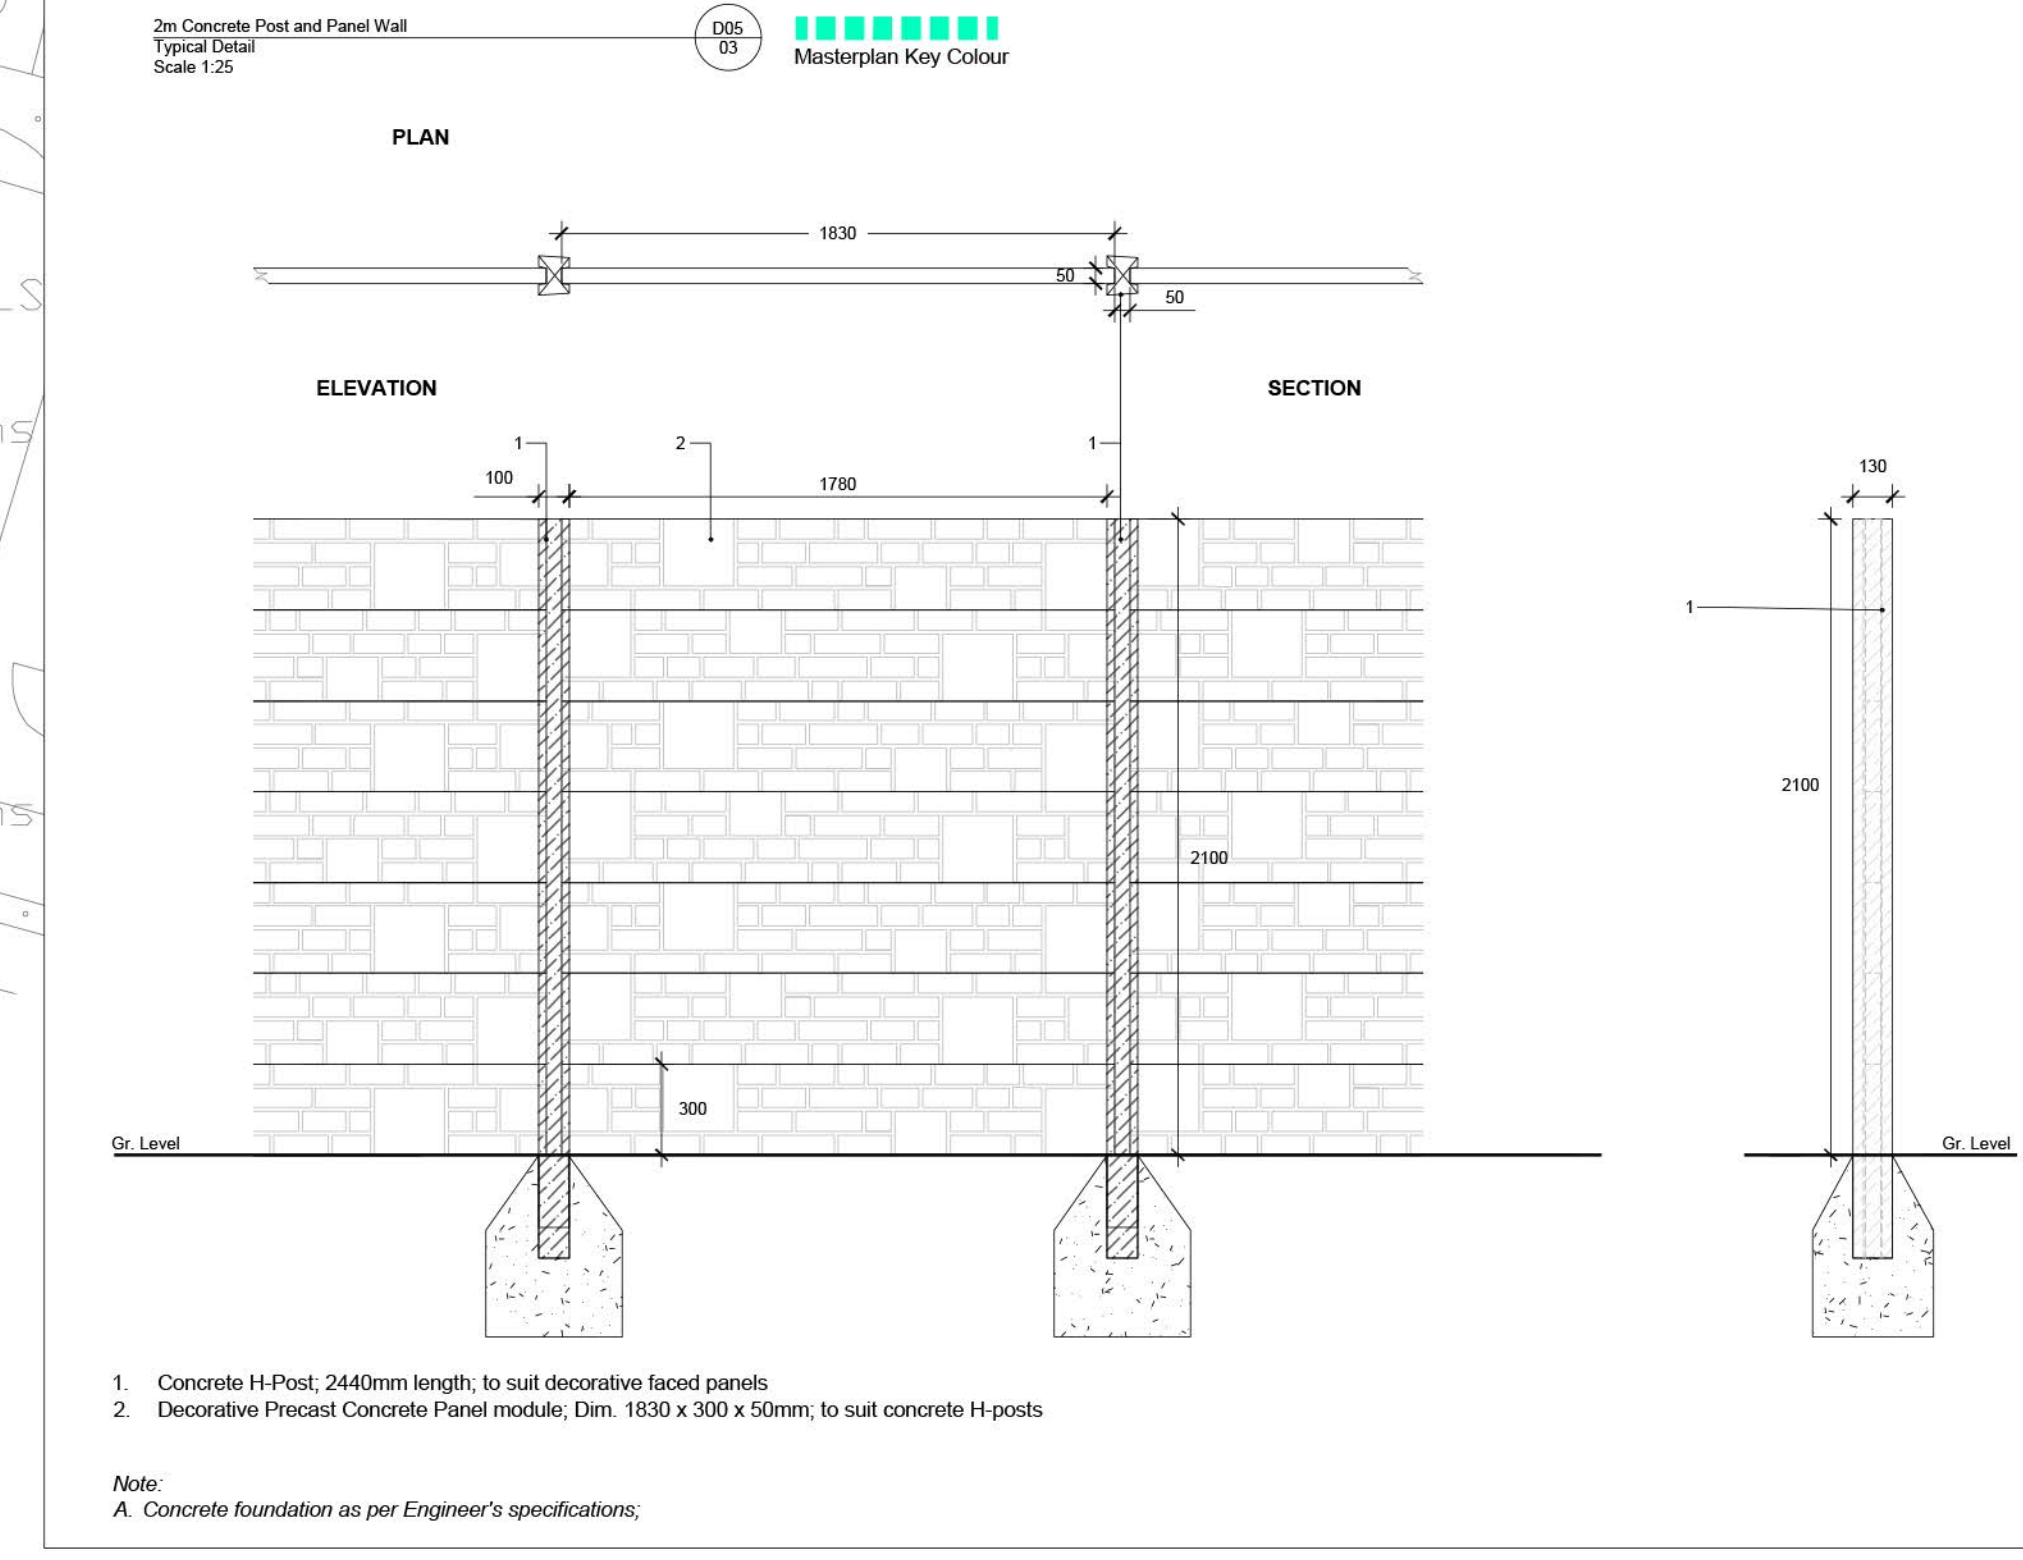
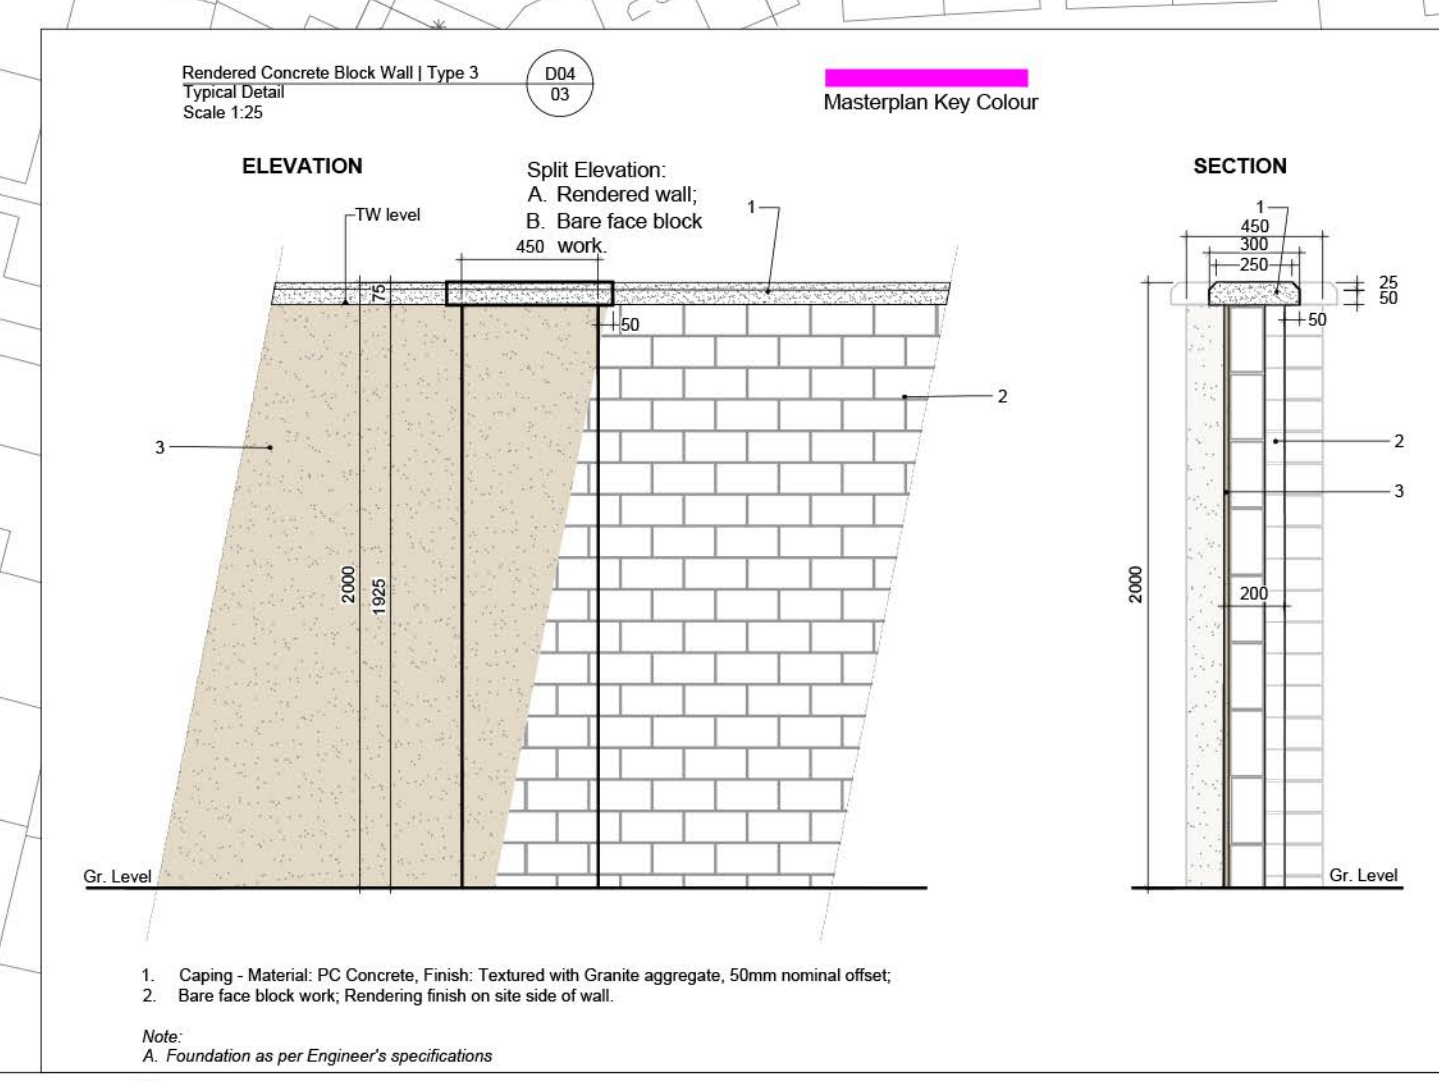
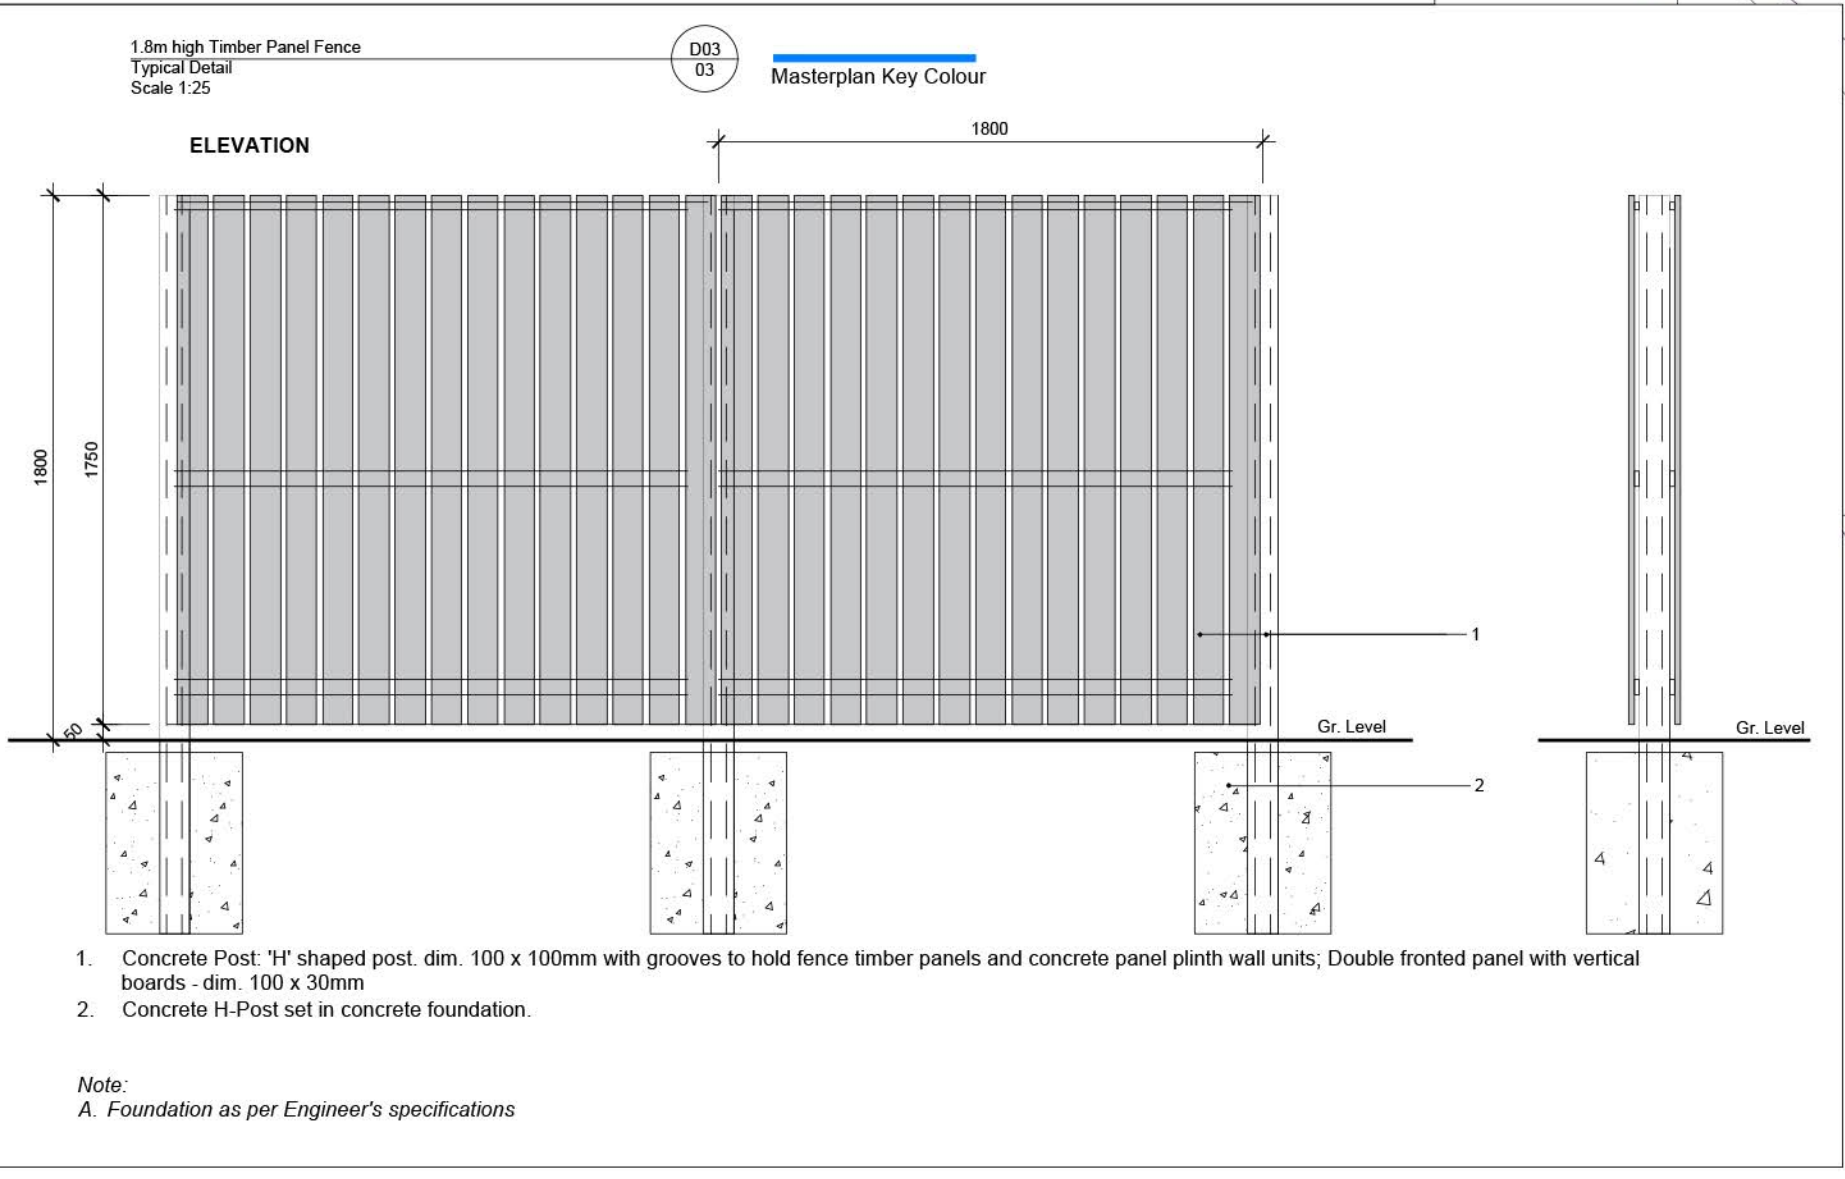


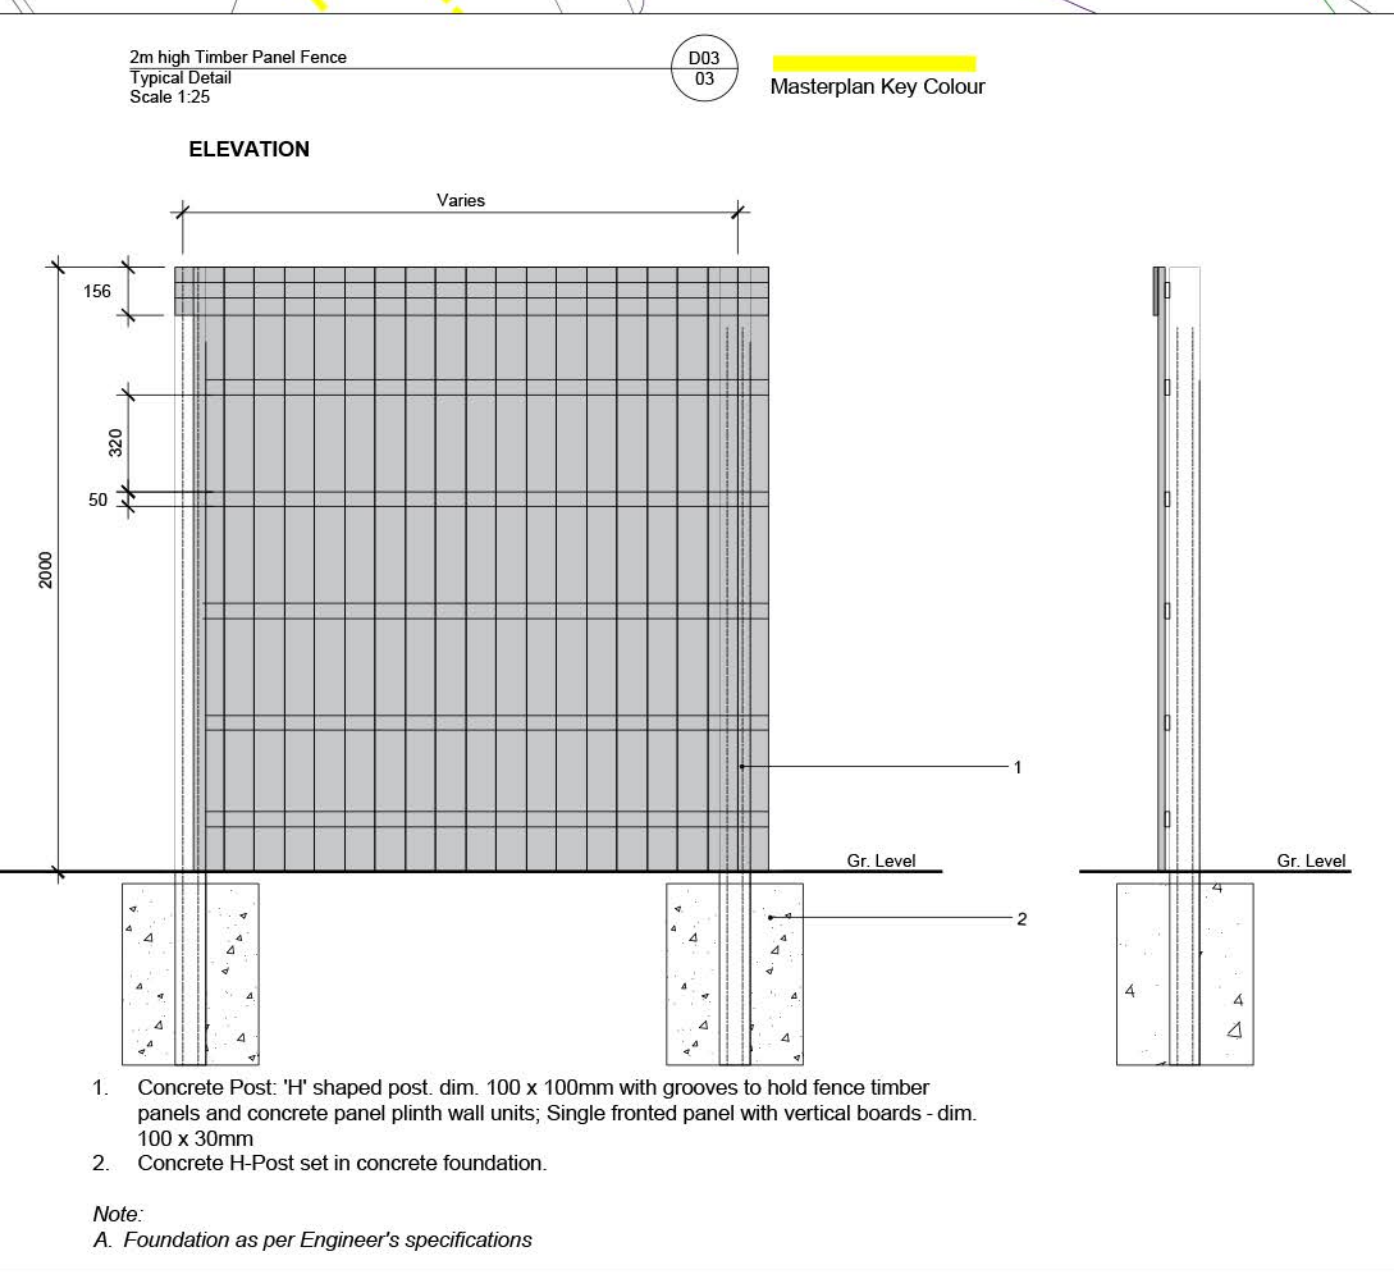

- BOUNDARY TREATMENTS**
- Existing Boundary to be retained
 - Proposed Timber posts and rail fencing 1.2m high
 - Houses Boundary:
 - Rear Garden Boundary - min. 2m high Timber Panel Fence with concrete plinth and concrete posts
 - Rear Garden Boundary - min. 1.8m high Timber Panel Fence with concrete plinth and concrete posts
 - Railing - 1.1m high estate railing, Steel, powder-coated. Color: Black
 - Concrete Block Wall - min. 2m high Rendered concrete block wall with concrete coping. Color to be agreed
 - Concrete Post and Concrete Panel Wall - 2m height
 - Retaining Wall - Concrete Render & Capping
 - 600 mm high
 - Wall 1000 mm high
 - Wall 1500 mm high

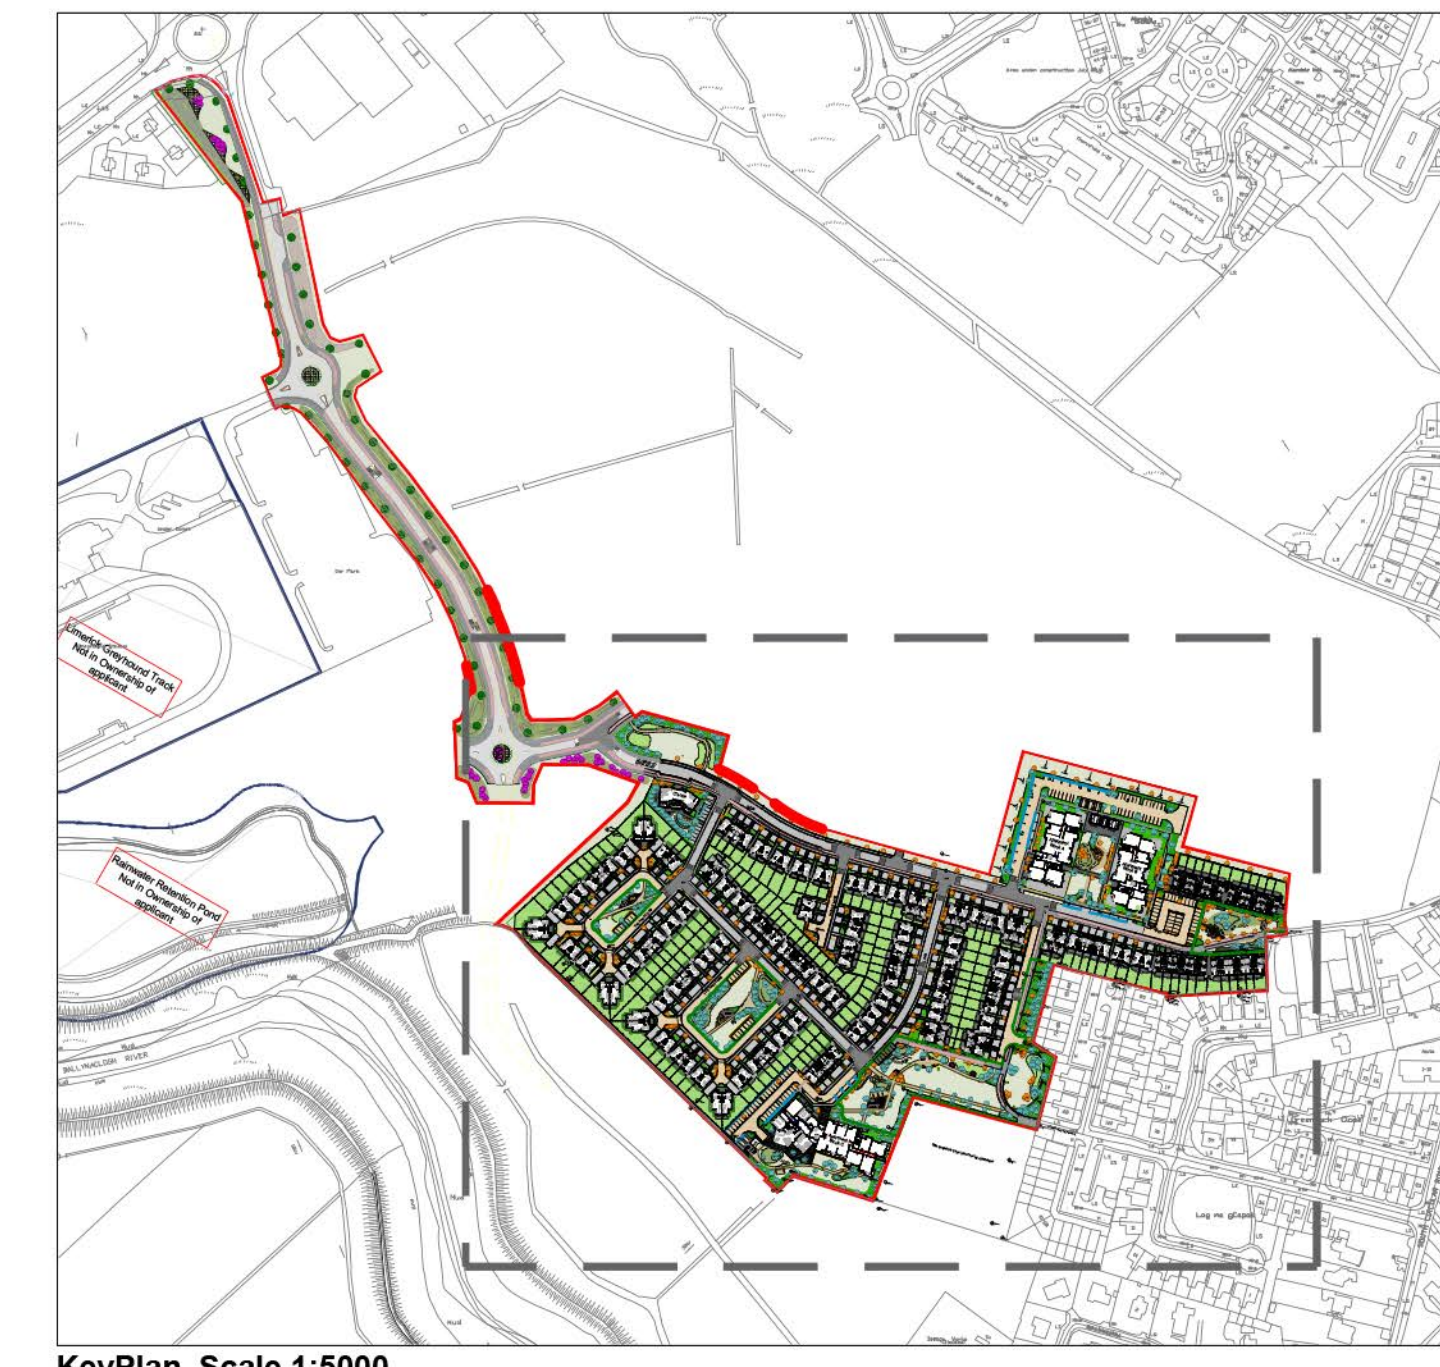

murray & associates
landscape architecture



REV	DATE	DESCRIPTION	BY	CHKD
F	28/09/21	Revise site layout	HT	JB
E	23/09/21	Revise site layout	HT	JB
D	14/09/21	Revise site layout	HT	JB
C	30/04/21	Issue	IS	JB
B	15/04/21	Issue	FT	JB
A	12/04/21	Minor amendments	FT	JB

DESIGN: Cooper Developments
PROJECT TITLE: Greepark SHD

SHEET TITLE: Landscape Boundary Plan & Details

SHEET NO.	SHEET SIZE
1835_PL_P_03	A0
1:500	1:500
DATE: 28/09/21	DATE: 28/09/21

Copyright Murray and Associates, 2021