DO NOT SCALE. WORK TO FIGURED DIMENSIONS ONLY.
ALL EXISTING DIMENSIONS TO BE CHECKED ON SITE.
DRAWN ON AUTOCAD R2004 AT DEADY GAHAN ARCHITECTS LTD
LAYERS ON THIS DRAWING COMPLY WITH BS 1192: PART 5

TOWNHOUSE F1

2-bed Middle Townhouse (4 person)

AREA: *84.0 SQ.M.*
904 SQ.FT.

STORAGE total - 4.0 sq.m.

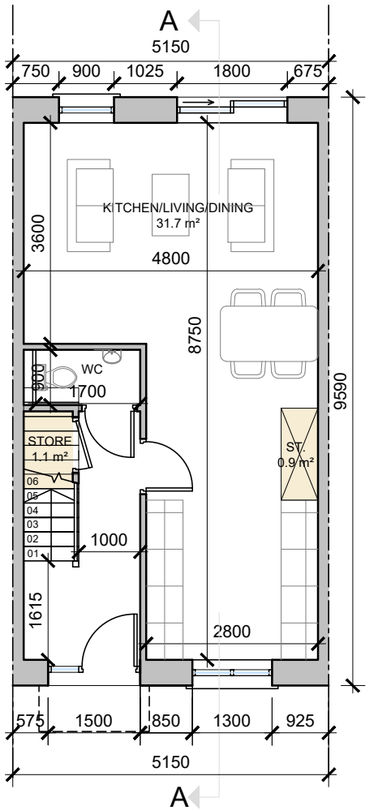

Ground Floor Townhouse

SCALE 1:100 @ A3

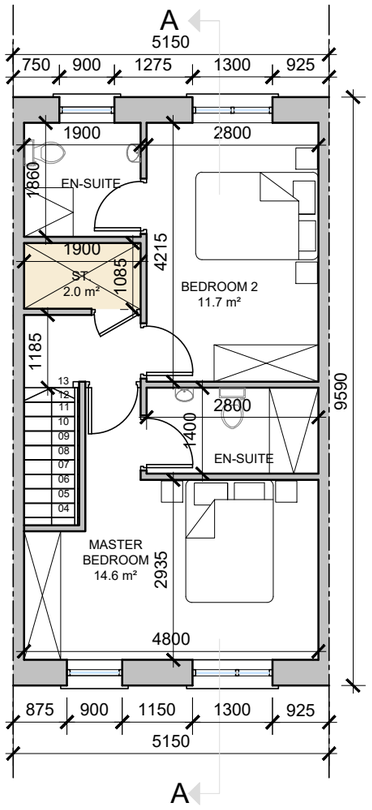

First Floor Townhouse

SCALE 1:100 @ A3

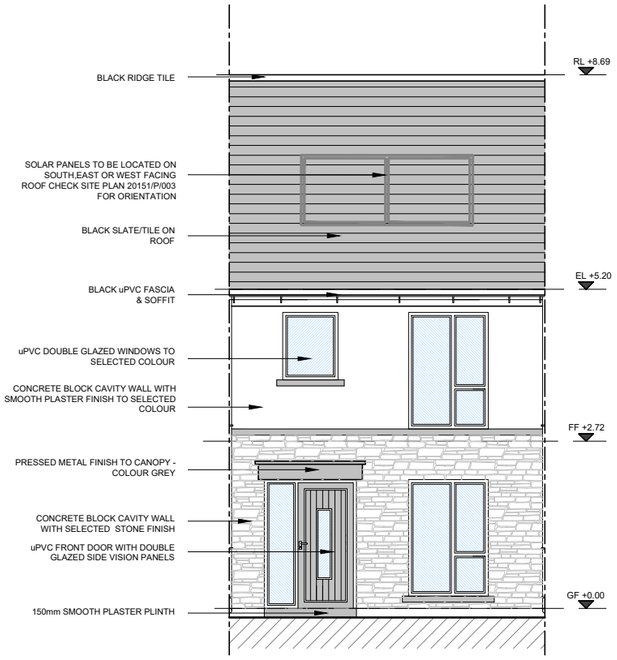

Front Elevation

SCALE 1:100 @ A3

House Type F1 - Character Area 4

See site plan (dwg no. 20151/P/003) for material locations

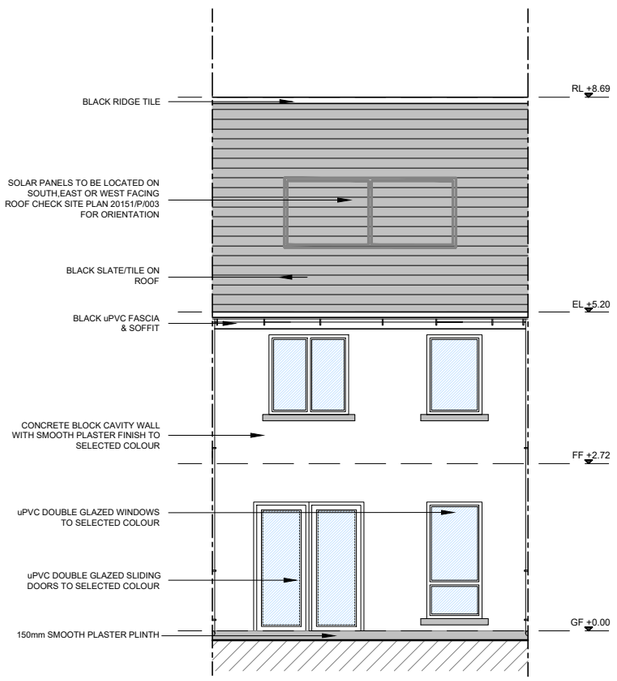

Rear Elevation

SCALE 1:100 @ A3

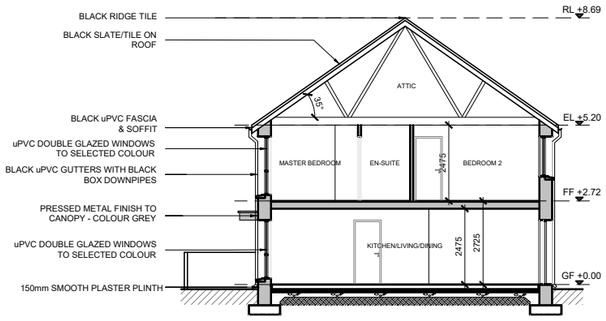

Section A-A

SCALE 1:200 @ A3
HOUSE TYPE F1

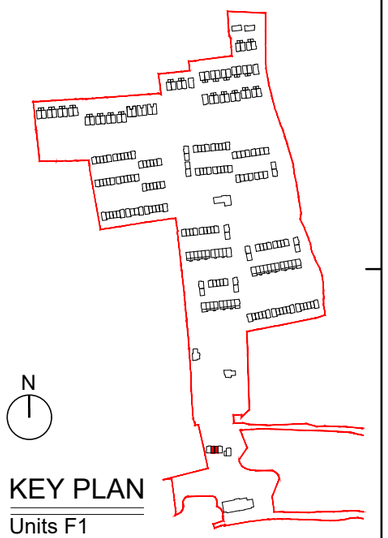

KEY PLAN

Units F1

NOTE:
POSITION OF NORTH POINT & LEVELS VARY. SEE SITE PLAN FOR ORIENTATION - DWG NO. 20151/P/003

date	rev	name	chk	note
12.07.21	P1	KM	EJG	ISSUE FOR PLANNING

DEADY GAHAN ARCHITECTS
EASTGATE VILLAGE, LITTLE ISLAND, CORK
T: 021 4355016 W:WWW.DGARCHITECTS.IE
EMAIL:INFO@DGARCHITECTS.IE

Project
PROPOSED RESIDENTIAL DEVELOPMENT
AT TOWNLAND OF LACKENROE, GLOUNTHAUNE, CO CORK
.

Drawing title
HOUSE TYPE F1 - 2 bed
PLANS, ELEVATIONS & SECTION A-A

Scale	Drawn	Checked	Date
1:100/1:200 @ A3	PC	EJG	05.07.21

Project No.	Drg. No.	Revision
20151	20151/P/601 - CA04	P1

☐ Information \ Comments ☐ Tender
☐ Planning ☐ Construction