



DO NOT SCALE FROM THIS DRAWING. USE PROVIDED DIMENSIONS IN ALL CASES. VERIFY DIMENSIONS ON SITE AND REPORT ANY DISCREPANCIES TO THE ARCHITECTS IMMEDIATELY. THIS DRAWING IS TO BE USED IN CONJUNCTION WITH THE ARCHITECTS SPECIFICATION. © THIS DRAWING IS COPYRIGHT AND MAY ONLY BE REPRODUCED WITH THE ARCHITECTS PERMISSION.

REV	DATE	BY	ISSUED FOR	NOTES
001	2022.07.31	CH	ISSUED FOR PLANNING	
002		DR	REVISED	

NOTE: FOR LANDSCAPE DETAILS
PLEASE REFER TO LANDSCAPE
MASTERPLAN BY CUNNANE
STRATTON REYNOLDS
NOTE: FOR ENGINEERING DETAILS
PLEASE REFER TO ARUP CONSULTING
ENGINEERS DRAWINGS

JOB
Creamfields Residential Development
Kinsale & Tramore Roads, Cork

CLIENT
Watford Limited

PLANNING



DRAWING
Site Layout Plan_Level 0

DATE	10.12.21	SCALE	1:500@A1
DRN	M. STAPLETON	REVISION	P01
CHECKED	REARNS		
DWG NUMBER	P19-195C-RAU-00-XX-DR-A-20002		

reddyarchitecture+urbanism

Reddy Architecture + Urbanism
Cork Office
Douglas Business Centre, Carlingford Road, Douglas, Co. Cork

T: +353 (0)21 4362922
W: www.reddyarchitecture.com
E: cork@reddyarchitecture.com

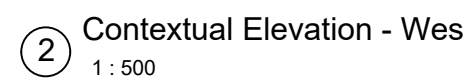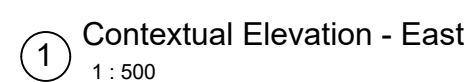

DO NOT SCALE FROM THIS DRAWING. USE FIGURED DIMENSIONS IN ALL CASES.
VERIFY DIMENSIONS ON SITE AND REPORT ANY DISCREPANCIES TO THE ARCHITECTS IMMEDIATELY.
THIS DRAWING TO BE READ IN CONJUNCTION WITH THE ARCHITECTS SPECIFICATION.
© THIS DRAWING IS COPYRIGHT AND MAY ONLY BE REPRODUCED WITH THE ARCHITECTS PERMISSION

P01	2021.12.17	CH	ISSUED FOR PLANNING
REV	DATE	DRN	NOTES

NOTES:

CLIENT	Watfore Limited
--------	-----------------


DRAWING

Contextual Elevations
Sheet 1 of 4

DATE	2021.12.10	SCALE	1:500 @ A1
DRN	CH	REVISION	P01
CHECKED	SK		

DWG NUMBER

P19-195C -RAU-00- XX-DR-A-21001

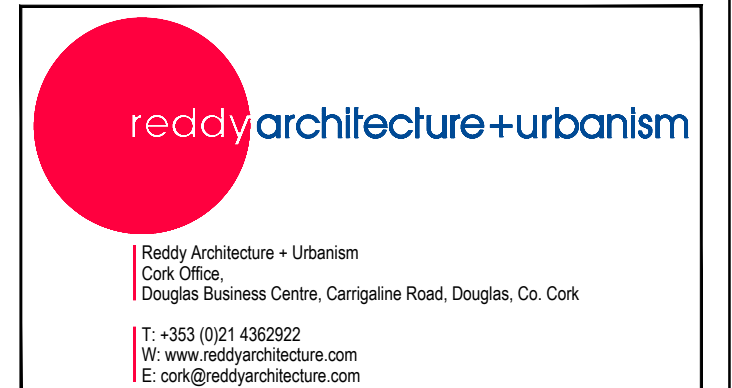

[illegible]


PLANNING			
DRAWING			
Contextual Elevations			
Sheet 3 of 4			
DATE	2021.12.10	SCALE	1:200 @ A1
DRN	CH	REVISION	P01
CHECKED	SK		
DWG NUMBER			
P19-195C -RAU-00- XX-DR-A-21003			



reddyarchitecture+urbanism

| Reddy Architecture + Urbanism
Cork Office,
Douglas Business Centre, Carrigaline Road, Douglas, Co. Cork.

T: +353 (0)21 4362922
W: www.reddyarchitecture.com
E: cork@reddyarchitecture.com

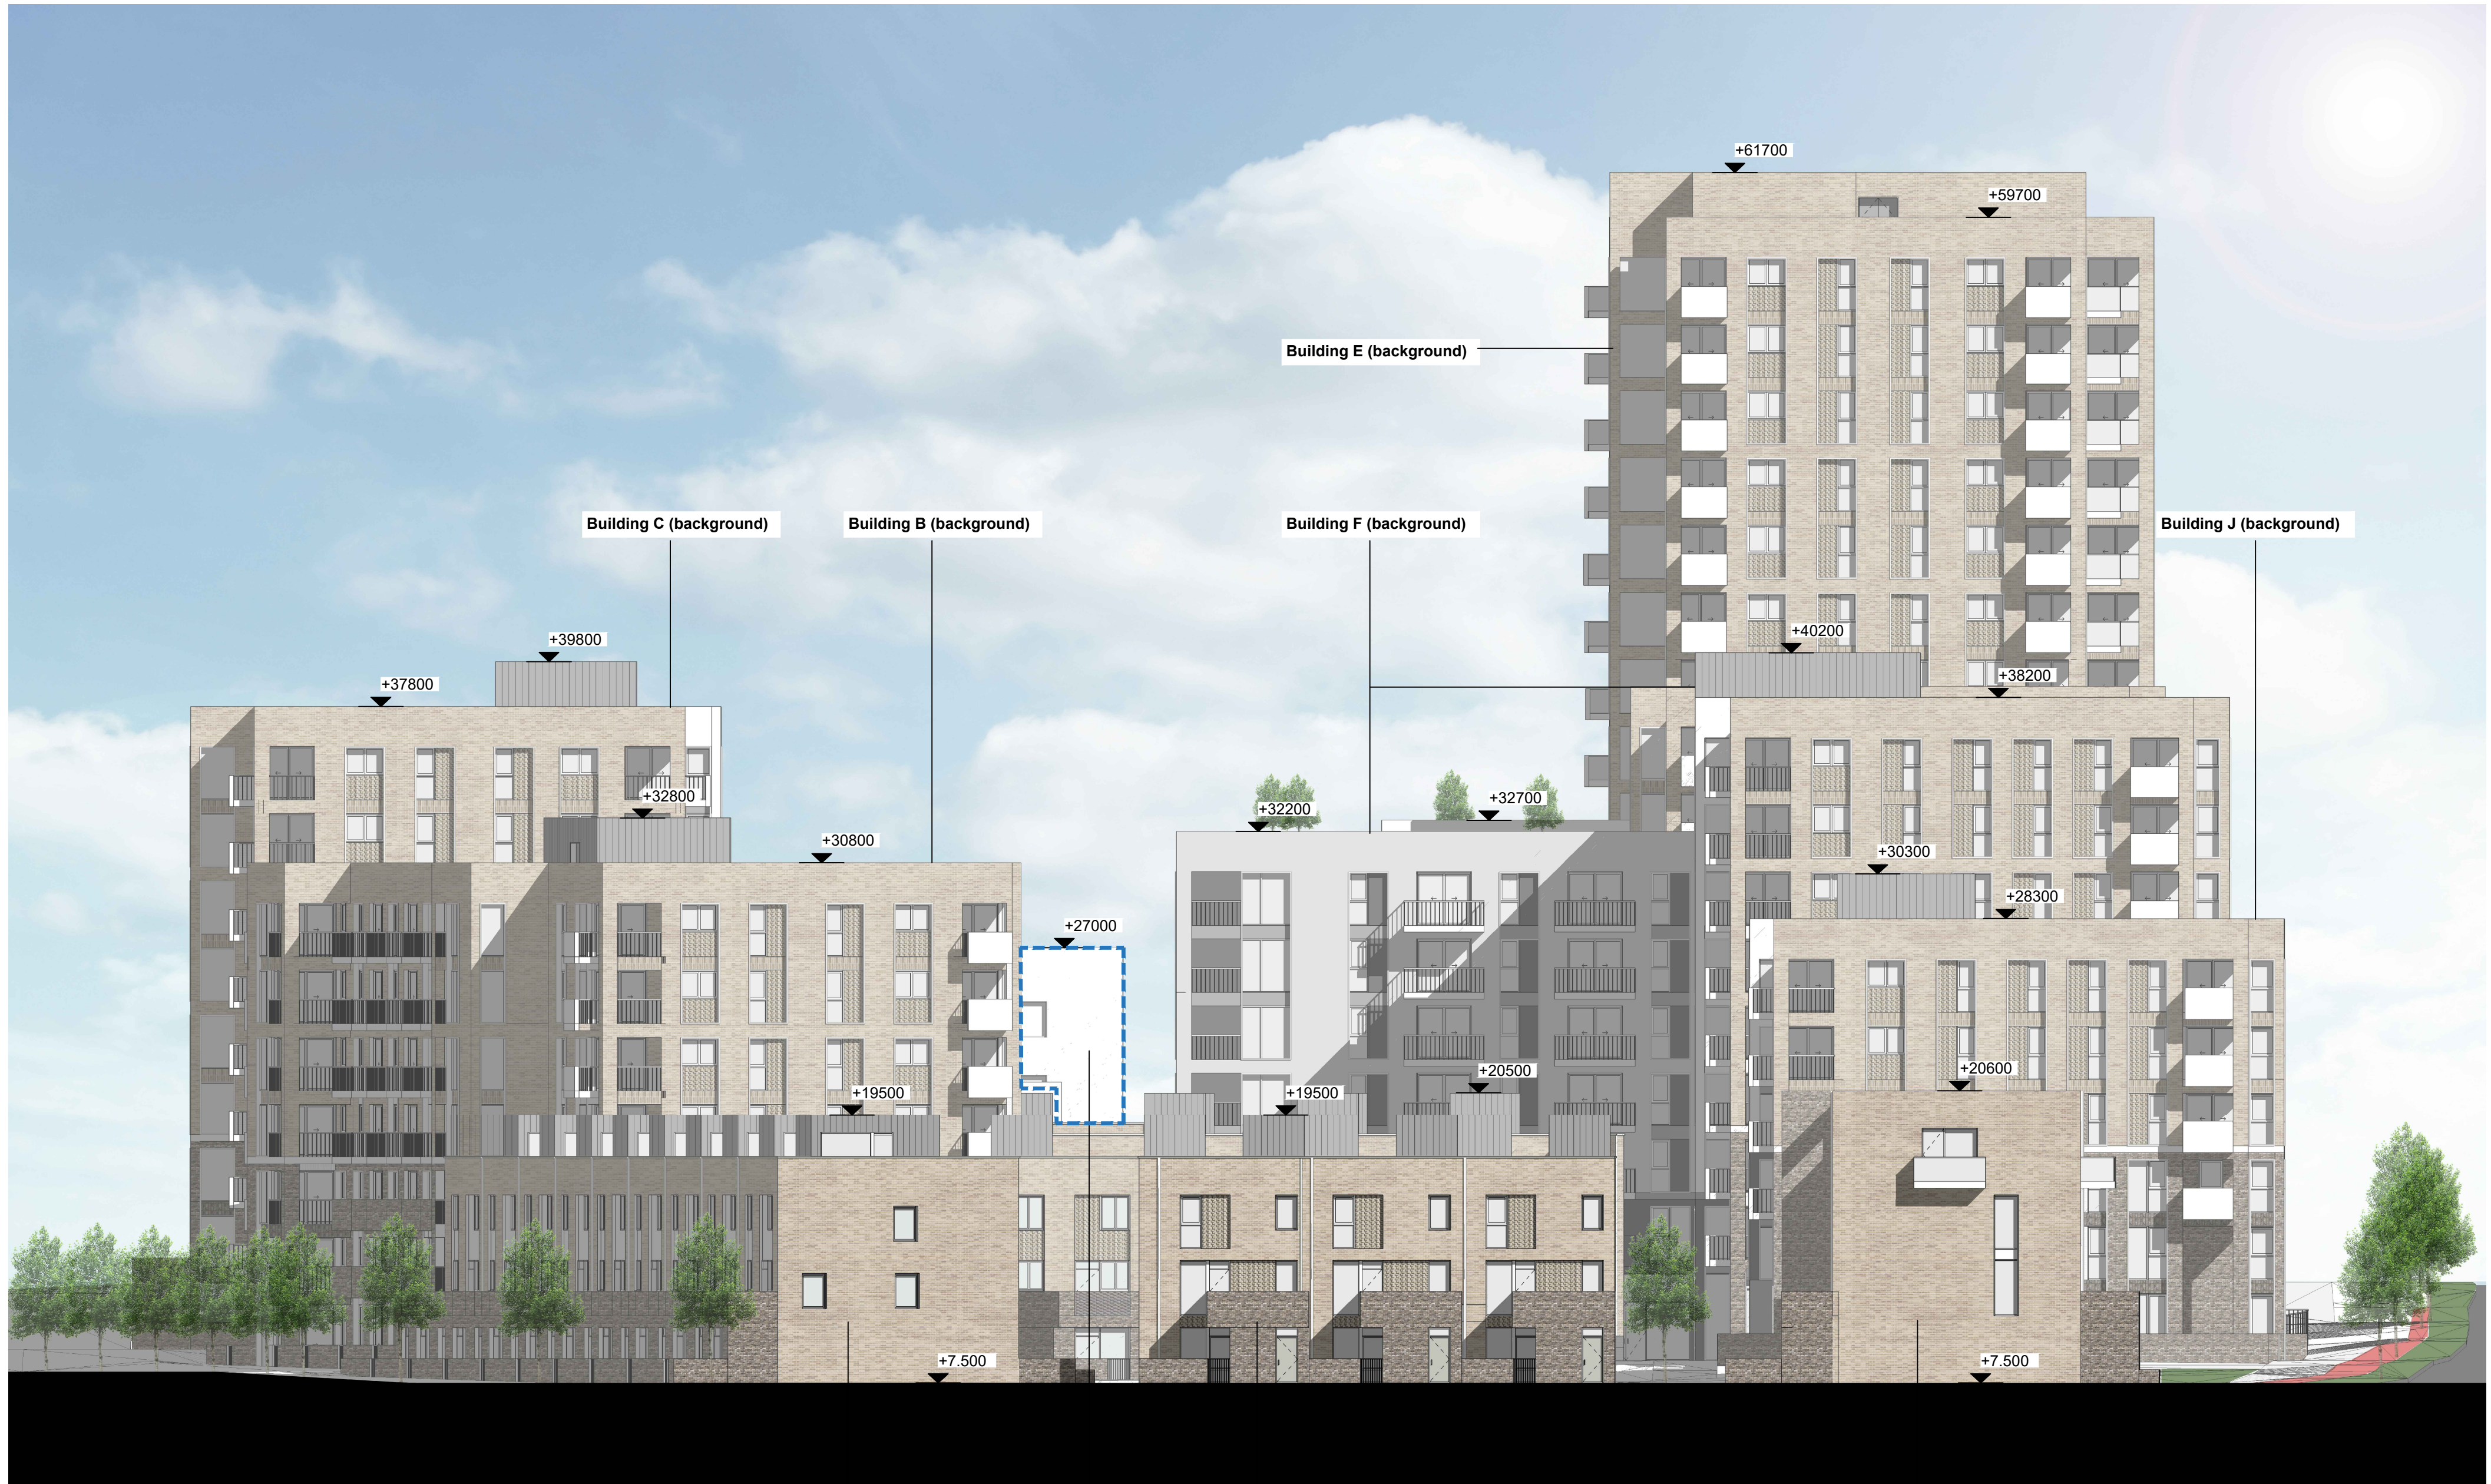


① Contextual Elevation - South
1 : 200

Building L


Building M

Building N

Primary Care Centre not
included as part of this
planning application

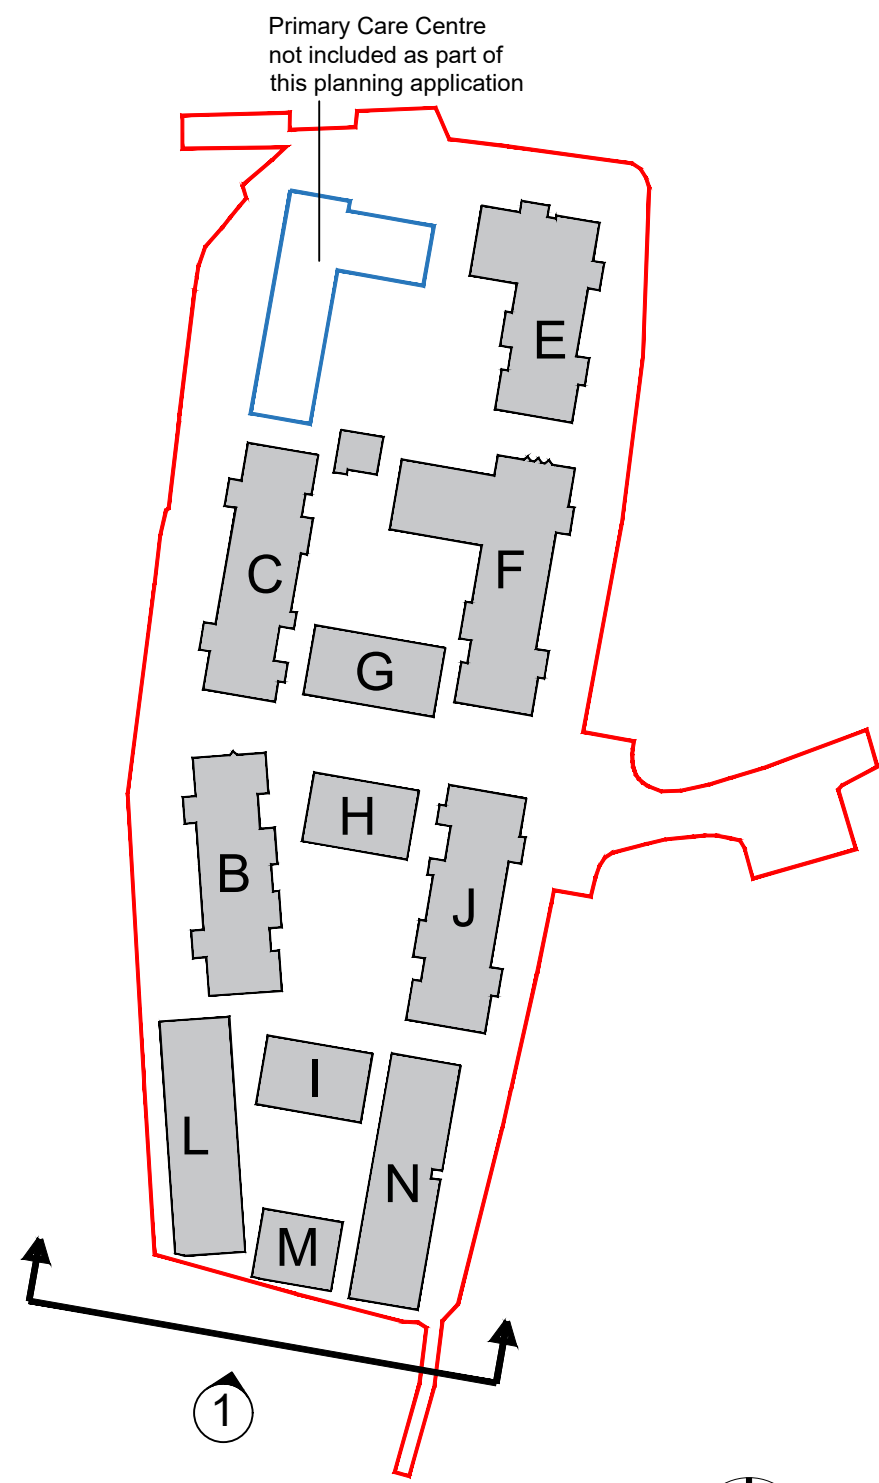

1:2000 Key Plan

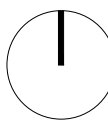

ORIGINAL SHEET SIZE = A1

DO NOT SCALE FROM THIS DRAWING. USE FIGURED DIMENSIONS IN ALL CASES.
VERIFY DIMENSIONS ON SITE AND REPORT ANY DISCREPANCIES TO THE ARCHITECT IMMEDIATELY.
THIS DRAWING TO BE READ IN CONJUNCTION WITH THE ARCHITECT'S SPECIFICATION.
© THIS DRAWING IS COPYRIGHT AND MAY ONLY BE REPRODUCED WITH THE ARCHITECT'S PERMISSION.

NOTES

REV	DATE	BY	NOTES
P01	2021.12.17	CH	ISSUED FOR PLANNING

JOB
Creamfields Residential Development
Kinsale and Tramore Roads, Cork

CLIENT
Watfore Limited

PLANNING

DRAWING
Contextual Elevations
Sheet 4 of 4

DATE 2021.12.10 SCALE 1:200 @ A1
DRN CH REVISION
CHECKED SK P01

DWG NUMBER
P19-195C -RAU-00-XX-DR-A-21004


reddyarchitecture+urbanism
Reddy Architecture + Urbanism
Cork Office,
Douglas Business Centre, Carrigaline Road, Douglas, Co. Cork
T: +353 (0)21 4362922
W: www.reddyarchitecture.com
E: cork@reddyarchitecture.com



Section A-A
1 : 200

Site Boundary

Site Boundary

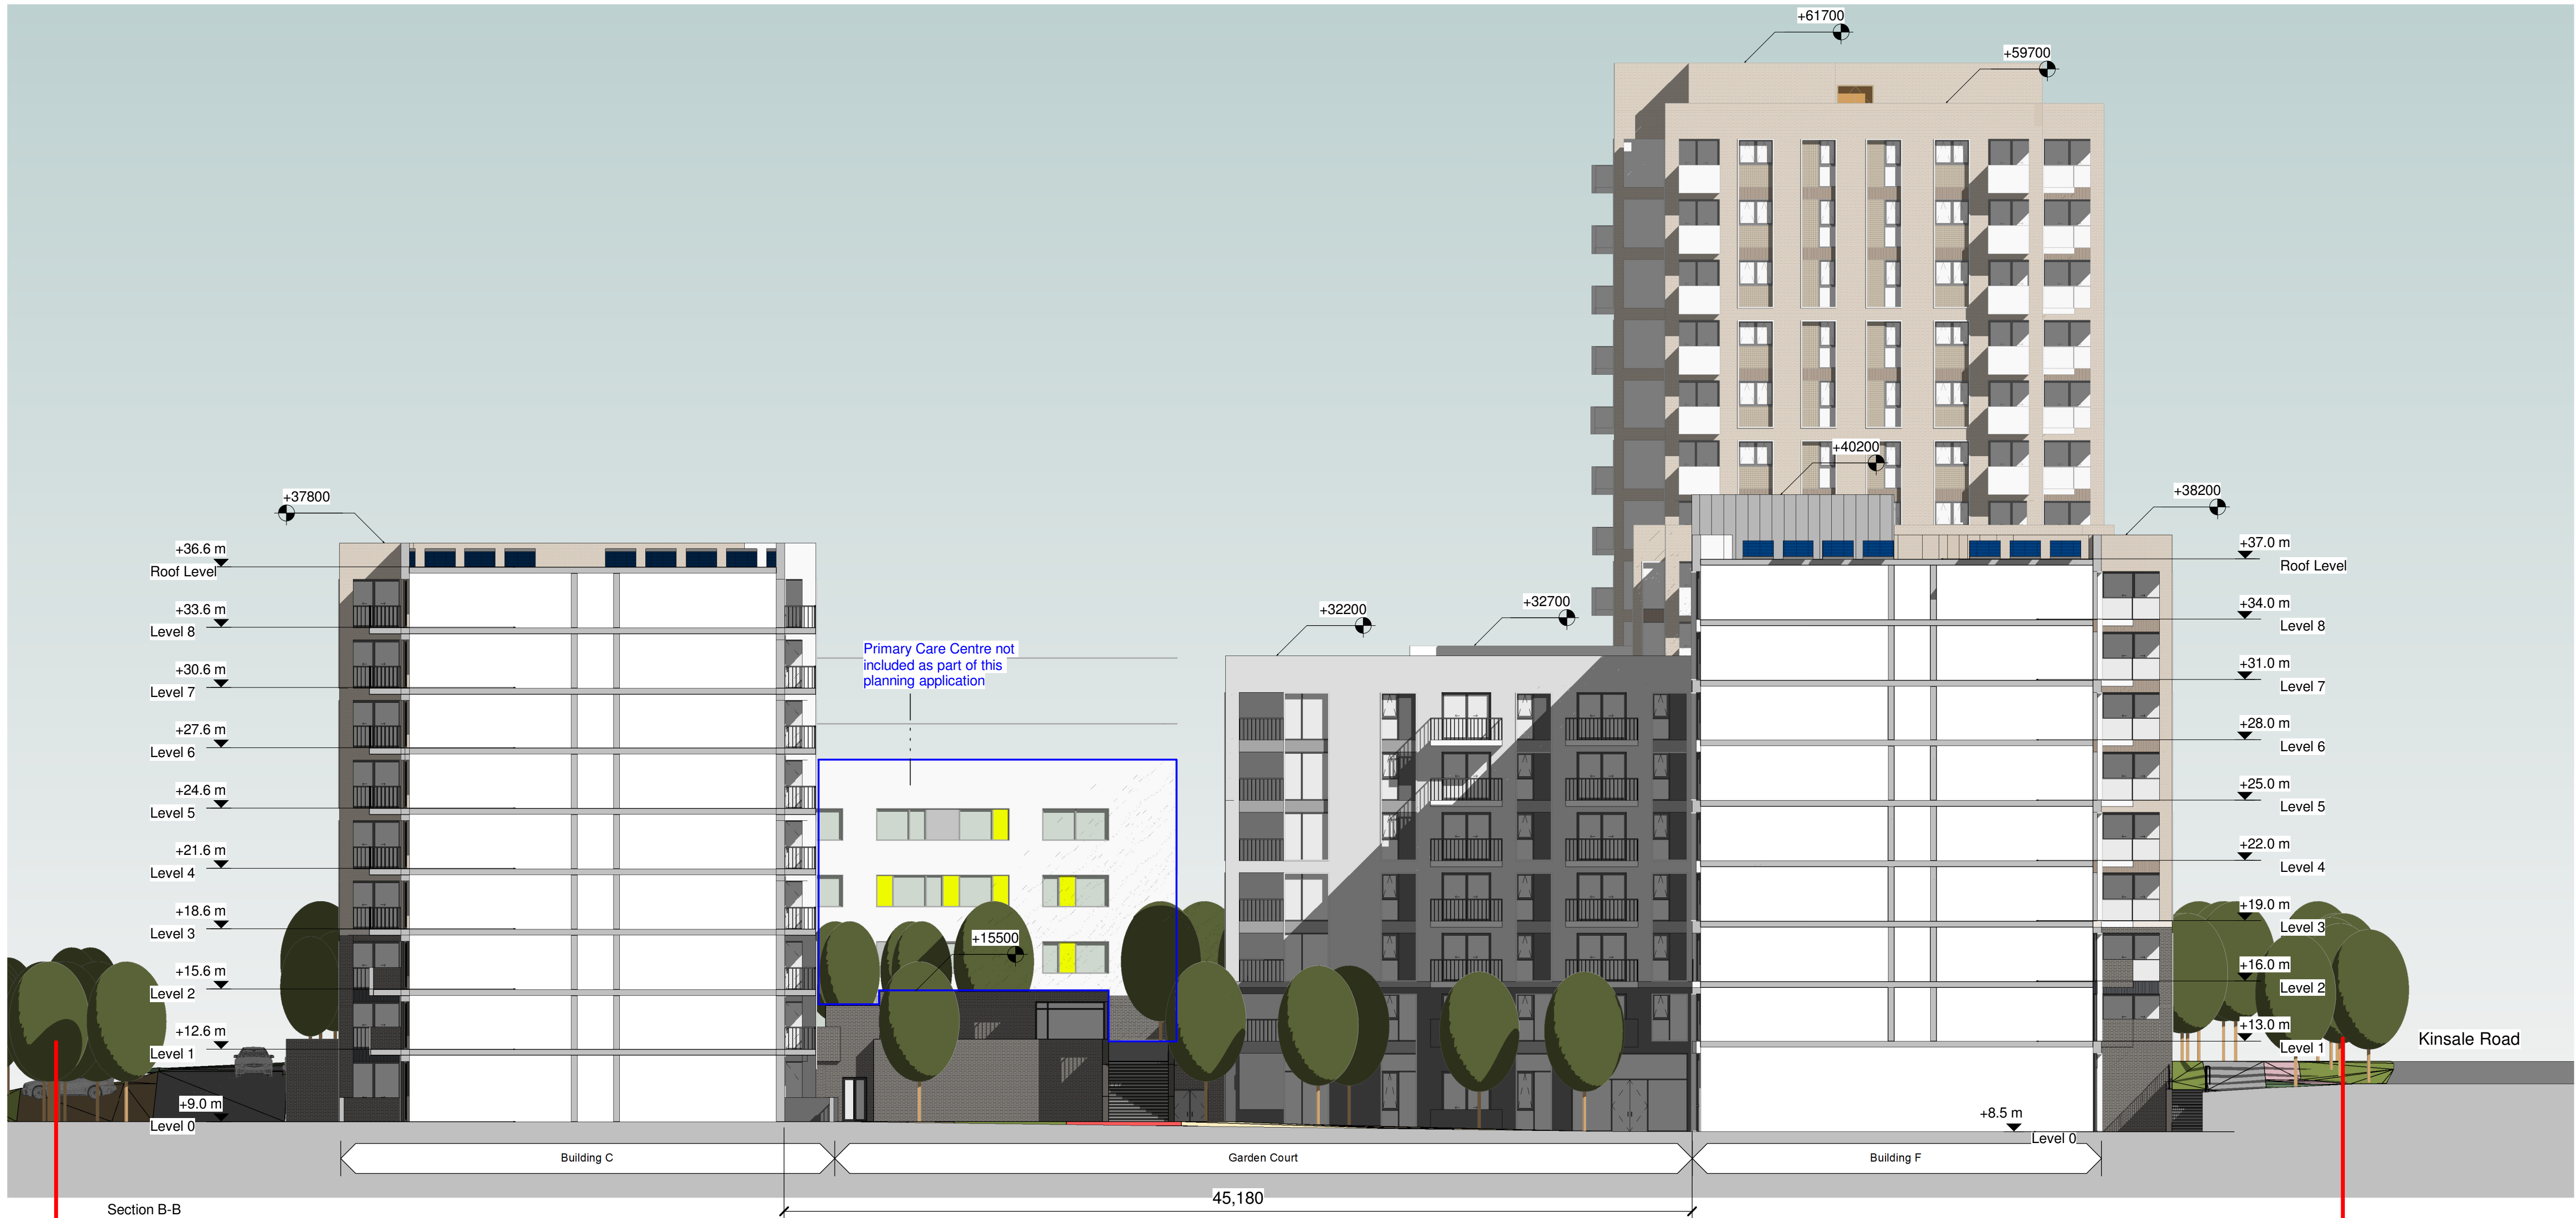


Site Boundary

Section B-B
1 : 200

Site Boundary

- Notes:**
- Do not scale from this drawing. Use figured dimensions in all cases.
 - Verify dimensions on site and report any discrepancies to the Architect immediately.
 - This drawing is to be read in conjunction with the Architect's Specification.
 - © This drawing is copyright and may only be reproduced with the Architect's permission.

Drawing Notes:

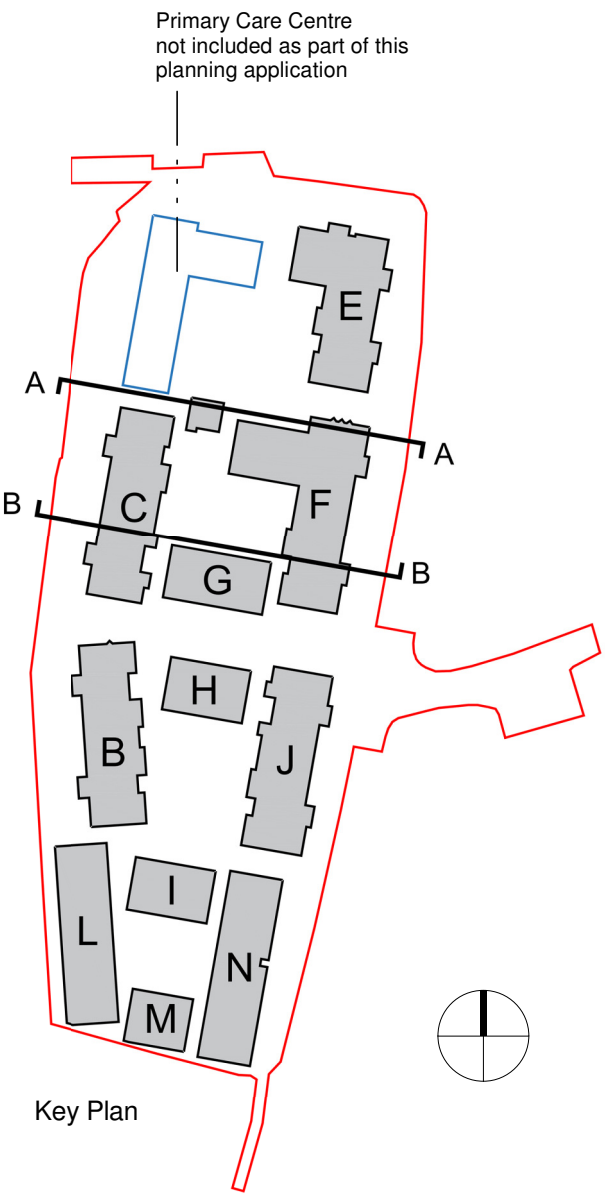

Rev.	Date	Drwn	Issued for Planning
P01	2021.12.10	CH	Issued for Planning

Issues & Revisions

reddy architecture +urbanism


W: www.reddyarchitecture.com
E: info@reddyarchitecture.com

Client Details:
Watfore Ltd.

Project Details:
**Creamfields Residential Development
Kinsale and Tramore Roads, Cork**


Drawing Title:
Site Sections (Sheet 1 of 3)

Job No. P19-195C	Sheet Size: A1	Scale @A1: 1 : 200
Issue Date: 2021.12.10	Drawn By: CH	Reviewed By: SK
Status: 03	Purpose of Issue: Issued for Planning	
Project-Originator-Zone-Level-Type-Role-Classification-Number P19-195C-RAU-00-XX-DR-A-22001		
		Revision P01

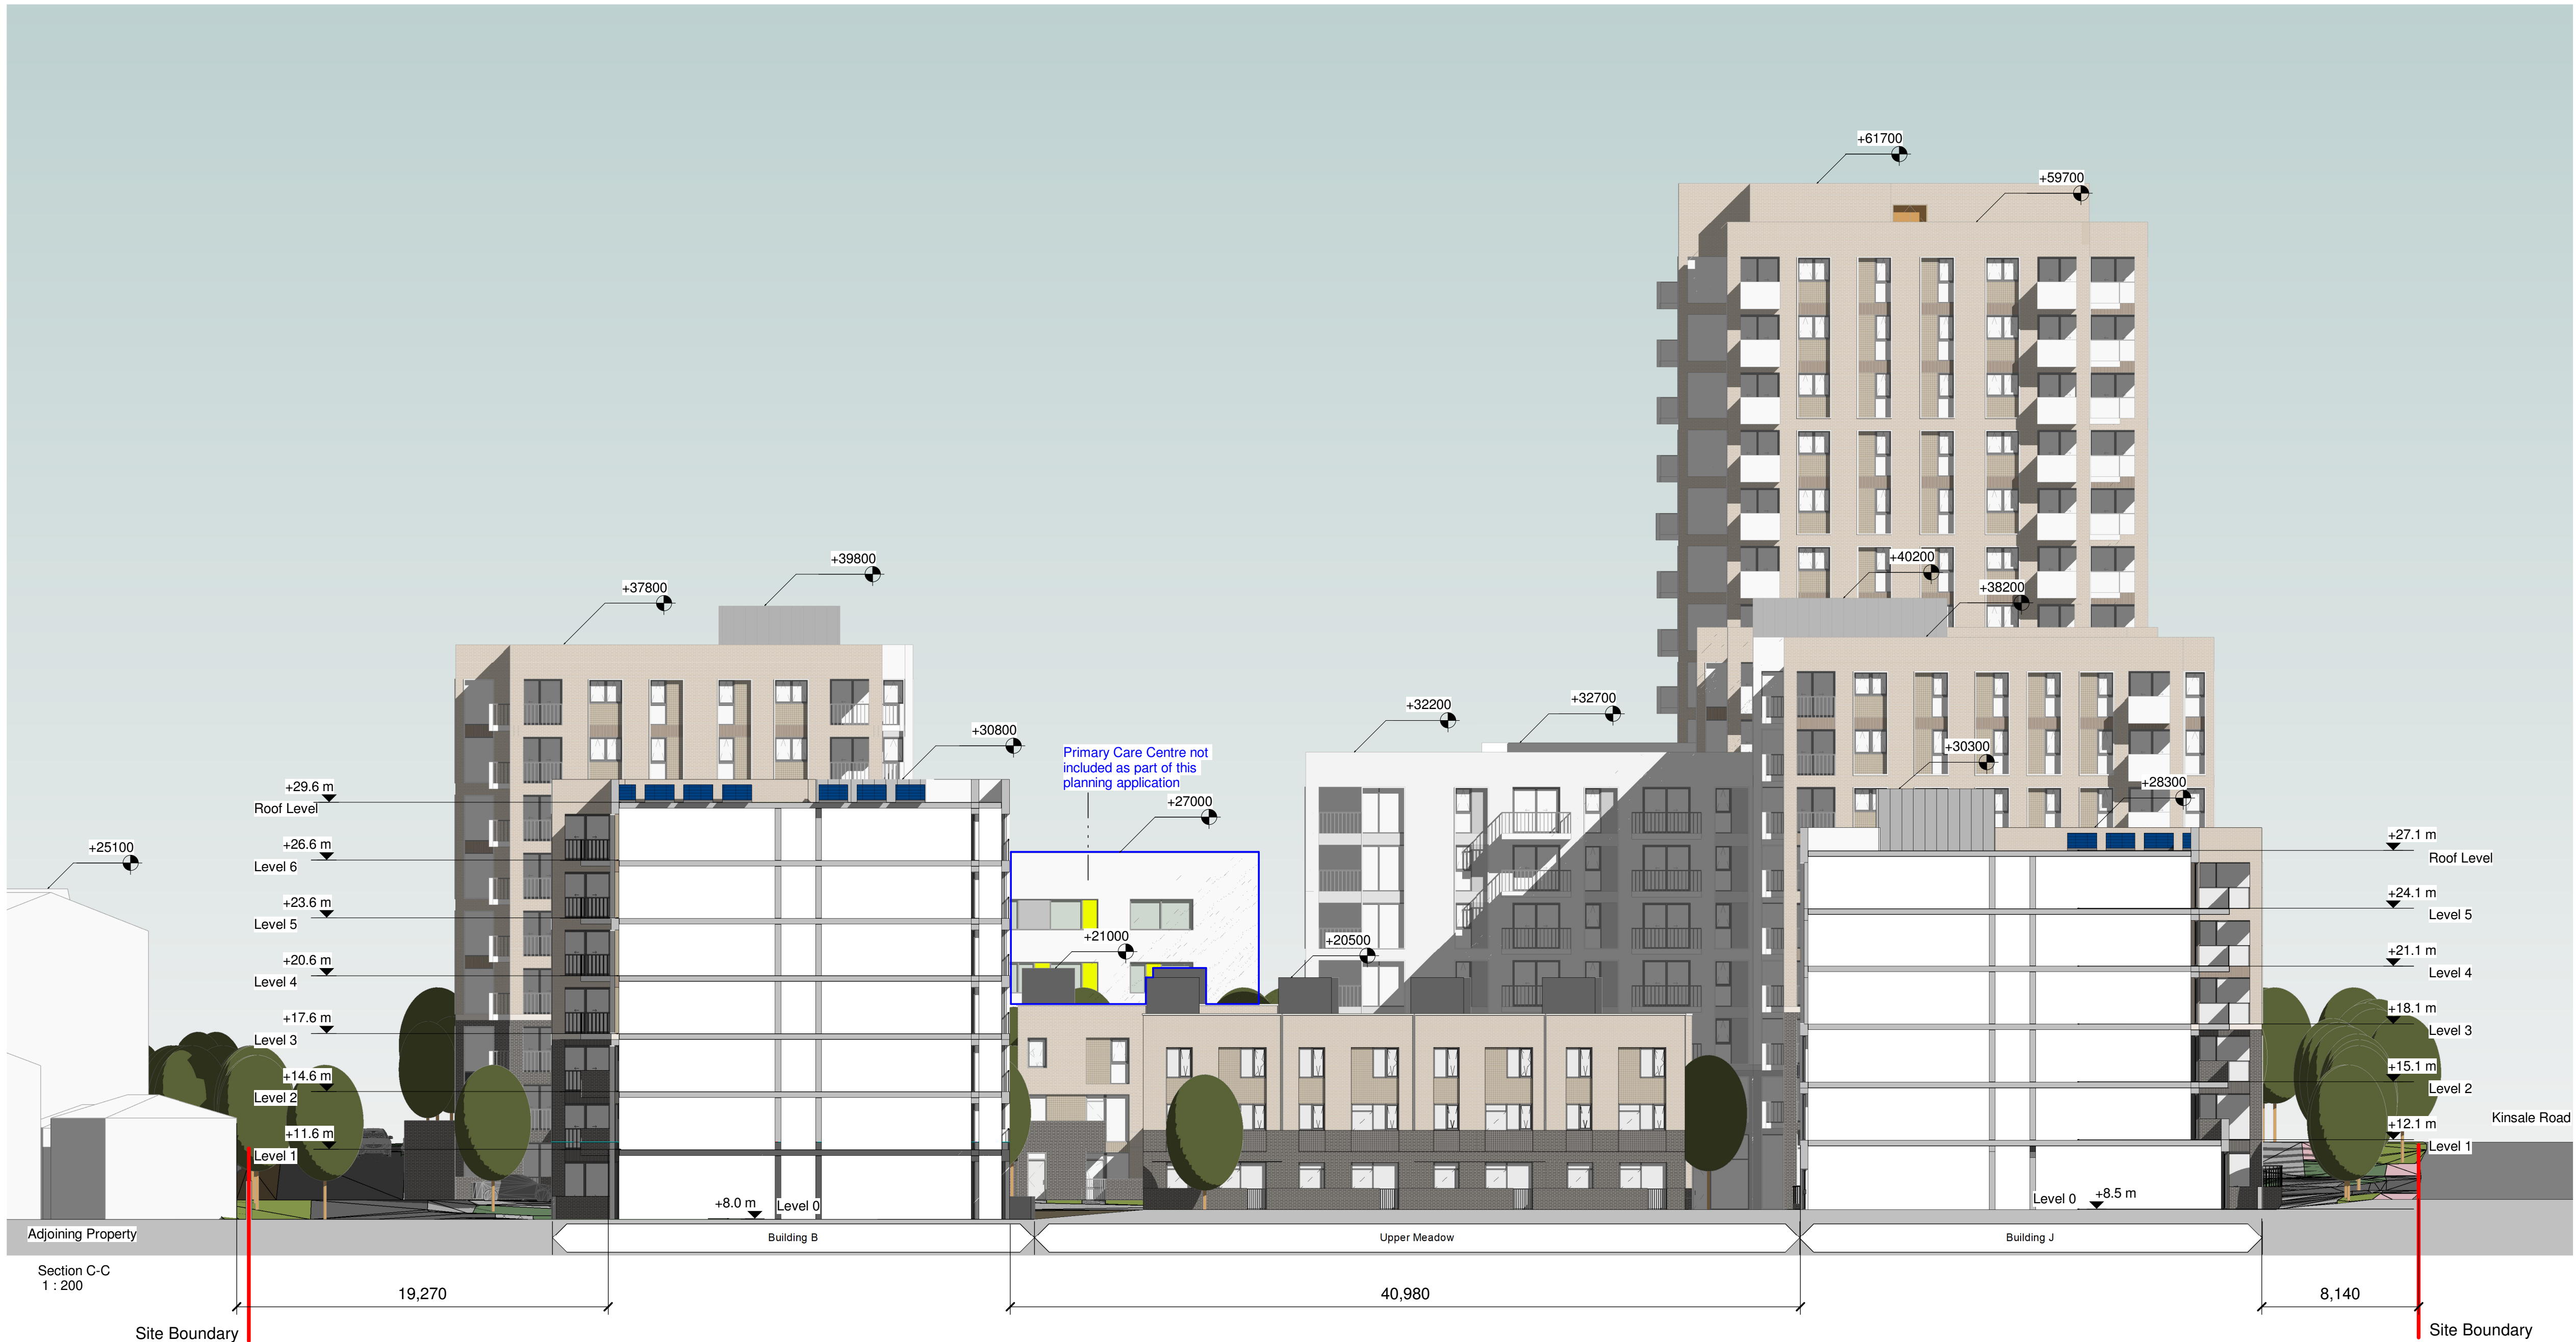


- Notes:**
- Do not scale from this drawing. Use figured dimensions in all cases.
 - Verify dimensions on site and report any discrepancies to the Architect immediately.
 - This drawing is to be read in conjunction with the Architect's Specification.
 - © This drawing is copyright and may only be reproduced with the Architect's permission.

Drawing Notes:

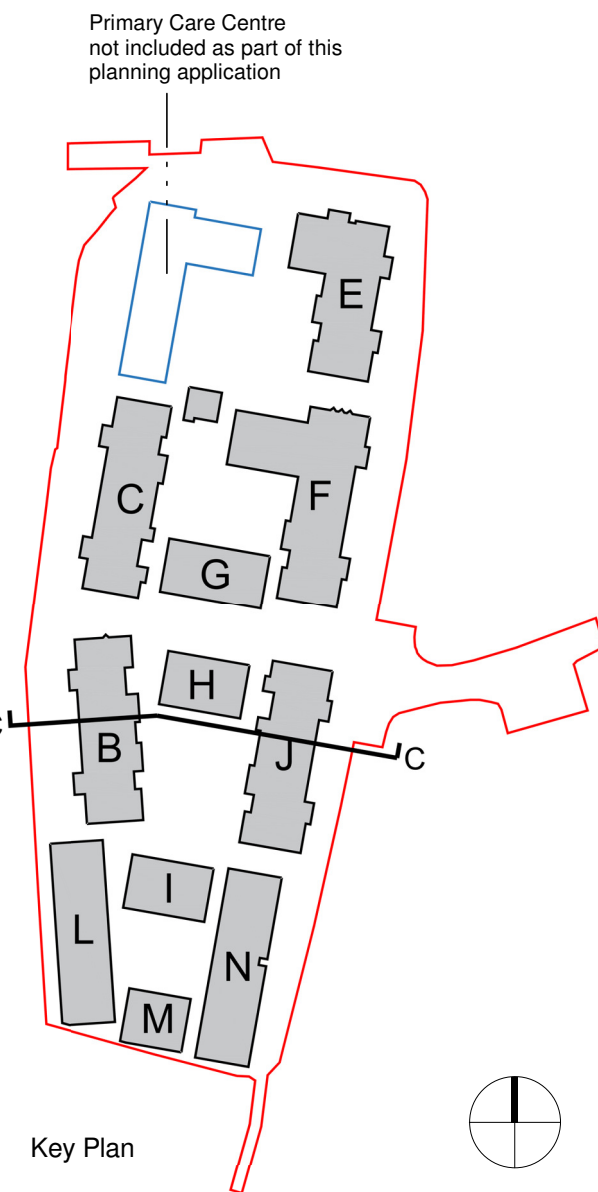

Rev.	Date	CH	Issued for Planning
			Details of Issue / Revision

Issues & Revisions

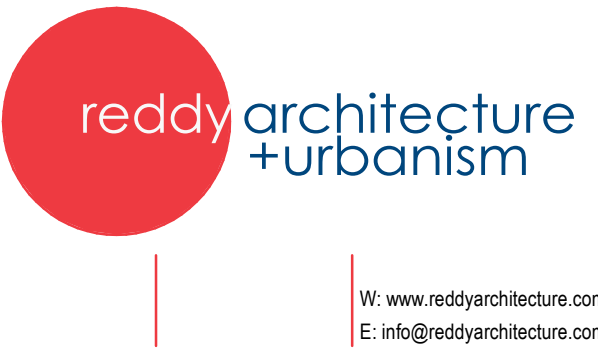

Client Details:
Watfore Ltd.

Project Details:
Creamfields Residential Development
Kinsale and Tramore Roads, Cork

Drawing Title:
Site Sections (Sheet 2 of 3)



Job No. **P19-195C** Sheet Size: **A1** Scale @A1: **1 : 200**

Issue Date: **2021.12.10** Drawn By: **CH** Reviewed By: **SK**

Status: **03** Purpose of Issue: **Issued for Planning**

Project-Originator-Zone-Level-Type-Role-Classification-Number Revision


P19-195C-RAU-00-XX-DR-A-22002 **P01**

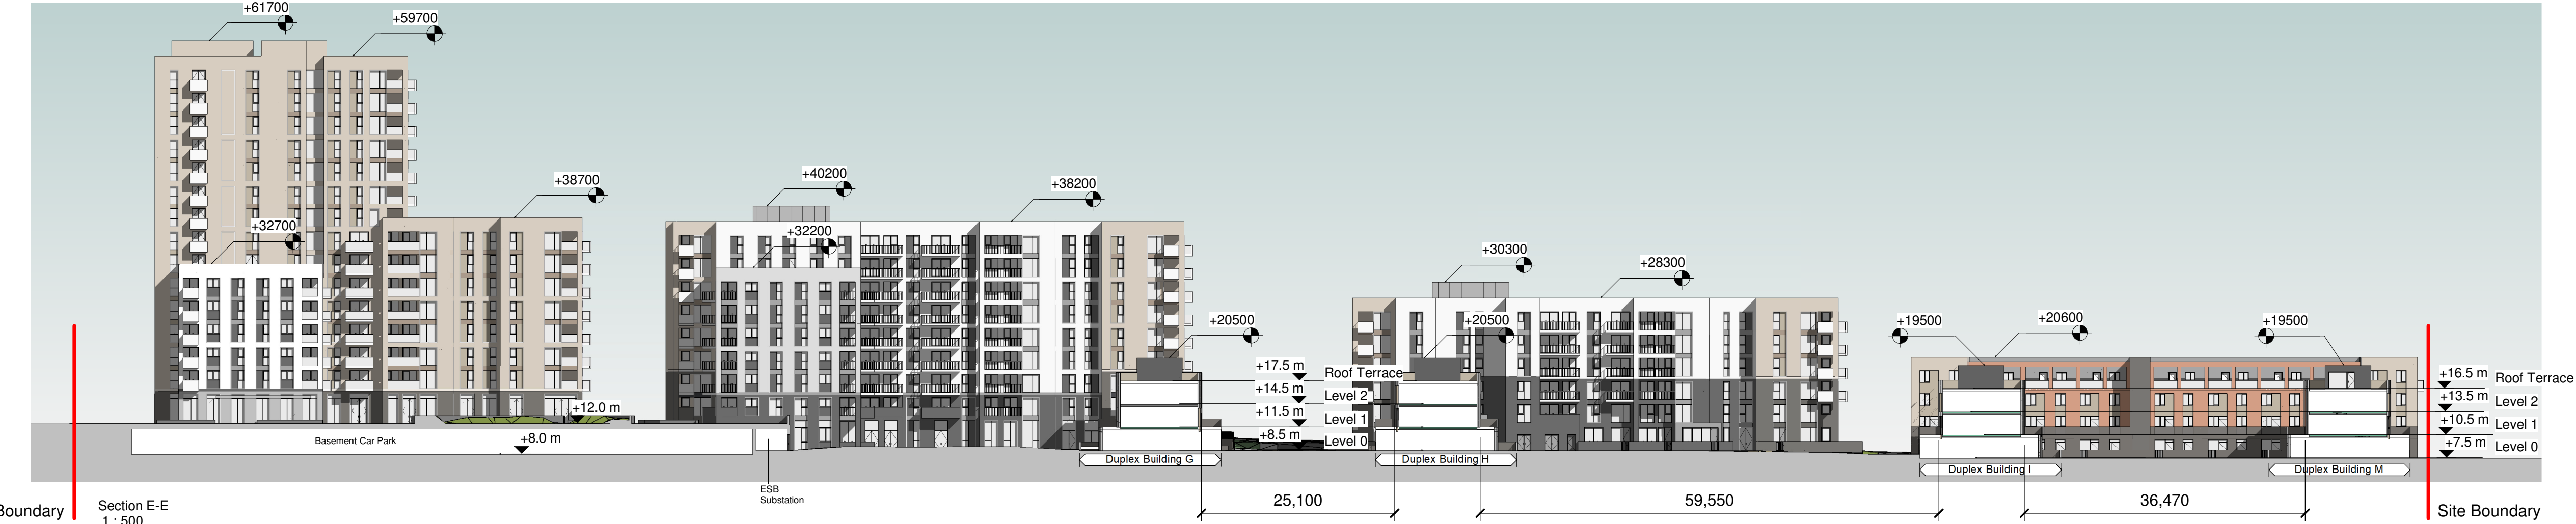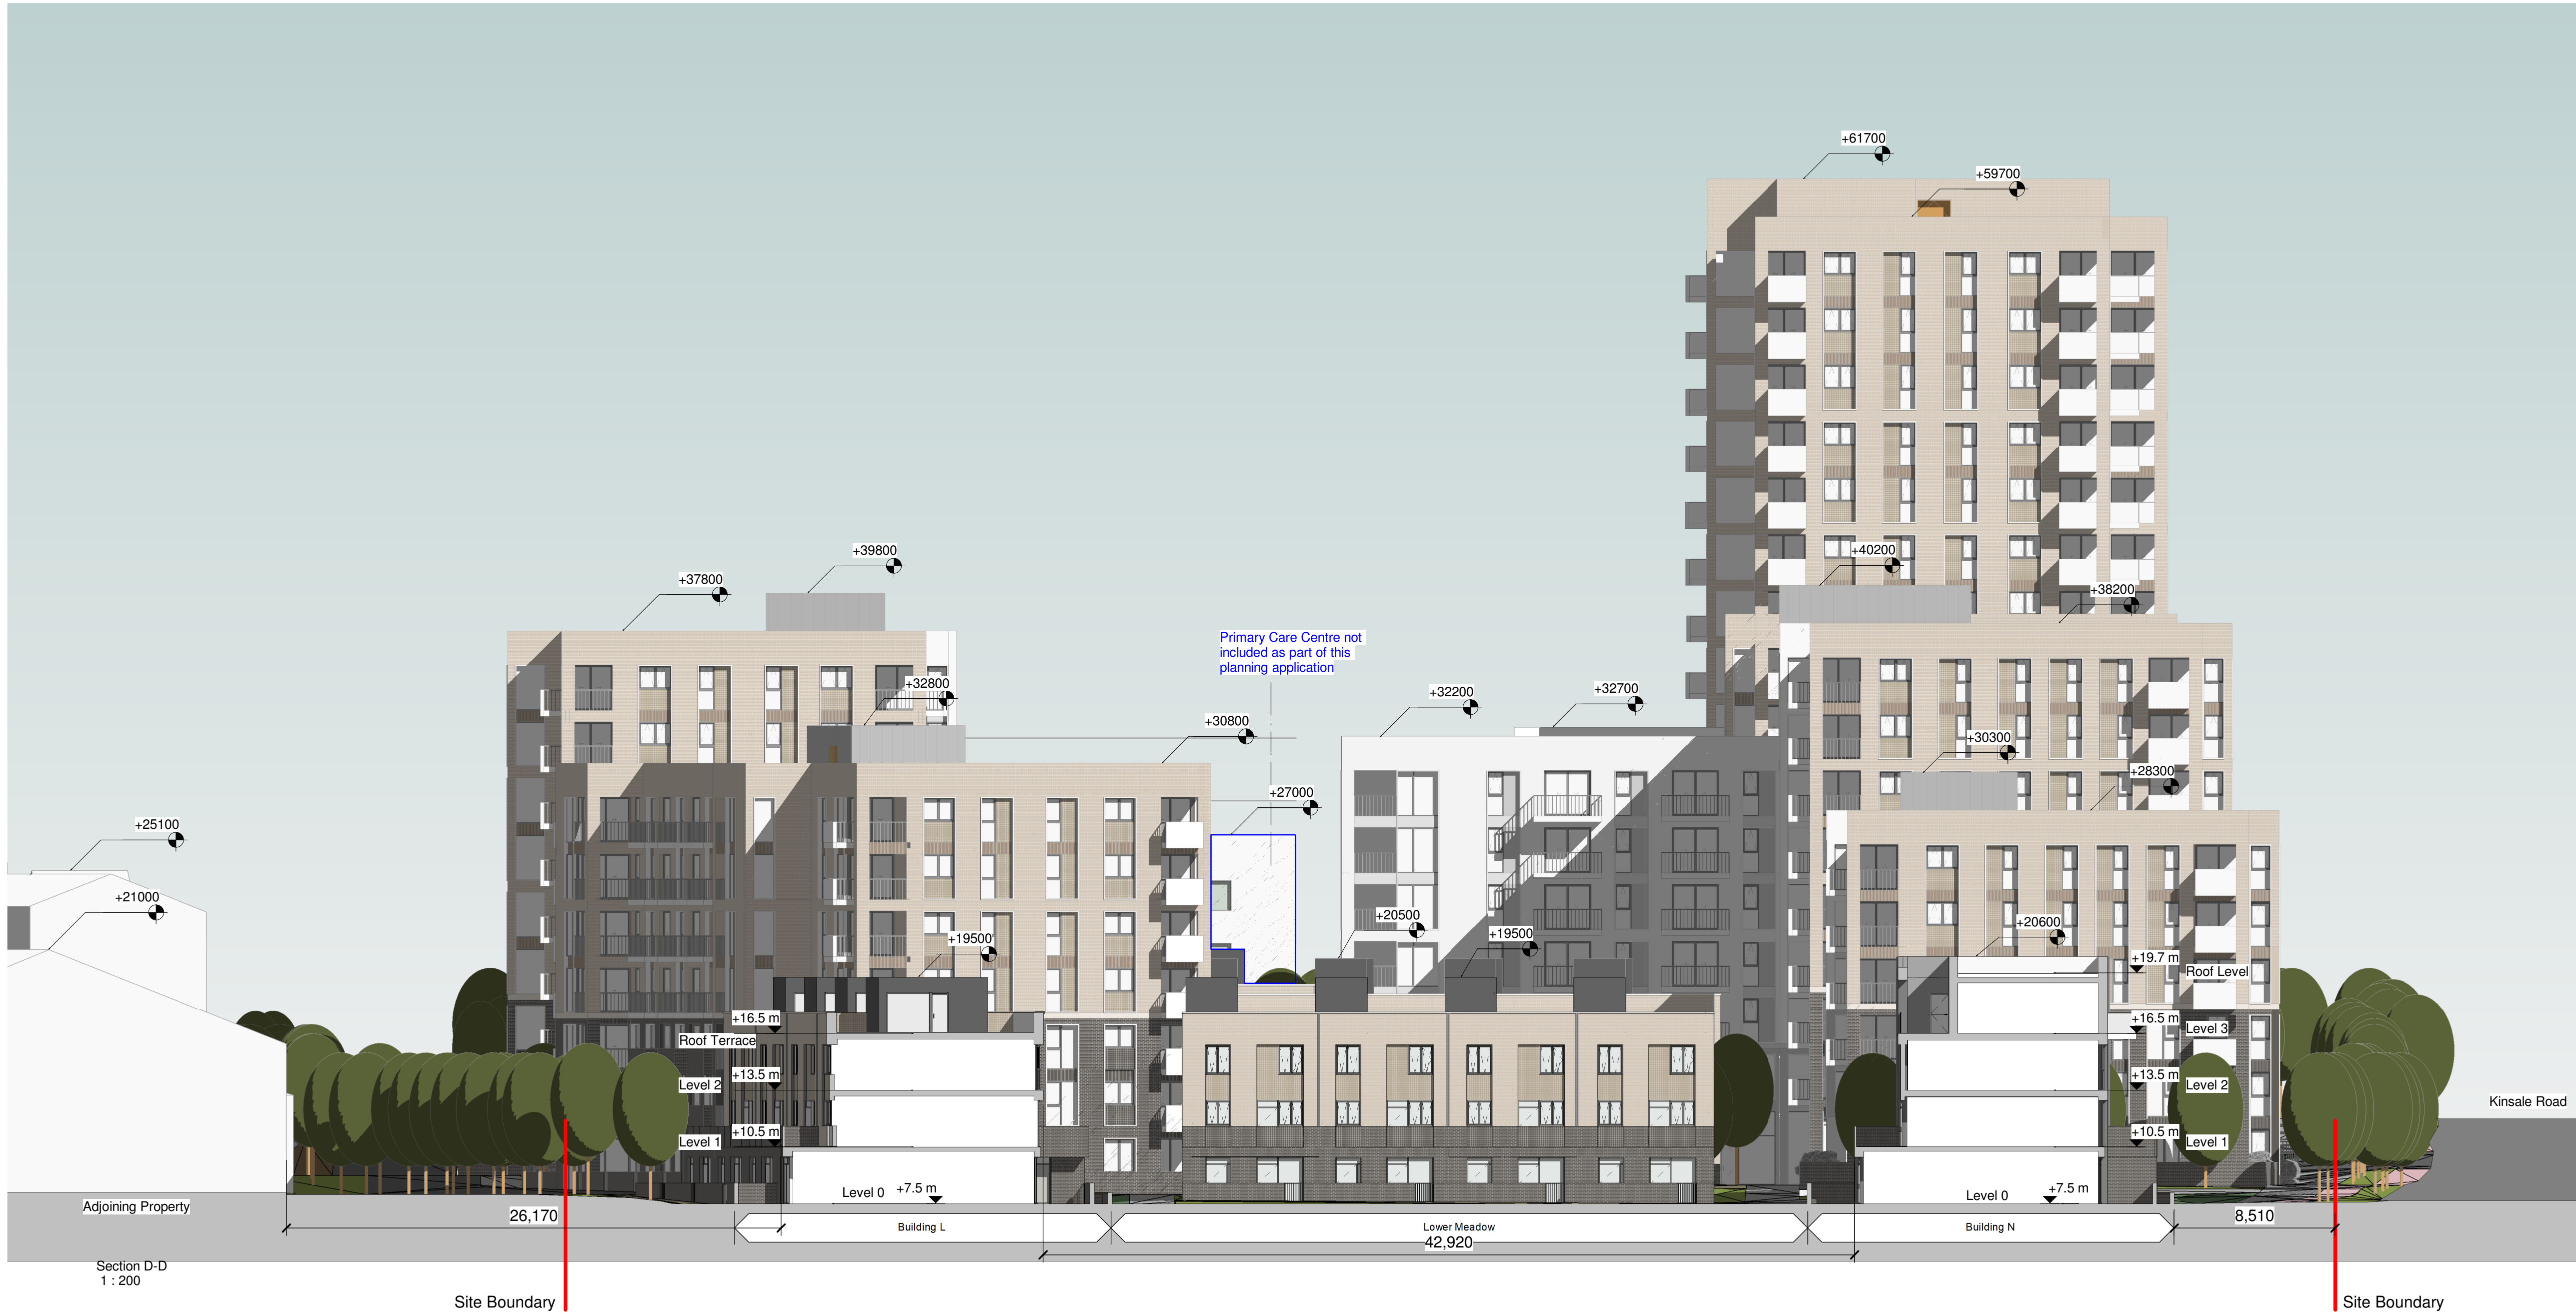

Notes:

- Do not scale from this drawing. Use figured dimensions in all cases.
- Verify dimensions on site and report any discrepancies to the Architect immediately.
- This drawing to be read in conjunction with the Architect's Specification.
- © This drawing is copyright and may only be reproduced with the Architect's permission.

Drawing Notes:

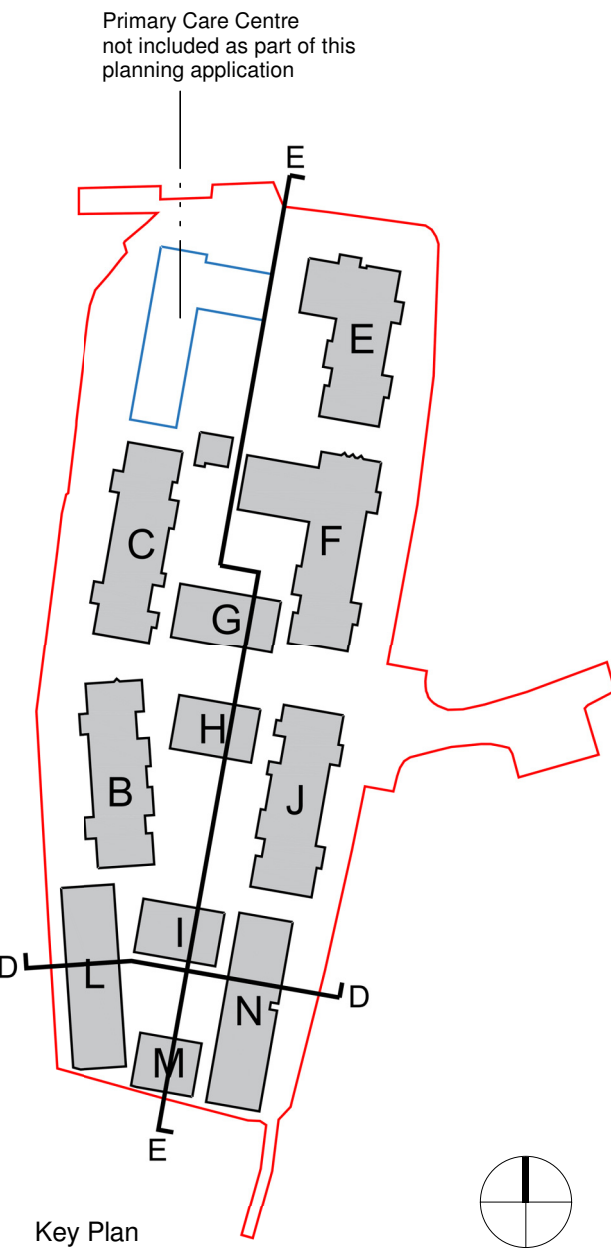

P01	2021.12.10	CH	Issued for Planning
Rev.	Date	Drawn	Details of Issue / Revision
Issues & Revisions			
architecture +urbanism W: www.reddyarchitecture.com E: info@reddyarchitecture.com			
Client Details:			
Watfore Ltd.			
Project Details:			
Creamfields Residential Development Kinsale and Tramore Roads, Cork			
Drawing Title:			
Site Sections (Sheet 3 of 3)			
Job No. P19-195C	Sheet Size: A1		Scale @A1: As indicated
Issue Date: 2021.12.10	Drawn By: CH		Reviewed By: SK
Status 03	Purpose of Issue: Issued for Planning		
Project-Originator-Zone-Level-Type-Role-Classification-Number P19-195C-RAU-XX-00-DR-A-22003			Revision P01