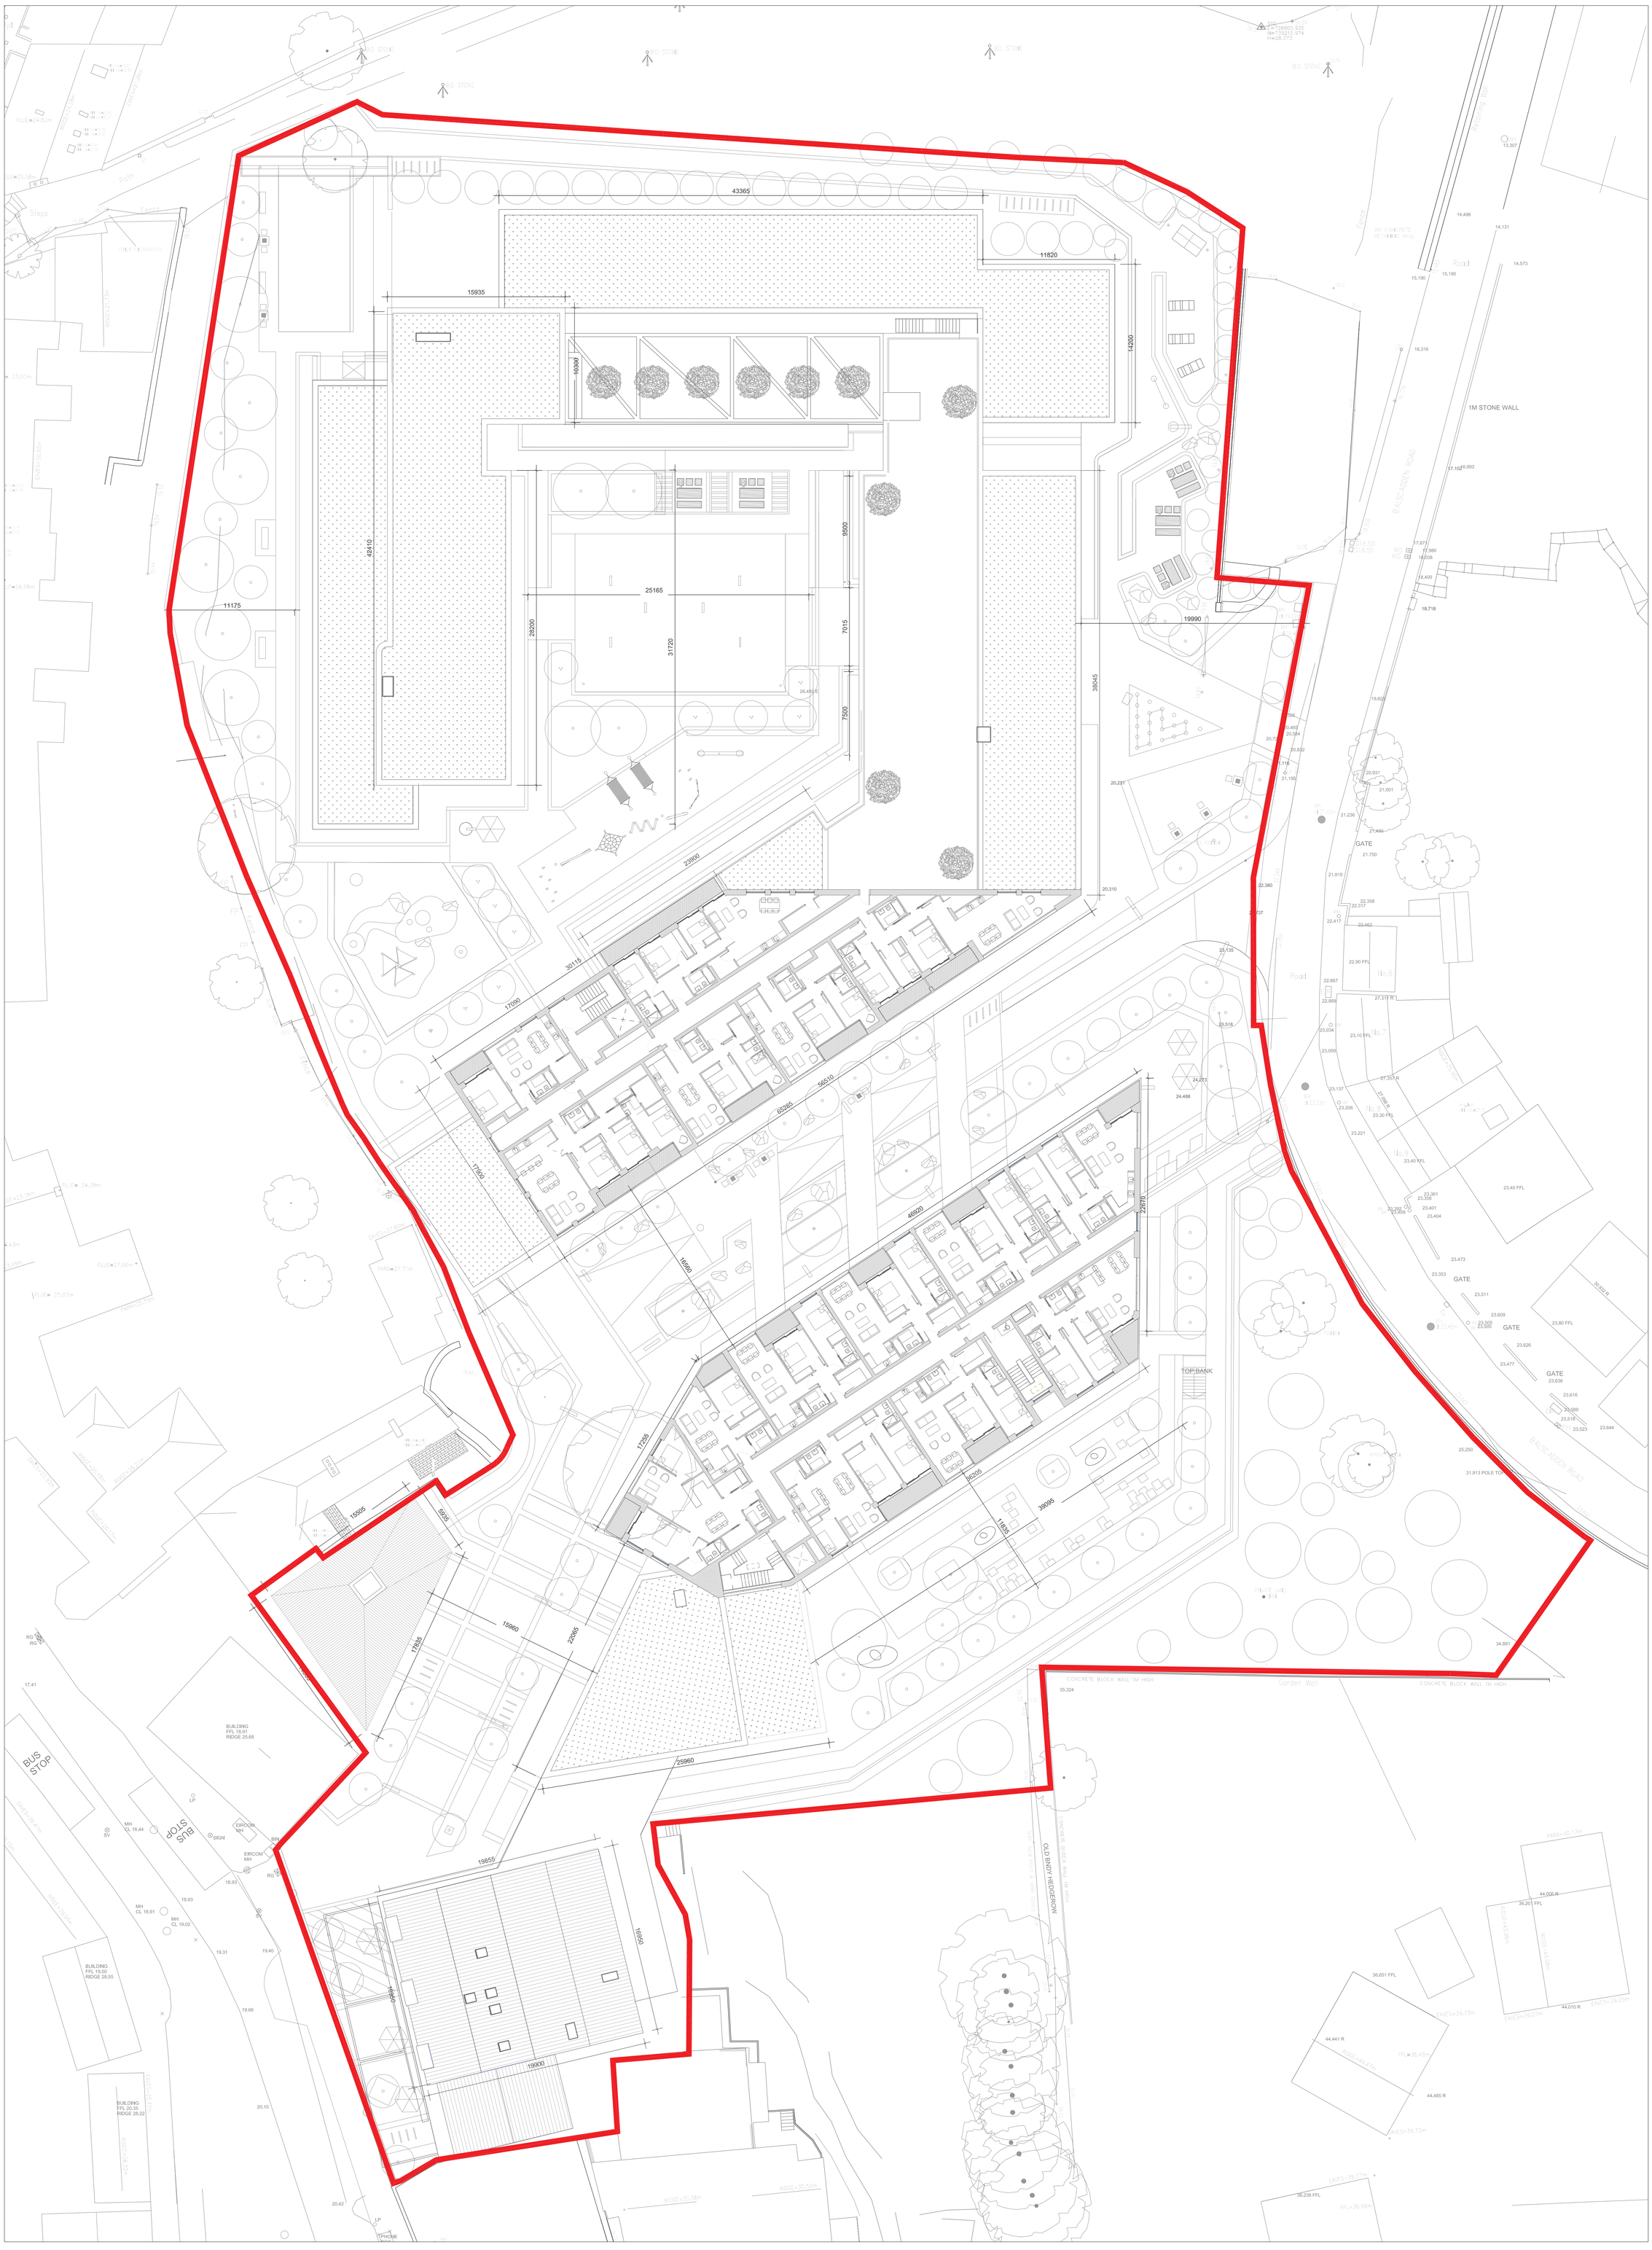

1 Proposed Site Plan - Fourth Floor

1 : 200

NOTES:

REV.	DATE:	DETAILS:	INITIALS:

Copyright of this drawing is vested in the Architect and it must not be copied or reproduced without consent. Figured dimensions only are to be taken from this drawing. All contractors must visit site and be responsible for taking and checking all dimensions relative their work. PLUS Architecture are to be advised of any variation between drawings and site conditions
DO NOT SCALE OFF THIS DRAWING ..... IF IN DOUBT ASK

NORTH POINT: N

KEY PLAN:

PLUS ARCHITECTURE
Chancery Lane, Dublin 8, D08 C98X, Ireland, W: www.plusarchitecture.ie T: 353 (0) 1 521 3378

PROJECT: Balscadden	PROJECT: 486	DATE: 04/02/22	
CLIENT: Balscadden GP3 Ltd.	DRAWING NO.: 486_01_11	REVISION NO.:	
TITLE: Proposed Site Plan - Fourth Floor	DRAWN BY.: AW	SCALE AT A0 (Long).: 1 : 200	
ISSUE TYPE: Planning	CHECKED BY.: DT	SCALE AT A3 (Long).:	