


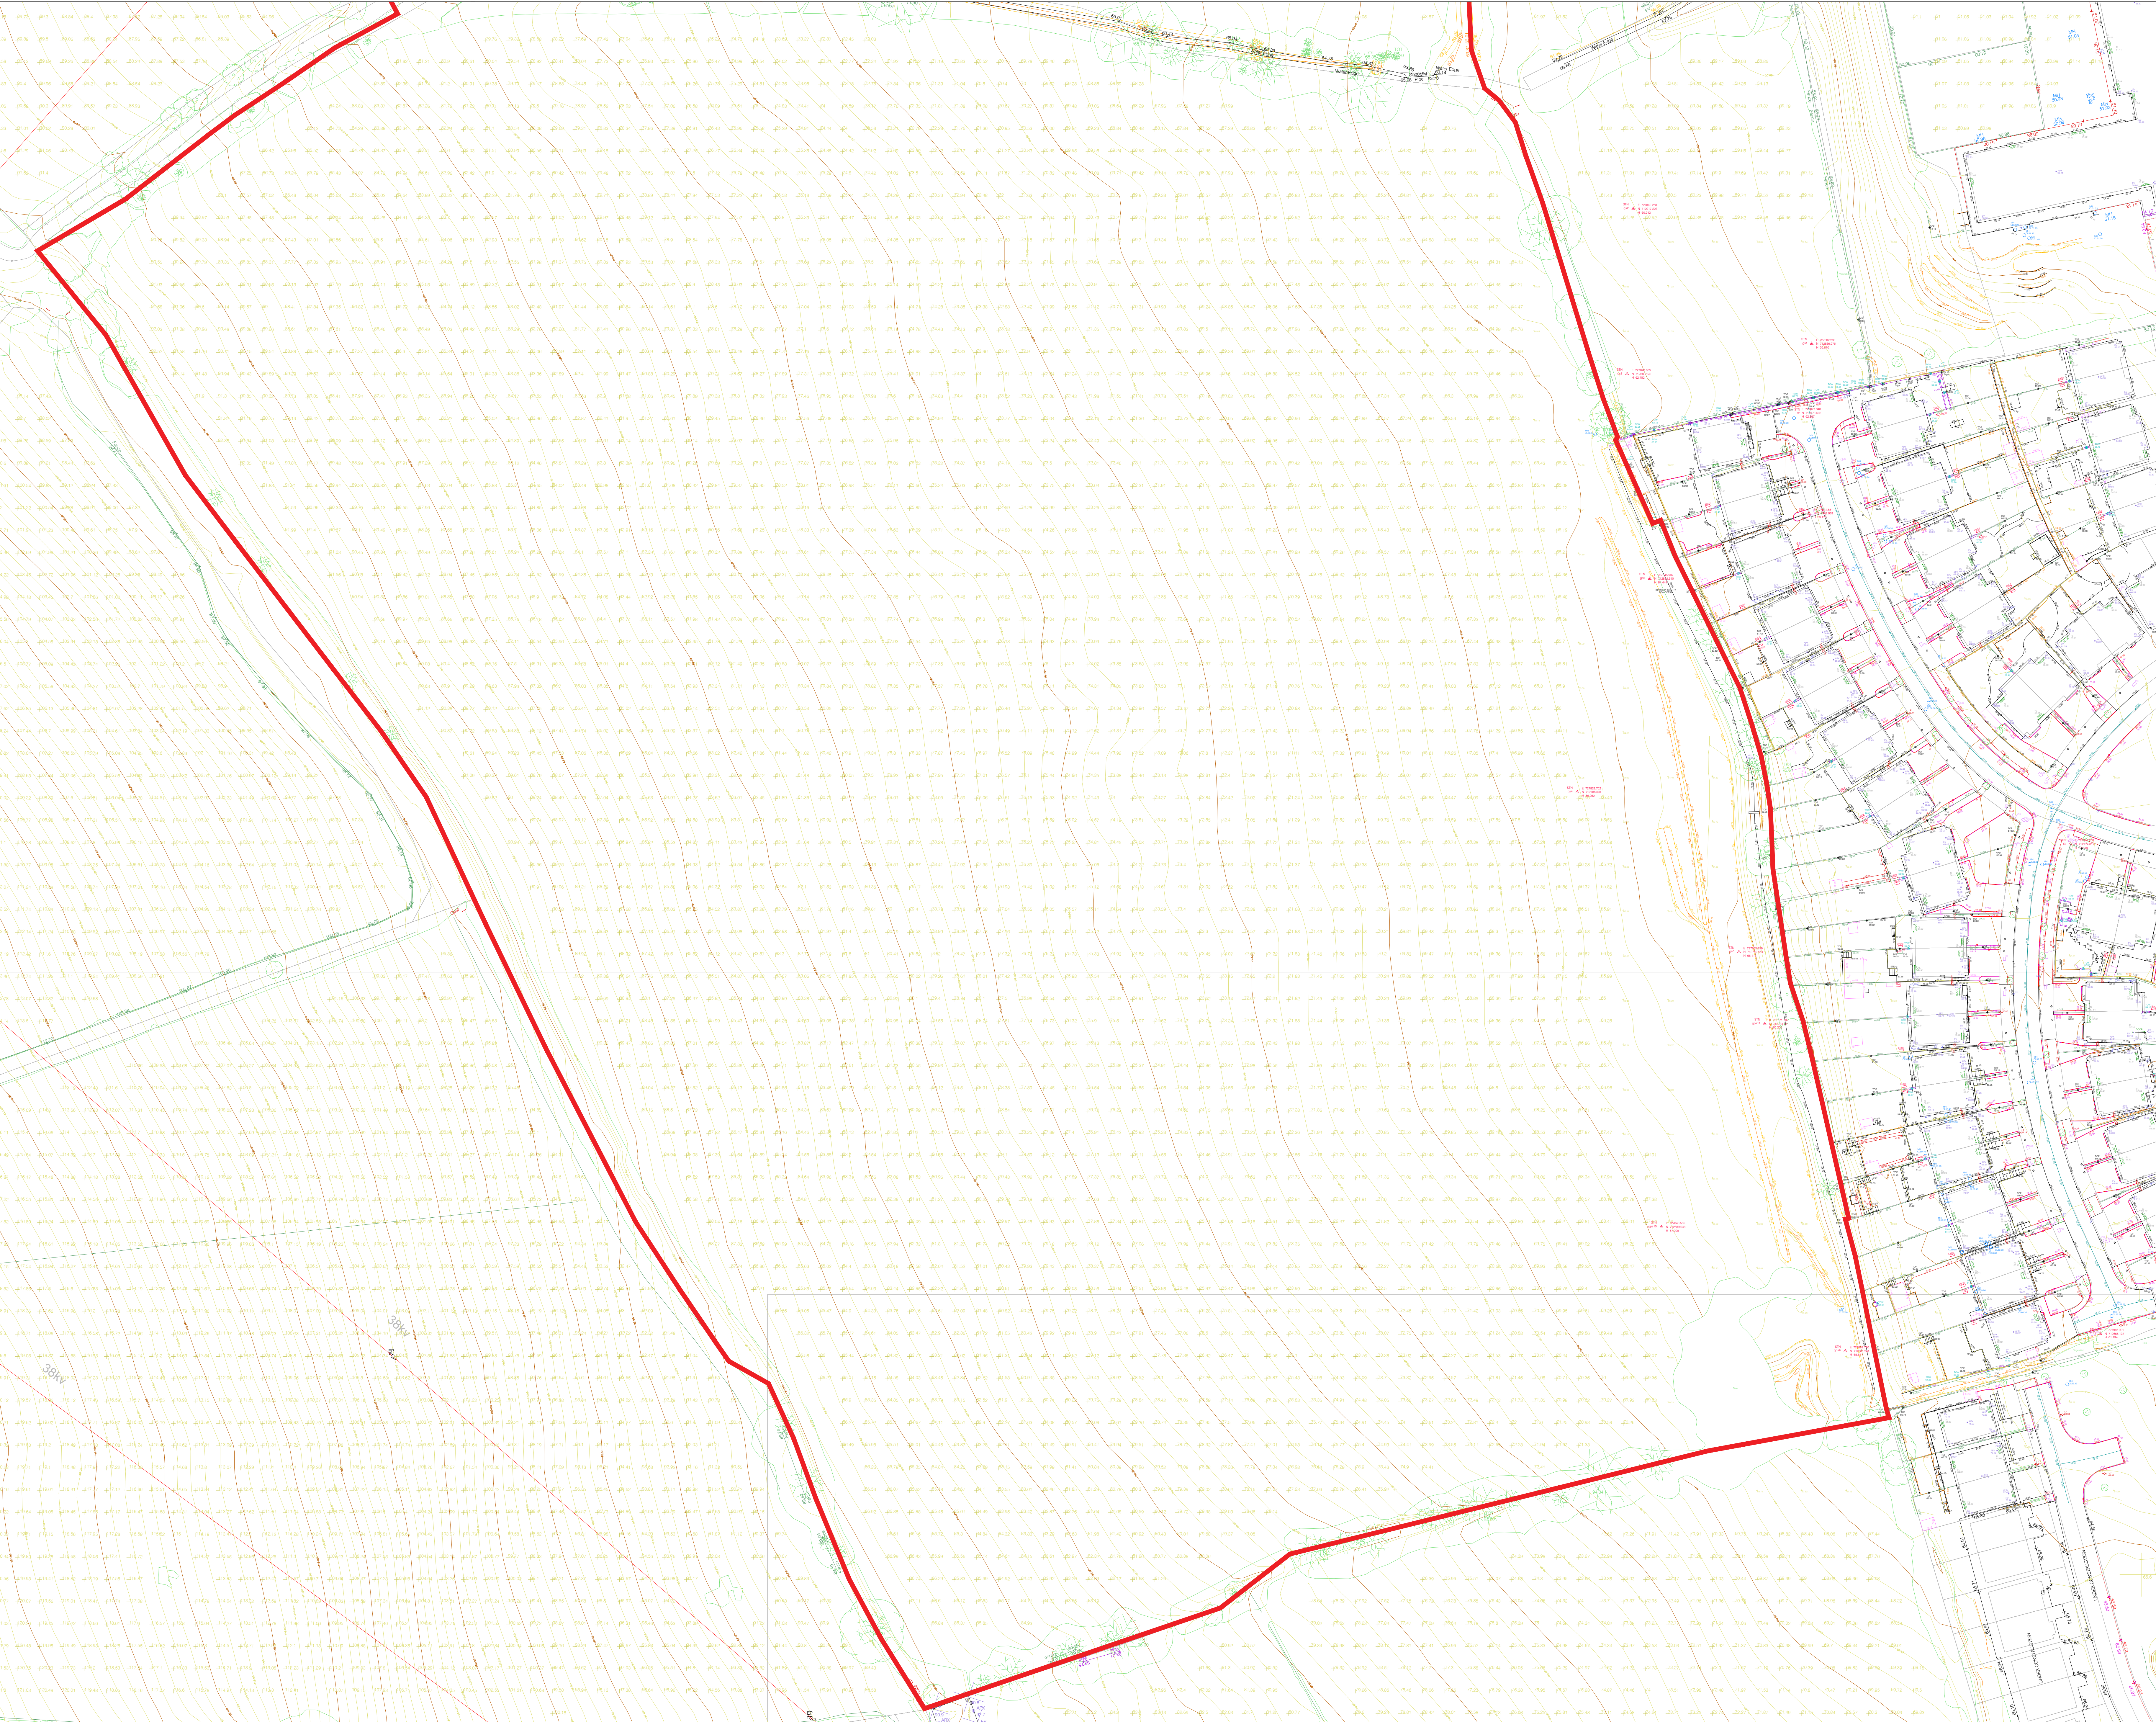


NOTES:
DO NOT SCALE FROM
DRAWINGS. WORK TO
FIGURED DIMENSIONS
ONLY. ARCHITECT TO
BE NOTIFIED OF ALL
DISCREPANCIES.

SHD STAGE 3

REVISIONS		
DATE	DESCRIPTION	No.

GENERAL NOTES

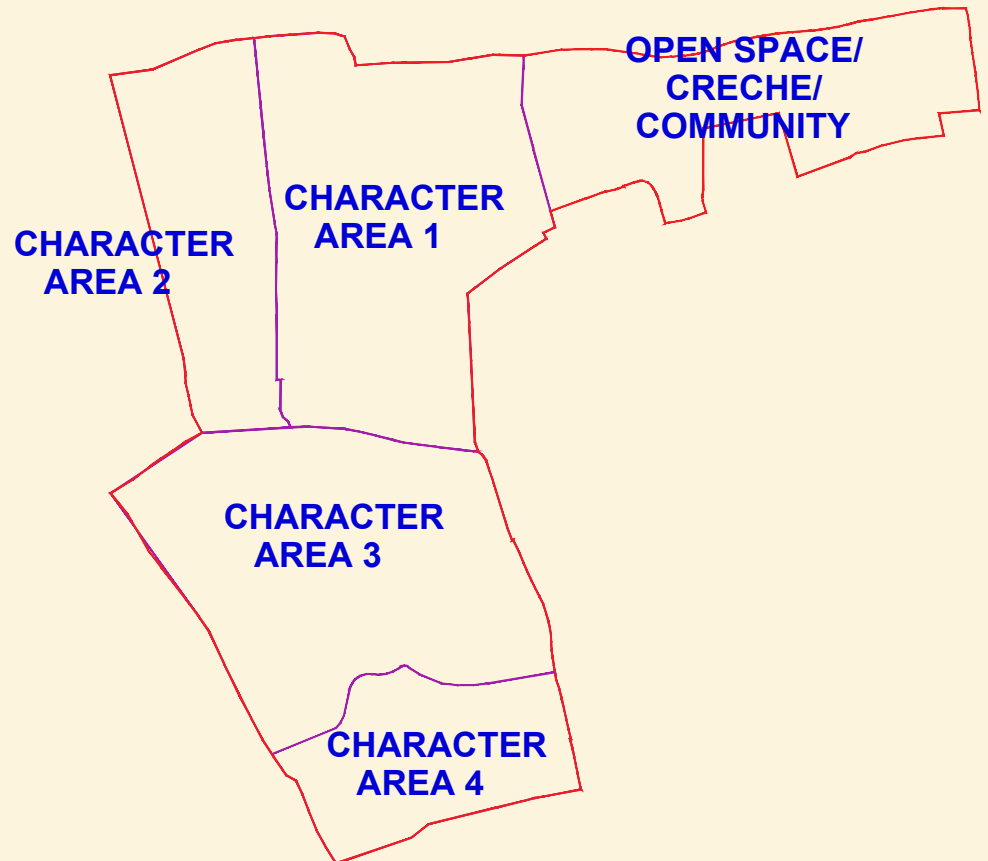

KEY TO DWELLING REFERENCES

- DWELLING TYPE: 1 (Blue), 2 (Green), 3 (Red), 4 (Yellow)
- STREET NUMBER: 3118 (Blue), DWELLING NUMBER (Green)
- 2 BEDROOM OWN DOOR UNIT
- 3 BEDROOM OWN DOOR DUPLEX
- 3 BEDROOM HOUSE
- 4 BEDROOM HOUSE
- ##m² AREA OF INDIVIDUAL PRIVATE REAR GARDENS TO HOUSES

EXTENT OF PLANNING APPLICATION

CHARACTER AREA OUTLINE

THIS DRAWING TO BE READ IN CONJUNCTION WITH-
ARCHITECT'S DRAWINGS AND SPECIFICATIONS
CONSULTANT ENGINEER'S DRAWINGS AND SPECIFICATIONS
LANDSCAPE ARCHITECT'S DRAWINGS AND SPECIFICATIONS

O.S.I. MAP REFS:
1:1,000 / 3674-06
1:1,000 / 3674-11
1:2,500 / 3673-B

Reproduced under Licence No. AR 0050120
Copyright Ordnance Survey Ireland/ Suirbheacht Éireann

PROJECT TITLE
Coolagad, Greystones

DATE
MAR 22

DRAWN BY
PMCN

CLIENT
Existing Site Survey - Sheet 03

SCALE
1:500000

REVISION

PROJECT NO.
1500900

DRAWING NO.
20005 PL02.3

M Corm
M Corm
10 CROSSBAR O'ROURKE MANNING ARCHITECTS

1 Greenfield Street, Dublin 8, D08 A67Y Ireland
Tel: 01-4786760 Fax: 01-4786711 E-Mail: arch@mcorm.com