



Planting Schedule


| Trees   |                                       |                |           |           |                                |     |
|---------|---------------------------------------|----------------|-----------|-----------|--------------------------------|-----|
| Abbrev. | Botanical Name                        | Girth/ Dia. cm | Height cm | Root Zone | Specification                  | Qty |
| Ac      | Alnus cordata                         | 18-20          |           | RB        | 3x; EHS; clear stem min. 180cm | 18  |
| Ac'RS'  | Acer campestre 'Red Shine'            | 18-20          |           | RB        | 3x; EHS; clear stem min. 180cm | 5   |
| Ap'C'   | Acer platanoides 'Columnar'           | 18-20          |           | RB        | 3x; EHS; clear stem min. 180cm | 16  |
| Be      | Betula ermanii                        | 18-20          |           | RB        | 3x; EHS; clear stem min. 180cm | 23  |
| Bp      | Betula pubescens                      | 18-20          |           | Rb        | 3x; EHS; clear stem min. 180cm | 3   |
| Bu'J'   | Betula utilis 'Jacquemontii'          | 18-20          |           | Rb        | 3x; EHS; clear stem min. 180cm | 13  |
| Cb'FF'  | Carpinus betulus 'Frans fontaine'     | 18-20          |           | Rb        | 3x; EHS; clear stem min. 180cm | 18  |
| Cc      | Corylus colurna                       | 18-20          |           | Rb        | 3x; EHS; clear stem min. 180cm | 15  |
| Cc-g    | Crataegus crus-galli                  | 16-18          |           | RB        | 3x; EHS; clear stem min. 180cm | 13  |
| Fs'D'   | Fagus sylvatica 'Dawyck'              | 18-20          |           | RB        | 3x; EHS; feathered stem        | 13  |
| Ls'W'   | Liquidambar styraciflua 'Woesplesdon' | 18-20          |           | Rb        | 3x; EHS; clear stem min. 180cm | 15  |
| Pc'C'   | Pyrus calleryana 'Chanticleer'        | 18-20          |           | RB        | 3x; EHS; clear stem min. 180cm | 11  |
| Ps      | Pinus sylvestris                      |                | 200       | C         | 3x; EHS; clear stem min. 180cm | 3   |
| Txe'P'  | Tilia x europaea 'Pallida'            | 16-18          |           | RB        | 3x; EHS; clear stem min. 180cm | 8   |
| Total   |                                       |                |           |           |                                | 174 |

| Native Hedgerow |                    |           |         |                                                                     |       |     |
|-----------------|--------------------|-----------|---------|---------------------------------------------------------------------|-------|-----|
| Abbrev.         | Name               | Height cm | Root Ty | Specification                                                       | Mix % | Qty |
| Cmon            | Crataegus monogyna | 90-120    | BR      | Transplant - seed raised, to be retained at a height of circa 120cm | 30    | 66  |
| Ca              | Corylus avellana   | 90-120    | BR      | Transplant - seed raised, to be retained at a height of circa 120cm | 5     | 11  |
| Ia              | Ilex aquifolium    | 90-120    | BR      | Transplant - seed raised, to be retained at a height of circa 120cm | 5     | 11  |
| Ps              | Prunus spinosa     | 90-120    | BR      | Transplant - seed raised, to be retained at a height of circa 120cm | 45    | 100 |
| Pp              | Salix cinerea      | 90-120    | BR      | Transplant - seed raised, to be retained at a height of circa 120cm | 10    | 22  |
| Vo              | Viburnum opulus    | 90-120    | BR      | Transplant - seed raised, to be retained at a height of circa 120cm | 5     | 11  |
| Total           |                    |           |         |                                                                     |       | 221 |

Location Plan



| Rev. | Date       | Note |
|------|------------|------|
| 00   | 0000-00-00 | 00   |
|      |            |      |
|      |            |      |
|      |            |      |
|      |            |      |

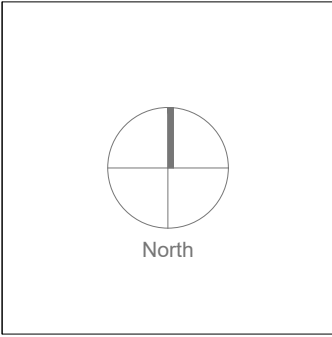

General Notes

Doyle & O'Triohigh  
Landscape  
Architecture

|                                                                            |                 |                                                                                 |                        |
|----------------------------------------------------------------------------|-----------------|---------------------------------------------------------------------------------|------------------------|
| Project Name                                                               | Oldtown Phase 5 | Drawing Name                                                                    | Planting Plan (2 of 3) |
| Status                                                                     | Planning        | Drawing No                                                                      | PP-02-PP               |
| Project No                                                                 | 16-015          | Revision No                                                                     | 00                     |
| Scale                                                                      | 1:500           | Drawn By                                                                        | A.D.                   |
| Date                                                                       | 31/03/2022      | Checked By                                                                      | D.O.T.                 |
| Linda Doyle<br>Director<br>+353 (0)87 287 4198<br>linda@doyle-croftigh.com |                 | Dathi O'Triohigh<br>Director<br>+353 (0)86 300 3499<br>dathi@doyle-croftigh.com |                        |
| Office Address<br>Pentecost House<br>28-29 Upper Pentecost St<br>Dublin 2  |                 | Contact<br>mail@doyle-croftigh.com<br>+353 (0)1 608 7762                        |                        |