Proposed Boundary Type Elevation

Type A (Boundary Wall with Brick Finish)

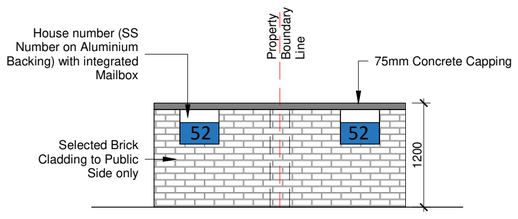

Front Boundary wall Elevation

Side Boundary Wall Elevation

Type B (External Bin Enclosure)

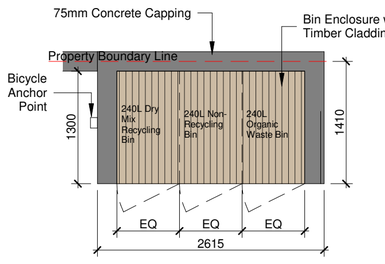

External Bin Encloure Plan

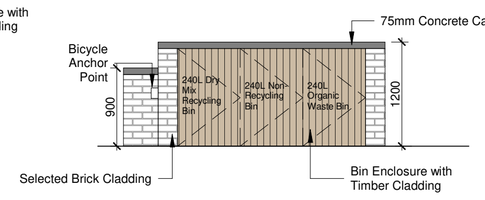

Bin Enclosure Elevation

NOTE:
- DO NOT SCALE. USE FIGURED DIMENSIONS ONLY
- THIS DRAWING IS TO BE READ IN CONJUNCTION WITH ALL RELEVANT SPECIFICATIONS AND DRAWINGS.
- ALL DIMENSIONS TO BE CHECKED ON SITE.
- IN THE EVENT OF ANY DISCREPANCIES BETWEEN DRAWINGS THE CONTRACTOR IS TO INFORM THE ARCHITECT IMMEDIATELY

REV.	DATE	DESCRIPTION	DRWN	CH'KD.	APP'RD.
P01	06.06.22	Issue for SHD Stage 3 Submission	LC	MT	POM

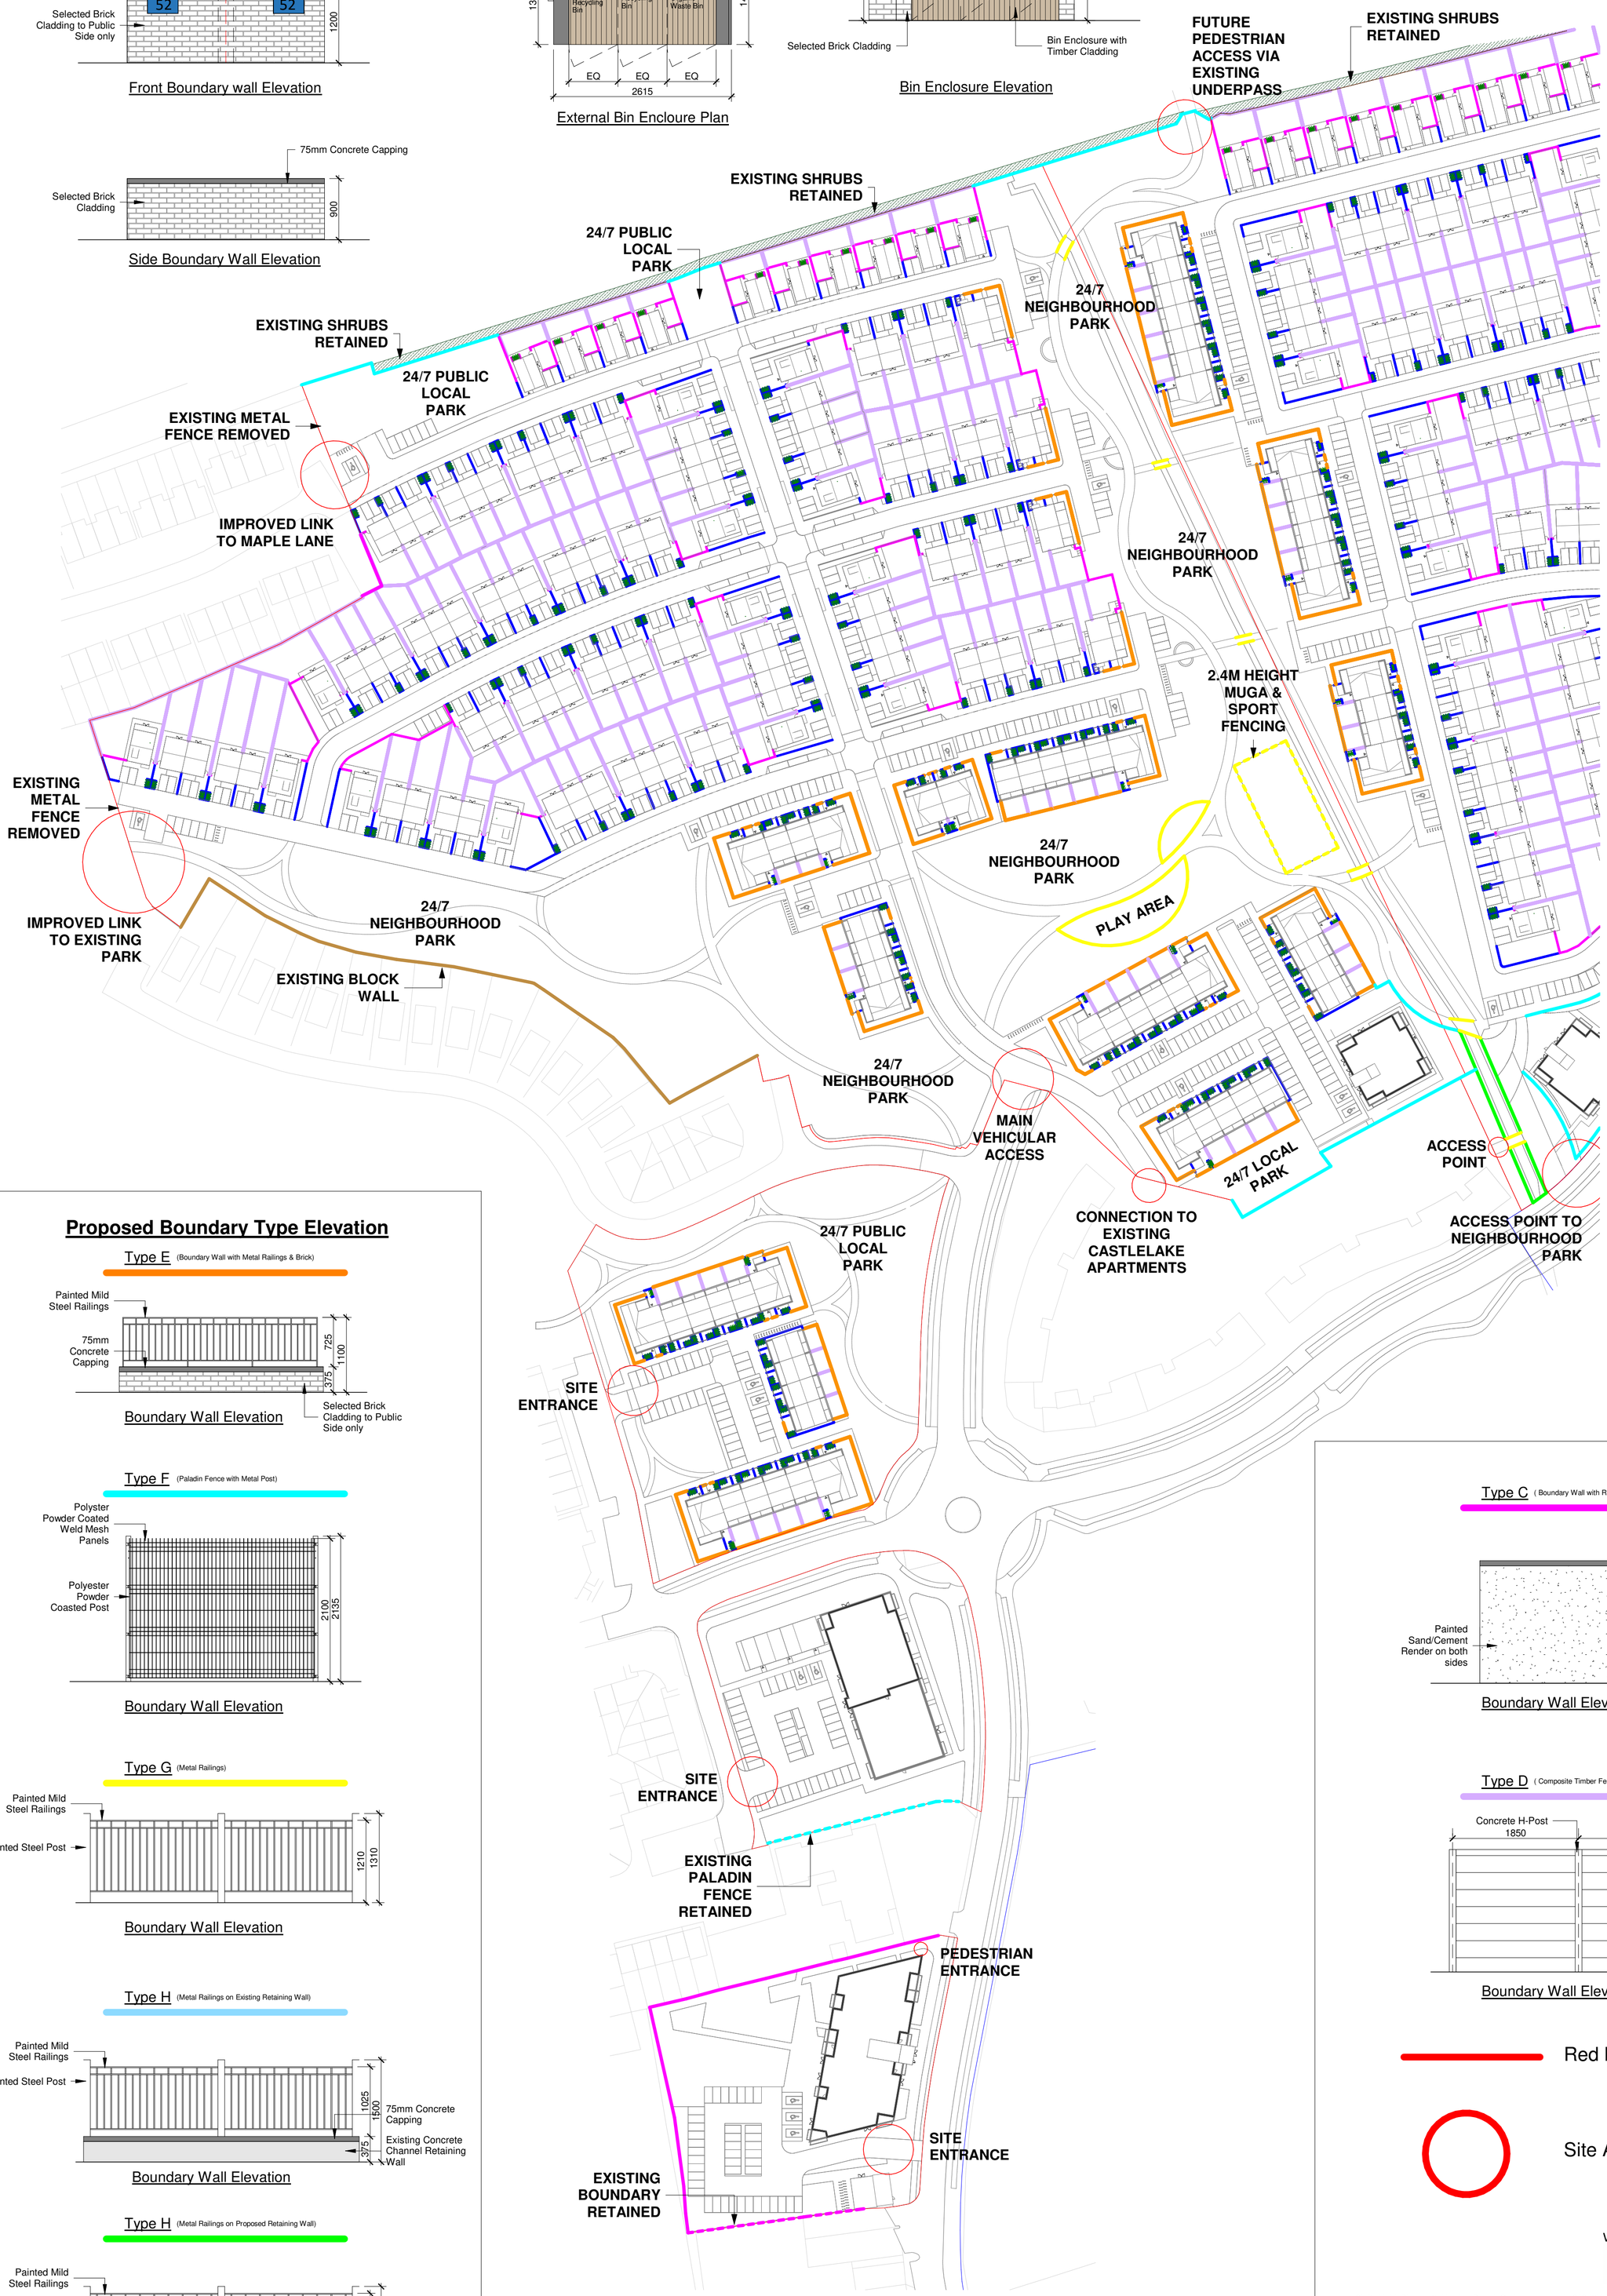

Proposed Boundary Type Elevation

Type E (Boundary Wall with Metal Railings & Brick)

Boundary Wall Elevation

Type F (Paladin Fence with Metal Post)

Boundary Wall Elevation

Type G (Metal Railings)

Boundary Wall Elevation

Type H (Metal Railings on Existing Retaining Wall)

Boundary Wall Elevation

Type H (Metal Railings on Proposed Retaining Wall)

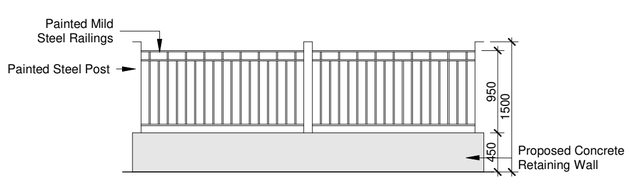

Boundary Wall Elevation

Type C (Boundary Wall with Render Finish)

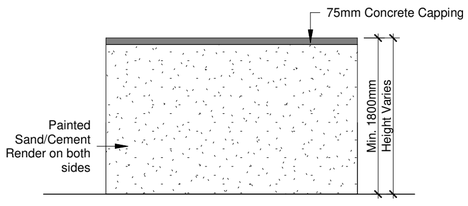

Boundary Wall Elevation

Type D (Composite Timber Fencing with Concrete Post)

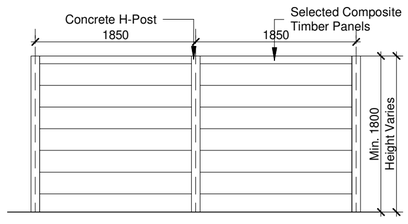

Boundary Wall Elevation

Red Line Boundary

Site Access Points

WILSON ARCHITECTURE
OMM|W
St. Patrick's Place, Wellington Road, Cork t +353 (0)21 4555255 info@wilsonarchitecture.ie
36 Pembroke Road, Dublin 4 t +353 (0)1 6601866 www.wilsonarchitecture.ie

Residential Development at Carrigtwohill, Co. Cork	Boundary Wall Treatment - Sheet 01

FILE NAME	STATUS	REVISION	JOB NO	DRAWN	CHECKED	SCALE @ A1
CHD-WIL-ZZ-ZZ-DR-A-0055	S01	P01	2118	MT	MR	As indicated

© COPYRIGHT This drawing or design may not be reproduced without permission.

1 Boundary Wall Treatment - Castlelake
1 : 1000