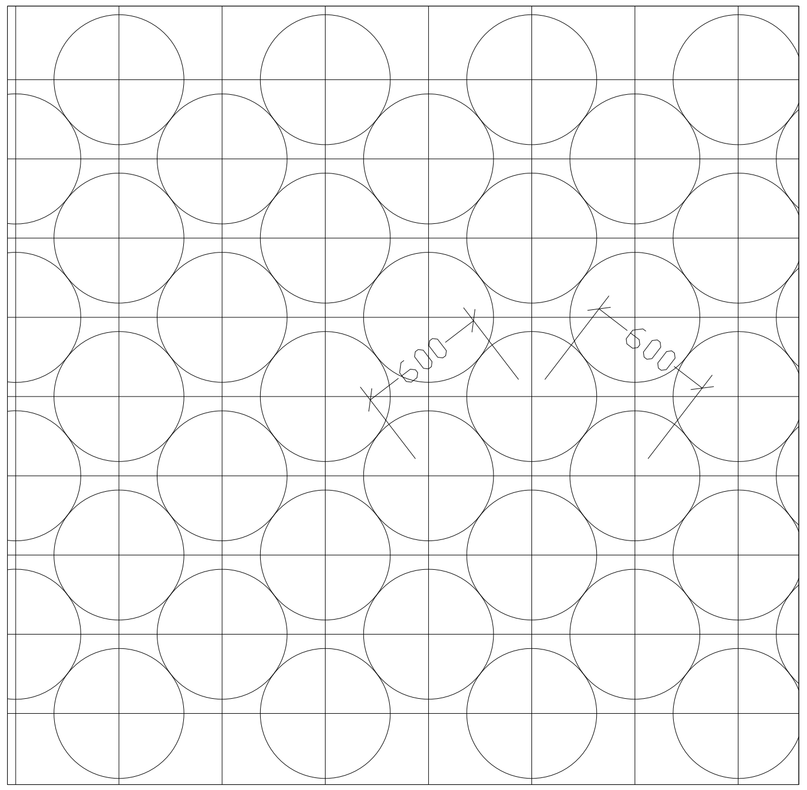

Scale: 1:20

Note: Shrub and groundcover areas shall be bark mulched to a depth of 75mm. Mulch type as specified.

PLANT DETAILING
Shrub spacing chart

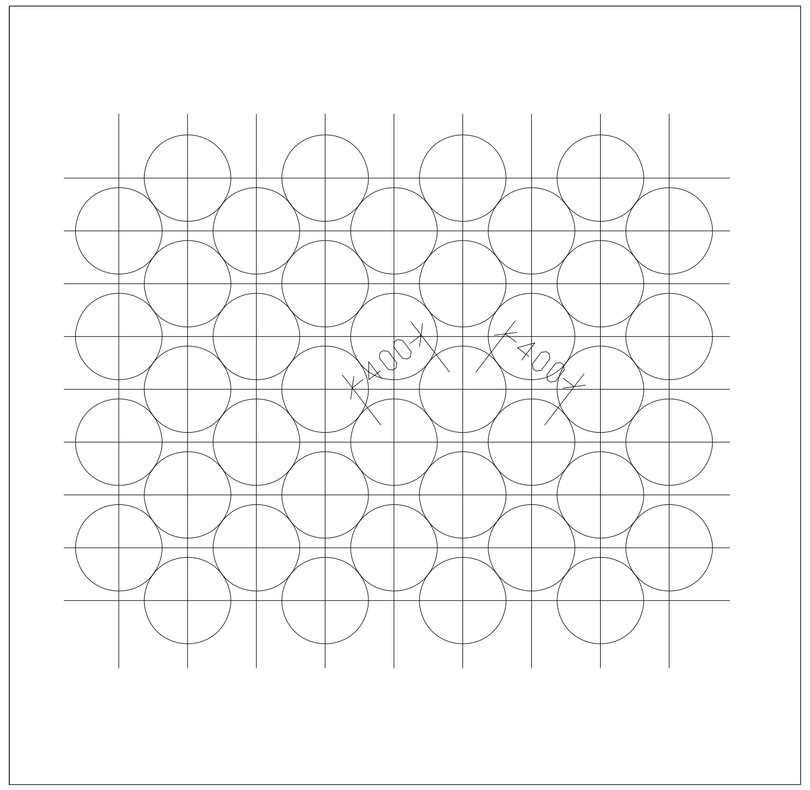

Scale: 1:20

Note: Shrub and groundcover areas shall be bark mulched to a depth of 75mm. Mulch type as specified.

PLANT DETAILING
groundcover spacing chart

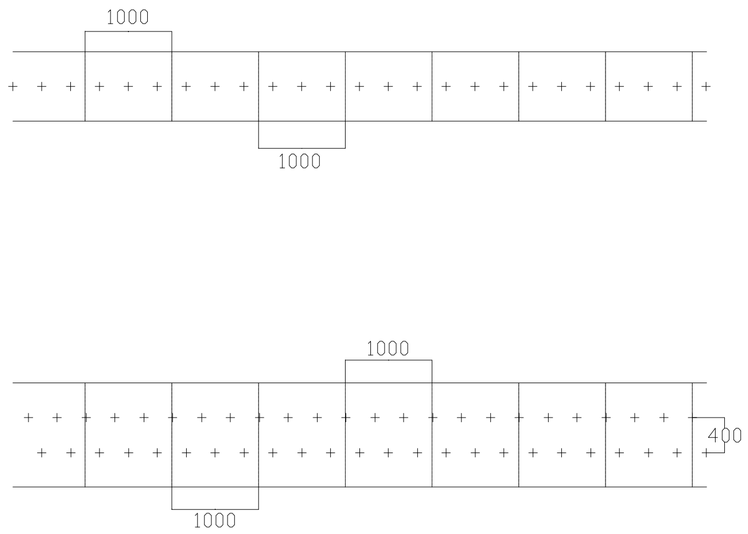

NOTE: All hedges shall be planted at a density of 3 plants per linear metre in a single row. Where indicated, hedges shall be planted at a density of 6 plants per linear metre in a double staggered row, with 3 plants per linear metre in each row and 400mm between rows.

HEDGE PLANTING
spacing layout

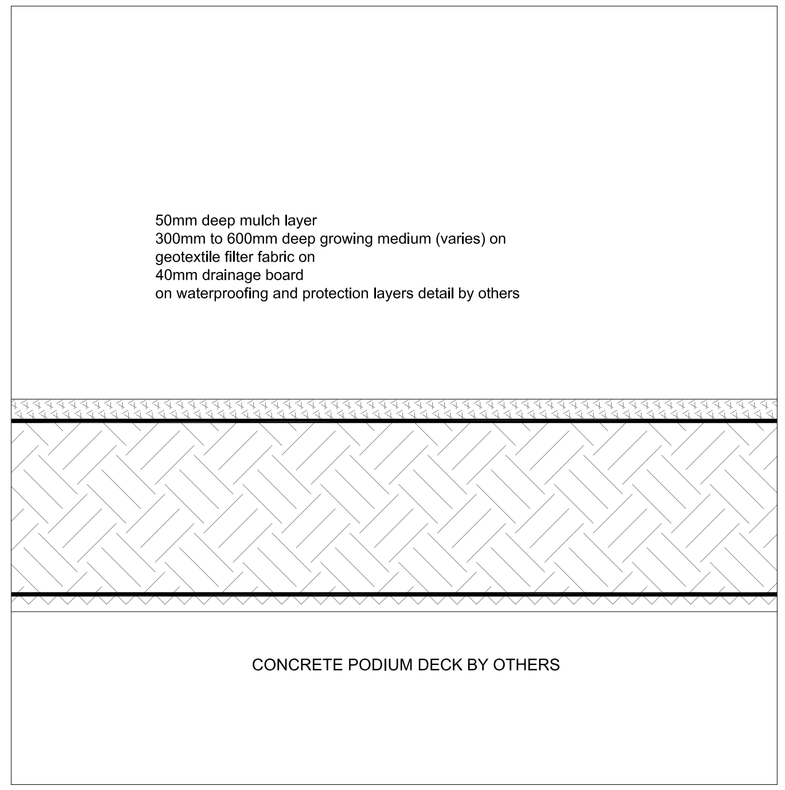

ROOF GARDEN DETAIL
typical buildup section

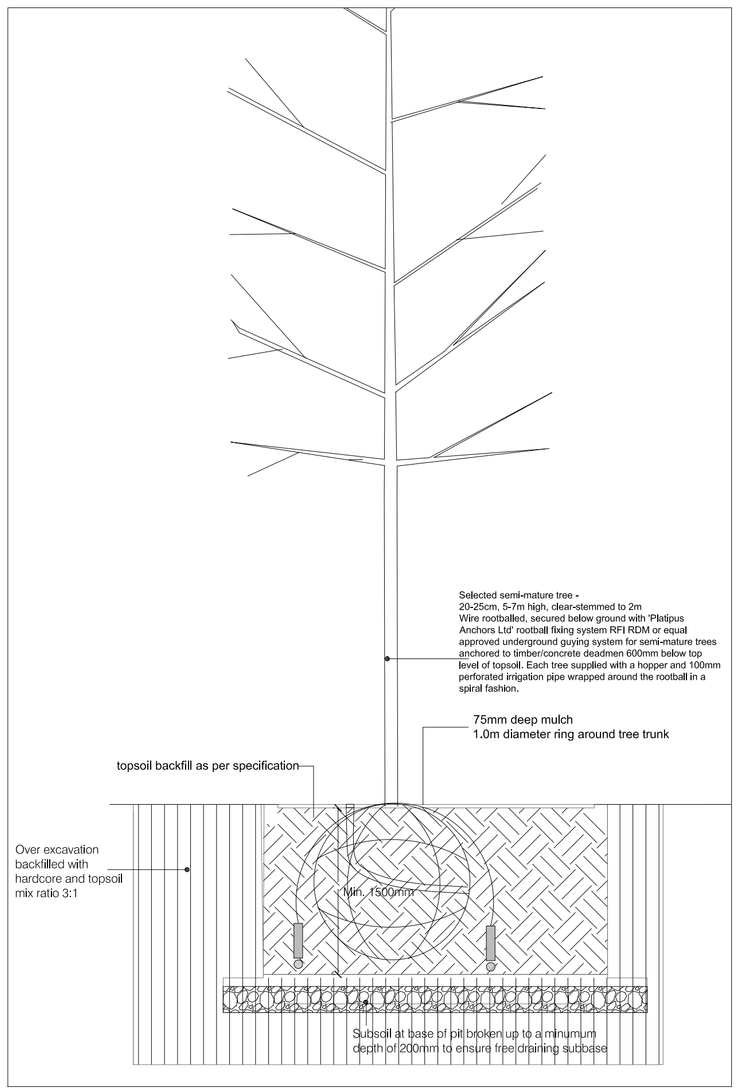

TREE PLANTING DETAIL 20-25cmg + 30-35cmg
typical planting section

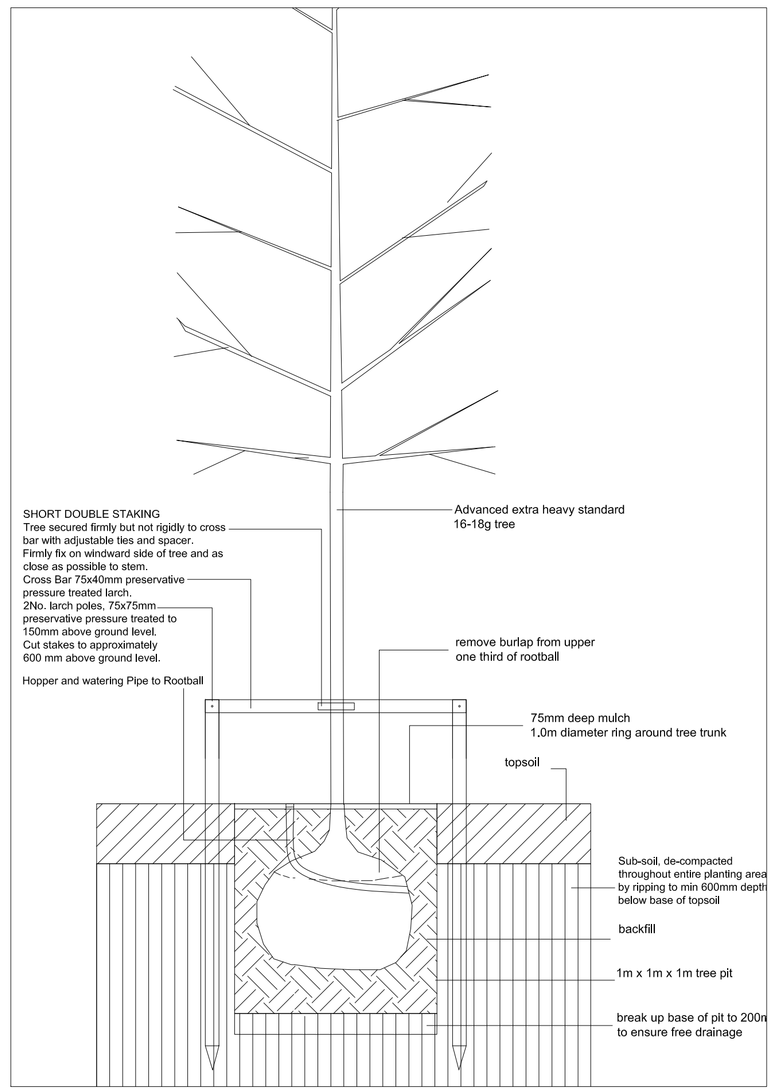

TREE PLANTING DETAIL 16-18cmg
typical planting section

Note: The use of mechanical equipment or low ground pressure machinery in the tree root zone must be avoided and hand tools are the only method of excavation close to the tree root system. Works to be completed under the supervision of the Arborist for the project. a minimum of 5no. working days notice to be given for works in proximity of all existing trees.

Do not contaminate the filled cells with site debris, soil or mud.

Works shall comply with BS 5837: Trees in Relation to Construction 2012 Arboricultural Advisory and Arboricultural Associates Guidance Note 12: The use of cellular confinement systems near trees: A guide to good practice *"no excavation, no soil stripping and no grading of the site shall occur within the Root Protection Area"*

All tree and hedge vegetation being retained within the site shall be enclosed by fencing to the recommendations of BS5837 2012 to the full extent of the root protection areas as defined by the Arborist documentation. No access or construction operations shall occur within the fence protection area to avoid compaction of soil.

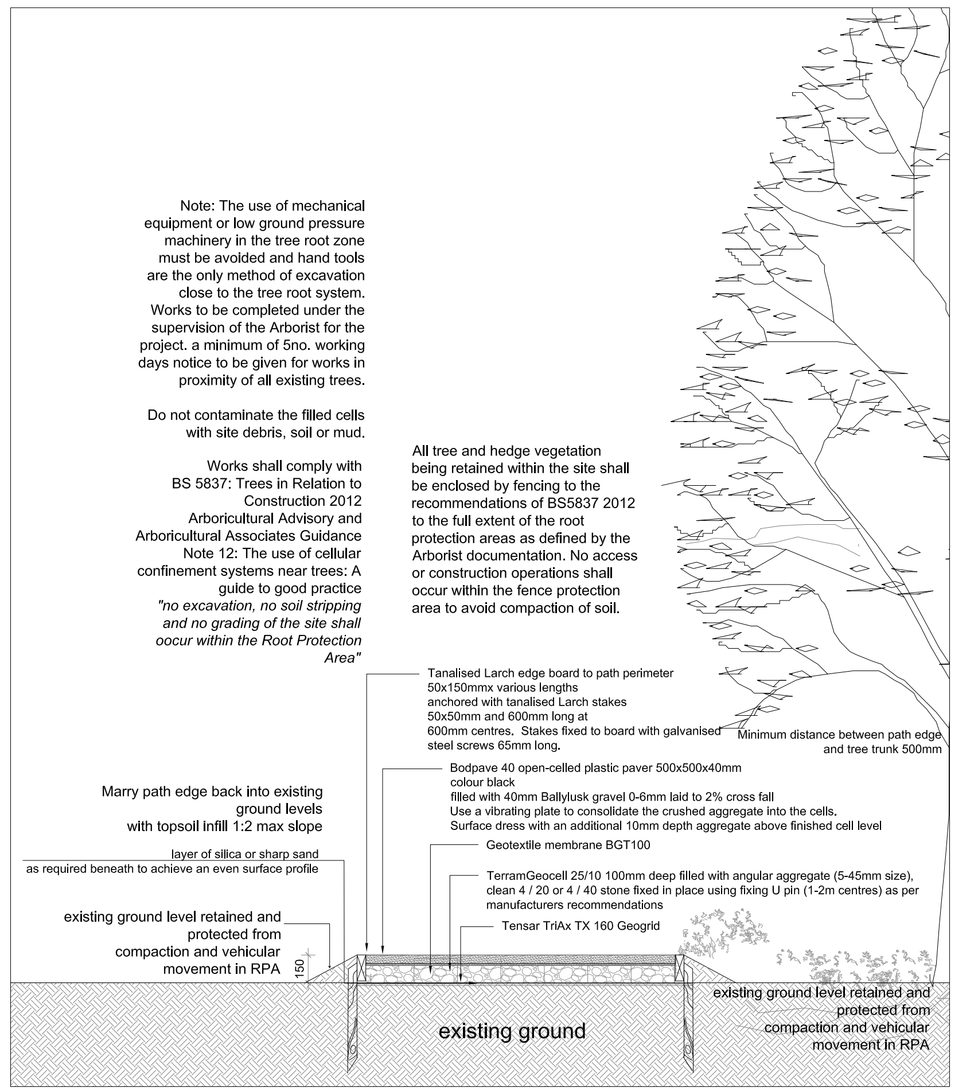

Path Construction No Dig within Tree Protection Zone
typical planting section

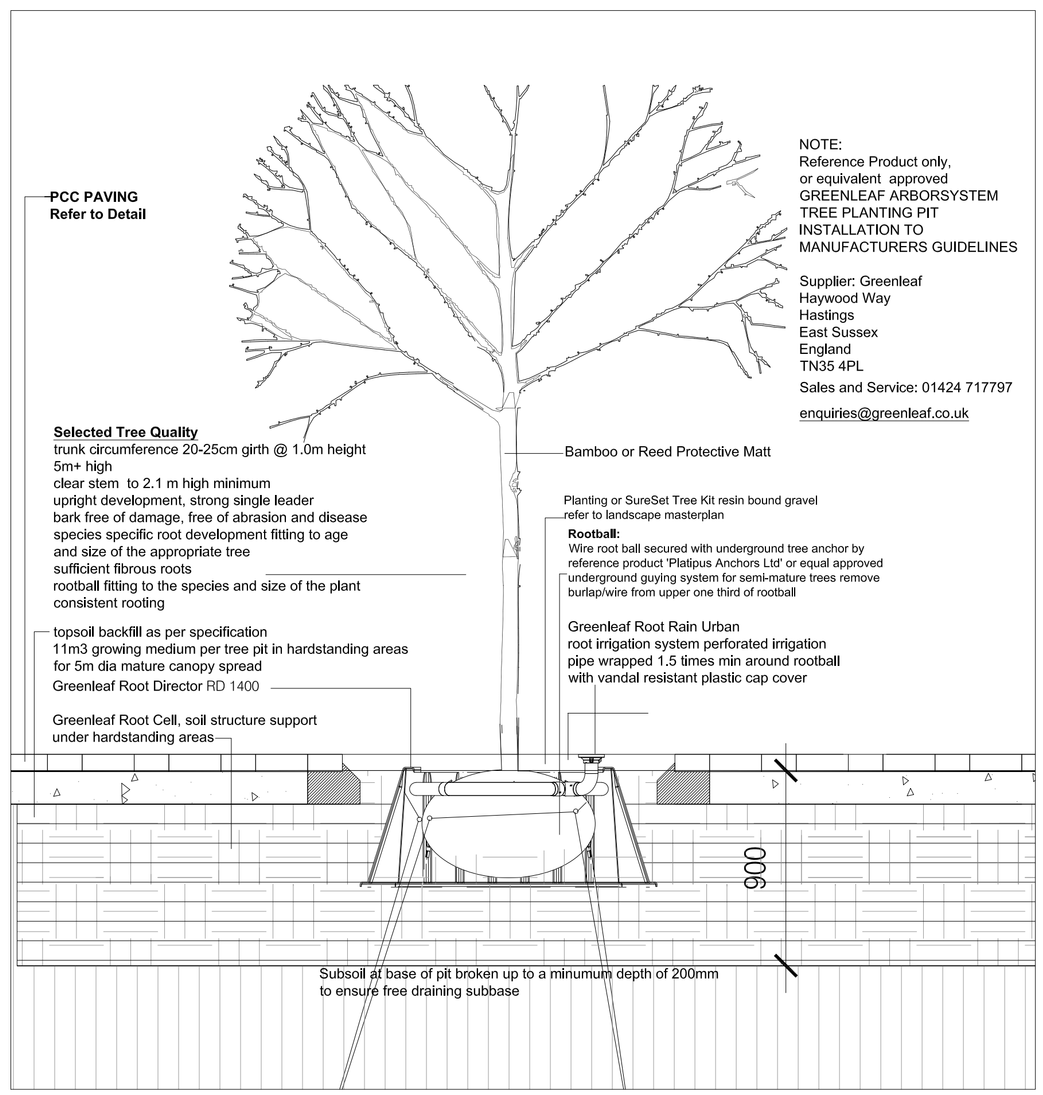

TREE PLANTING DETAIL IN HARDSTANDING AREAS
typical planting section

NOTE: TOPSOIL DEPTH BUILDUP

TREES
1.2 cu m min per tree pit in natural ground
11 cu m min per tree pit hardstanding

HEDGES
600mm depth

SHRUBS AND GROUNDCOVERS
450mm depth

GRASS SEEDING/ TURF GRASS
300mm depth

NOTE: PODIUM /ROOF GARDEN GROWING MEDIUM DEPTH BUILDUP

GRASS SEEDING/ TURF GRASS
300mm depth

SHRUBS AND GROUNDCOVERS
450mm depth

HEDGES
600mm depth

TREES
1.2m cu m min

MITCHELL + ASSOCIATES
Landscape Architecture Urban Design
Unit 5 Woodpark The Rise Glasnevin Dublin 9 Ireland
t: + 353 1 454 5066
info@mitchellassoc.net

CLIENT HOMELAND SILVER PINES LIMITED	**PROJECT:** Strategic Housing Development at St Joseph's House and Adjoining Properties		**JOB NO.** LBER001
NOTES Do Not Scale. Use Figured Dimensions Only. Not for Construction Purposes unless Specifically Marked.	**DRAWING:** TYPICAL PLANTING DETAILS	**DATE:** 2021.09.09 / **SCALE:** NTS	**DRAWING NO.** 105
	DRAWN BY: CELIA HARRIS	**CHK'D:** CH	**REVISION.** -
©THIS DRAWING IS COPYRIGHT OF MITCHELL + ASSOCIATES	**STATUS:** PLANNING SUBMISSION		