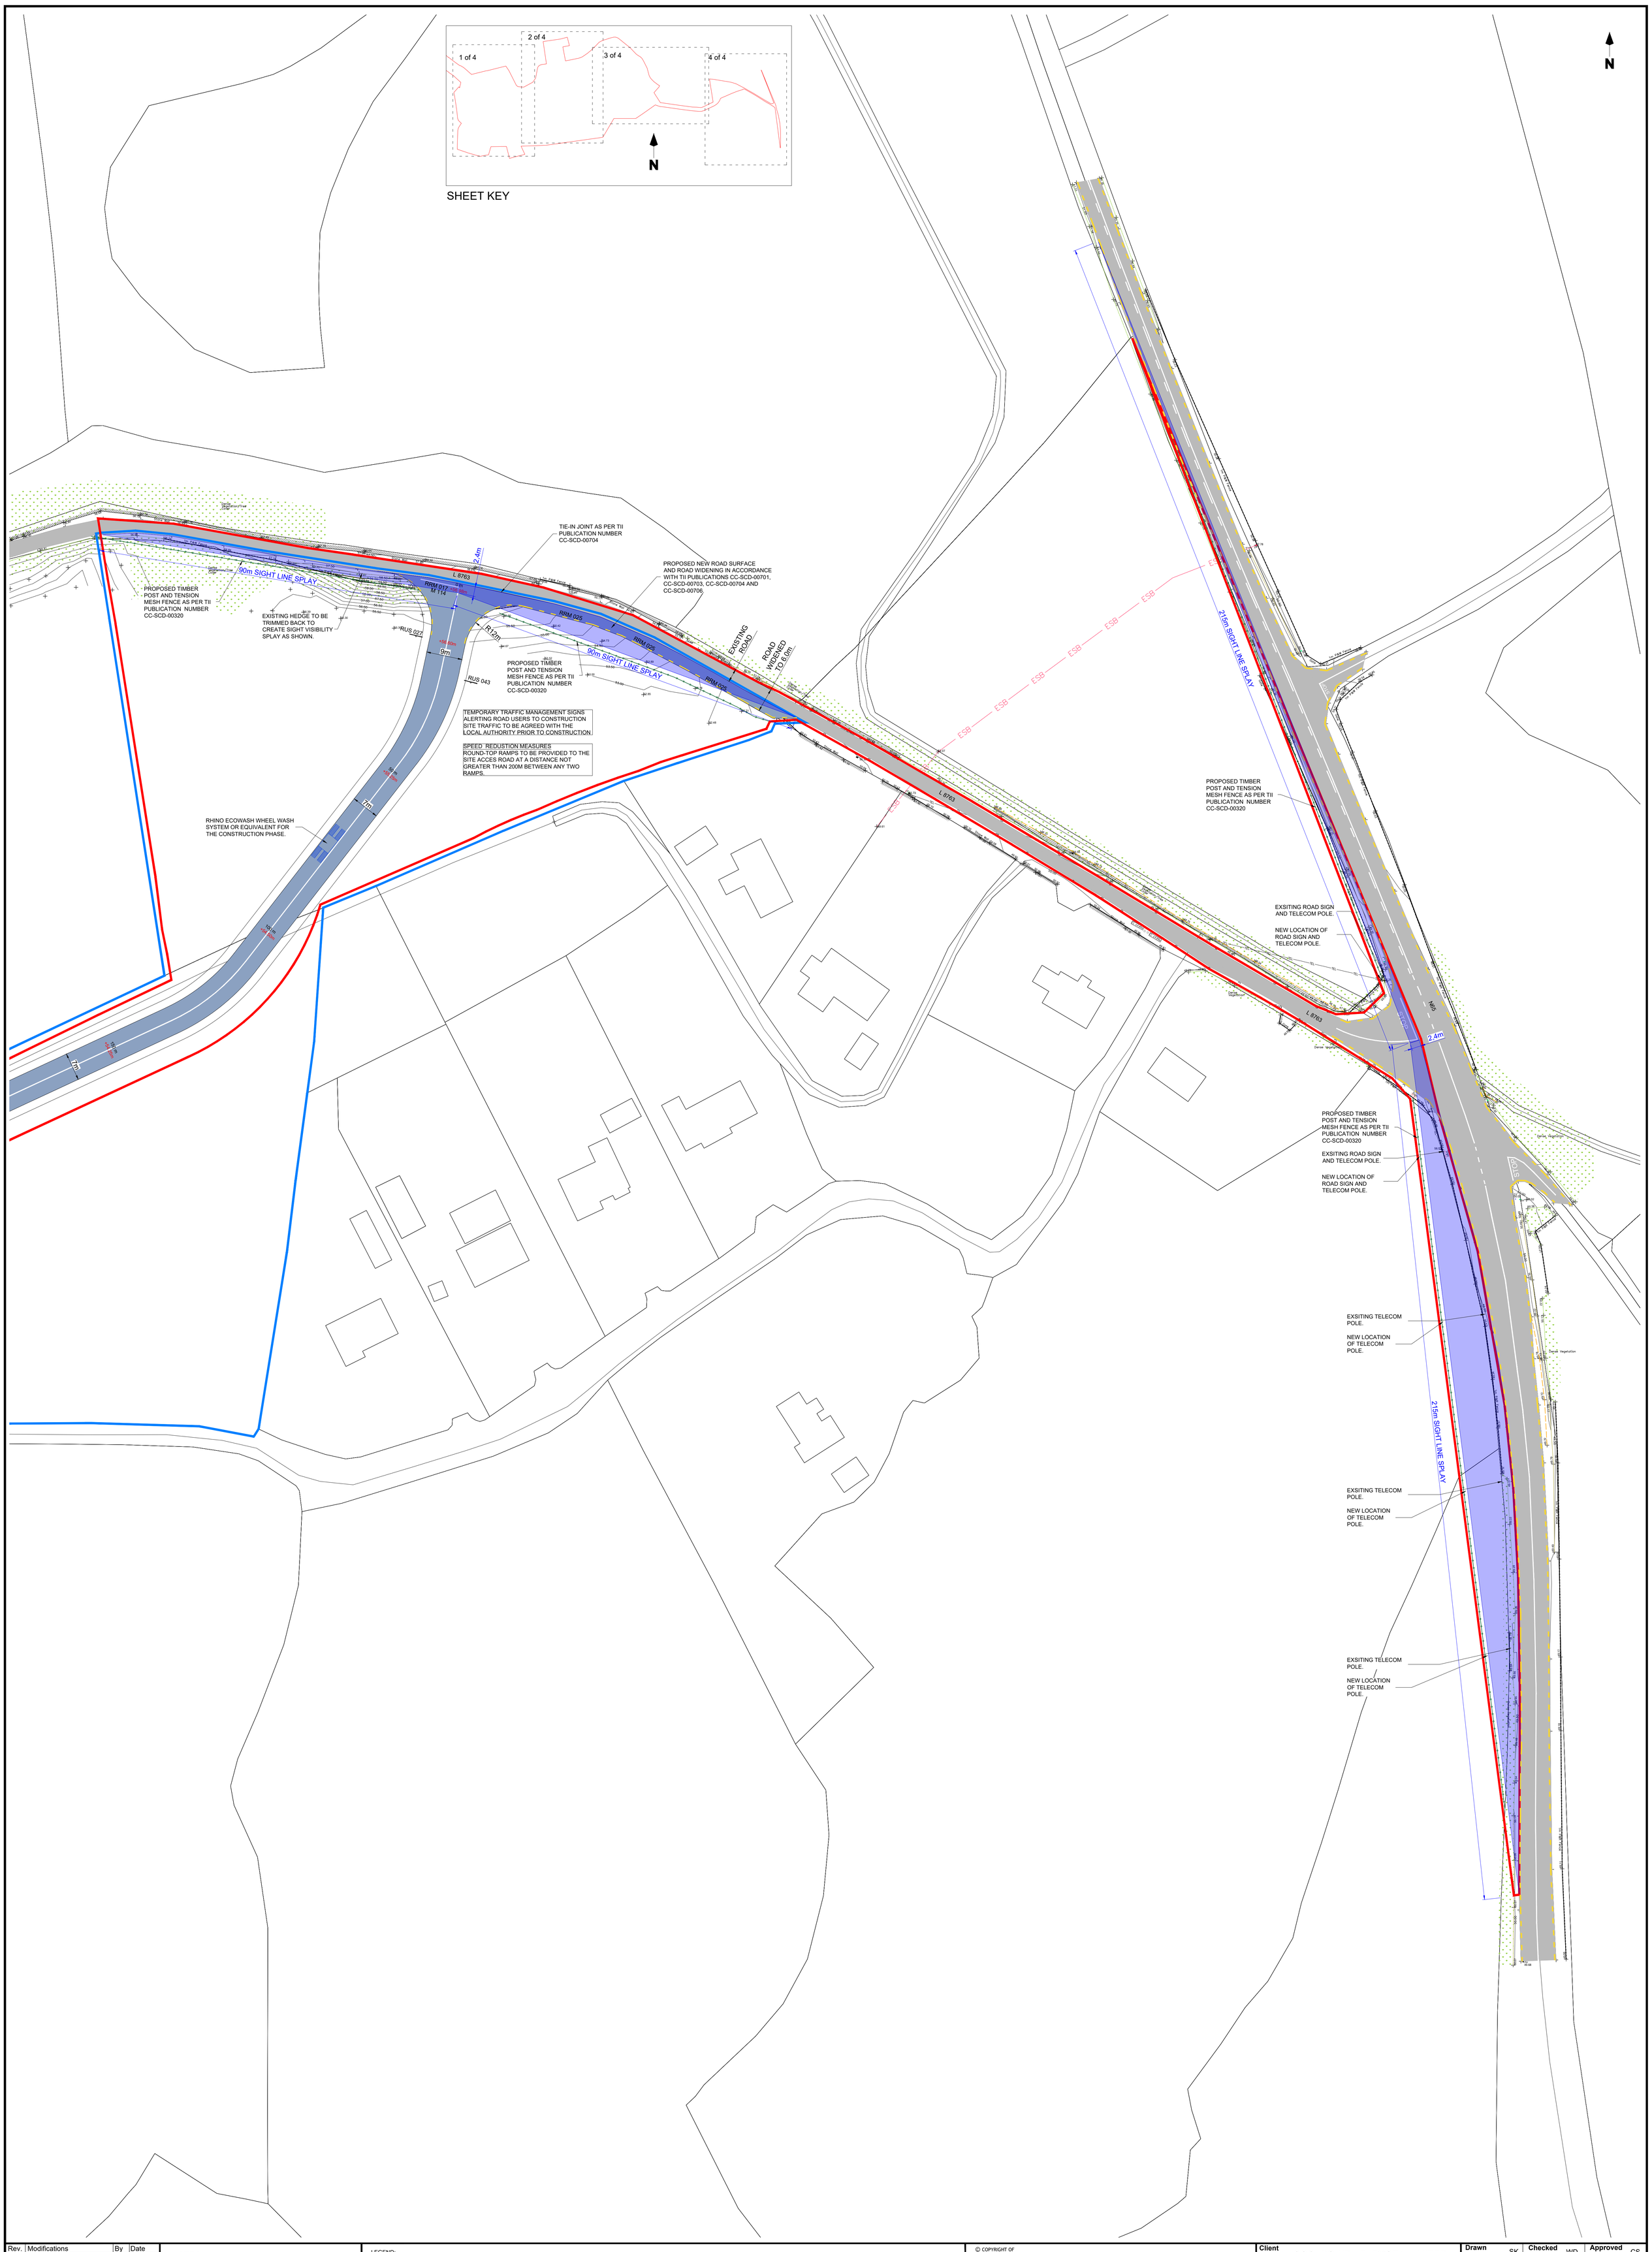

Rev.	Modifications	By	Date
P01	PRE SID	SK	26.03.24
P01	PLANNING	SK	07.06.24

NOTES:

1 FIGURED DIMENSIONS ONLY TO BE TAKEN FROM THIS DRAWING.
2 THIS DRAWING TO BE READ IN CONJUNCTION WITH ALL OTHER RELEVANT DRAWINGS AND SPECIFICATIONS.

Meters
15 0 15 30
1:500

LEGEND:

- OWNERSHIP BOUNDARY (POST AND RAIL STOCK FENCE. EXISTING TREES / HEDGES TO BE RETAINED)
- PLANNING BOUNDARY
- 2.65m PALISADE FENCE OR AS NOTED
- NEW ROAD HOT ROLLED ASPHALT TO DOE SPECIFICATION FOR ROAD WORKS
- EXISTING PUBLIC ROAD
- EXISTING ROAD (APPLICANT)
- EXISTING ROAD (ESB)
- 50mm CLEAN STONE AREA
- GRASS AREA / UNDISTURBED
- GRAVEL CONSTRUCTION ROAD
- PROPOSED BUILDINGS
- STREAM DIVERSION
- EXISTING STREAM
- PROPOSED HV LINE / CABLE ROUTES
- UNDERGROUND GAS PIPE (GAS)
- FILL AREA
- CUT AREA

© COPYRIGHT OF

HALSTON

Email: info@halston.ie
Tel: 094 9010111

IHUB BUILDING
WESTPORT ROAD
CASTLEBAR
CO. MAYO.
F23 K162

Client	COOLPOWRA FLEXGEN LIMITED
Project	COOLPOWRA (OCGT)
Title	PROPOSED SITE LAYOUT
Stage	PLANNING
Drawn	SK
Checked	WD
Approved	CS
Date	Mar 2024
Scales	1:500
Sheet	4 of 4
Sheet Size	A0
Job No.	SEP-0398
Status	
Dwg. No.	CPA-HAL-OC-XX-DR-PL-1010D
Rev	P01