



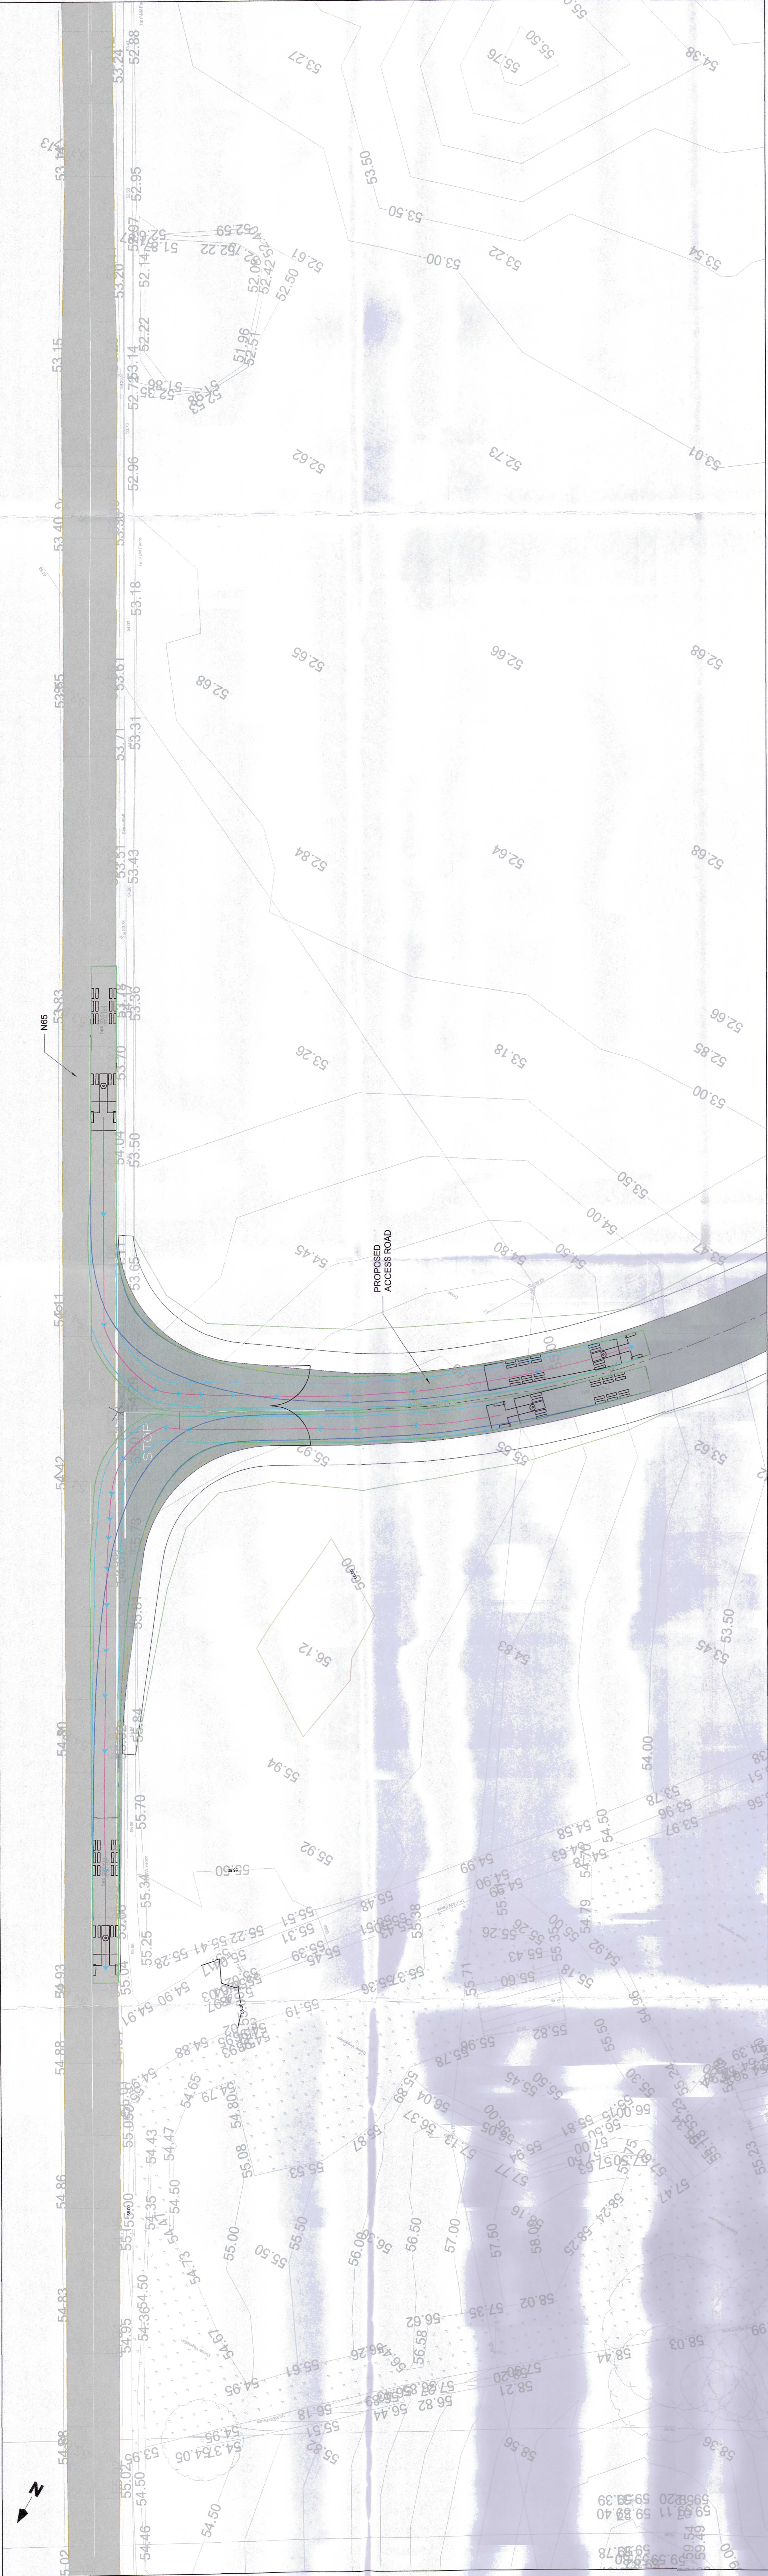

N65 ACCESS JUNCTION
Scale 1:250

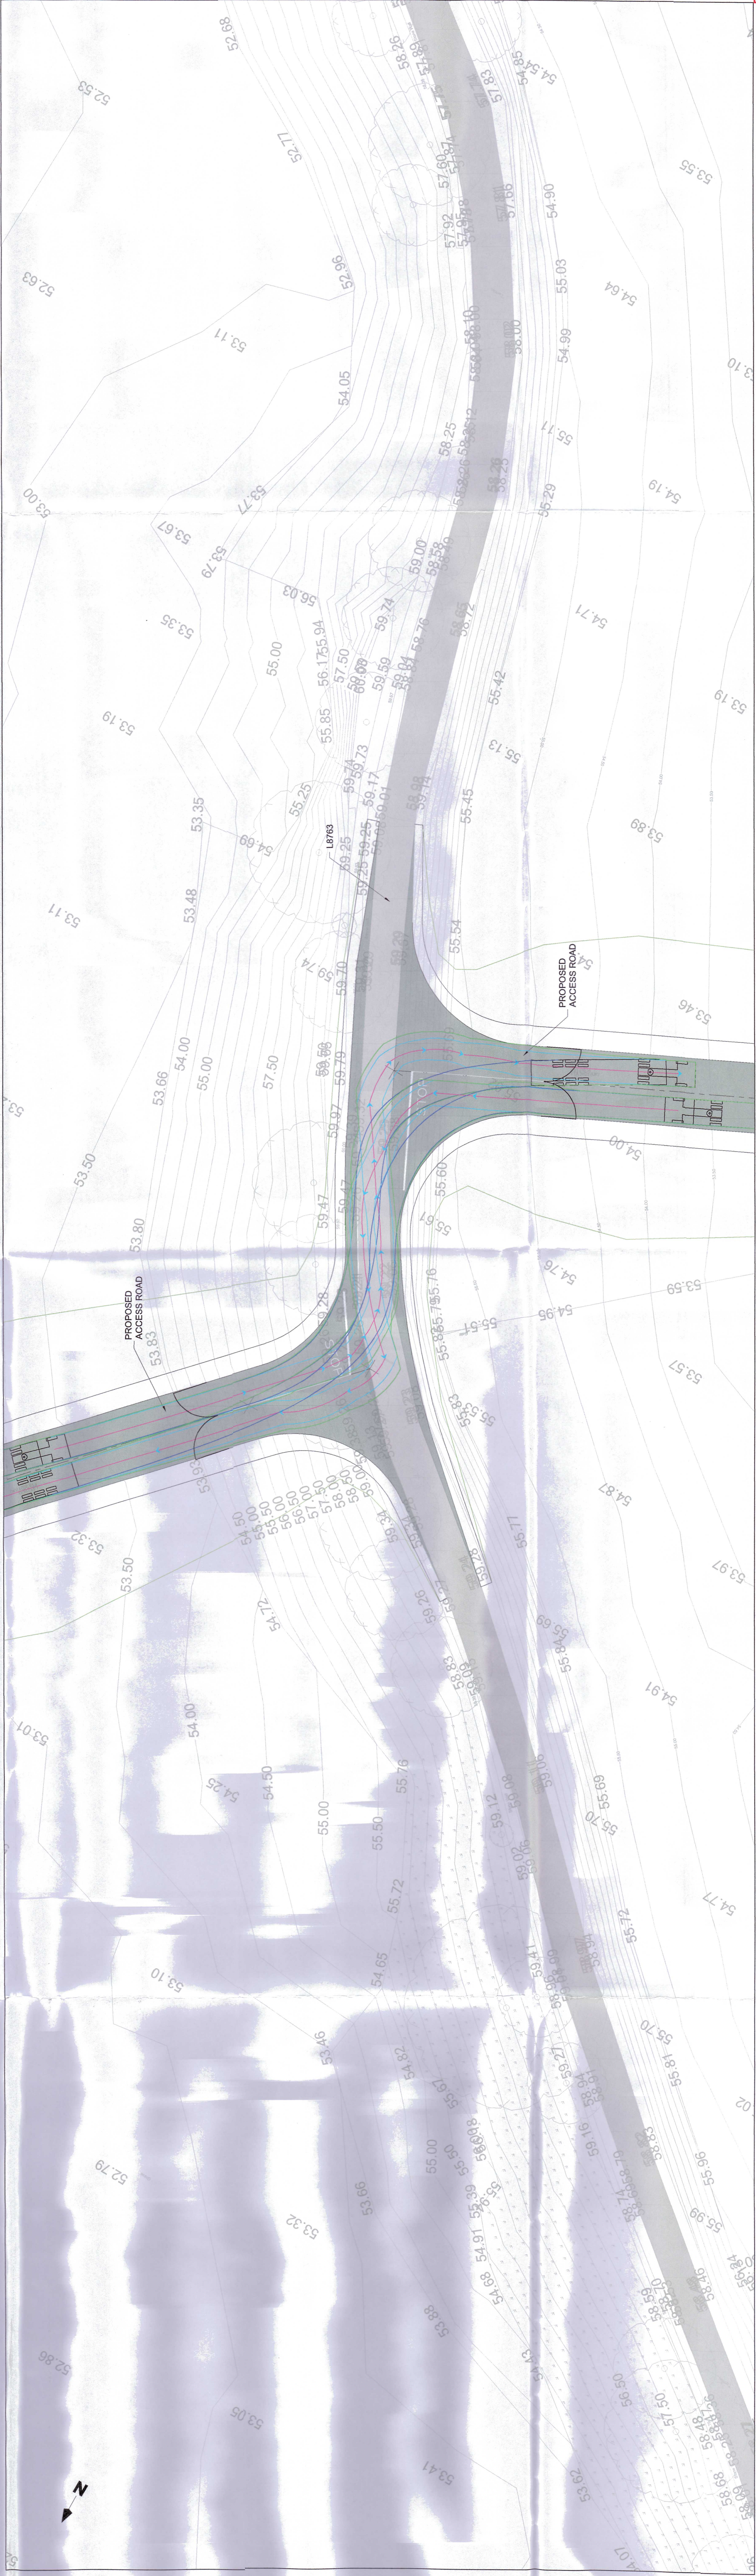


STAGGERED JUNCTION
Scale 1:250

AN COMISIÚN PLEANALA
04 FEB 2025
LOG: SEP-0398 FROM: P01
APP: 32027/6-24

NOTES:
1. DIMENSIONS ONLY TO BE TAKEN FROM THIS DRAWING
2. THIS DRAWING TO BE READ IN CONJUNCTION WITH ALL OTHER
3. RELEVANT DRAWINGS AND SPECIFICATIONS

Rev. / Modifications		By	Date
P01	1	RESPONSE	SK FEB 26

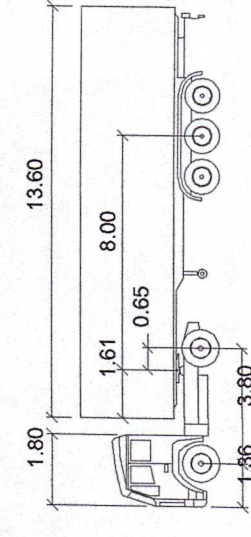

HGV(115)
Values
Load to Lock Time : 6.25s
Travel Width : 2.55m
Travel Time : 2.55s
Arriving Angle : 70.00 deg
Travel Time : 2.55s

© Copyright of
HALSTON
Email: info@halston.ie
Tel: 094 9010111

**IHUB BUILDING
WESTPORT ROAD
CASTLEBAR
CO. MAYO.
F23 K162**

Client		COOLPOWRA FLEXGEN LIMITED	
Project	COOLPOWRA	Drawn	SK
Title	SWEPT PATH ANALYSIS	Checked	WD
Stage	PLANNING	Date	Nov 2025
		Scales	As Shown
		Sheet	1 of 1
		Job No.	SEP-0398
		Rev	P01
		Draw No.	CPA-HAL-NR-XX-DR-PL-5002

CS	Approved
A0	WD
P01	Rev