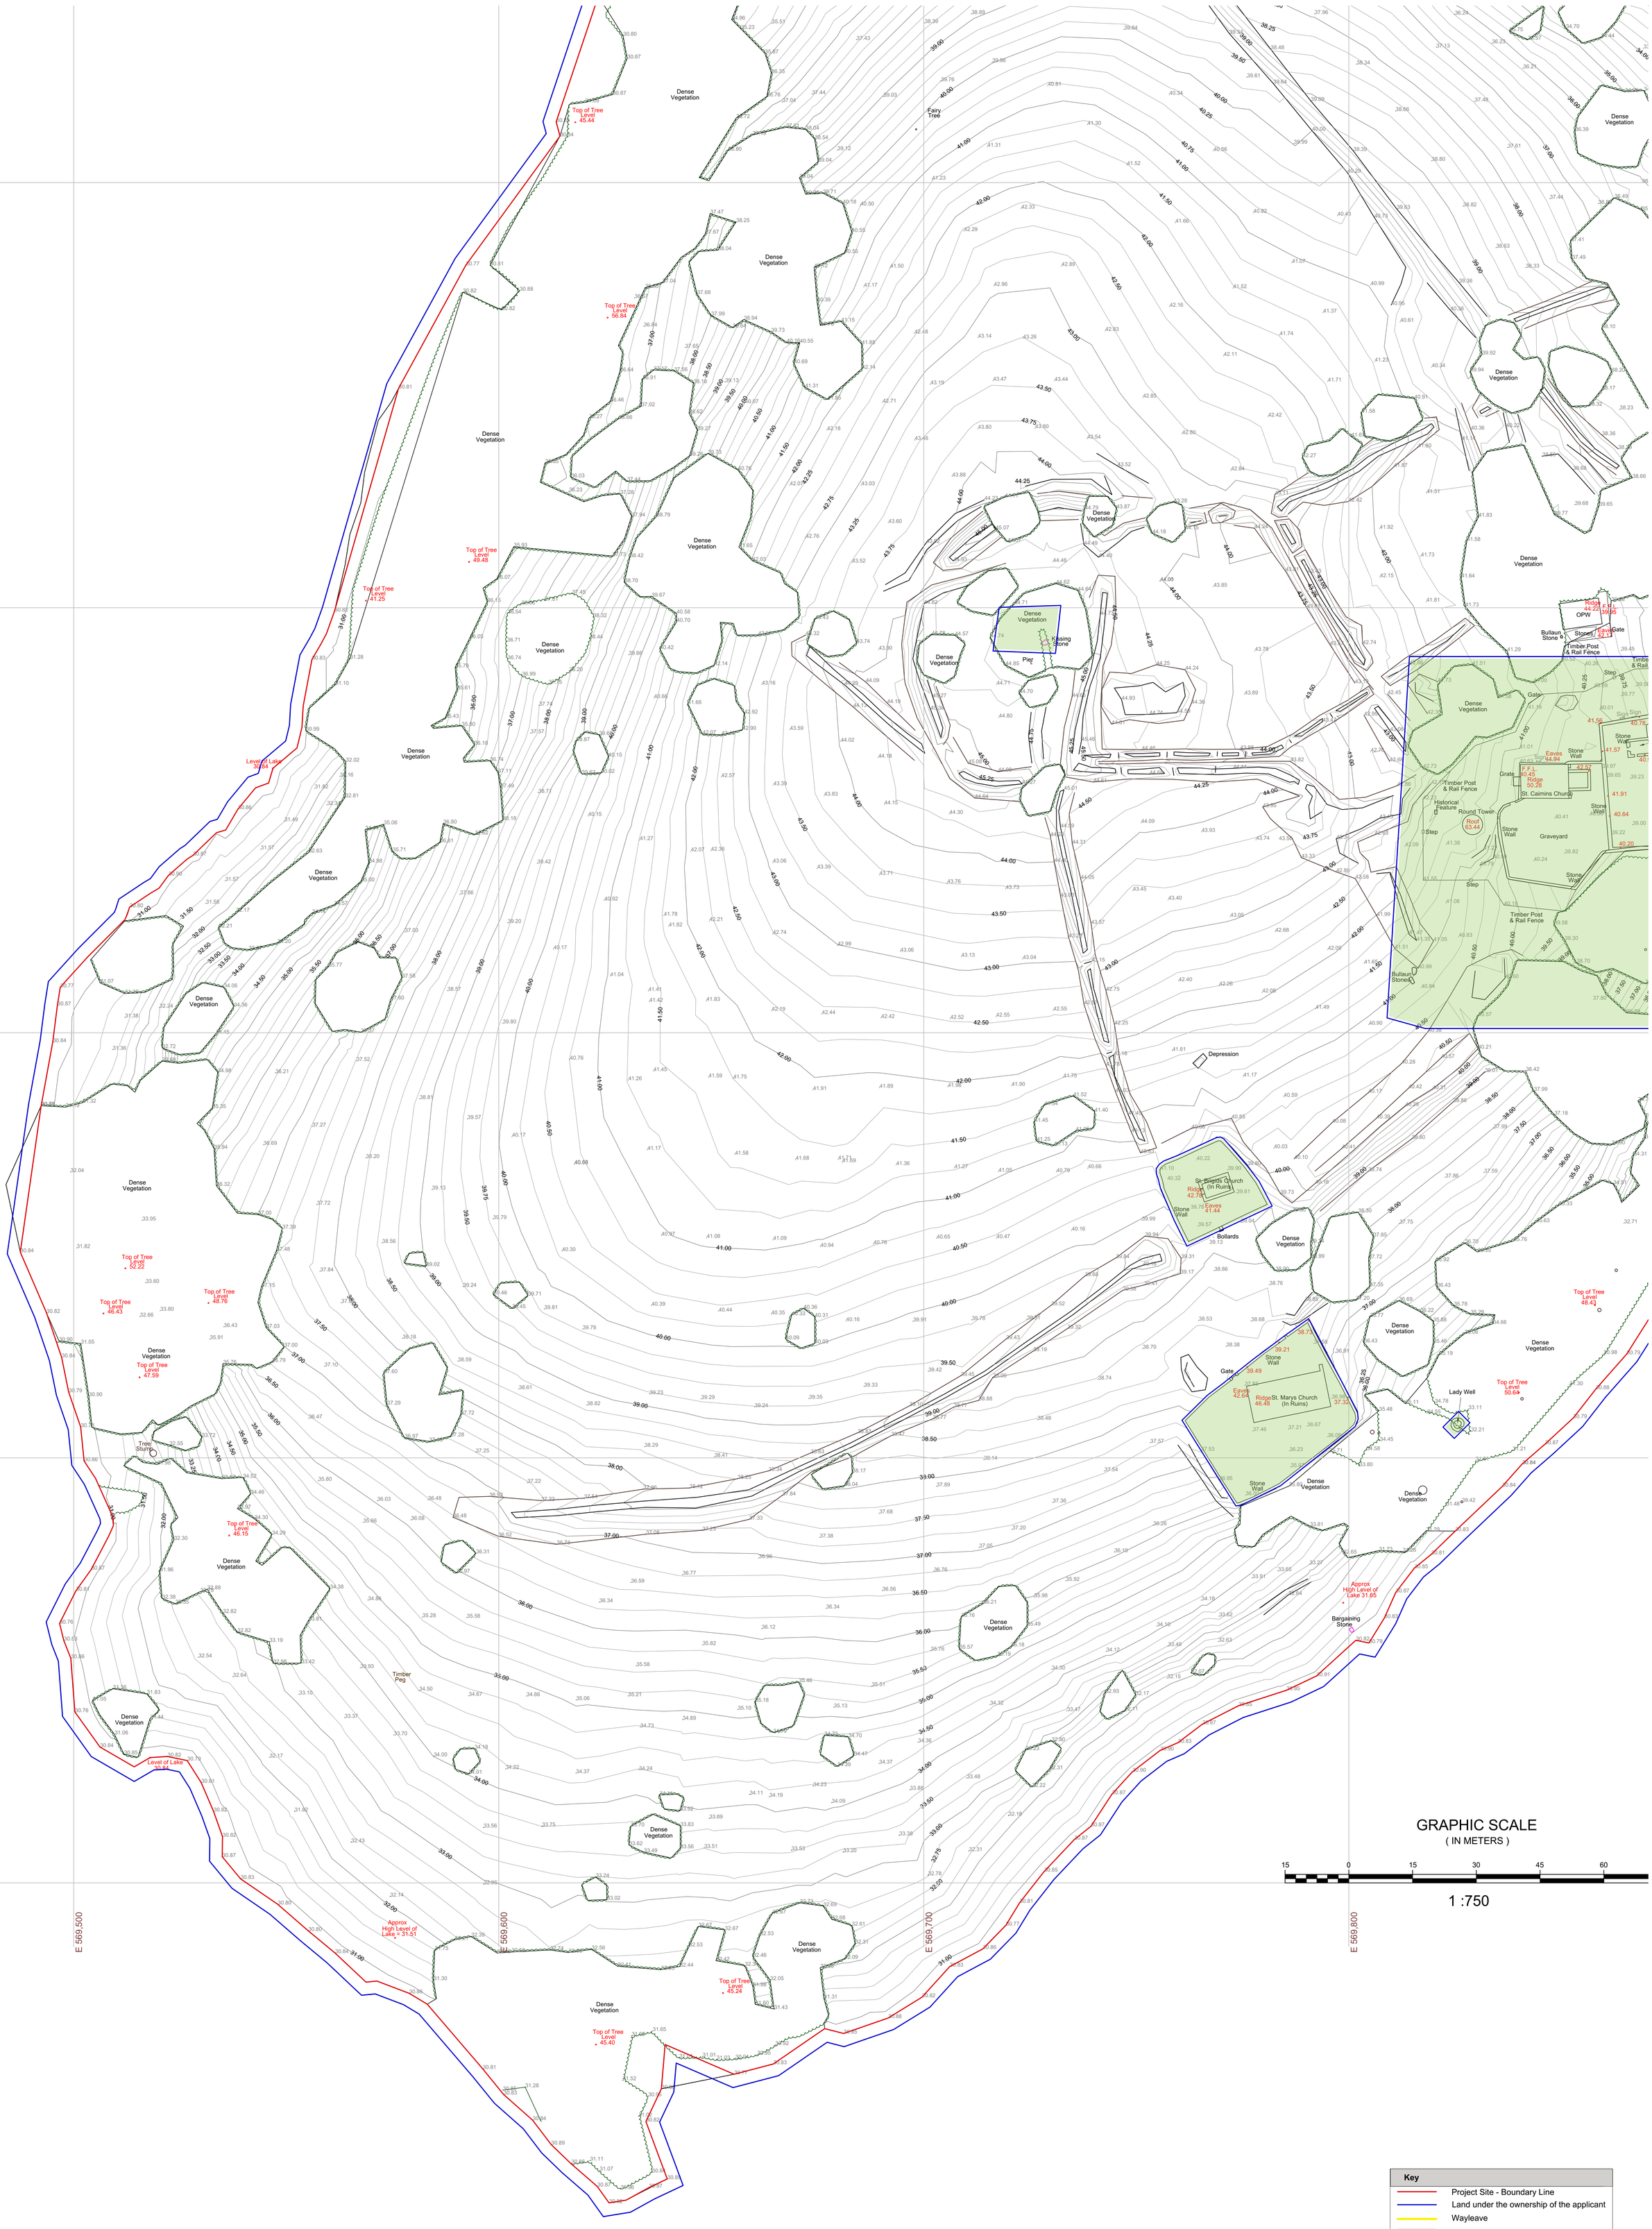

GRAPHIC SCALE

(IN METERS)

15 0 15 30 45 60

1 :750

Key	
	Project Site - Boundary Line
	Land under the ownership of the applicant
	Wayleave
	Land under the ownership of the OPW
	Location of Site Notice

1 SITE LAYOUT PLAN
Scale: 1:500 @ A0

mcculloughmulvinarchitects
18 Ashtowns Street, dublin 2, Ireland
t. +353 1 707 9555 www.mcculloughmulvin.com
f. +353 1 707 1913 info@mcculloughmulvin.com

"COPYRIGHT AND OWNERSHIP OF THIS DRAWING IS VESTED IN MCCULLOUGH MULVIN ARCHITECTS. THE DRAWING MAY NOT BE USED, OR MADE REPRODUCTION OR FOR PUBLICATION TO ANY THIRD PARTY, ALL RIGHTS RESERVED. THE USE OF DETAILS AND INFORMATION CONTAINED HEREIN MAY BE SUBJECT TO INTELLECTUAL PROPERTY RIGHTS AND MAY BE PROTECTED BY COURT PROCEEDINGS FOR DAMAGES AND/OR INJUNCTIONS AS APPLICABLE"

DO NOT SCALE THIS DRAWING
ALL WRITTEN DIMENSIONS ARE IN MILLIMETRES
ANY INCONSISTENCIES TO BE REPORTED TO THE ARCHITECT IMMEDIATELY

© MCCULLOUGH MULVIN 1996

PLANNING

REV	DATE	BY	DESCRIPTION
1	04/10/24	JS	Planning issue

CHECKED: JS
DRAWN: JS
PROJECT: Inishcealtra Island Centre, Inishcealtra, Tuamgraney
CLIENT: Clare County Council
SCALE: 1:500 @A0
DATE: JULY 2023
DRAWING TITLE: INIS CEALTRA ISLAND - EXISTING SITE LAYOUT PLAN

DRAWING NUMBER: **INC2-S-ISL-001-2**
REVISION: