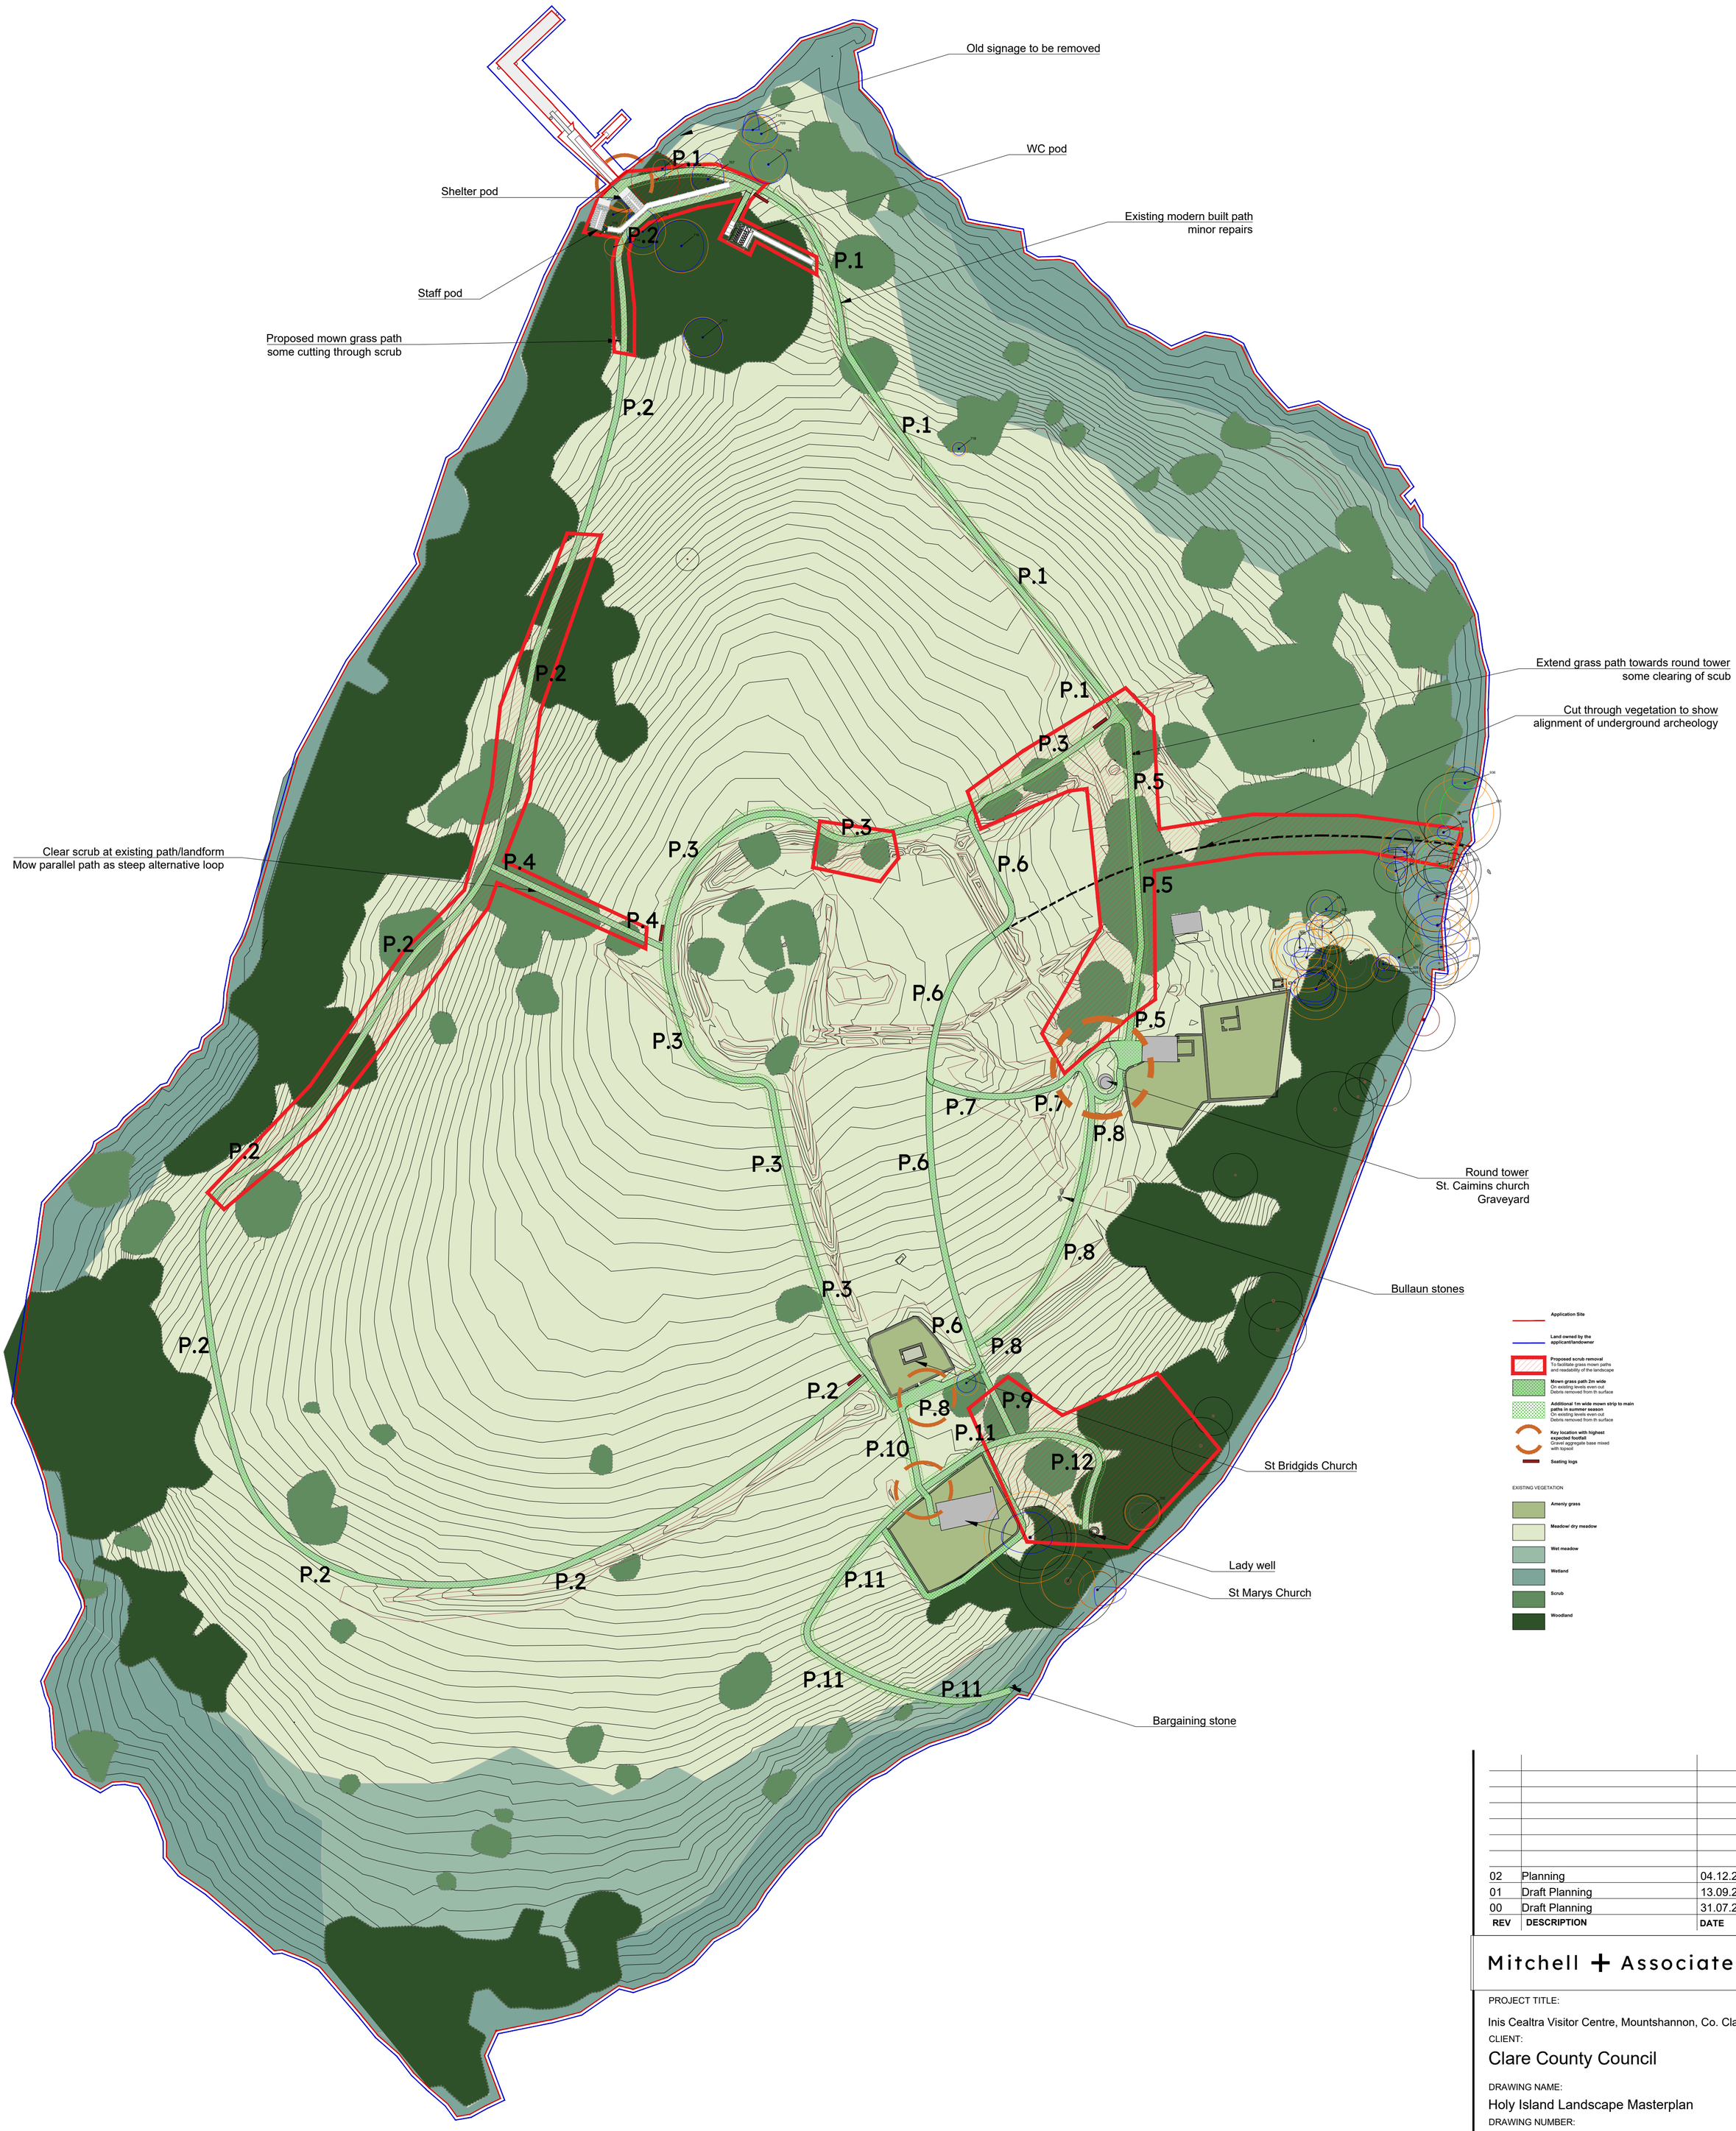

REV	DESCRIPTION	DATE
02	Planning	04.12.24
01	Draft Planning	13.09.24
00	Draft Planning	31.07.24

Mitchell + Associates

PROJECT TITLE:

Inis Cealtra Visitor Centre, Mountshannon, Co. Clare

CLIENT:

Clare County Council

DRAWING NAME:

Holy Island Landscape Masterplan

DRAWING NUMBER:

130

JOB NUMBER:

LINI002

STATUS:

Draft Planning

DRAWN:	CHECKED:	SCALE:
VK	FMG	1:1000 @ A1

NOTES:
All dimensions are in millimeters unless otherwise stated and shall be checked and confirmed by the contractor on site. Any discrepancies shall be immediately reported to the landscape architects. Work to figured dimensions only - Do not scale from drawing. Do Not Scale. Use Figured Dimensions Only. Not for Construction Purposes unless Specifically Marked. © This Drawing is Copyright of Mitchell + Associates.

www.mitchell.ie info@mitchell.ie +353 1 454 5066