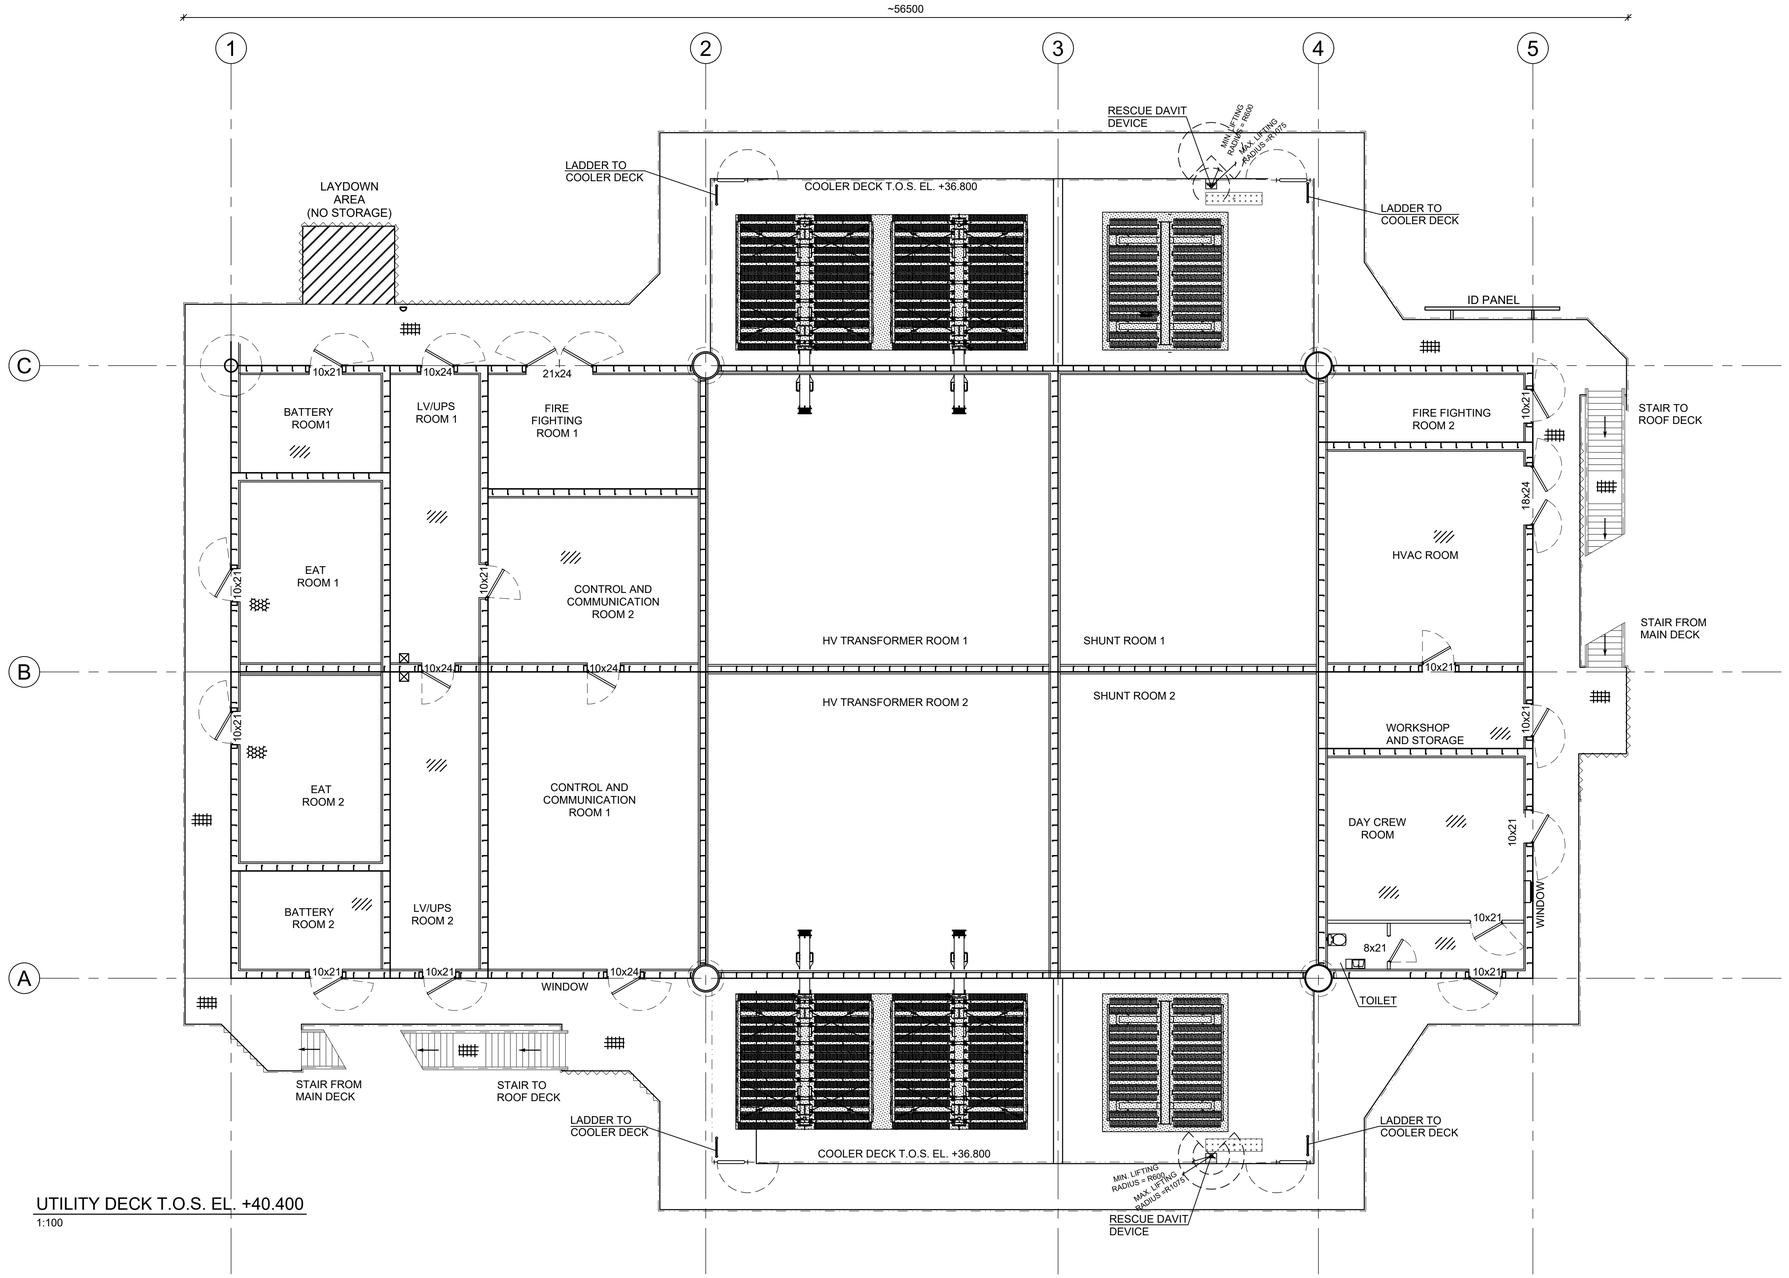

UTILITY DECK T.O.S. EL. +40.400

1:100

NOTES:

1. DIMENSIONS IN mm.
2. LEVELS IN m RELATIVE TO LAT.
3. FAN COIL TO BE POSITIONED MIN. 2300 MM ABOVE FLOOR.

ABBREVIATION:

GBS:	GRAVITY BASED STRUCTURE
HAT:	HIGHEST ASTRONOMICAL TIDE
MSL:	MEAN SEAWATER LEVEL
LAT:	LOWEST ASTRONOMICAL TIDE
WLL:	WORK LOAD LIMIT
TOS:	TOP OF STEEL.

LEGEND:

- HANDRAIL
- REMOVABLE HANDRAIL
- GRATING
- FLAME RETARDANT GRATING
- BULB FLAT DECK
- LAYDOWN AREA
- RESERVED SPACE FOR EQUIPMENT
- XXX — ITEM NO (REFERENCE 1)
- WAY UP
- W x H — TYP. FREE CLEARANCE, WIDTH x HEIGHT FOR ACCES DOORS. DIMENSIONS IN DM.
- FAN COIL UNIT MOUNTED MIN 2300 mm ABOVE FLOOR

KEYPLAN

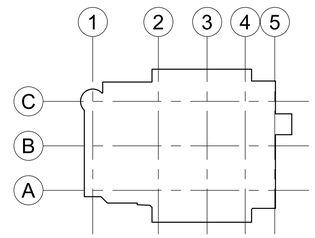

Rev.	Date	Drawn/Design	Checked	Approved	Description
T02	2024-11-22	AHB	HSP	HSP	ISSUED FOR PLANNING
T01	2024-03-22	JHL	HSP	HSP	ISSUED FOR INFORMATION

Design
ISC RÅDGIVENDE INGENIØRER • CONSULTING ENGINEERS
Hesseløgade 16 DK-2100 Copenhagen Phone +45 35 27 88 00 Mail: info@isc.dk

Client
FUINNEAMH SCEIRDE TEO

OFFSHORE SUBSTATION (OSS)
UTILITY DECK - PLAN VIEW
LAYOUT

Size	Project no.	Dwg. no.	Rev.
A1	22073	IRE1-ISC-OSS-EL-LA-0205	T02

THIS UNPUBLISHED DRAWING IS NOT AVAILABLE TO THE PUBLIC AND MUST NOT BE USED, COPIED OR HANDED OVER TO ANY THIRD PARTY OR OTHERWISE DISPOSED OF WITHOUT ISC CONSULTING ENGINEERS EXPRESSED PERMISSION IN WRITING