SWEPT PATH ANALYSIS – REFUSE VEHICLE

SCALE 1:250

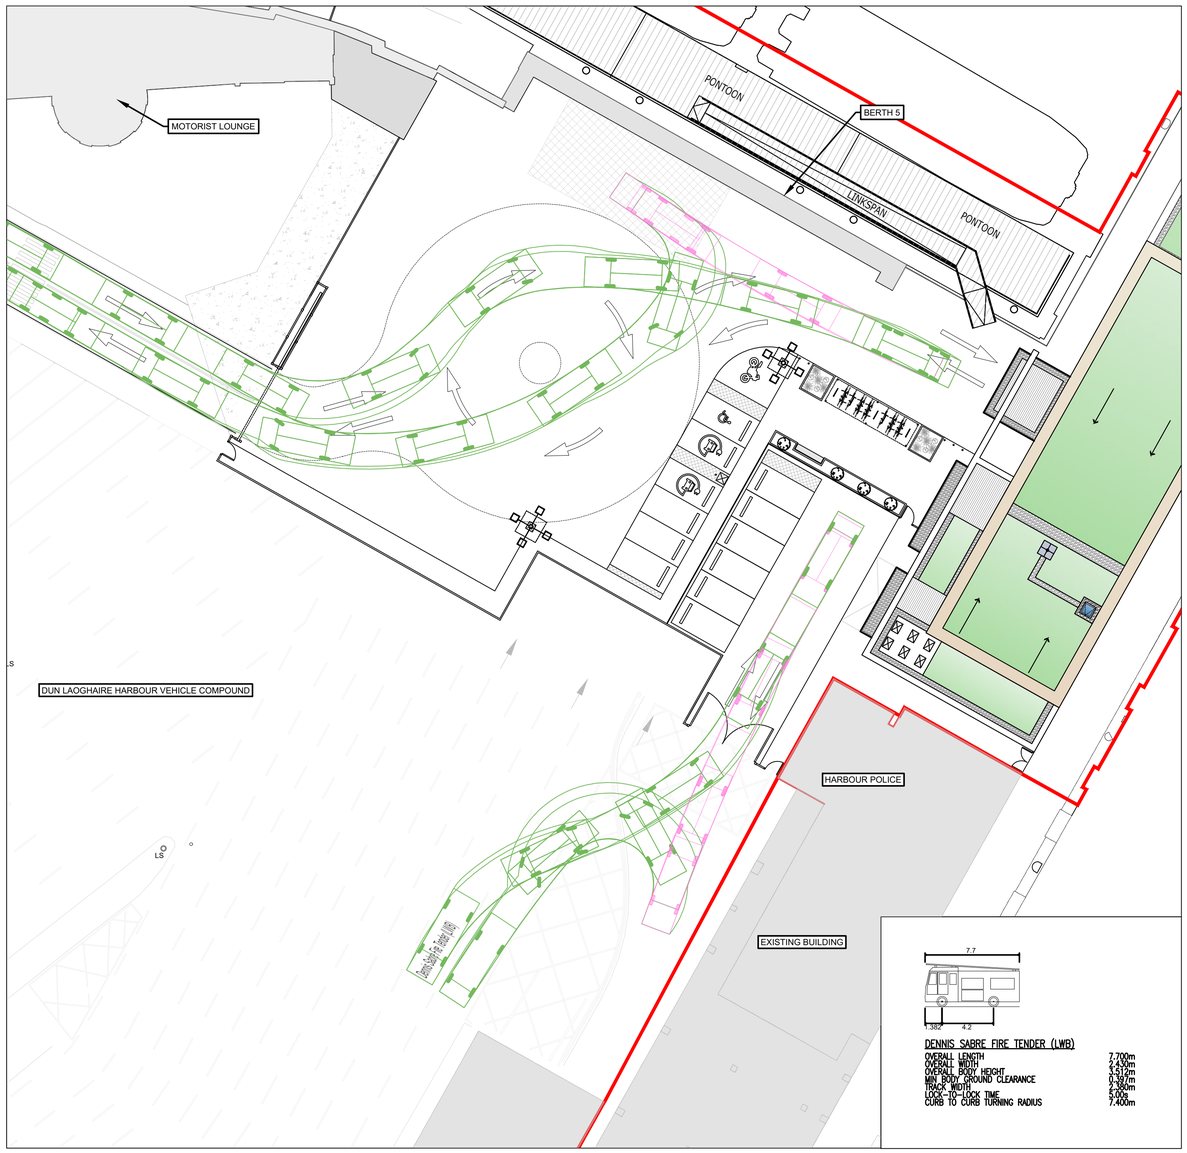

SWEPT PATH ANALYSIS – FIRE TENDER

SCALE 1:250

LEGEND:

REVERSING MOVEMENTS

FORWARD MOVEMENTS

REVISION:	DATE:	COMMENTS:	DRWN:	CHKD:	APRV:
R00	30/09/2024	FINAL ISSUE	PW	EC	PO

REVISION CONTROL:

DISCLAIMER:

THIS IS MADE AVAILABLE "AS IS" AND NO WARRANTIES ARE GIVEN OR LIABILITIES OF ANY KIND ARE ASSUMED WITH RESPECT TO THE QUALITY OF SUCH INFORMATION, INCLUDING, BUT NOT LIMITED, TO ITS FITNESS FOR A SPECIFIC PURPOSE, NON-INFRINGEMENT OF THIRD PARTY RIGHTS OR ITS CORRECTNESS. THE REPRODUCTION, DISTRIBUTION AND UTILISATION OF THIS DOCUMENT AS WELL AS THE COMMUNICATION OF ITS CONTENTS TO OTHERS WITHOUT EXPLICIT AUTHORISATION IS PROHIBITED. COPIES - DIGITAL OR PRINTED ARE NOT CONTROLLED.

MAP NOTES/ DATA SOURCES:

LICENCE NUMBER © NATIONAL MAPPING DIVISION OF TAILTE ÉIREANN # 50351976

DRAWING STATUS:
PLANNING APPLICATION

CLIENT/ EMPLOYER:
KISH OFFSHORE WIND LTD/ BRAY OFFSHORE WIND LTD.

PROJECT TITLE:
DUBLIN ARRAY O & M BUILDING, ST. MICHAEL'S PIER
DUN LAOGHAIRE HARBOUR, CO. DUBLIN

DRAWING TITLE:
SWEPT PATH ANALYSIS
REFUSE & FIRE TENDER

SHEET NO:
1 OF 1

DRAWING NUMBER:
DUN-WMC-ZZ-XX-DR-C-P0150

REVISION NO:
R00

SCALE BAR:

SCALE: 1:250

PLOT SIZE: A1

DATUM: IRENET95

VERTICAL REF:

PRJ: IRENET95 IRISH TRANSVERSE MERCATOR

waterman moylan

DublinArray
Generation for generations