

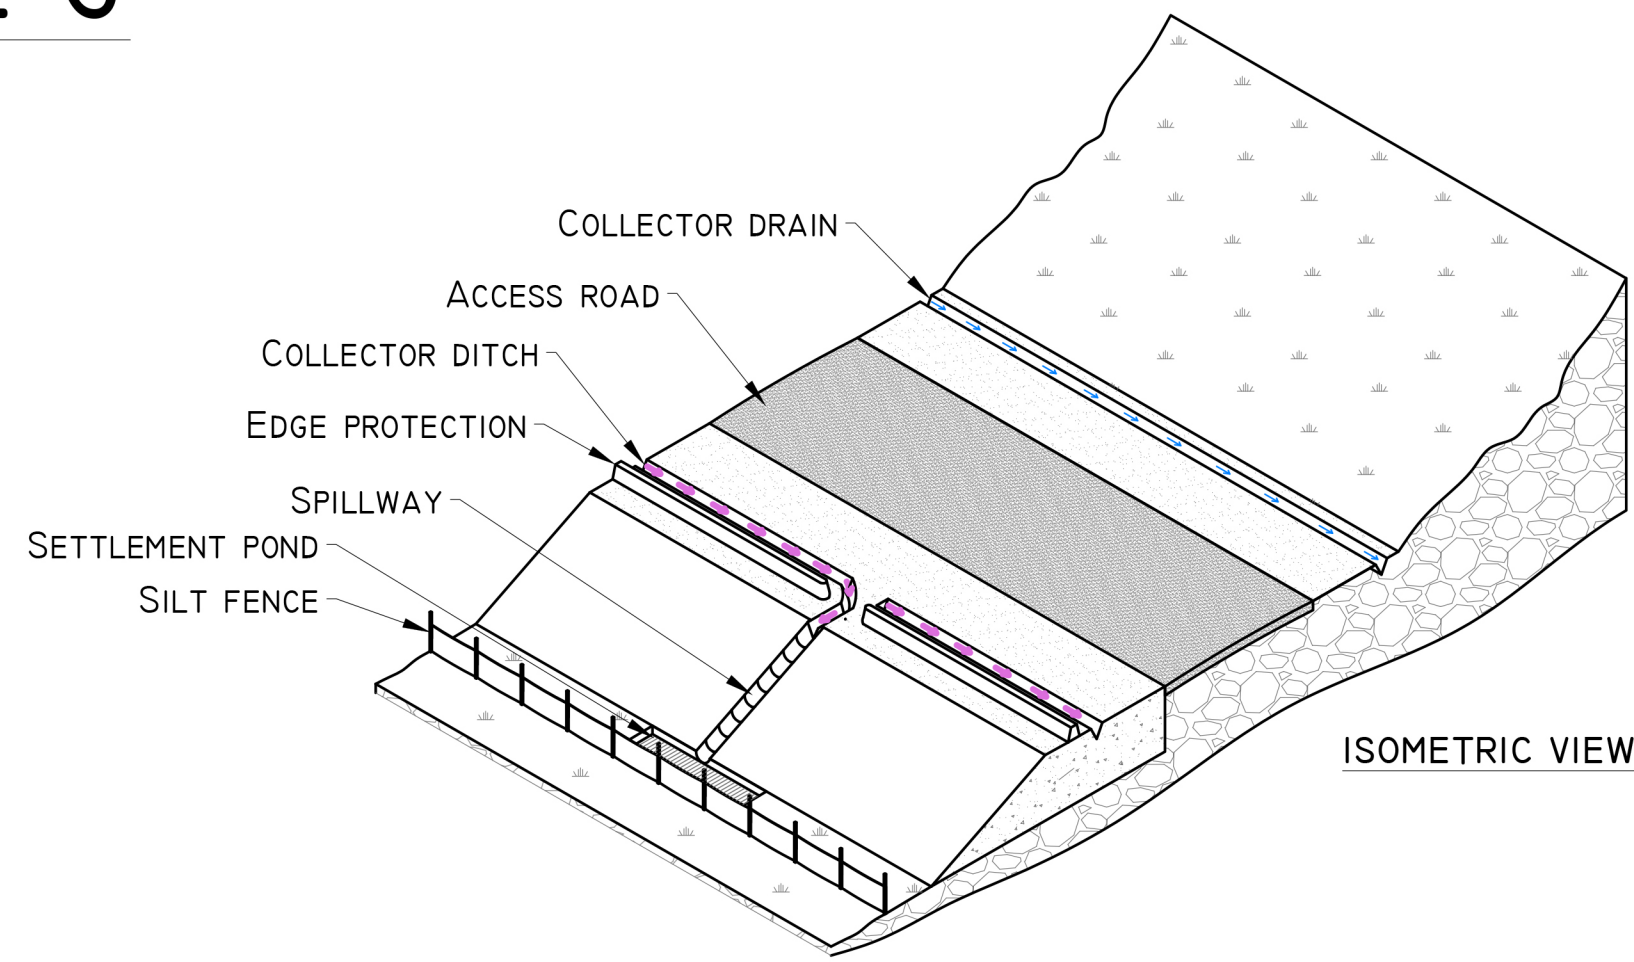


DETAIL G

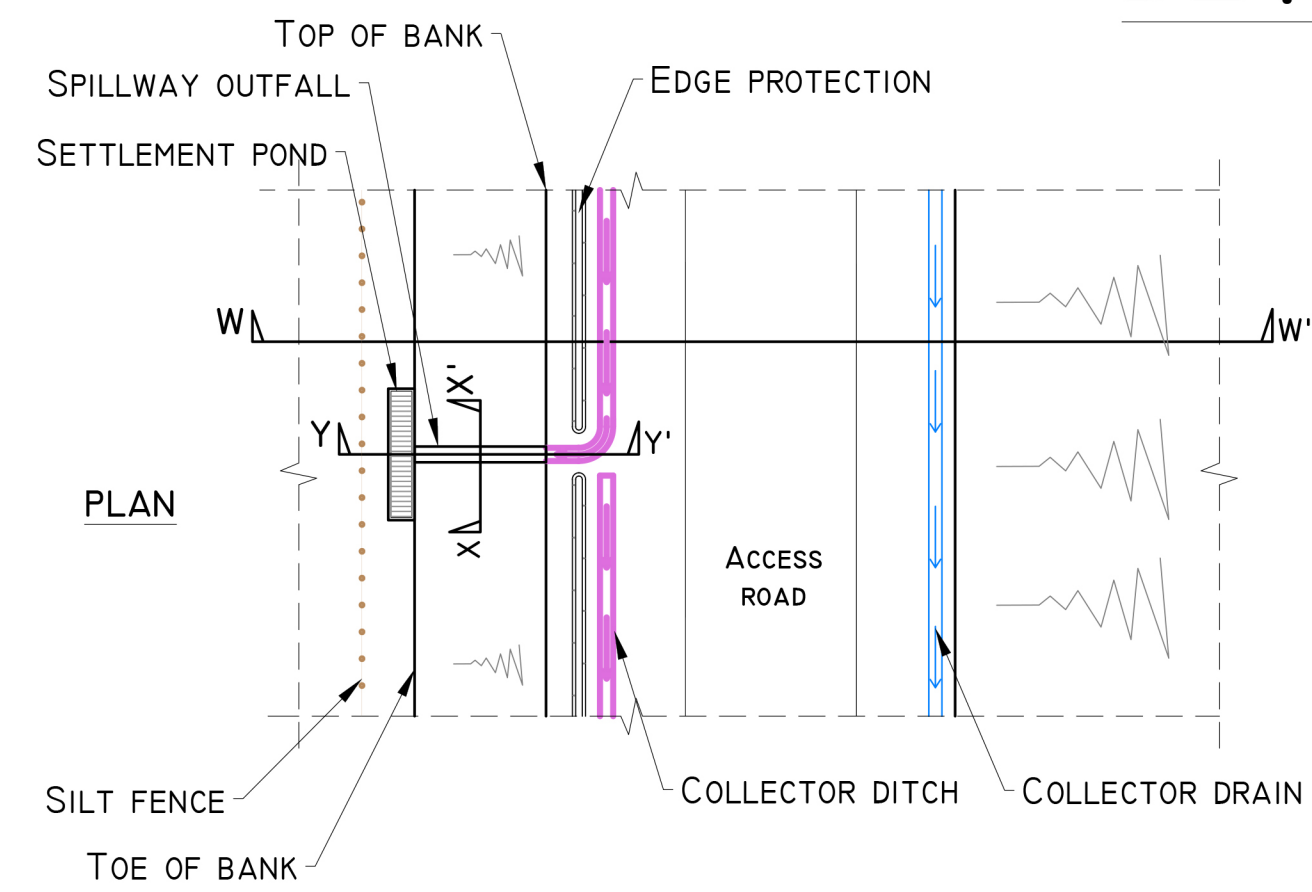




SPILLWAY OUTFALL PLAN
SCHEMATIC - NOT TO SCALE

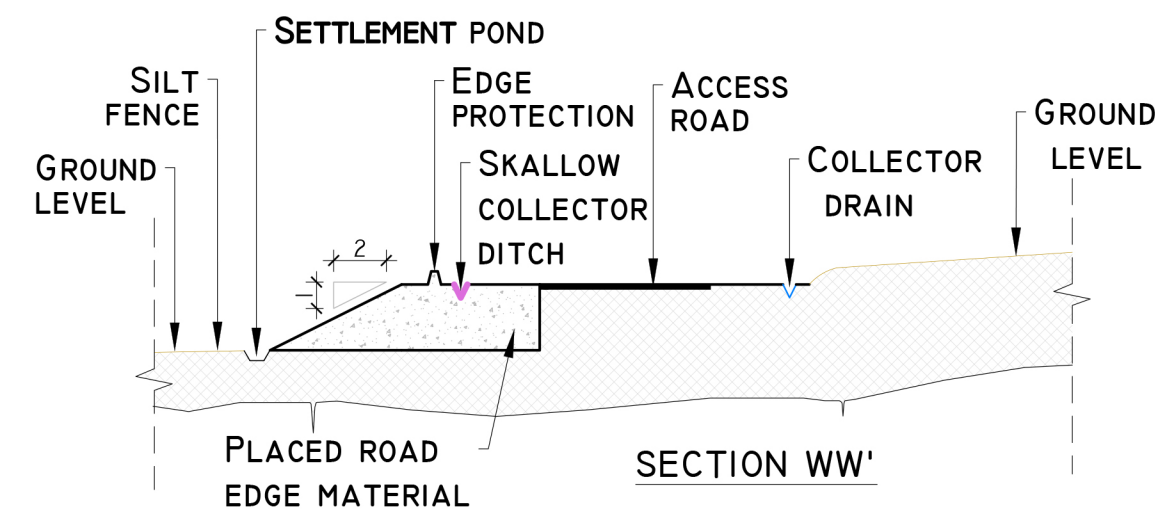

PROJECT DESIGN DRAWING NOTES
1. DRAWINGS ISSUED ARE FOR PLANNING STAGE ONLY.
2. COPYRIGHT, ALL RIGHTS RESERVED. NO PART HERE WITH MAY BE COPIED OR REPRODUCED PARTIALLY OR WHOLLY IN ANY FORM WHATSOEVER WITHOUT THE PRIOR NOTICE OF THE COPYRIGHT OWNER HYDRO-ENVIRONMENTAL SERVICES.
3. DO NOT SCALE OFF THIS DRAWING. FIGURED METRIC DIMENSIONS ONLY SHOULD BE TAKEN OFF THIS DRAWING.




DETAIL J-1

LEVEL SPREADER DETAIL
SCHEMATIC - NOT TO SCALE

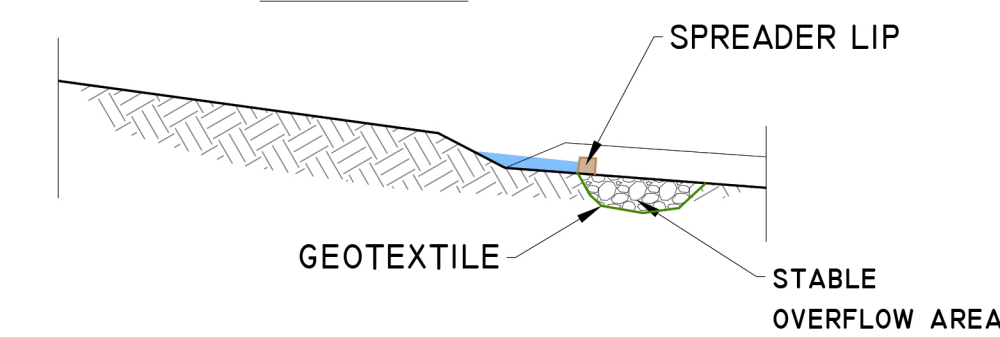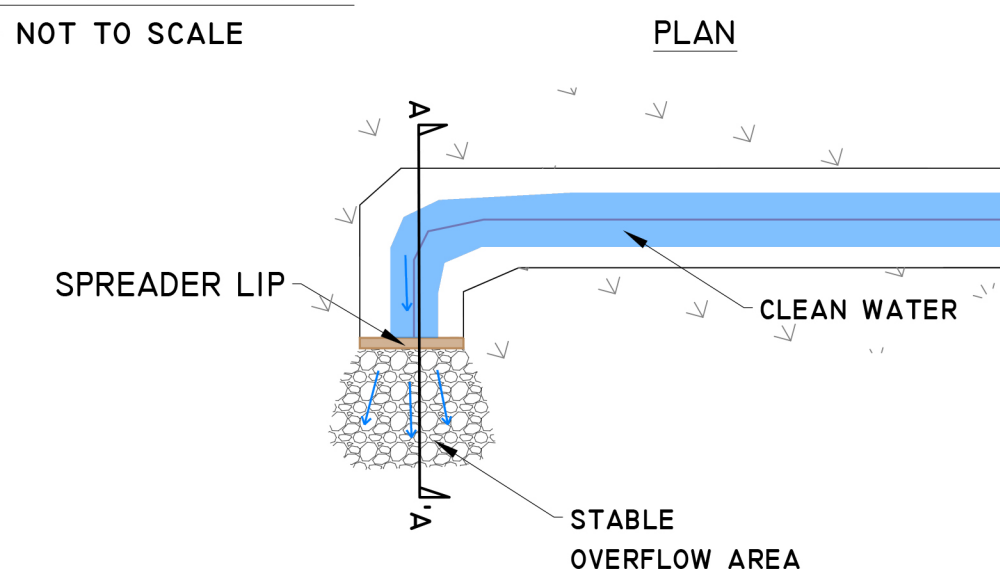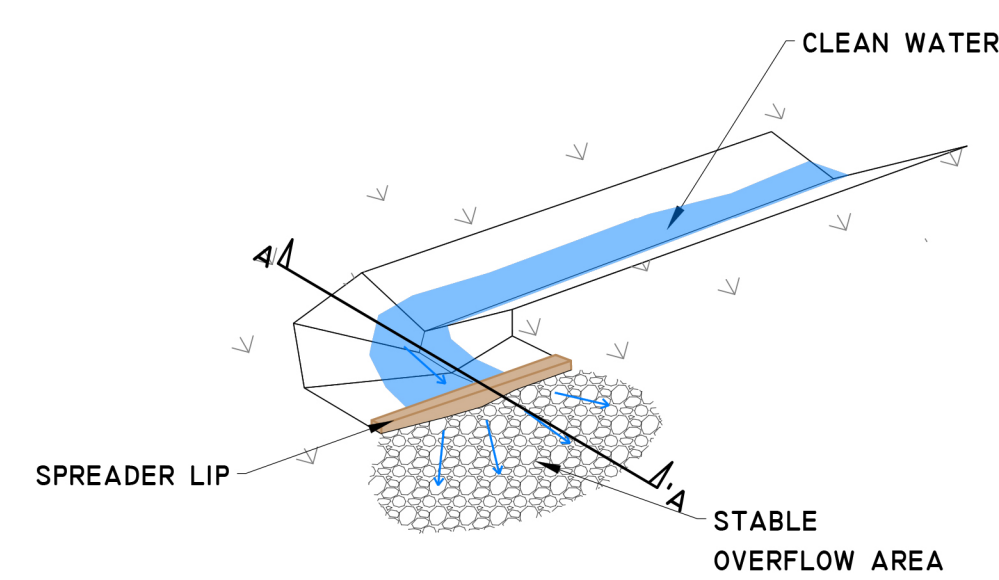


DETAIL J-2

LEVEL SPREADER DETAIL
SCHEMATIC - NOT TO SCALE

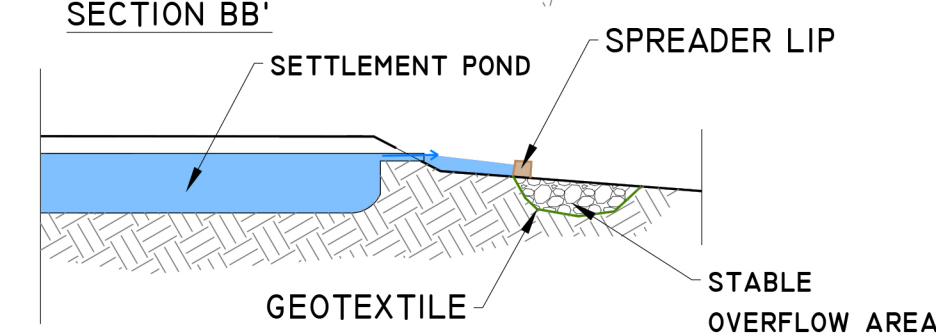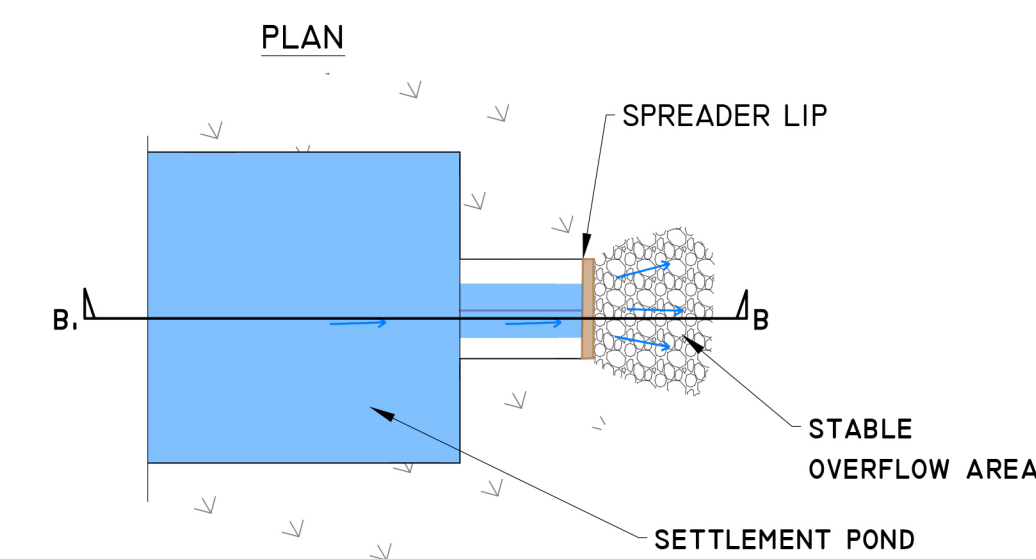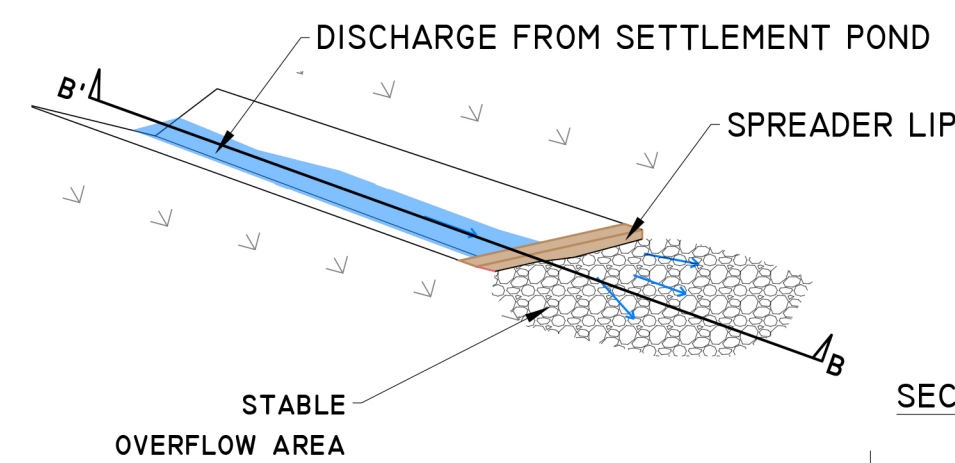

24/02/25	Planning	MG	MG
Date	Description	Chkd	Signed
Revisions			

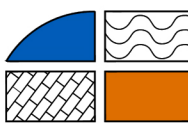

**HYDRO
ENVIRONMENTAL
SERVICES**

22 Lower Main St
Dungarvan
Co. Waterford
Ireland

tel: +353 (0) 58-44122
tel: +353 (0) 58-44244
email: info@hydroenvironmental.ie
web: www.hydroenvironmental.ie

Client: **ECOPower**

Job: **BALLYNALACKEN WF, CO. KILKENNY**

Title: **DRAINAGE DETAILS 3**

Figure No: **D503**

Drawing No: P1562-0-0225-A1-D503-008	
Sheet Size: A1	Project No.: P1562-0
Scale: as shown (A1)	Drawn By: MG/GA
Date: 24/02/2025	Checked By: MG