Sectional Elevation A-A
Scale 1:50@A1

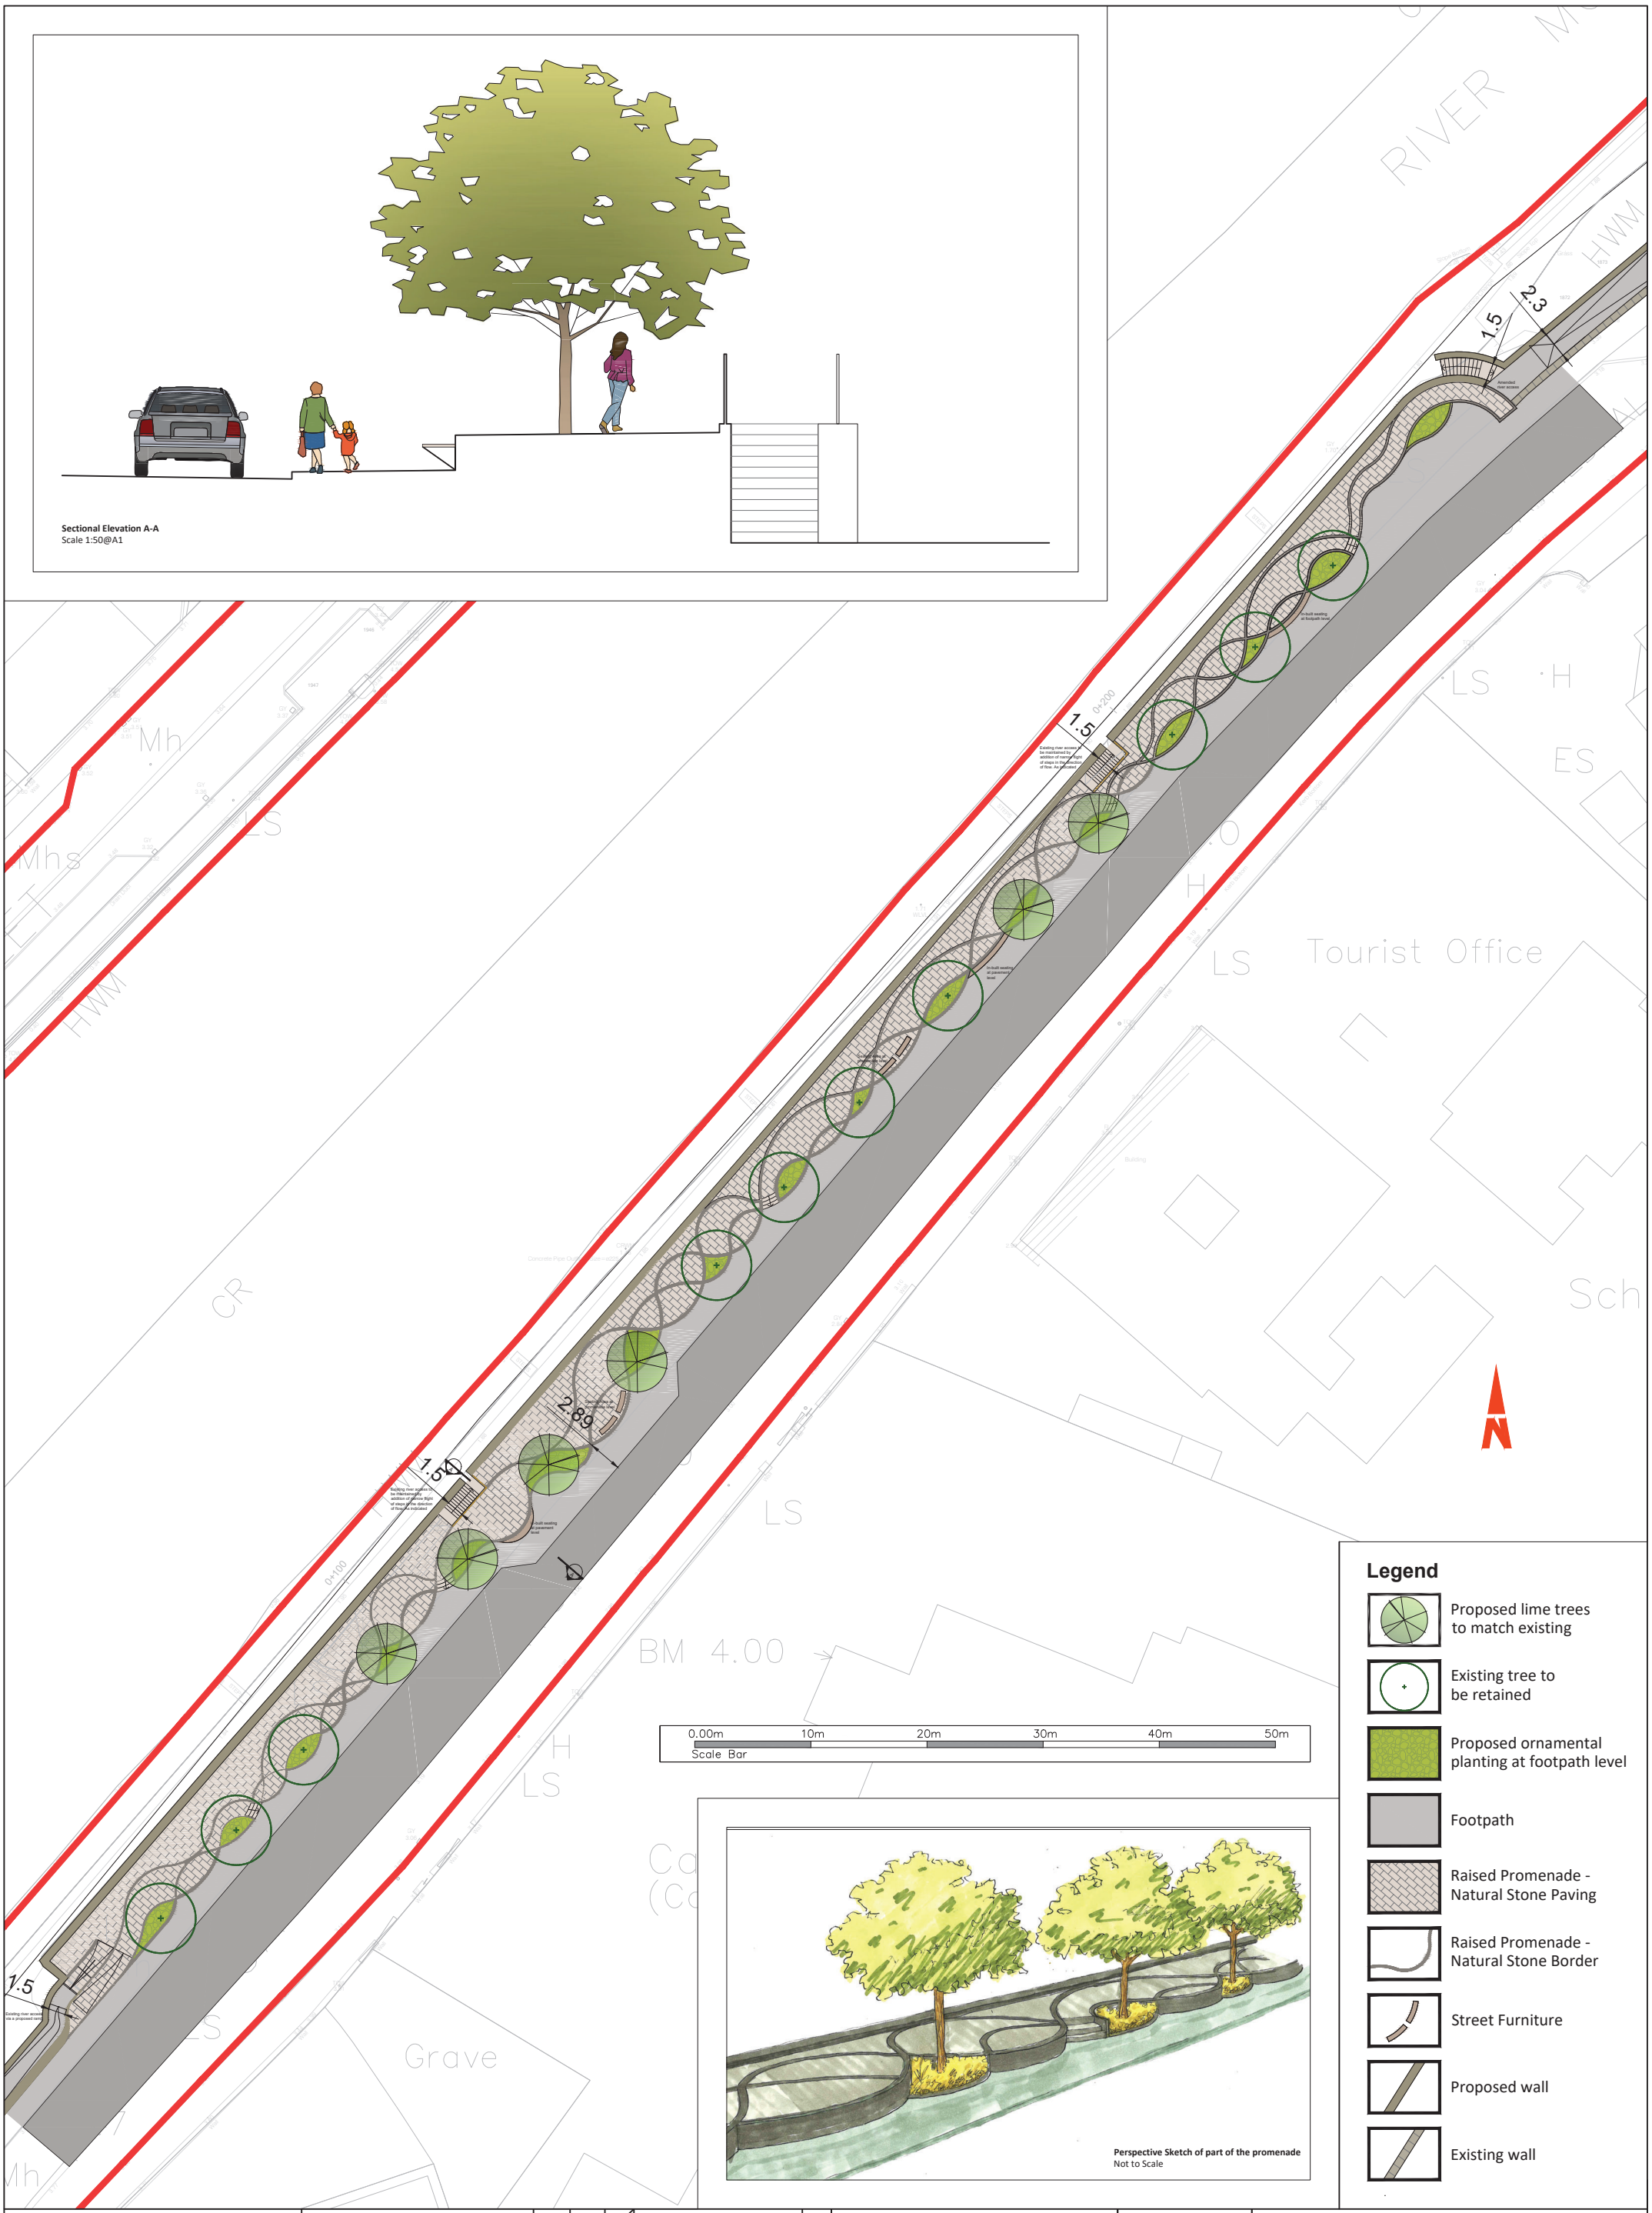

Perspective Sketch of part of the promenade
Not to Scale

Legend

- Proposed lime trees to match existing
- Existing tree to be retained
- Proposed ornamental planting at footpath level
- Footpath
- Raised Promenade - Natural Stone Paving
- Raised Promenade - Natural Stone Border
- Street Furniture
- Proposed wall
- Existing wall

Client

Comhairle Contae Mhaigh Eo
Mayo County Council

OPW Oifig na nOibreacha Poibli
Office of Public Works

General Notes

(i) This drawing is the property of RPS Consulting Engineers, it is a confidential document and must not be copied, used, or its content divulged without prior written consent.

(ii) All Levels refer to Ordnance Survey Datum, Malin Head.

(iii)DO NOT SCALE, use figured dimensions only, if in doubt ask.

(iv) Hard copies, dwf and pdf will form a controlled issue of the drawing. All other formats (dwg etc) are deemed to be an uncontrolled issue and any work carried out based on these files is at the recipients own risk. RPS will not accept any responsibility for any errors from the use of these files, either by human error by the recipient, listing of the un-dimensioned measurements, compatibility with the recipients software, and any errors arising when these files are used to aid the recipients drawing production, or setting out on site.

Rev	Date	Dm / Chk	Amendment / Issue	App
A1 C01	08.04.25	JB / JM	Authorised & Accepted for Planning	KM
02	01.11.24	JM / JG	Final for Submission	KM
01	01.09.23	JM / KF	Addition of Visualisations	PG

RPS

Model File Identifier: MGW0290-RPS-00-XX-DR-L-LA0001

Scale: 1:250 @ A1, 1:500 @ A3

Created on: July 2023

Sheets: 2 of 2

Project: Ballina Flood Relief Scheme

Title: Cathedral Road Raised Promenade

File Identifier: MGW0290-RPS-00-XX-DR-L-LA0001-02

Drawing No.: 02

Status: A1

Rev: C01

Ordnance Survey Ireland Licence No. CYAL50319610 © Ordnance Survey Ireland/Government of Ireland