MATCHLINE - FOR CONTINUATION SEE S3306A

REFER TO GNI DRAWINGS FOR UNDERGROUND UTILITY LAYOUT IN AGI AREA

NOTES

1. FOR GENERAL NOTES SEE DRAWING 1STF-S3000.

LEGEND

- PROJECT (REDLINE) BOUNDARY
- SECURITY FENCE
- 2.9 M HIGH CHAIN LINK SECURITY FENCE WITH BARBED WIRE
- 4.0 M HIGH PALISADE AND ELECTRIC WIRE FENCE
- 99 NEW CONTOUR
- 99 EXISTING CONTOUR
- GRADE SURFACE FLOW INDICATOR
- NEW CULVERT
- PROPOSED STORMWATER PIPE AND CATCH BASIN
- HYDRANT
- FIRE WATER PIPING
- POTABLE WATER PIPING
- SANITARY PIPING
- PI PETROLEUM INTERCEPTOR
- PROPOSED SWALE
- EM ELEVATED FIREWATER MONITOR

KEY PLAN

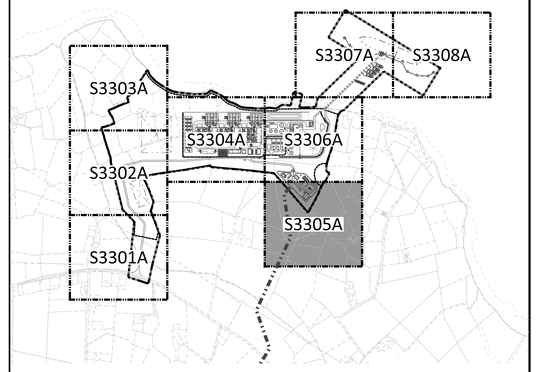

NOT TO BE USED FOR CONSTRUCTION

THE DISTRIBUTION AND USE OF THE NATIVE FORMAT CAD FILE OF THIS DRAWING IS UNCONTROLLED. THE USER SHALL VERIFY TRACEABILITY OF THIS DRAWING TO THE LATEST CONTROLLED VERSION.

NO	DATE	REVISIONS AND RECORD OF ISSUE	DRN	DES	CHK	PDE	APP
1	18/JUN/2021	ISSUED FOR PLANNING	TAH	JDA		DAC	
0	30/APR/2021	ISSUED FOR PLANNING	BJR	JDA		DAC	

1:500 SCALE IN METERS 0 10 20 30 40

BLACK & VEATCH CORP HEADQUARTERS:
11401 LANAR AVENUE, OVERLAND PARK, KANSAS, USA

BLACK & VEATCH

DESIGNER	JDA	DRAWN	BJR
CHECKED		DATE	

SHANNON LNG LIMITED
SHANNON TECHNOLOGY AND ENERGY PARK
SANITARY LAYOUT - SITE PLAN - AREA 5

PROJECT	DRAWING NUMBER	REV
198291-1STU-S3305A		1
CODE		
AREA		

MicroStation v10.11.0.36
Full Size 1 = 1
hl107436
06/APR/2021 01:59 PM