

Appendix 3 – Planning Drawings Corresponding to RFI Point

RFI Point Response	Corresponding Drawing
Soils and Geology Point 2	6460-JOD-GLWF-XX-DR-C-0202 Site Layout Plan Sheet 2 of 12 6460-JOD-GLWF-XX-DR-C-0208 Site Layout Plan Sheet 8 of 12
Soils and Geology Point 3	6460-JOD-GLWF-XX-DR-C-0401 Access Track Construction Detail
Soils and Geology Point 4	6460-JOD-GLWF-XX-DR-C-0405 Proposed Borrow Pit Plan & Sections
Hydrology & Hydrogeology Point 1	6460-JOD-GLWF-XX-DR-C-0200 Site Layout Plan Overall Layout Plan & Sheet Index to 6460-JOD-GLWF- XX-DR-C-0212 Site Layout Plan Sheet 12 of 12
Hydrology & Hydrogeology Point 2	6460-JOD-GLWF-XX-DR-C-0403 Proposed Water Crossing WC01
Hydrology & Hydrogeology Point 3	6460-JOD-GLWF-XX-DR-C-0201 to 6460-JOD-GLWF-XX- DR-C-0211
Hydrology & Hydrogeology Point 4	6460-JOD-GLWF-XX-DR-C-0404 Section Through Access Track Between T03 & T04
Hydrology & Hydrogeology Point 5	6460-JOD-GLWF-XX-DR-C-0209 Site Layout Plan Sheet 9 of 12
Hydrology & Hydrogeology Point 5	6460-JOD-GLWF-XX-DR-C-0200 Site Layout Plan Sheet 1 of 12 to 6460-JOD-GLWF-XX-DR-C-0210 Site Layout Plan Sheet 11 of 12
Hydrology & Hydrogeology Point 10	6460-JOD-GLWF-XX-DR-C-0405 Spoil Deposition Area 01 Plan & Sections 6460-JOD-GLWF-XX-DR-C-0406 Spoil Deposition Area 02 Plan & Sections
Roads and Traffic Point 1	6460-JOD-GLWF-XX-DR-C-0213 Site Entrance Sheet 1 of 3 – Construction 6460-JOD-GLWF-XX-DR-C-0214 Site Entrance Sheet 2 of 3 - Operation
Roads and Traffic Point 2	6460-JOD-GLWF-XX-DR-C-0215 Site Entrance Sheet 3 of 3 - Visibility at Entrance

GORTLOUGHRA WIND FARM PLANNING APPLICATION

DRAWINGS SCHEDULE

APRIL 2026

DRAWINGS SCHEDULE

6460-JOD-GLWF-XX-DR-C-0000: Drawings Schedule

SITE LOCATION MAPS

6460-JOD-GLWF-XX-DR-C-0100: Overall Site Location Map - Discovery Series
6460-JOD-GLWF-XX-DR-C-0101: Overall Site Location Map - OS Map Series
6460-JOD-GLWF-XX-DR-C-0102: Windfarm Location Map - OS Map Series

SITE LAYOUT PLANS

6460-JOD-GLWF-XX-DR-C-0200: Overall Layout Plan & Index Sheet
6460-JOD-GLWF-XX-DR-C-0201: Proposed Windfarm Layout Plan - Sheet 1 Of 12
6460-JOD-GLWF-XX-DR-C-0202: Proposed Windfarm Layout Plan - Sheet 2 Of 12
6460-JOD-GLWF-XX-DR-C-0203: Proposed Windfarm Layout Plan - Sheet 3 Of 12
6460-JOD-GLWF-XX-DR-C-0204: Proposed Windfarm Layout Plan - Sheet 4 Of 12
6460-JOD-GLWF-XX-DR-C-0205: Proposed Windfarm Layout Plan - Sheet 5 Of 12
6460-JOD-GLWF-XX-DR-C-0206: Proposed Windfarm Layout Plan - Sheet 6 Of 12
6460-JOD-GLWF-XX-DR-C-0207: Proposed Windfarm Layout Plan - Sheet 7 Of 12
6460-JOD-GLWF-XX-DR-C-0208: Proposed Windfarm Layout Plan - Sheet 8 Of 12
6460-JOD-GLWF-XX-DR-C-0209: Proposed Windfarm Layout Plan - Sheet 9 Of 12
6460-JOD-GLWF-XX-DR-C-0210: Proposed Windfarm Layout Plan - Sheet 10 Of 12
6460-JOD-GLWF-XX-DR-C-0211: Proposed Windfarm Layout Plan - Sheet 11 Of 12
6460-JOD-GLWF-XX-DR-C-0212: Proposed Borrow Pit Plan & Sections- Sheet 12 Of 12

SITE ENTRANCE PLANS

6460-JOD-GLWF-XX-DR-C-0213: Site Entrance - Construction - Sheet 1 Of 3
6460-JOD-GLWF-XX-DR-C-0214: Site Entrance - Operations - Sheet 2 Of 3
6460-JOD-GLWF-XX-DR-C-0215: Site Entrance - Visibility at Entrance- Sheet 3 Of 3

DRAINAGE DETAILS:

6460-JOD-GLWF-XX-DR-C-0301: Drainage Details - Sheet 1 Of 4
6460-JOD-GLWF-XX-DR-C-0302: Drainage Details - Sheet 2 Of 4
6460-JOD-GLWF-XX-DR-C-0303: Drainage Details - Sheet 3 Of 4
6460-JOD-GLWF-XX-DR-C-0304: Drainage Details - Sheet 4 Of 4

ACCESS TRACK & CROSSING DETAILS:

6460-JOD-GLWF-XX-DR-C-0401: Access Track Construction Details
6460-JOD-GLWF-XX-DR-C-0402: Proposed Water Crossing WC02
6460-JOD-GLWF-XX-DR-C-0403: Proposed Water Crossing WC01
6460-JOD-GLWF-XX-DR-C-0404: Section Through Access Track Between T03 & T04
6460-JOD-GLWF-XX-DR-C-0405: Spoil Deposition Area - 01 Plan & Sections
6460-JOD-GLWF-XX-DR-C-0406: Spoil Deposition Area - 02 Plan & Sections

TURBINE & CRANE HARDSTAND DETAILS:

6460-JOD-GLWF-XX-DR-C-0501: Proposed Crane Hardstand Details
6460-JOD-GLWF-XX-DR-C-0502: Proposed Turbine Foundations Details
6460-JOD-GLWF-XX-DR-C-0503: Proposed Turbine Elevations

MET MAST:

6460-JOD-GLWF-XX-DR-C-0701: Proposed Met Mast Details and Section

COMPOUND DETAILS:

6460-JOD-GLWF-XX-DR-C-0801: Proposed Temporary Compound Details

TRENCH DETAILS:

6460-JOD-GLWF-XX-DR-C-0901: Proposed Cable Trench Details




rev	date	modifications		D	C

Client Gortloughra Windfarm Ltd. 				
Project Proposed Windfarm at Gortloughra, Co.Cork				
Stage Planning				
Title Drawings Schedule				
Scales N.T.S @ A3				
Surveyed	Drawn	Checked	Approved	Date
A.G	A.G	J.D	A.O.G	Apr 2026



© COPYRIGHT OF
JENNINGS O'DONOVAN AND PARTNERS LIMITED
FINISKLIN Tel (+353) 719 161 416
SLIGO Email. info@jodireland.com
IRELAND www.jodireland.com
 @JOD_Stigo Jennings O'Donovan & Partners Jennings O'Donovan

Job Ref.	Drawing No.	Revision
6460	6460-JOD-GLWF-XX-DR-C-0000	-

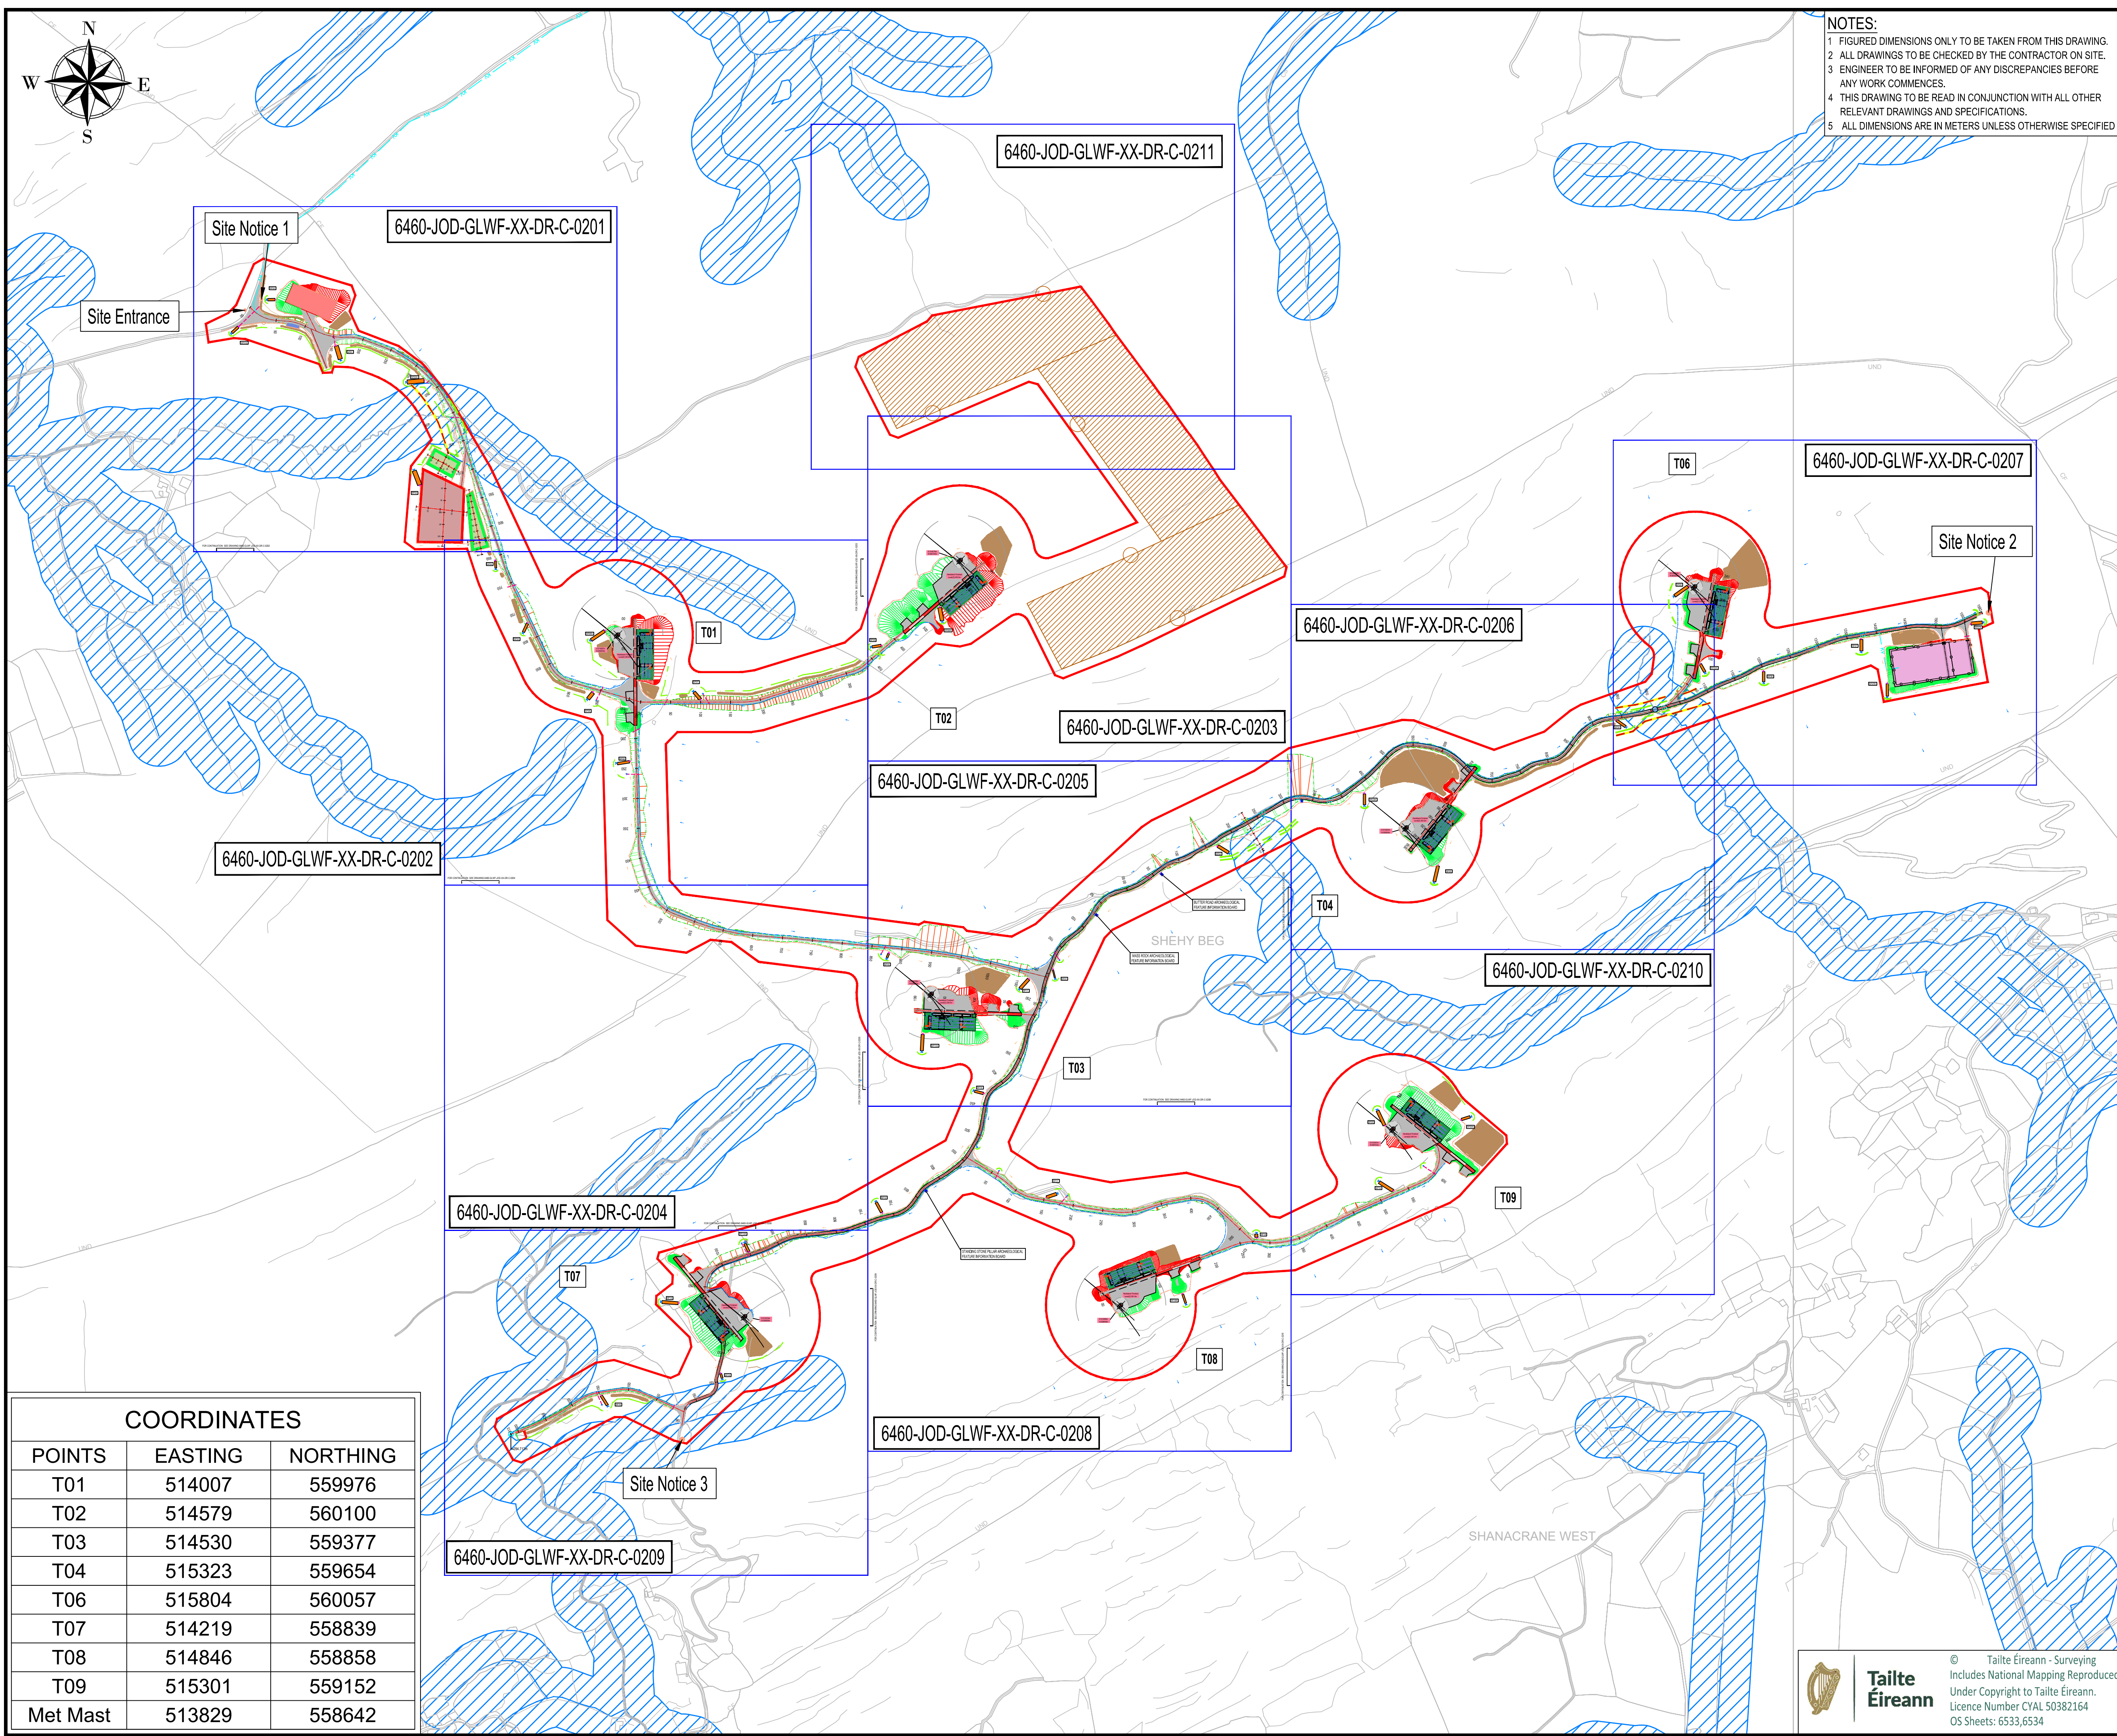

NOTES:
1 FIGURED DIMENSIONS ONLY TO BE TAKEN FROM THIS DRAWING.
2 ALL DRAWINGS TO BE CHECKED BY THE CONTRACTOR ON SITE.
3 ENGINEER TO BE INFORMED OF ANY DISCREPANCIES BEFORE ANY WORK COMMENCES.
4 THIS DRAWING TO BE READ IN CONJUNCTION WITH ALL OTHER RELEVANT DRAWINGS AND SPECIFICATIONS.
5 ALL DIMENSIONS ARE IN METERS UNLESS OTHERWISE SPECIFIED

COORDINATES		
POINTS	EASTING	NORTHING
T01	514007	559976
T02	514579	560100
T03	514530	559377
T04	515323	559654
T06	515804	560057
T07	514219	558839
T08	514846	558858
T09	515301	559152
Met Mast	513829	558642

Legend

- Planning Application Boundary
- Proposed Wind Turbine
- Proposed Crane Hardstand
- Proposed Borrow Pit
- Habitat Enhancement Lands
- Proposed Meteorological Mast
- Proposed Substation Location
- Proposed Temporary Compound Location
- Proposed Site Access Track
- Contours of Existing Ground Elevation
- Proposed Fill
- Proposed Cut
- Grid Connection Route
- Dirty Water Interceptor Drain
- Clean Water Interceptor Drain
- Culvert Crossing
- Settlement Pond
- Buffered Outlet
- Watercourse Crossing
- Existing Watercourse
- Existing Watercourse with 50m buffer
- Proposed Environmental Protection Rope
- Proposed Fence To Protect Enhancement Lands
- Temporary Spoil Storage Locations
- Side Cast Material
- Silt Fence

P01	11-2024	Issued for Planning	A.G.	J.D.	A.O.G.
rev	date	modifications	D	C	A

Client

Gortloughra Windfarm Ltd.

Statkraft

Project

Proposed Windfarm at Gortloughra, Co.Cork

Stage

Planning

Title

Site Layout Plan
Overall Layout Plan & Sheet Index

Scales

1:5000 (A1)

Surveyed	Drawn	Checked	Approved	Date
A.G.	A.G.	J.D.	A.O.G.	Nov 2024



JENNINGS O'DONOVAN
an RSK company

© COPYRIGHT OF
JENNINGS O'DONOVAN AND PARTNERS LIMITED
FINISKLIN
SLIGO
IRELAND

Tel (+353) 719 161 416
Email. info@jodireland.com
www.jodireland.com

@JOD_Sligo Jennings O'Donovan & Partners Jennings O'Donovan

Job Ref.	Drawing No.	Revision
6460	6460-JOD-GLWF-XX-DR-C-0200	P01

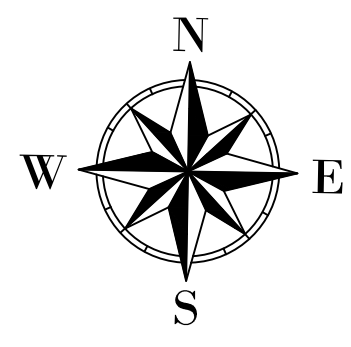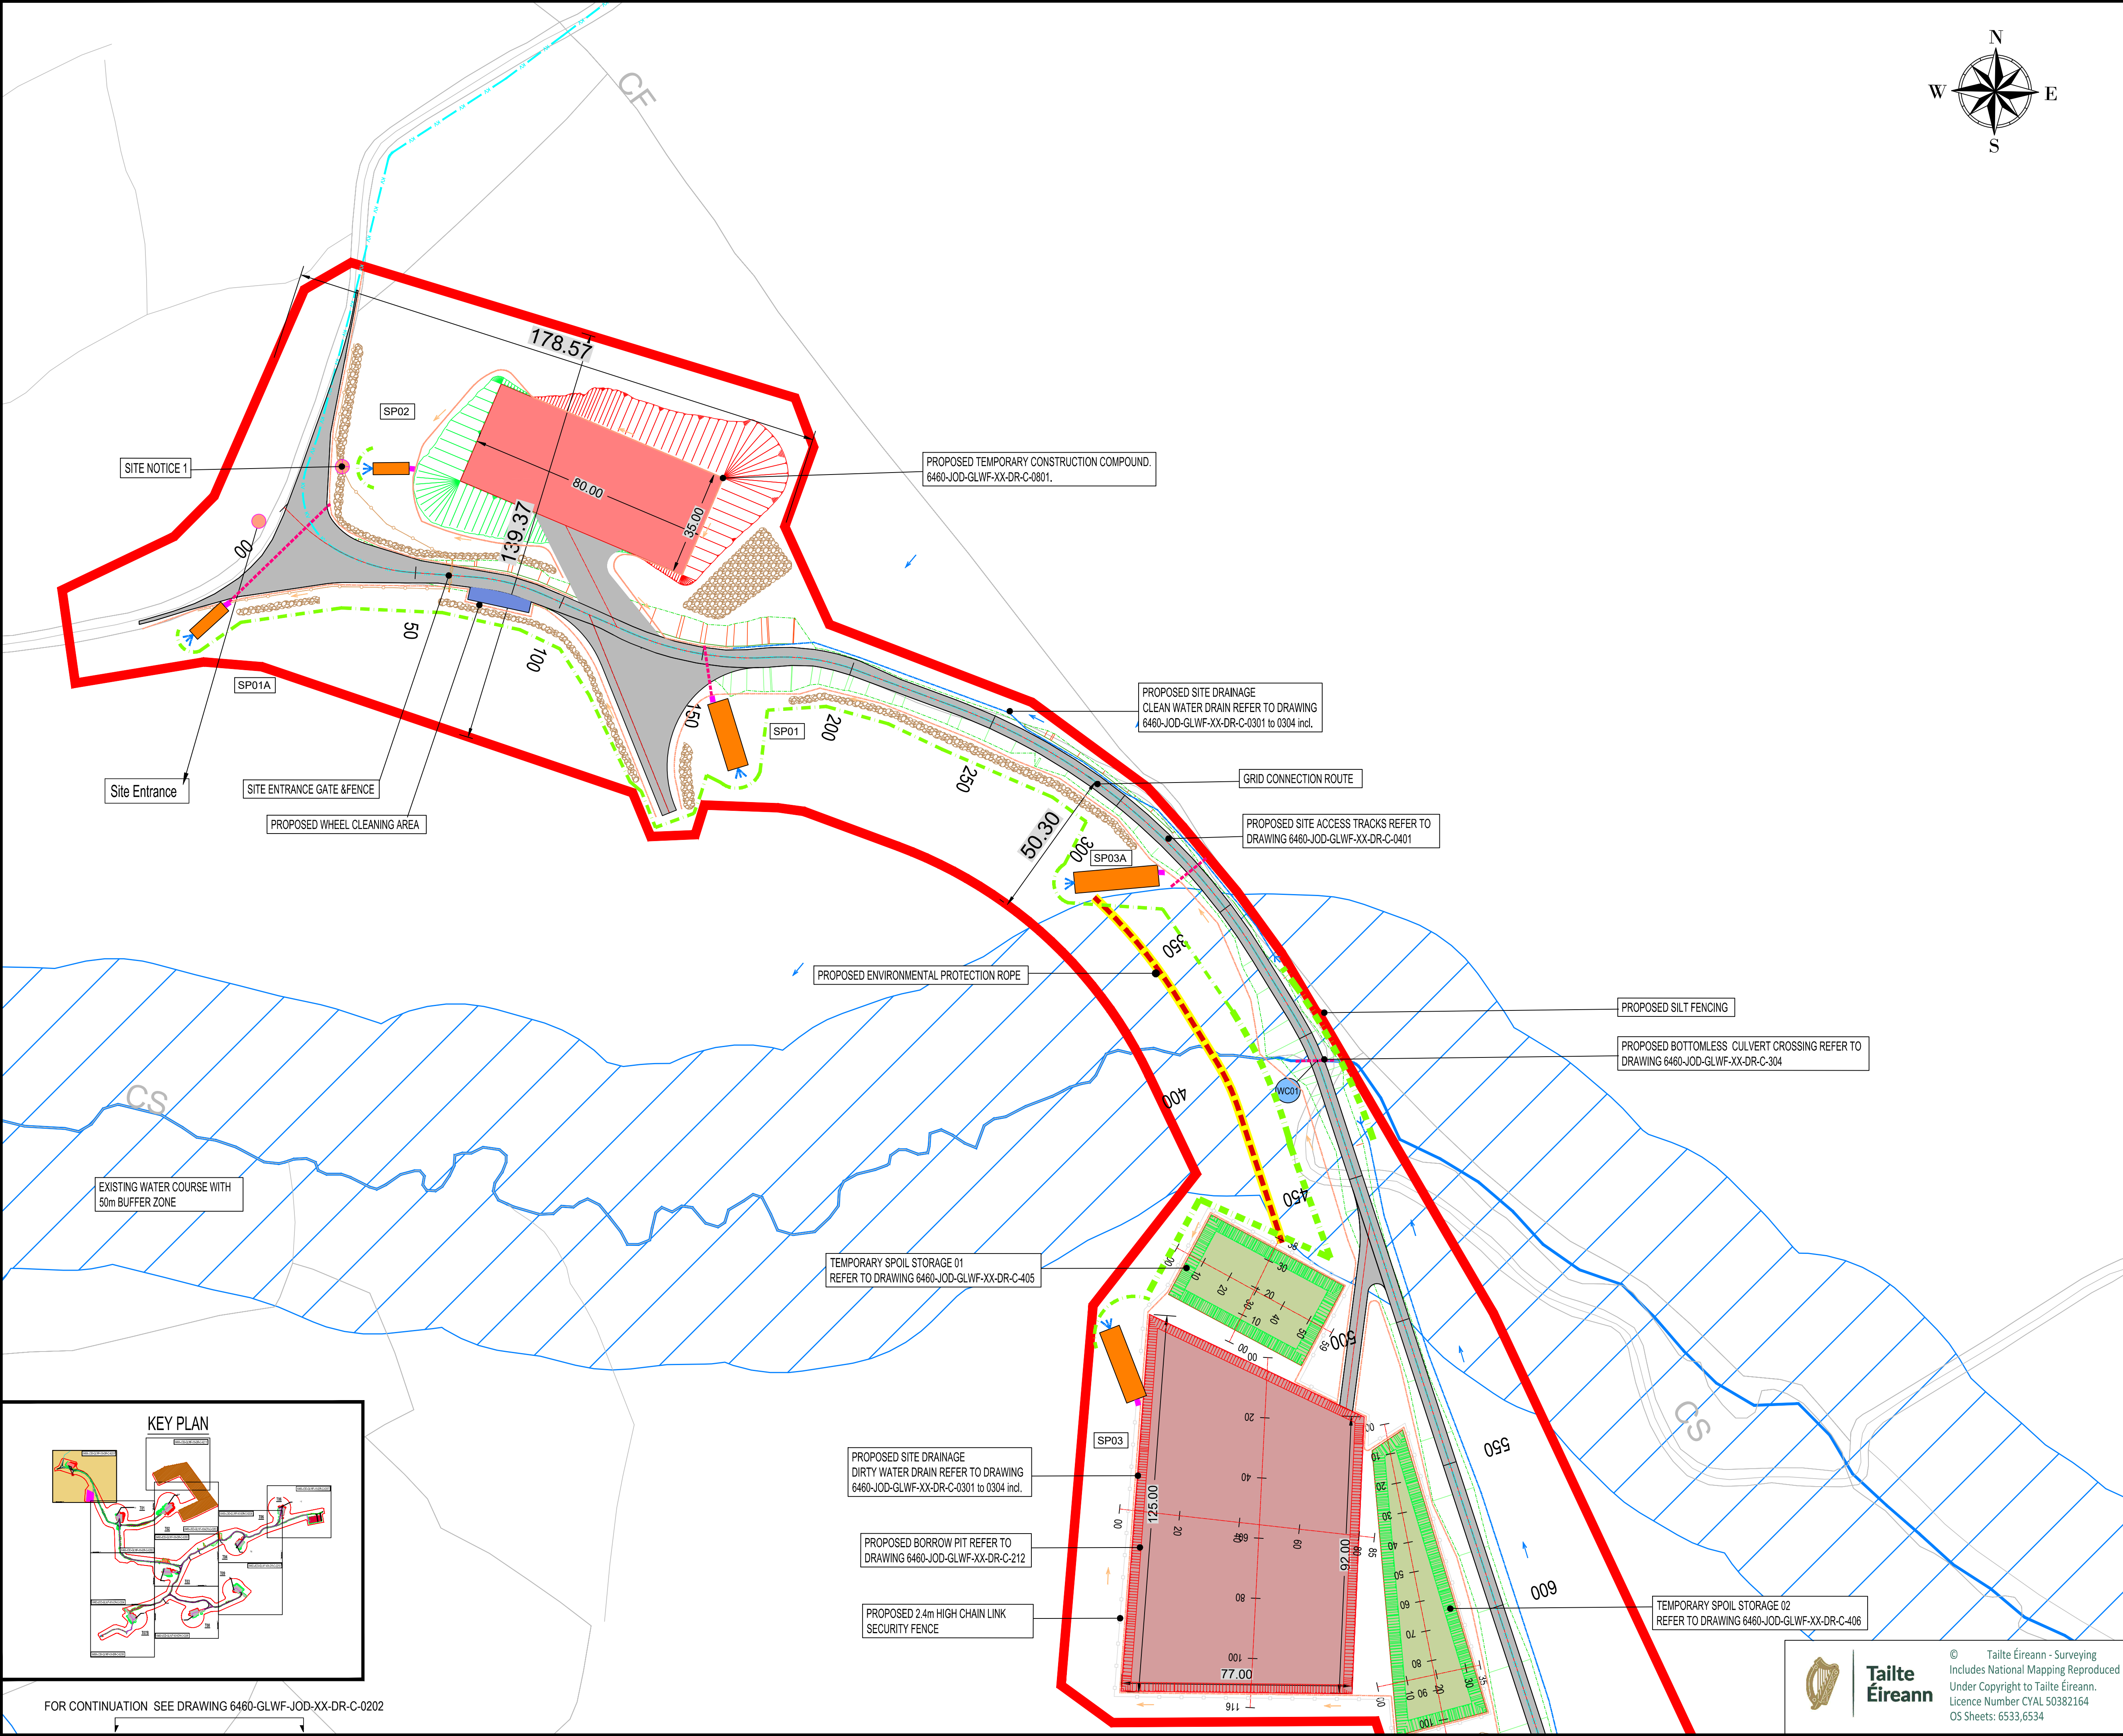

- NOTES:**
- 1 FIGURED DIMENSIONS ONLY TO BE TAKEN FROM THIS DRAWING.
 - 2 ALL DRAWINGS TO BE CHECKED BY THE CONTRACTOR ON SITE.
 - 3 ENGINEER TO BE INFORMED OF ANY DISCREPANCIES BEFORE ANY WORK COMMENCES.
 - 4 THIS DRAWING TO BE READ IN CONJUNCTION WITH ALL OTHER RELEVANT DRAWINGS AND SPECIFICATIONS.

- Legend**
- Planning Application Boundary
 - Proposed Wind Turbine
 - Proposed Crane Hardstand
 - Proposed Borrow Pit
 - Proposed Site Access Track
 - Contours of Existing Ground Elevation
 - Proposed Fill
 - Proposed Cut
 - Grid Connection Route
 - Dirty Water Interceptor Drain
 - Clean Water Interceptor Drain
 - Culvert Crossing
 - Settlement Pond
 - Buffered Outlet
 - Existing Watercourse
 - Existing Watercourse with 50m buffer
 - Temporary Spoil Storage Locations
 - Watercourse Crossing
 - Side Cast Material
 - Silt Fence

rev	date	modifications	D	C	A

Client
Gortloughra Windfarm Ltd.

Project
Proposed Windfarm at Gortloughra, Co.Cork

Stage
Planning

Title
**Site Layout Plan
Sheet 1 of 12**

Scales
1:1,000 (A1)

Surveyed	Drawn	Checked	Approved	Date
A.G	J.D	A.O.G		Nov 2024

JENNINGS O'DONOVAN
an RSK company

© COPYRIGHT OF
JENNINGS O'DONOVAN AND PARTNERS LIMITED
FINISKLIN
SLIGO
IRELAND

Tel (+353) 719 161 416
Email. info@jodireland.com
www.jodireland.com



@JOD_Sligo Jennings O'Donovan & Partners Jennings O'Donovan

Job Ref.	Drawing No.	Revision
6460	6460-JOD-GLWF-XX-DR-C-0201	-

KEY PLAN

FOR CONTINUATION SEE DRAWING 6460-JOD-GLWF-XX-DR-C-0202

Tailte Éireann
© Tailte Éireann - Surveying
Includes National Mapping Reproduced
Under Copyright to Tailte Éireann.
Licence Number CYAL 50382164
OS Sheets: 6533,6534

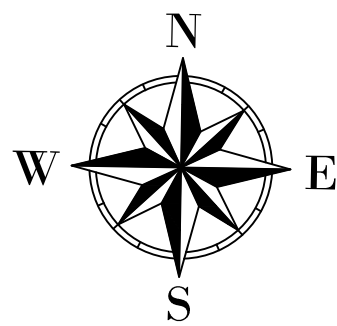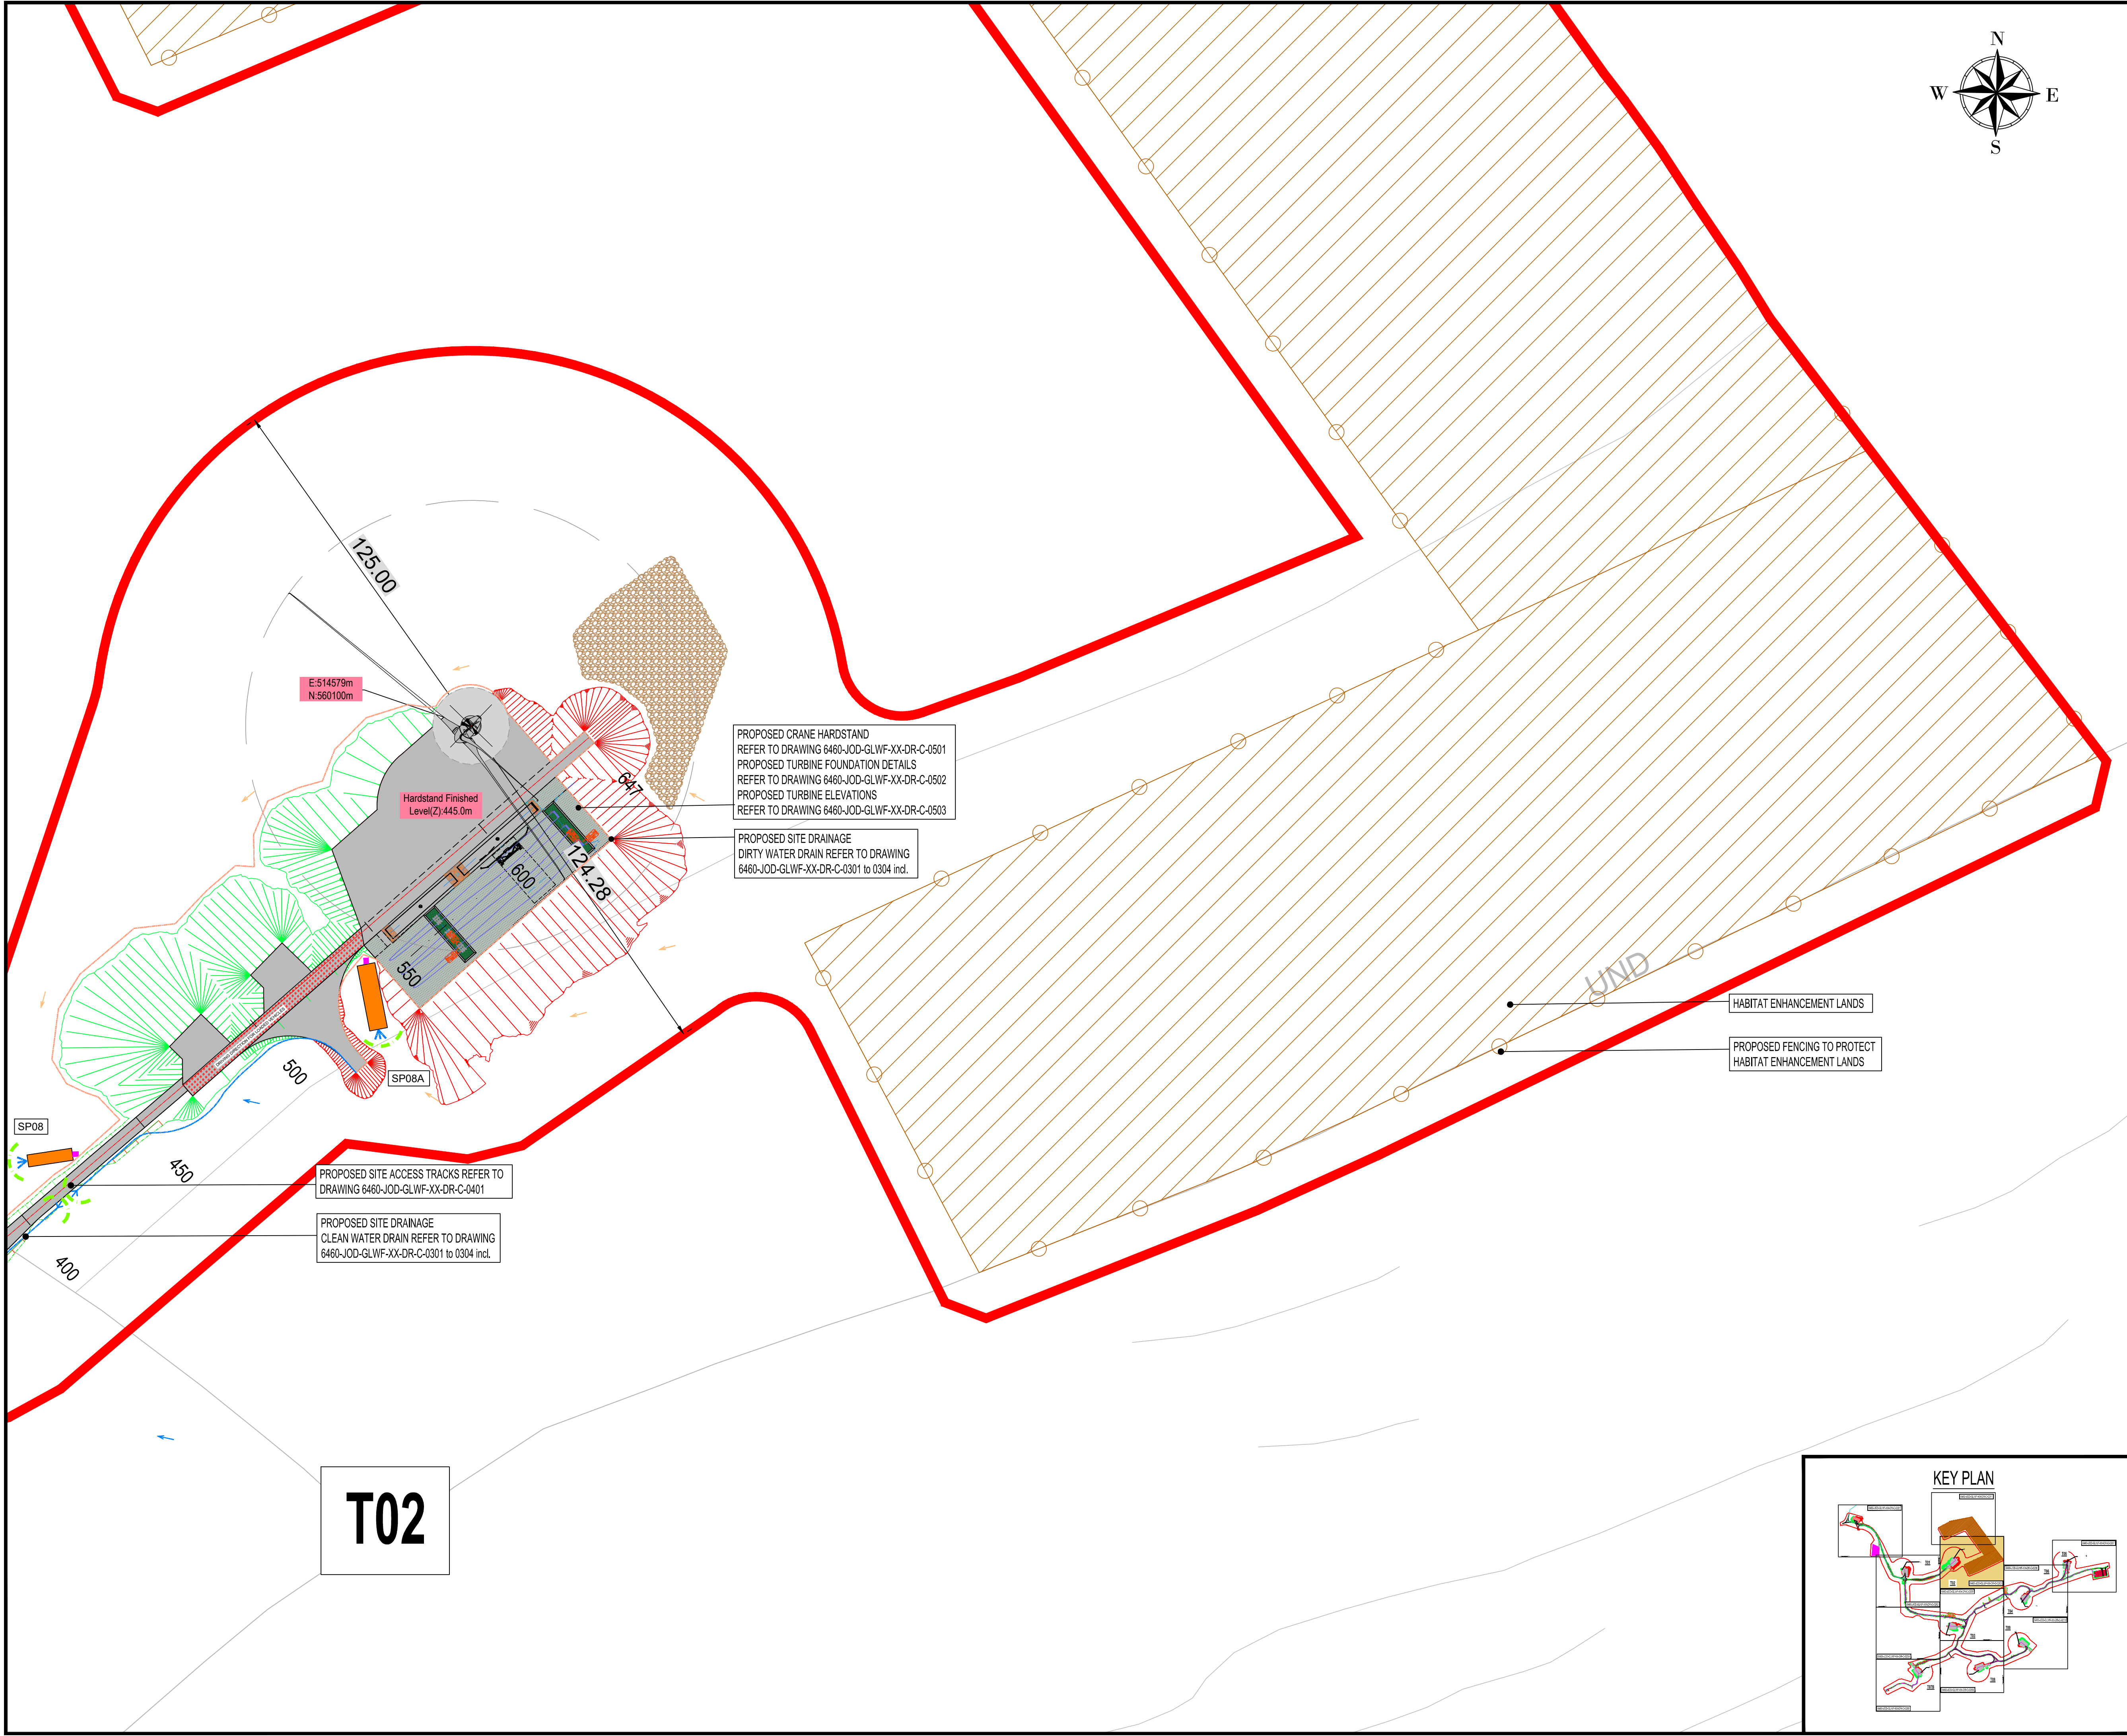

- NOTES:**
- 1 FIGURED DIMENSIONS ONLY TO BE TAKEN FROM THIS DRAWING.
 - 2 ALL DRAWINGS TO BE CHECKED BY THE CONTRACTOR ON SITE.
 - 3 ENGINEER TO BE INFORMED OF ANY DISCREPANCIES BEFORE ANY WORK COMMENCES.
 - 4 THIS DRAWING TO BE READ IN CONJUNCTION WITH ALL OTHER RELEVANT DRAWINGS AND SPECIFICATIONS.
 - 5 ALL DIMENSIONS ARE IN METERS UNLESS OTHERWISE SPECIFIED

Legend

- Planning Application Boundary
- Proposed Wind Turbine
- Proposed Crane Hardstand
- Habitat Enhancement Lands
- Proposed Site Access Track
- Contours of Existing Ground Elevation
- Proposed Fill
- Proposed Cut
- Grid Connection Route
- Dirty Water Interceptor Drain
- Clean Water Interceptor Drain
- Proposed Fence To Protect Enhancement Lands
- Settlement Pond
- Side Cast Material
- Silt Fence

 **Tailte Éireann**

© Tailte Éireann - Surveying
Includes National Mapping Reproduced
Under Copyright to Tailte Éireann.
Licence Number CYAL 50382164
OS Sheets: 6533, 6534

P01	11-2024	Issued for Planning	A.G.	J.D.	A.O.G.
rev	date	modifications	D	C	A

Client
Gortloughra Windfarm Ltd.



Project
Proposed Windfarm at Gortloughra, Co. Cork

Stage
Planning

Title
**Site Layout Plan
Sheet 3 of 12**

Scales
1:1,000 (A1)

Surveyed	Drawn	Checked	Approved	Date
A.G.	A.G.	J.D.	A.O.G.	Nov 2024





© COPYRIGHT OF
JENNINGS O'DONOVAN AND PARTNERS LIMITED
FINISKLIN
SLIGO
IRELAND

Tel (+353) 719 161 416
Email. info@jodireland.com
www.jodireland.com

 @JOD_Sligo  Jennings O'Donovan & Partners  Jennings O'Donovan

Job Ref.	Drawing No.	Revision
6460	6460-JOD-GLWF-XX-DR-C-0203	P01

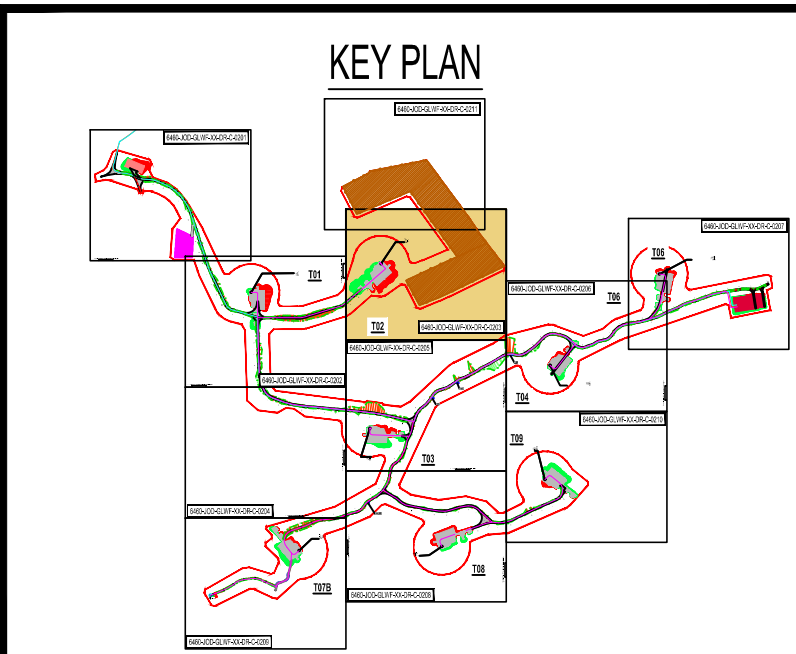

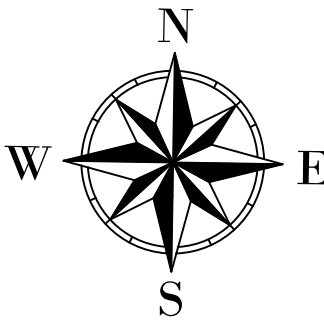

PROPOSED SITE DRAINAGE
CLEAN WATER DRAIN REFER TO DRAWING
6460-JOD-GLWF-XX-DR-C-0301 to 0304 incl.

PROPOSED SITE DRAINAGE
DIRTY WATER DRAIN REFER TO DRAWING
6460-JOD-GLWF-XX-DR-C-0301 to 0304 incl.

GRID CONNECTION ROUTE

- NOTES:
- 1 FIGURED DIMENSIONS ONLY TO BE TAKEN FROM THIS DRAWING.
 - 2 ALL DRAWINGS TO BE CHECKED BY THE CONTRACTOR ON SITE.
 - 3 ENGINEER TO BE INFORMED OF ANY DISCREPANCIES BEFORE ANY WORK COMMENCES.
 - 4 THIS DRAWING TO BE READ IN CONJUNCTION WITH ALL OTHER RELEVANT DRAWINGS AND SPECIFICATIONS.
 - 5 ALL DIMENSIONS ARE IN METERS UNLESS OTHERWISE SPECIFIED

- Legend
- Planning Application Boundary
 - Proposed Site Access Track
 - Contours of Existing Ground Elevation
 - Proposed Fill
 - Proposed Cut
 - Grid Connection Route
 - Dirty Water Interceptor Drain
 - Clean Water Interceptor Drain
 - Existing Watercourse
 - Existing Watercourse with 50m buffer

 Tailte Éireann - Surveying
Includes National Mapping Reproduced
Under Copyright to Tailte Éireann.
Licence Number CYAL 50382164
OS Sheets: 6533,6534

P01	11-2024	Issued for Planning	A.G	J.D	A.O.G
rev	date	modifications	D	C	A

Client
Gortloughra Windfarm Ltd.


Project
Proposed Windfarm at Gortloughra,
Co.Cork

Stage
Planning


Title
Site Layout Plan
Sheet 4 of 12

Scales
1:1,000 (A1)

Surveyed	Drawn	Checked	Approved	Date
A.G	A.G	J.D	A.O.G	Nov 2024


 JENNINGS
O'DONOVAN
an RSK company

© COPYRIGHT OF
JENNINGS O'DONOVAN AND PARTNERS LIMITED
FINISKLIN Tel (+353) 719 161 416
SLIGO Email. info@jodireland.com
IRELAND www.jodireland.com

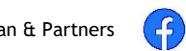 @JOD_Sligo  Jennings O'Donovan & Partners  Jennings O'Donovan


Job Ref. Drawing No.
6460 6460-JOD-GLWF-XX-DR-C-0204

Revision
P01

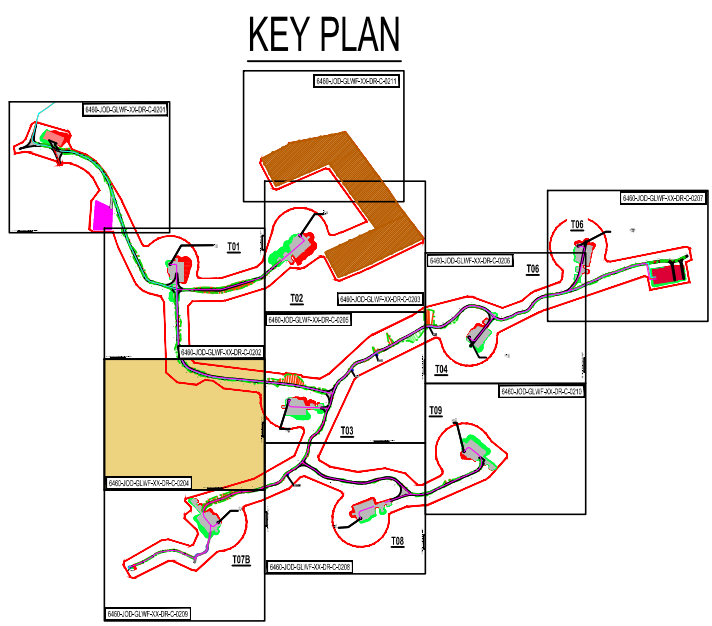

FOR CONTINUATION SEE DRAWING 6460-GLWF-JOD-XX-DR-C-0209

FOR CONTINUATION SEE DRAWING 6460-GLWF-JOD-XX-DR-C-0205

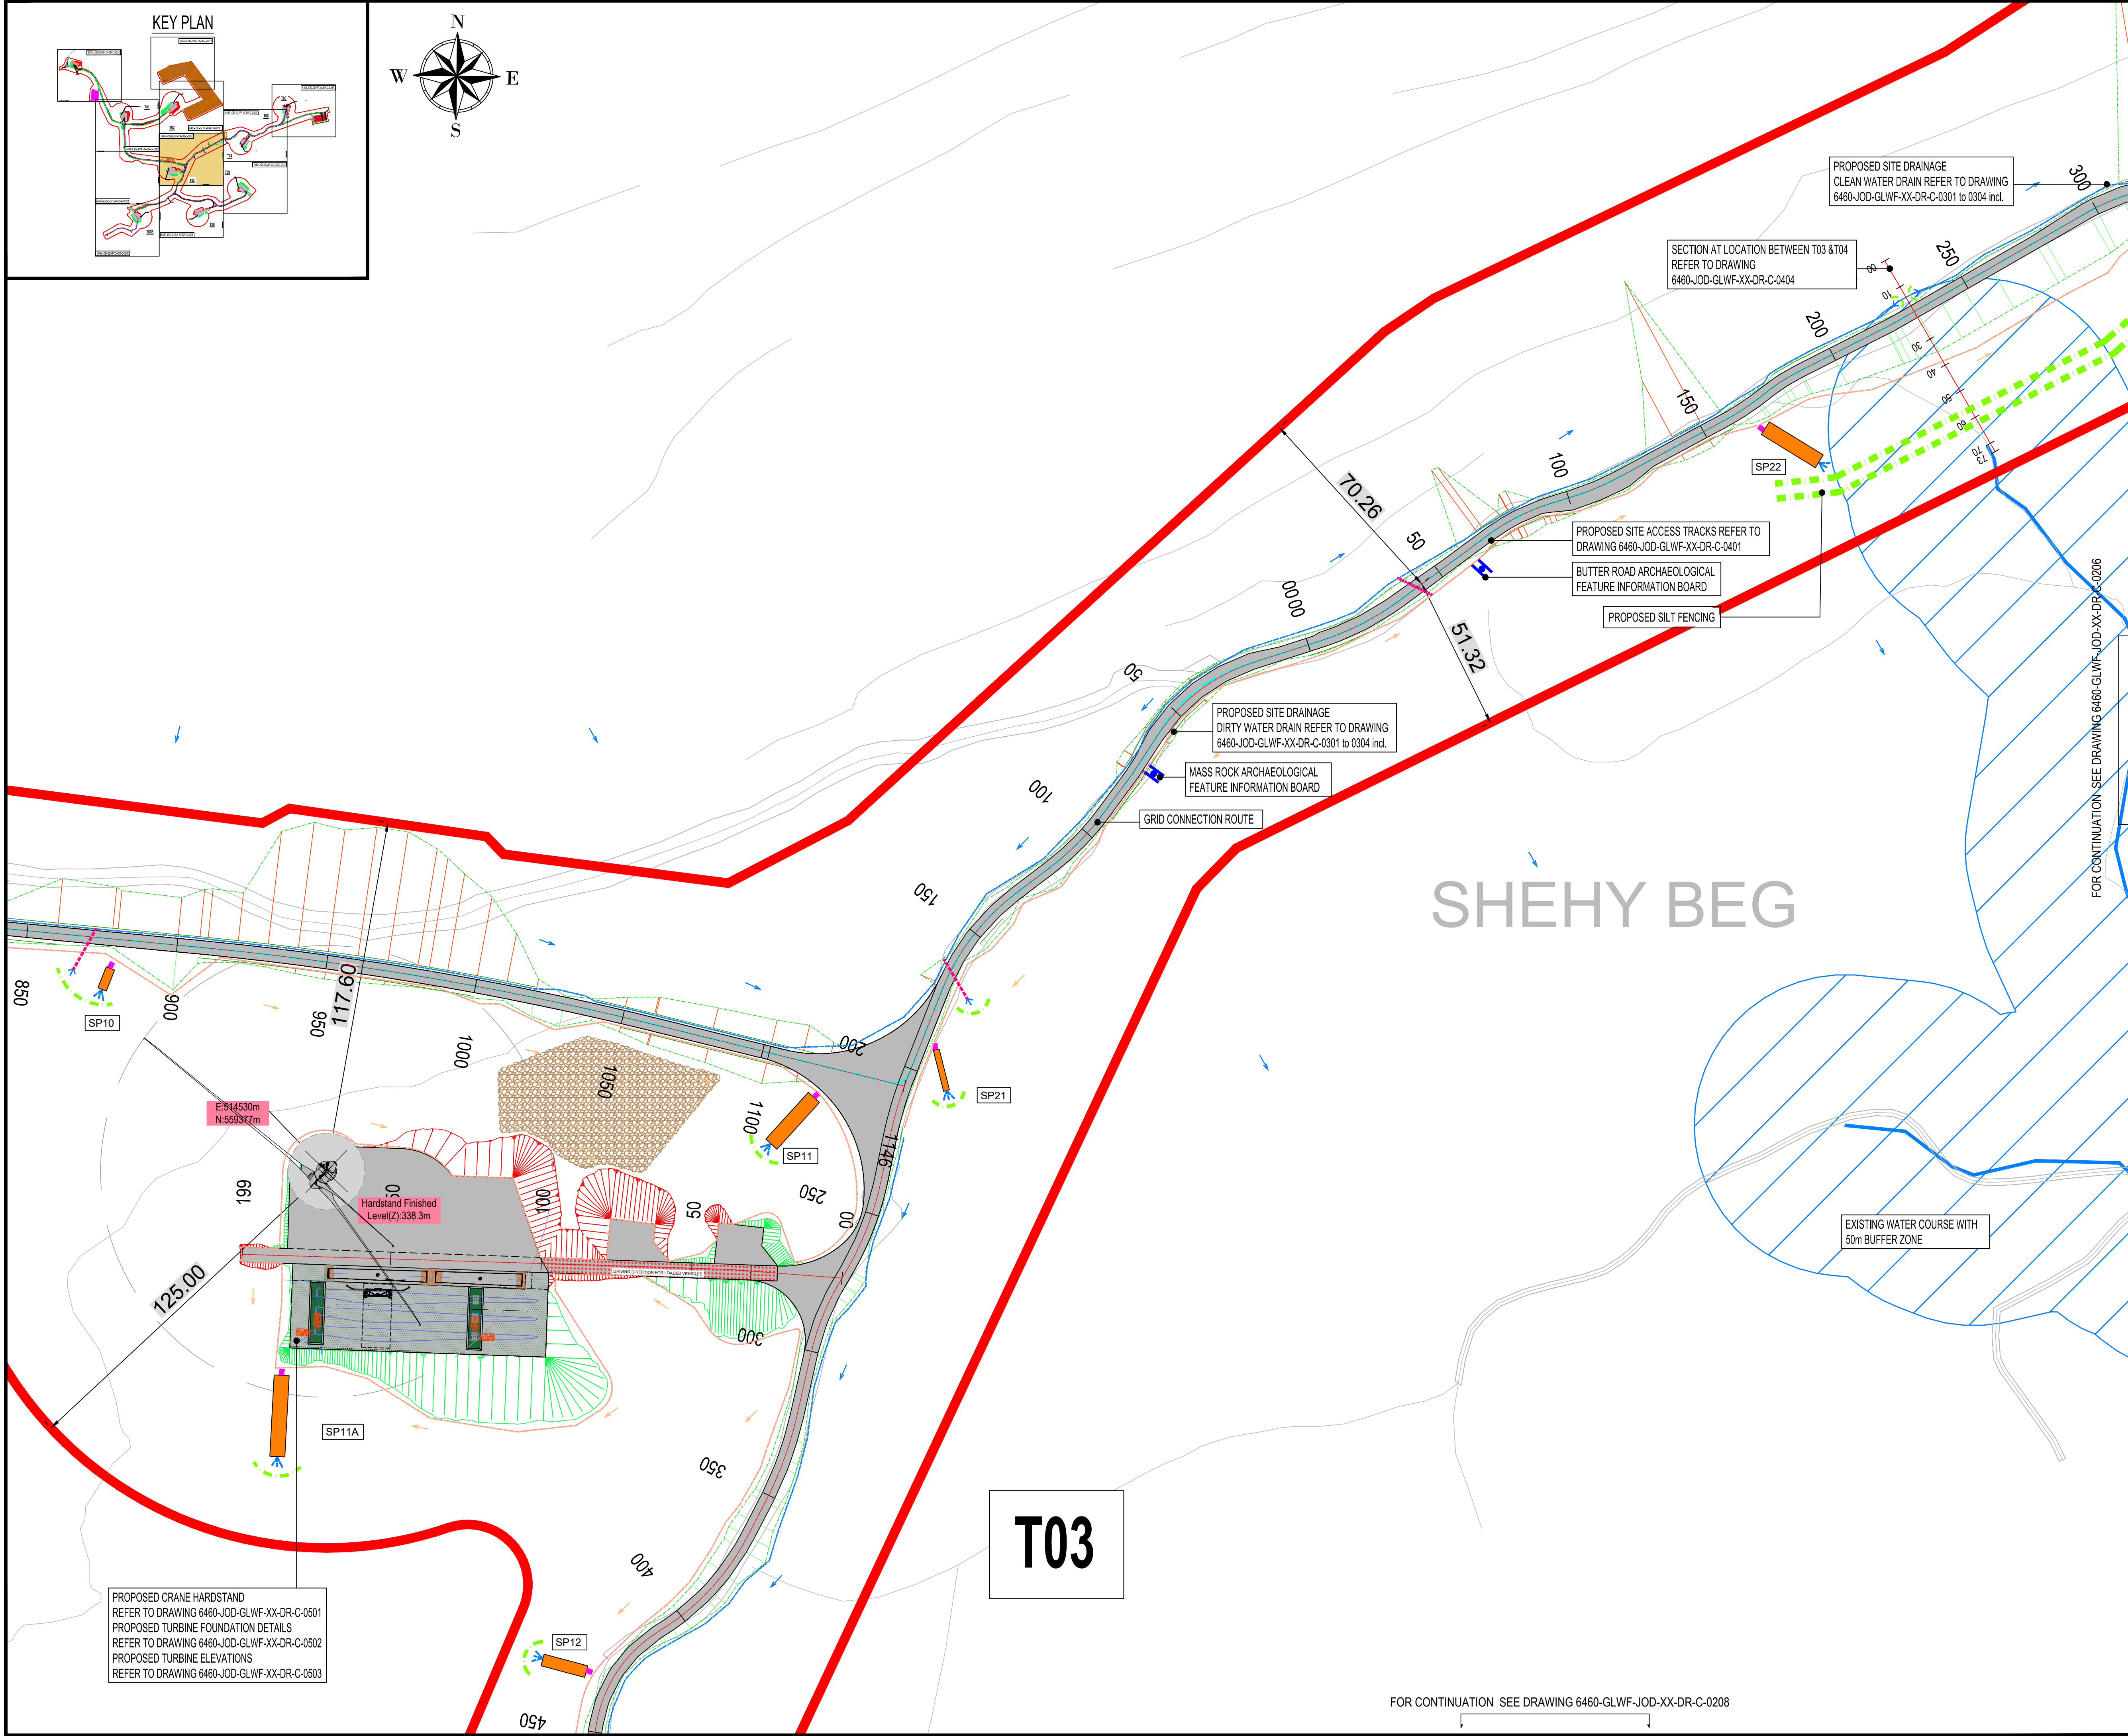

NOTES:

- 1 FIGURED DIMENSIONS ONLY TO BE TAKEN FROM THIS DRAWING.
- 2 ALL DRAWINGS TO BE CHECKED BY THE CONTRACTOR ON SITE.
- 3 ENGINEER TO BE INFORMED OF ANY DISCREPANCIES BEFORE ANY WORK COMMENCES.
- 4 THIS DRAWING TO BE READ IN CONJUNCTION WITH ALL OTHER RELEVANT DRAWINGS AND SPECIFICATIONS.
- 5 ALL DIMENSIONS ARE IN METERS UNLESS OTHERWISE SPECIFIED

Legend

- Planning Application Boundary
- Proposed Wind Turbine
- Proposed Crane Hardstand
- Proposed Site Access Track
- Contours of Existing Ground Elevation
- Proposed Fill
- Proposed Cut
- Grid Connection Route
- Dirty Water Interceptor Drain
- Clean Water Interceptor Drain
- Culvert Crossing
- Settlement Pond
- Buffered Outlet
- Existing Watercourse
- Existing Watercourse with 50m buffer
- Side Cast Material
- Silt Fence

Tailte Éireann

© Tailte Éireann - Surveying
Includes National Mapping Reproduced
Under Copyright to Tailte Éireann.
Licence Number CYAL 50382164
OS Sheets: 6533,6534

P01	11-2024	Issued for Planning	A.G	J.D	A.O.G
rev	date	modifications	D	C	A

Client

Gortloughra Windfarm Ltd.

Statkraft

Project

Proposed Windfarm at Gortloughra, Co.Cork

Stage

Planning

Title

Site Layout Plan
Sheet 5 of 12

Scales

1:1,000 (A1)

Surveyed	Drawn	Checked	Approved	Date
A.G	A.G	J.D	A.O.G	Nov 2024

JENNINGS O'DONOVAN
an RSK company


© COPYRIGHT OF
JENNINGS O'DONOVAN AND PARTNERS LIMITED
FINISKLIN
SLIGO
IRELAND

Tel (+353) 719 161 416
Email. info@jodireland.com
www.jodireland.com

@JOD_Sligo Jennings O'Donovan & Partners Jennings O'Donovan

Job Ref.	Drawing No.	Revision
6460	6460-JOD-GLWF-XX-DR-C-0205	P01

FOR CONTINUATION SEE DRAWING 6460-GLWF-JOD-XX-DR-C-0208

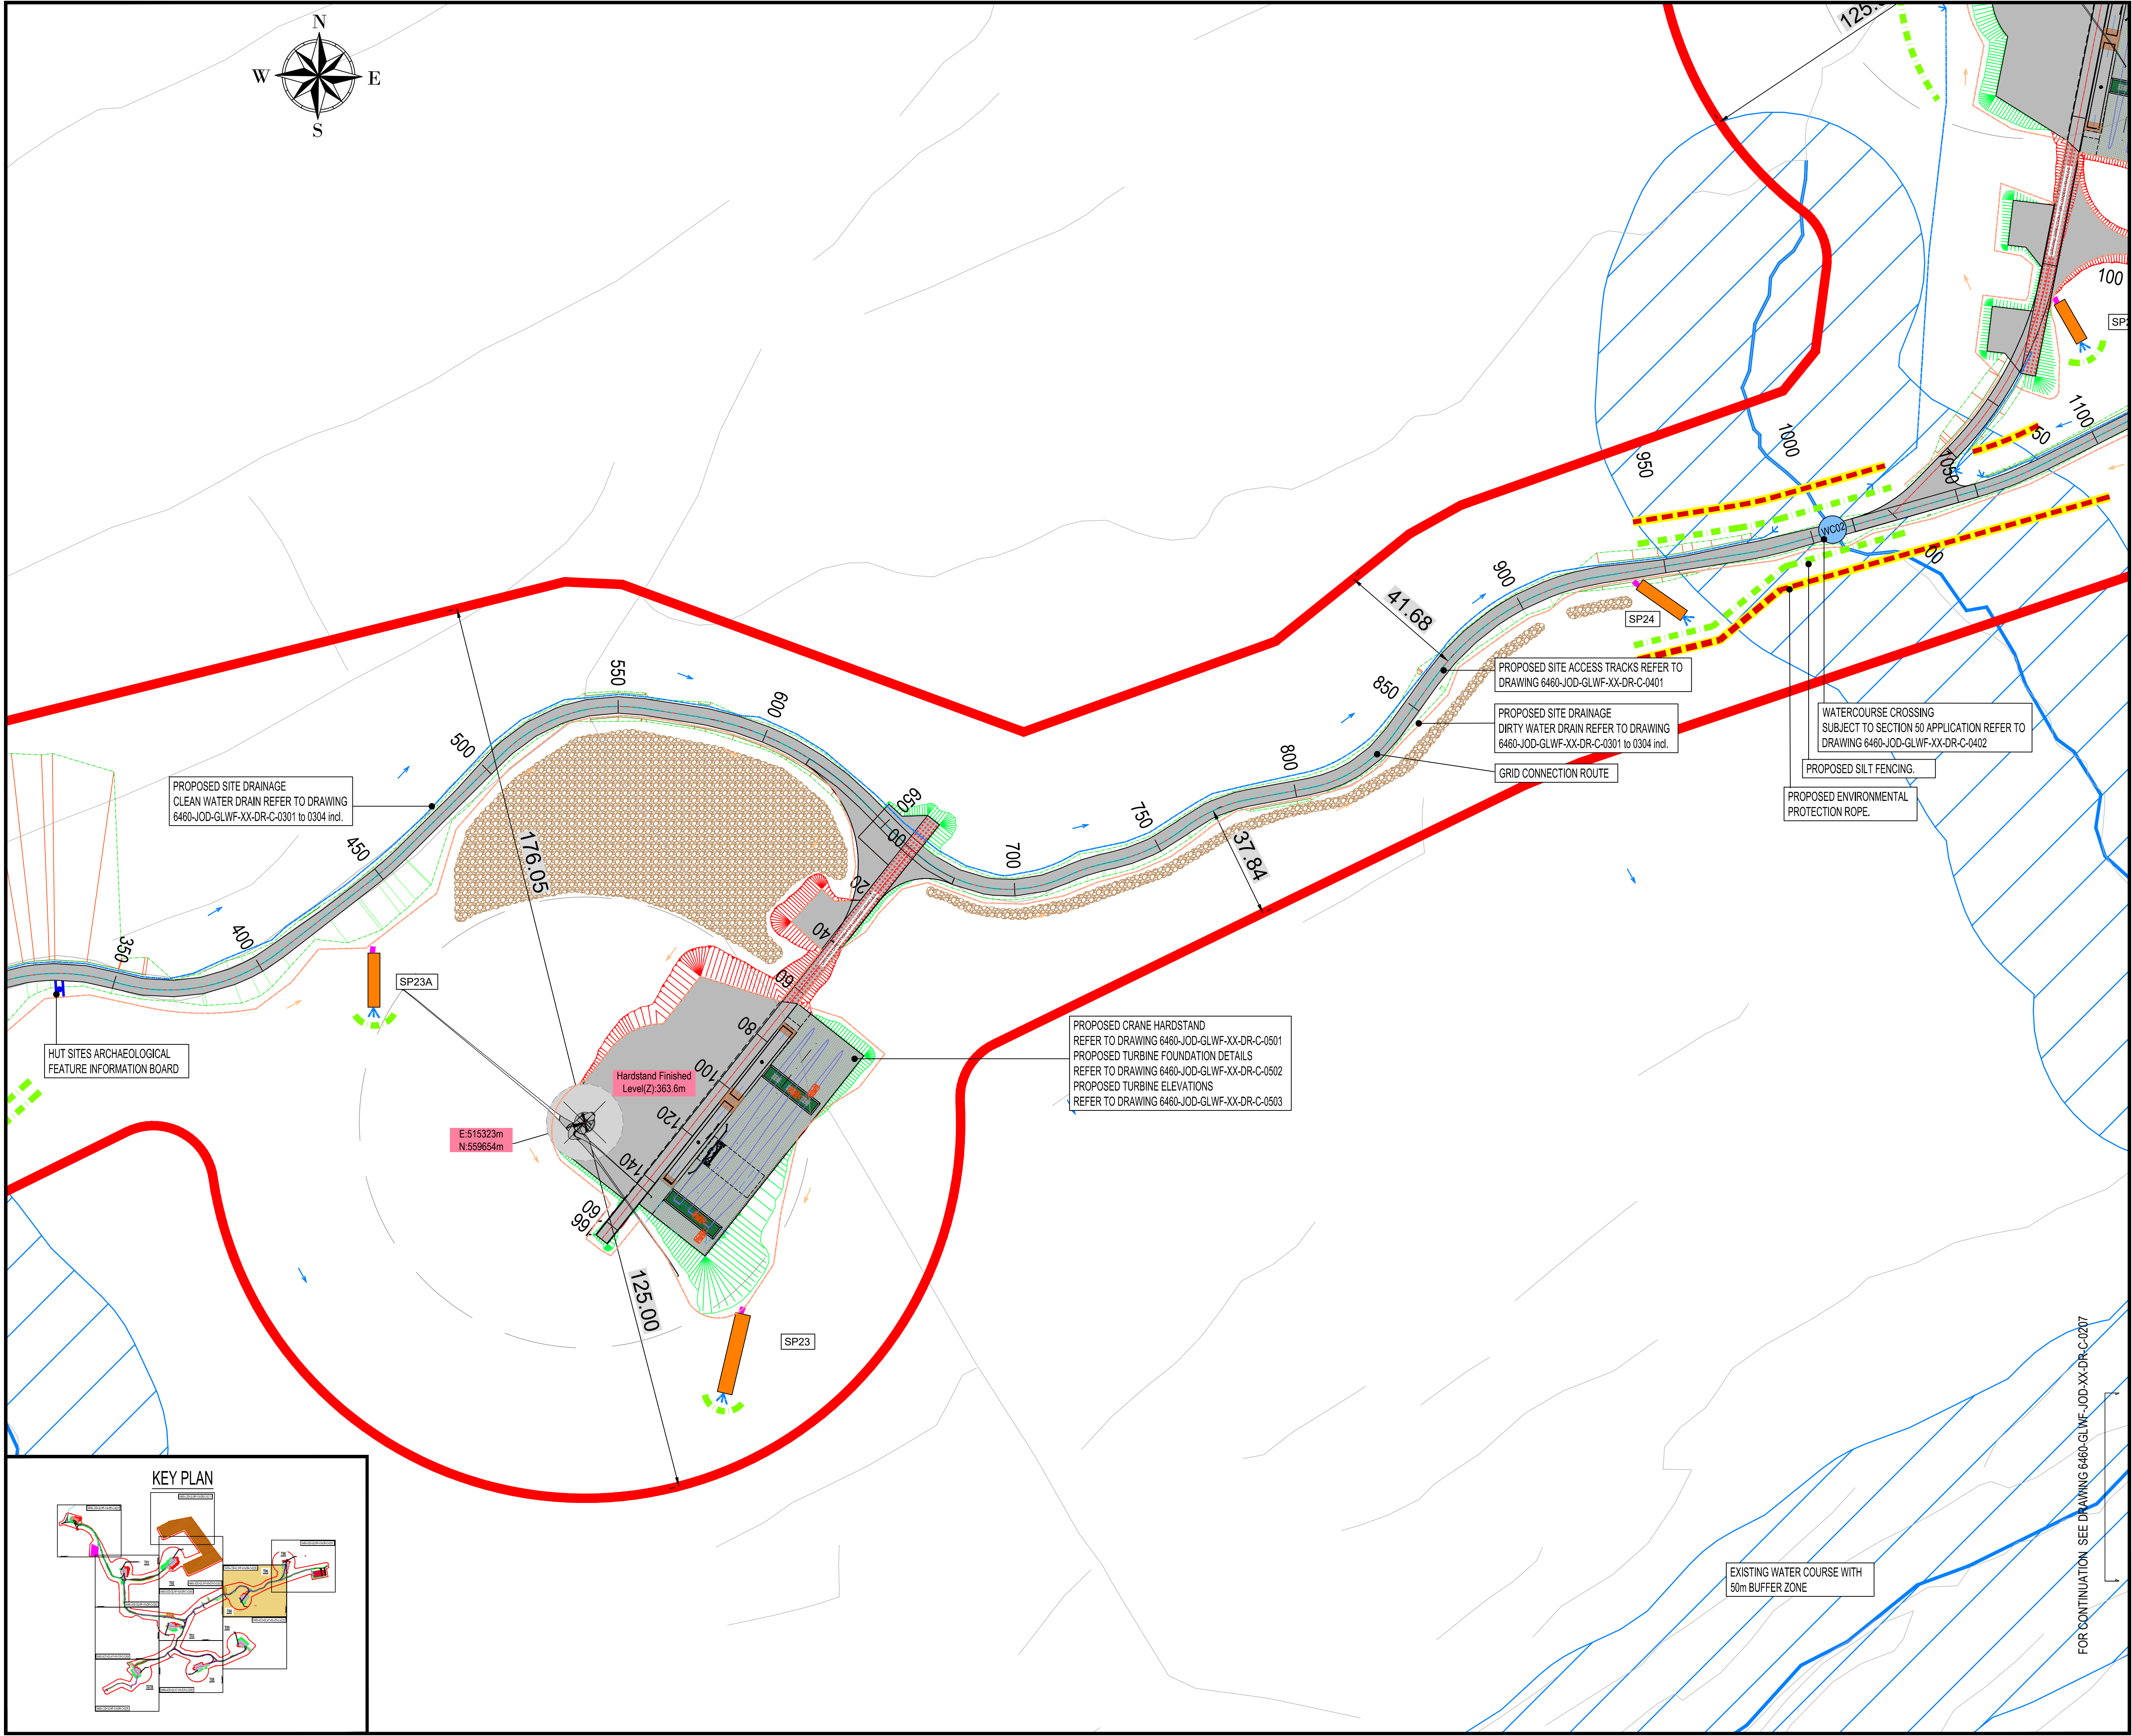

- NOTES:
- 1 FIGURED DIMENSIONS ONLY TO BE TAKEN FROM THIS DRAWING.
 - 2 ALL DRAWINGS TO BE CHECKED BY THE CONTRACTOR ON SITE.
 - 3 ENGINEER TO BE INFORMED OF ANY DISCREPANCIES BEFORE ANY WORK COMMENCES.
 - 4 THIS DRAWING TO BE READ IN CONJUNCTION WITH ALL OTHER RELEVANT DRAWINGS AND SPECIFICATIONS.
 - 5 ALL DIMENSIONS ARE IN METERS UNLESS OTHERWISE SPECIFIED

Legend

- Planning Application Boundary
- Proposed Wind Turbine
- Proposed Crane Hardstand
- Proposed Site Access Track
- Contours of Existing Ground Elevation
- Proposed Fill
- Proposed Cut
- Grid Connection Route
- Dirty Water Interceptor Drain
- Clean Water Interceptor Drain
- Culvert Crossing
- Settlement Pond
- Buffered Outlet
- Watercourse Crossing
- Existing Watercourse
- Existing Watercourse with 50m buffer
- Proposed Environmental Protection Rope
- Side Cast Material
- Silt Fence

© Tailte Éireann - Surveying
Includes National Mapping Reproduced
Under Copyright to Tailte Éireann.
Licence Number CYAL 50382164
OS Sheets: 6533,6534

P01	11-2024	Issued for Planning	A.G	J.D	A.O.G
rev	date	modifications	D	C	A

Client
Gortloughra Windfarm Ltd.

Statkraft

Project
Proposed Windfarm at Gortloughra,
Co.Cork

Stage
Planning

Title
Site Layout Plan
Sheet 6 of 12

Scales
1:1,000 (A1)

Surveyed	Drawn	Checked	Approved	Date
A.G	A.G	J.D	A.O.G	Nov 2024

JENNINGS O'DONOVAN
an RSK company

© COPYRIGHT OF
JENNINGS O'DONOVAN AND PARTNERS LIMITED
FINISKLIN
SLIGO
IRELAND

Tel (+353) 719 161 416
Email. info@jodireland.com
www.jodireland.com

@JOD_Sligo
Jennings O'Donovan & Partners
Jennings O'Donovan

Job Ref.	Drawing No.	Revision
6460	6460-JOD-GLWF-XX-DR-C-0206	P01