


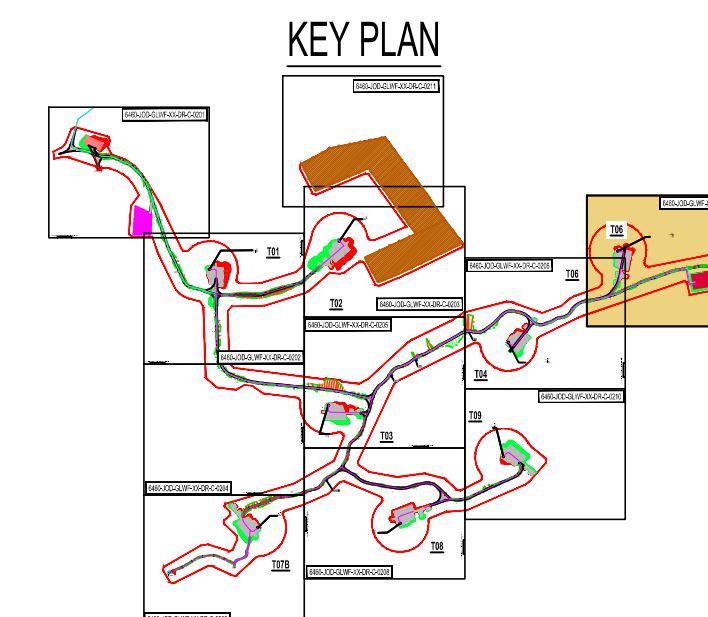

- 1 FIGURED DIMENSIONS ONLY TO BE TAKEN FROM THIS DRAWING.
- 2 ALL DRAWINGS TO BE CHECKED BY THE CONTRACTOR ON SITE.
- 3 ENGINEER TO BE INFORMED OF ANY DISCREPANCIES BEFORE ANY WORK COMMENCES.
- 4 THIS DRAWING TO BE READ IN CONJUNCTION WITH ALL OTHER RELEVANT DRAWINGS AND SPECIFICATIONS.
- 5 ALL DIMENSIONS ARE IN METERS UNLESS OTHERWISE SPECIFIED

 Tailte Éireann

© Tailte Éireann - Surveying
Includes National Mapping Reproduced
Under Copyright to Tailte Éireann.
Licence Number CYAL 50382164
OS Sheets: 6533.6534

P01	11-2024	Issued for Planning	A.G	J.D	A.O.G
rev	date	modifications	D	C	A



Proposed Windfarm at Gortloughra, Co.Cork

Stage Planning

Title	Site Layout Plan Sheet 7 of 12
-------	-----------------------------------

Scales

1:1,000 (A1)

Surveyed	Drawn A.G	Checked J.D	Approved A.O.G	Date Nov 2024
----------	--------------	----------------	-------------------	------------------




© COPYRIGHT OF
JENNINGS O'DONOVAN AND PARTNERS LIMITED

FINISKILIN Tel (+353) 719 161 416
SLIGO Email. info@jodireland.com
IRELAND www.jodireland.com

 @JOD_Sligo
 Jennings O'Donovan & Partners
 Jennings O'Donova

Job Ref.	Drawing No.	Revision
----------	-------------	----------

6460	6460-JOD-GLWF-XX-DR-C-0207	P01
------	----------------------------	-----

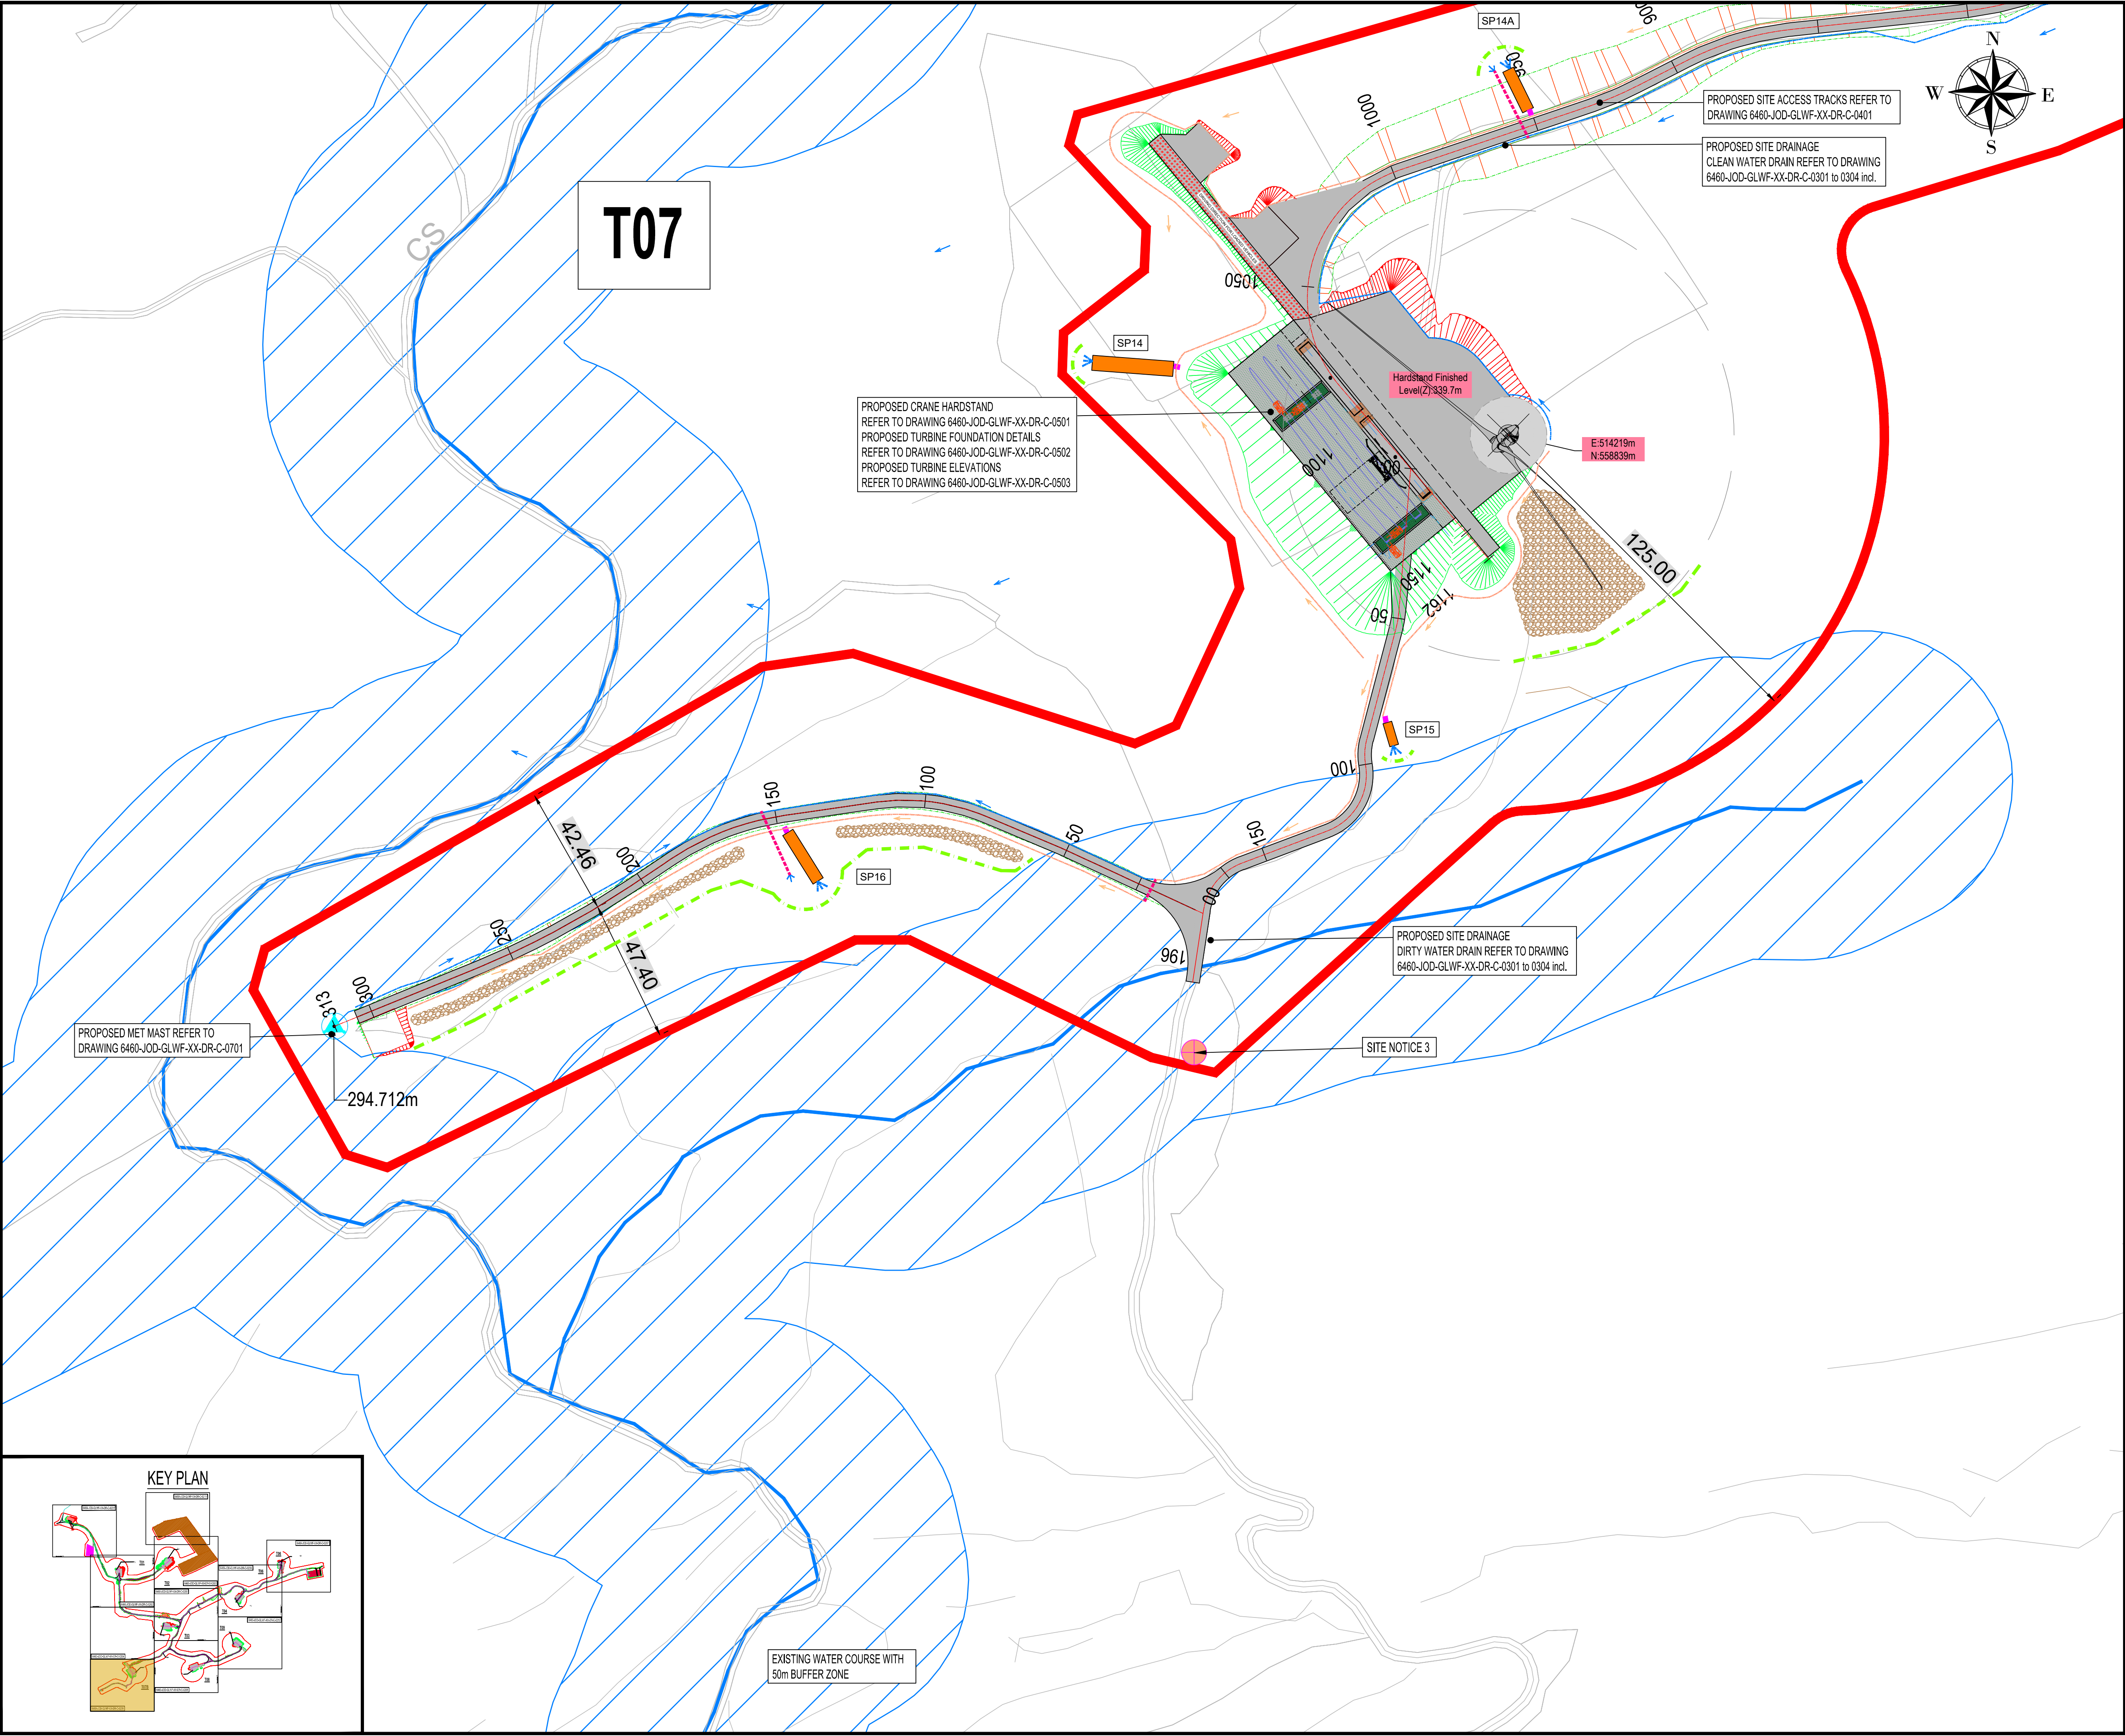

- NOTES:**
- 1 FIGURED DIMENSIONS ONLY TO BE TAKEN FROM THIS DRAWING.
 - 2 ALL DRAWINGS TO BE CHECKED BY THE CONTRACTOR ON SITE.
 - 3 ENGINEER TO BE INFORMED OF ANY DISCREPANCIES BEFORE ANY WORK COMMENCES.
 - 4 THIS DRAWING TO BE READ IN CONJUNCTION WITH ALL OTHER RELEVANT DRAWINGS AND SPECIFICATIONS.
 - 5 ALL DIMENSIONS ARE IN METERS UNLESS OTHERWISE SPECIFIED

- Legend**
- Planning Application Boundary
 - Proposed Wind Turbine
 - Proposed Crane Hardstand
 - Proposed Meteorological Mast
 - Proposed Site Access Track
 - Contours of Existing Ground Elevation
 - Proposed Fill
 - Proposed Cut
 - Dirty Water Interceptor Drain
 - Clean Water Interceptor Drain
 - Culvert Crossing
 - Settlement Pond
 - Buffered Outlet
 - Existing Watercourse
 - Existing Watercourse with 50m buffer
 - Side Cast Material
 - Silt Fence

 **Tailte Éireann**
© Tailte Éireann - Surveying
Includes National Mapping Reproduced
Under Copyright to Tailte Éireann.
Licence Number CYAL 50382164
OS Sheets: 6533,6534

P01	11-2024	Issued for Planning	A.G	J.D	A.O.G
rev	date	modifications	D	C	A

Client
Gortloughra Windfarm Ltd.



Project
Proposed Windfarm at Gortloughra, Co.Cork

Stage
Planning

Title
**Site Layout Plan
Sheet 9 of 12**

Scales
1:1,000 (A1)


Surveyed	Drawn	Checked	Approved	Date
A.G	A.G	J.D	A.O.G	Nov 2024



 **JENNINGS O'DONOVAN**
an RSK company

© COPYRIGHT OF
JENNINGS O'DONOVAN AND PARTNERS LIMITED
FINISKLIN Tel (+353) 719 161 416
SLIGO Email. info@jodireland.com
IRELAND www.jodireland.com

 @JOD_Sligo  Jennings O'Donovan & Partners  Jennings O'Donovan

Job Ref.	Drawing No.	Revision
6460	6460-JOD-GLWF-XX-DR-C-0209	P01

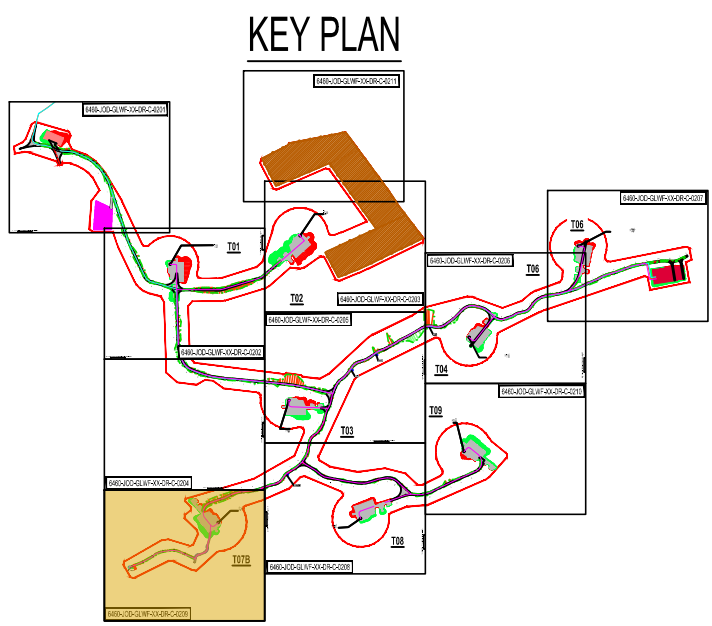

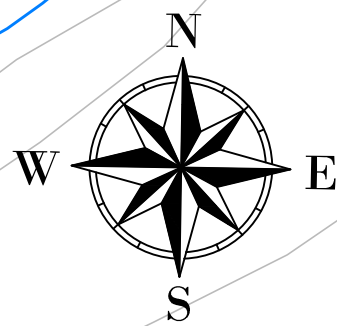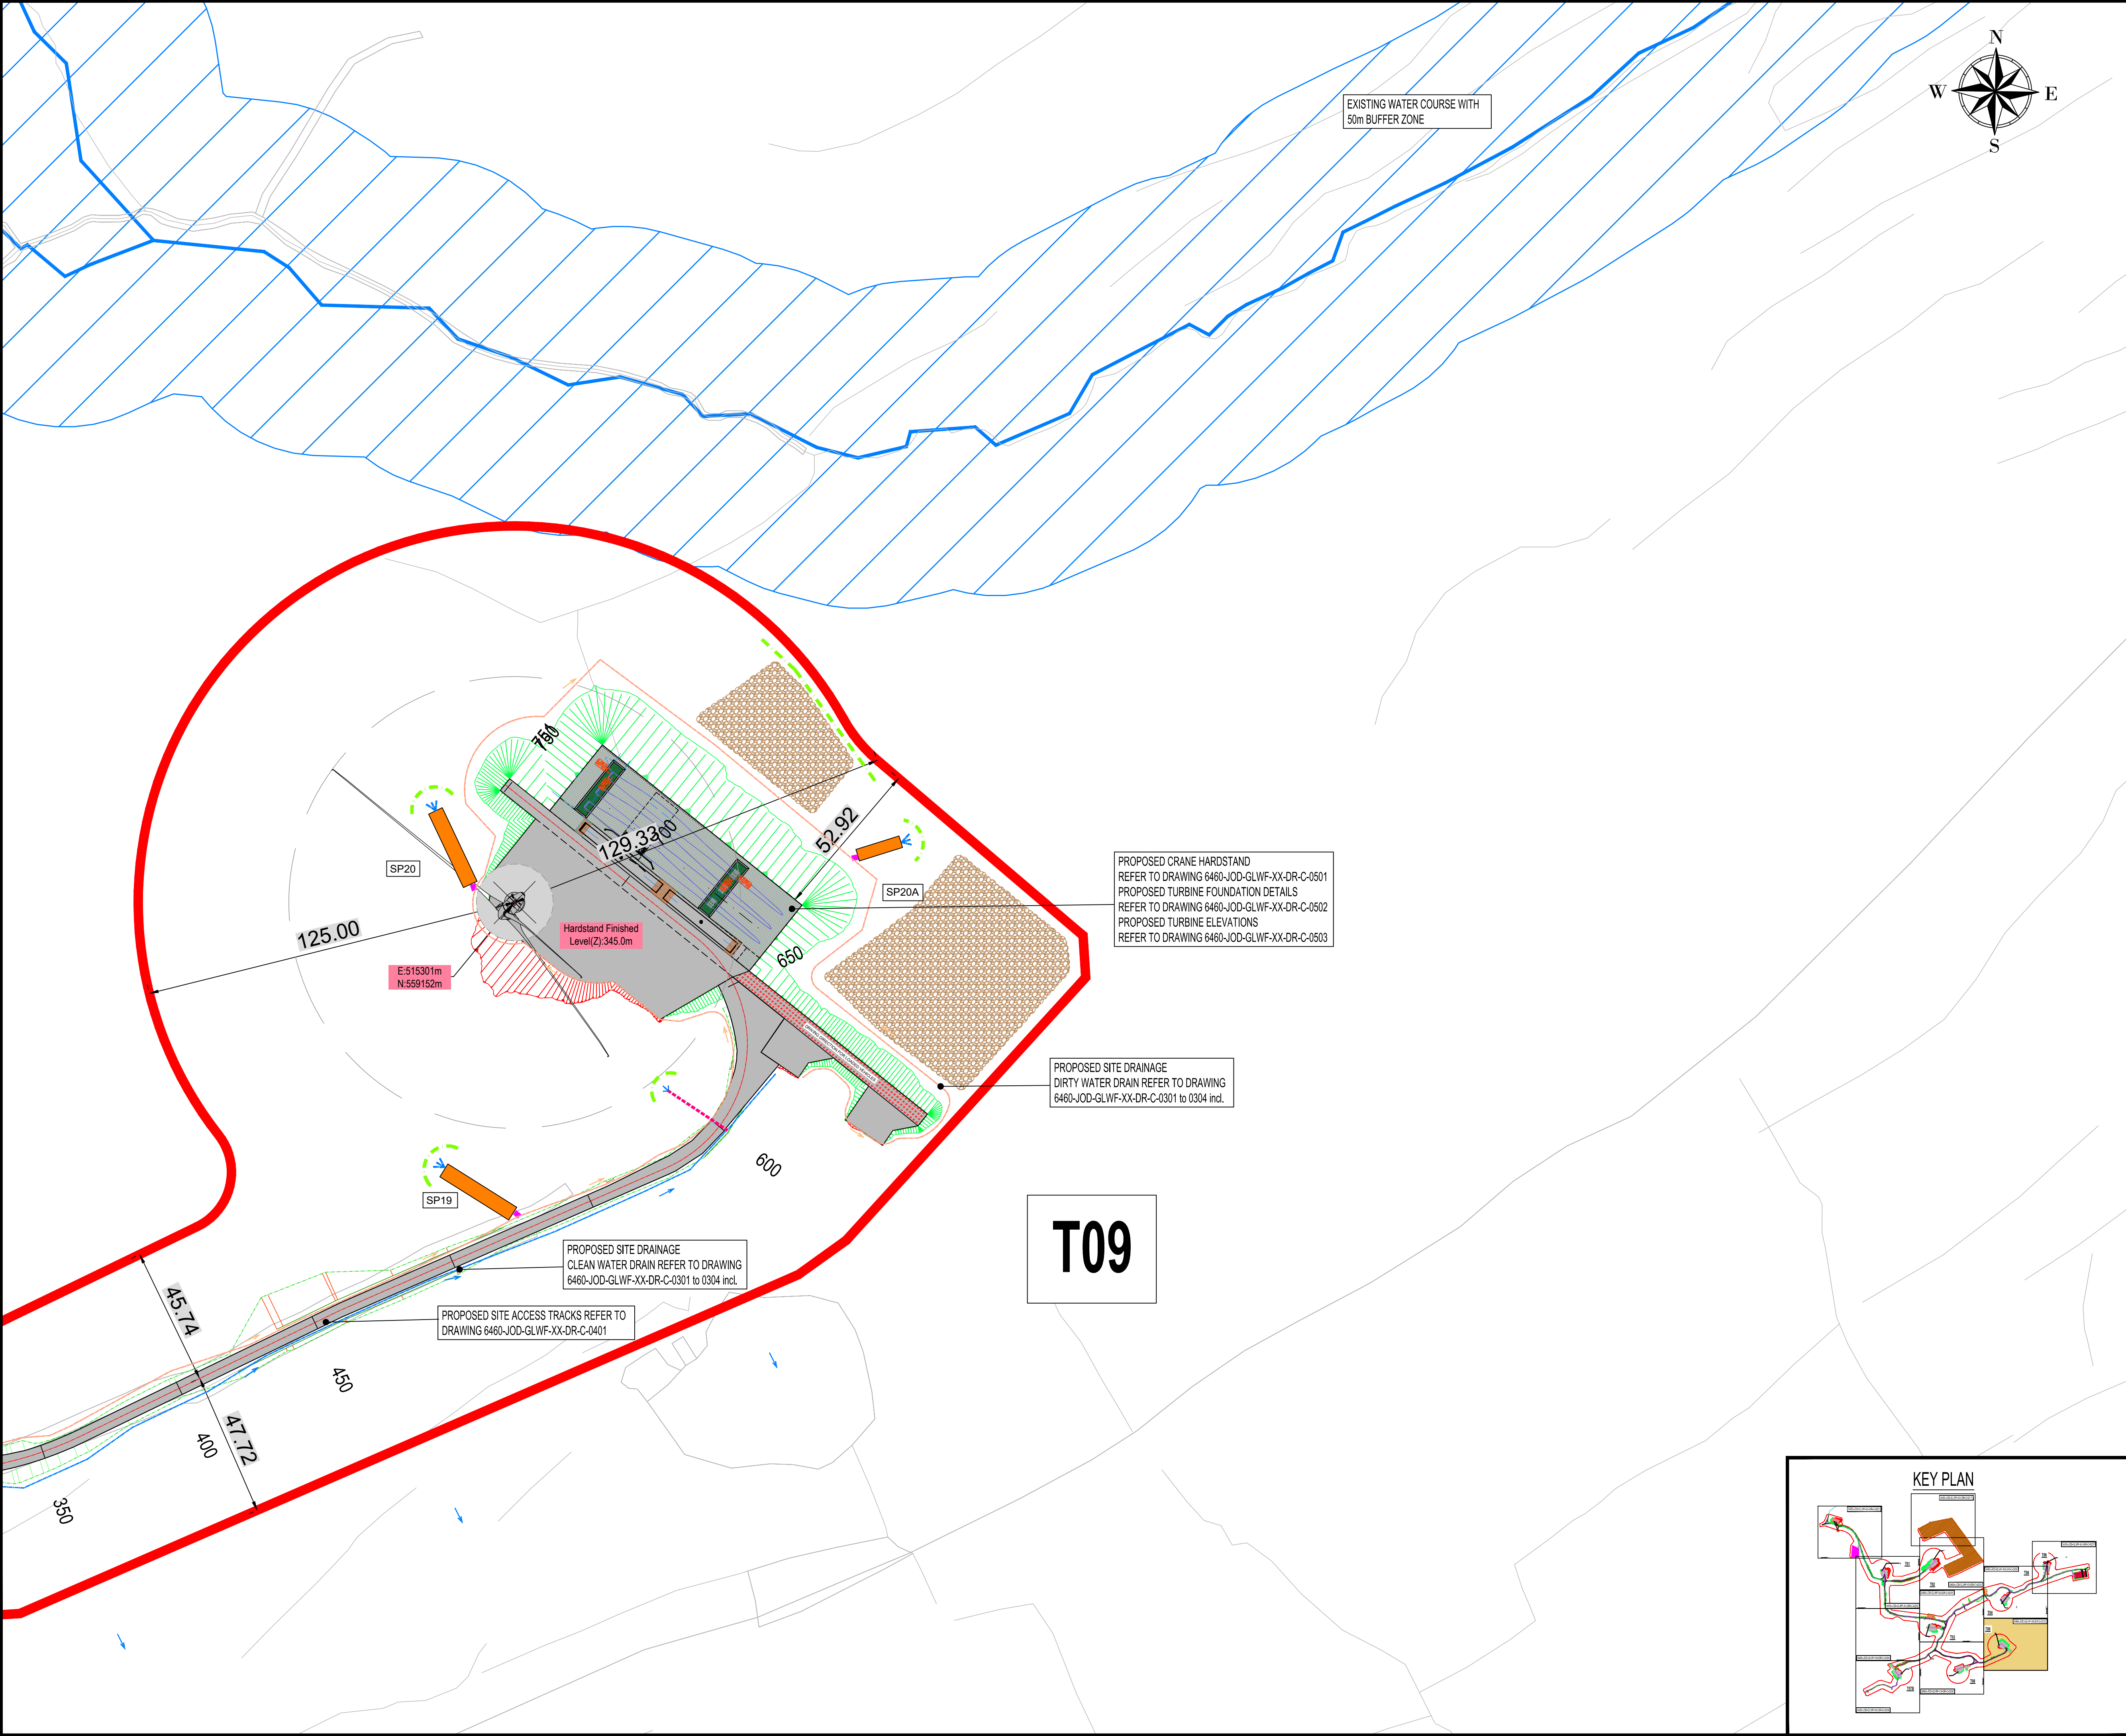

- NOTES:**
- 1 FIGURED DIMENSIONS ONLY TO BE TAKEN FROM THIS DRAWING.
 - 2 ALL DRAWINGS TO BE CHECKED BY THE CONTRACTOR ON SITE.
 - 3 ENGINEER TO BE INFORMED OF ANY DISCREPANCIES BEFORE ANY WORK COMMENCES.
 - 4 THIS DRAWING TO BE READ IN CONJUNCTION WITH ALL OTHER RELEVANT DRAWINGS AND SPECIFICATIONS.
 - 5 ALL DIMENSIONS ARE IN METERS UNLESS OTHERWISE SPECIFIED

- Legend**
- Planning Application Boundary
 - Proposed Wind Turbine
 - Proposed Crane Hardstand
 - Proposed Site Access Track
 - Contours of Existing Ground Elevation
 - Proposed Fill
 - Proposed Cut
 - Dirty Water Interceptor Drain
 - Clean Water Interceptor Drain
 - Culvert Crossing
 - Settlement Pond
 - Buffered Outlet
 - Existing Watercourse
 - Existing Watercourse with 50m buffer
 - Side Cast Material
 - Silt Fence

 **Tailte Éireann**

© Tailte Éireann - Surveying
Includes National Mapping Reproduced
Under Copyright to Tailte Éireann.
Licence Number CYAL 50382164
OS Sheets: 6533,6534

P01	11-2024	Issued for Planning	A.G	J.D	A.O.G
rev	date	modifications	D	C	A

Client
Gortloughra Windfarm Ltd.



Project
Proposed Windfarm at Gortloughra, Co.Cork

Stage
Planning

Title
**Site Layout Plan
Sheet 10 of 12**

Scales
1:1,000 (A1)

Surveyed	Drawn	Checked	Approved	Date
A.G	A.G	J.D	A.O.G	Nov 2024







© COPYRIGHT OF
JENNINGS O'DONOVAN AND PARTNERS LIMITED
FINISKLIN
SLIGO
IRELAND

Tel (+353) 719 161 416
Email. info@jodireland.com
www.jodireland.com

@JOD_Sligo  Jennings O'Donovan & Partners  Jennings O'Donovan

Job Ref.	Drawing No.	Revision
6460	6460-JOD-GLWF-XX-DR-C-0210	P01

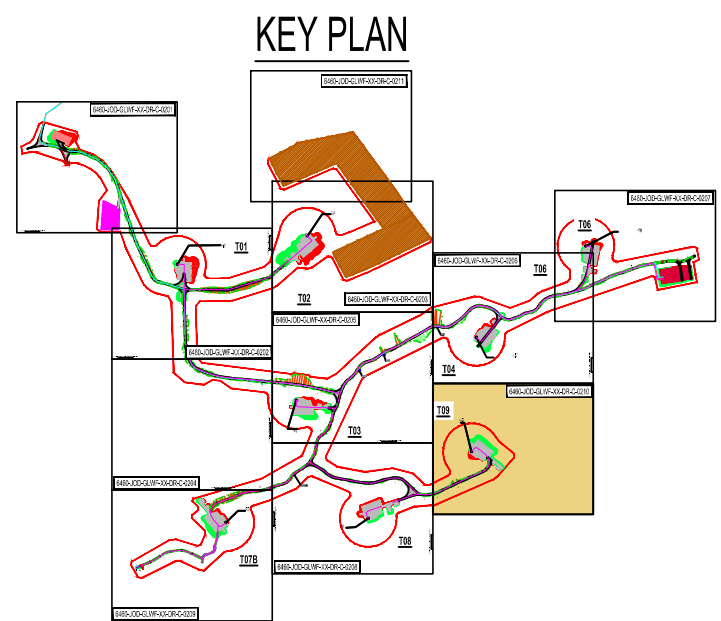

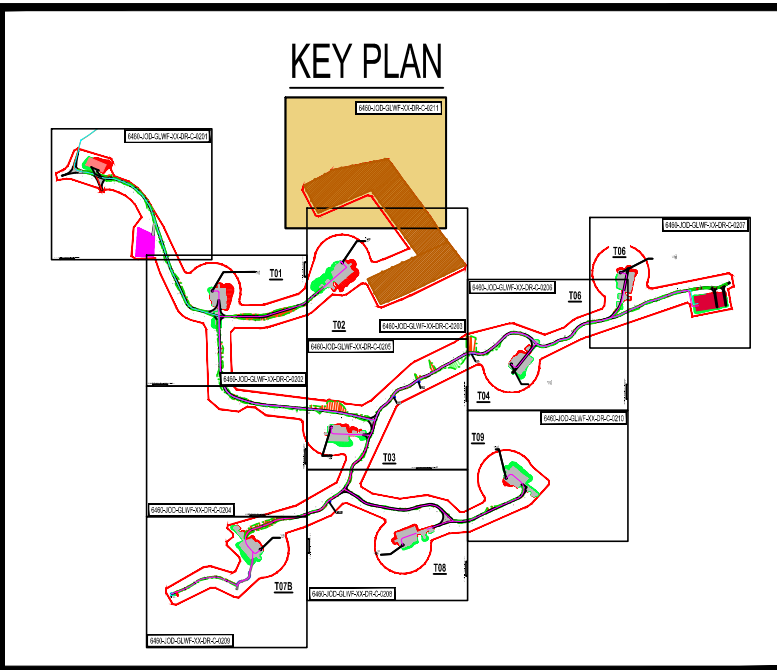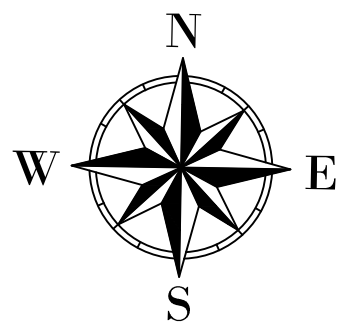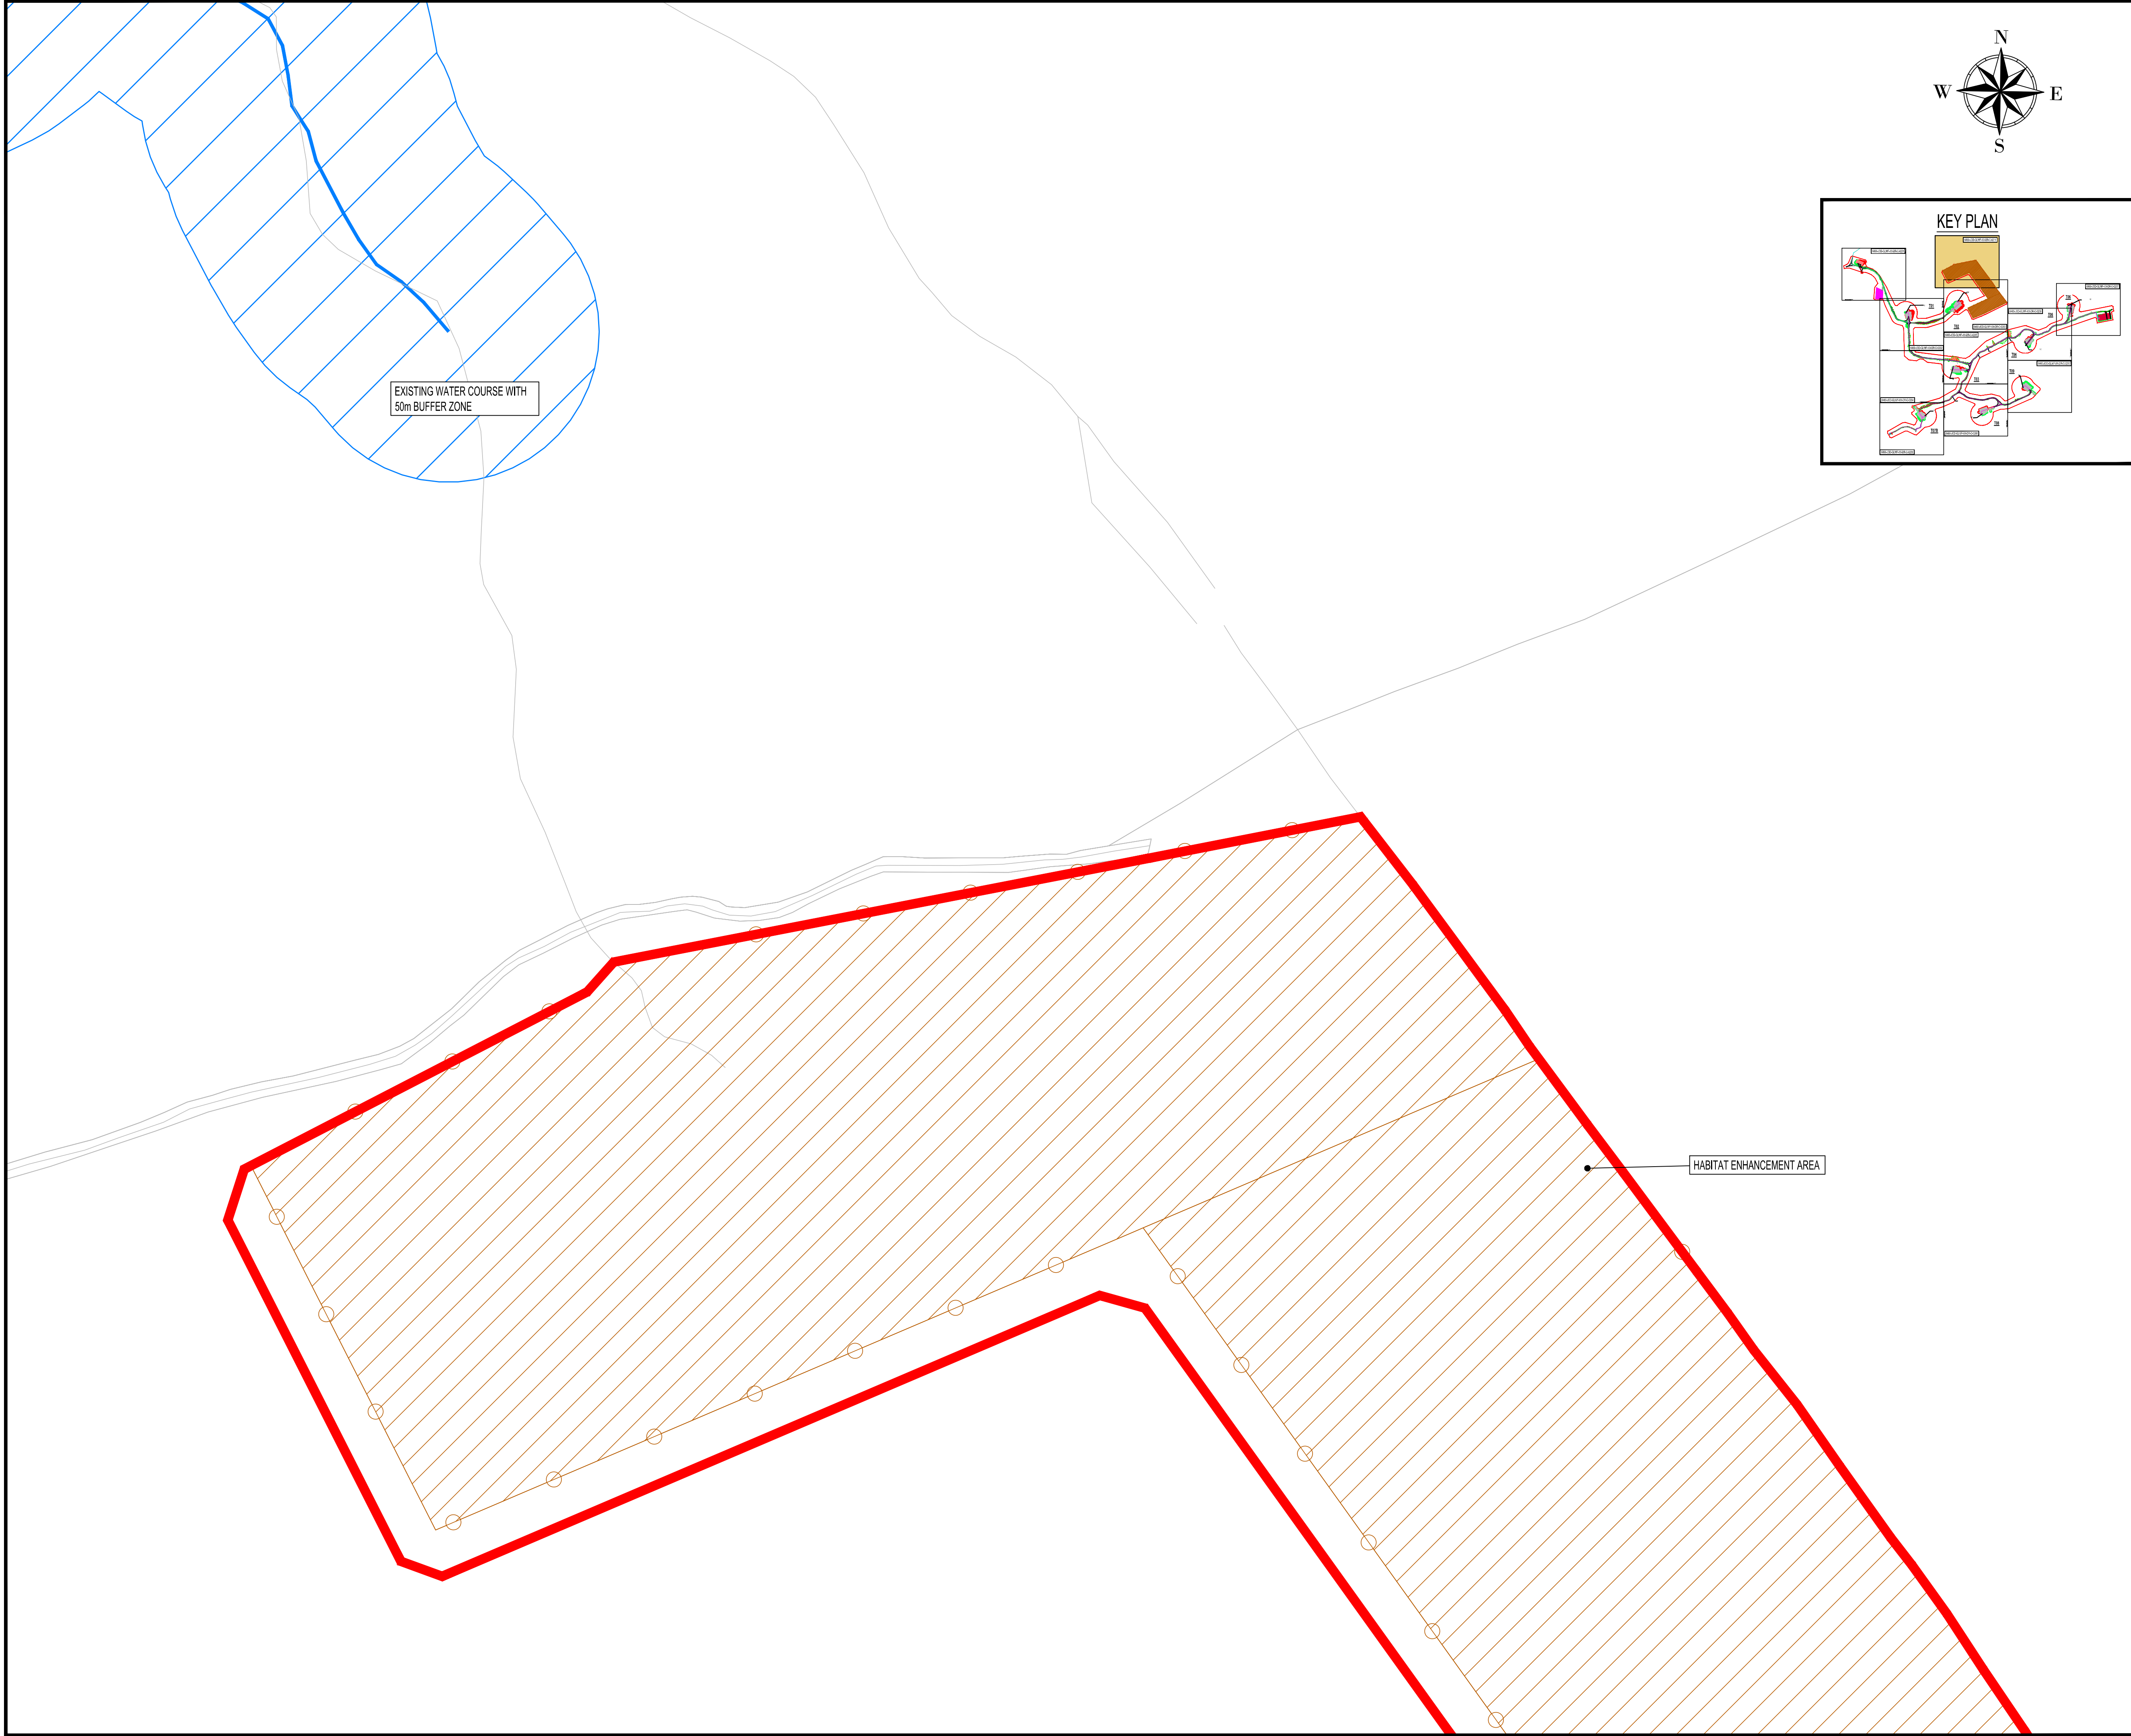

- NOTES:**
- 1 FIGURED DIMENSIONS ONLY TO BE TAKEN FROM THIS DRAWING.
 - 2 ALL DRAWINGS TO BE CHECKED BY THE CONTRACTOR ON SITE.
 - 3 ENGINEER TO BE INFORMED OF ANY DISCREPANCIES BEFORE ANY WORK COMMENCES.
 - 4 THIS DRAWING TO BE READ IN CONJUNCTION WITH ALL OTHER RELEVANT DRAWINGS AND SPECIFICATIONS.
 - 5 ALL DIMENSIONS ARE IN METERS UNLESS OTHERWISE SPECIFIED
- Legend**
- Planning Application Boundary
 - Habitat Enhancement Lands
 - Existing Watercourse
 - Existing Watercourse with 50m buffer
 - Proposed Fence To Protect Enhancement Lands
 - Contours of Existing Ground Elevation

 **Tailte Éireann**
© Tailte Éireann - Surveying
Includes National Mapping Reproduced
Under Copyright to Tailte Éireann.
Licence Number CYAL 50382164
OS Sheets: 6533,6534

P01	11-2024	Issued for Planning	A.G	J.D	A.O.G
rev	date	modifications	D	C	A

Client
Gortloughra Windfarm Ltd.



Project
Proposed Windfarm at Gortloughra, Co.Cork

Stage
Planning

Title
**Site Layout Plan
Sheet 11 of 12**

Scales
1:1,000 (A1)



Surveyed	Drawn	Checked	Approved	Date
A.G	A.G	J.D	A.O.G	Nov 2024



© COPYRIGHT OF
JENNINGS O'DONOVAN AND PARTNERS LIMITED
FINISKLIN Tel (+353) 719 161 416
SLIGO Email. info@jodireland.com
IRELAND www.jodireland.com

 @JOD_Sligo  Jennings O'Donovan & Partners  Jennings O'Donovan

Job Ref.	Drawing No.	Revision
6460	6460-JOD-GLWF-XX-DR-C-0211	P01

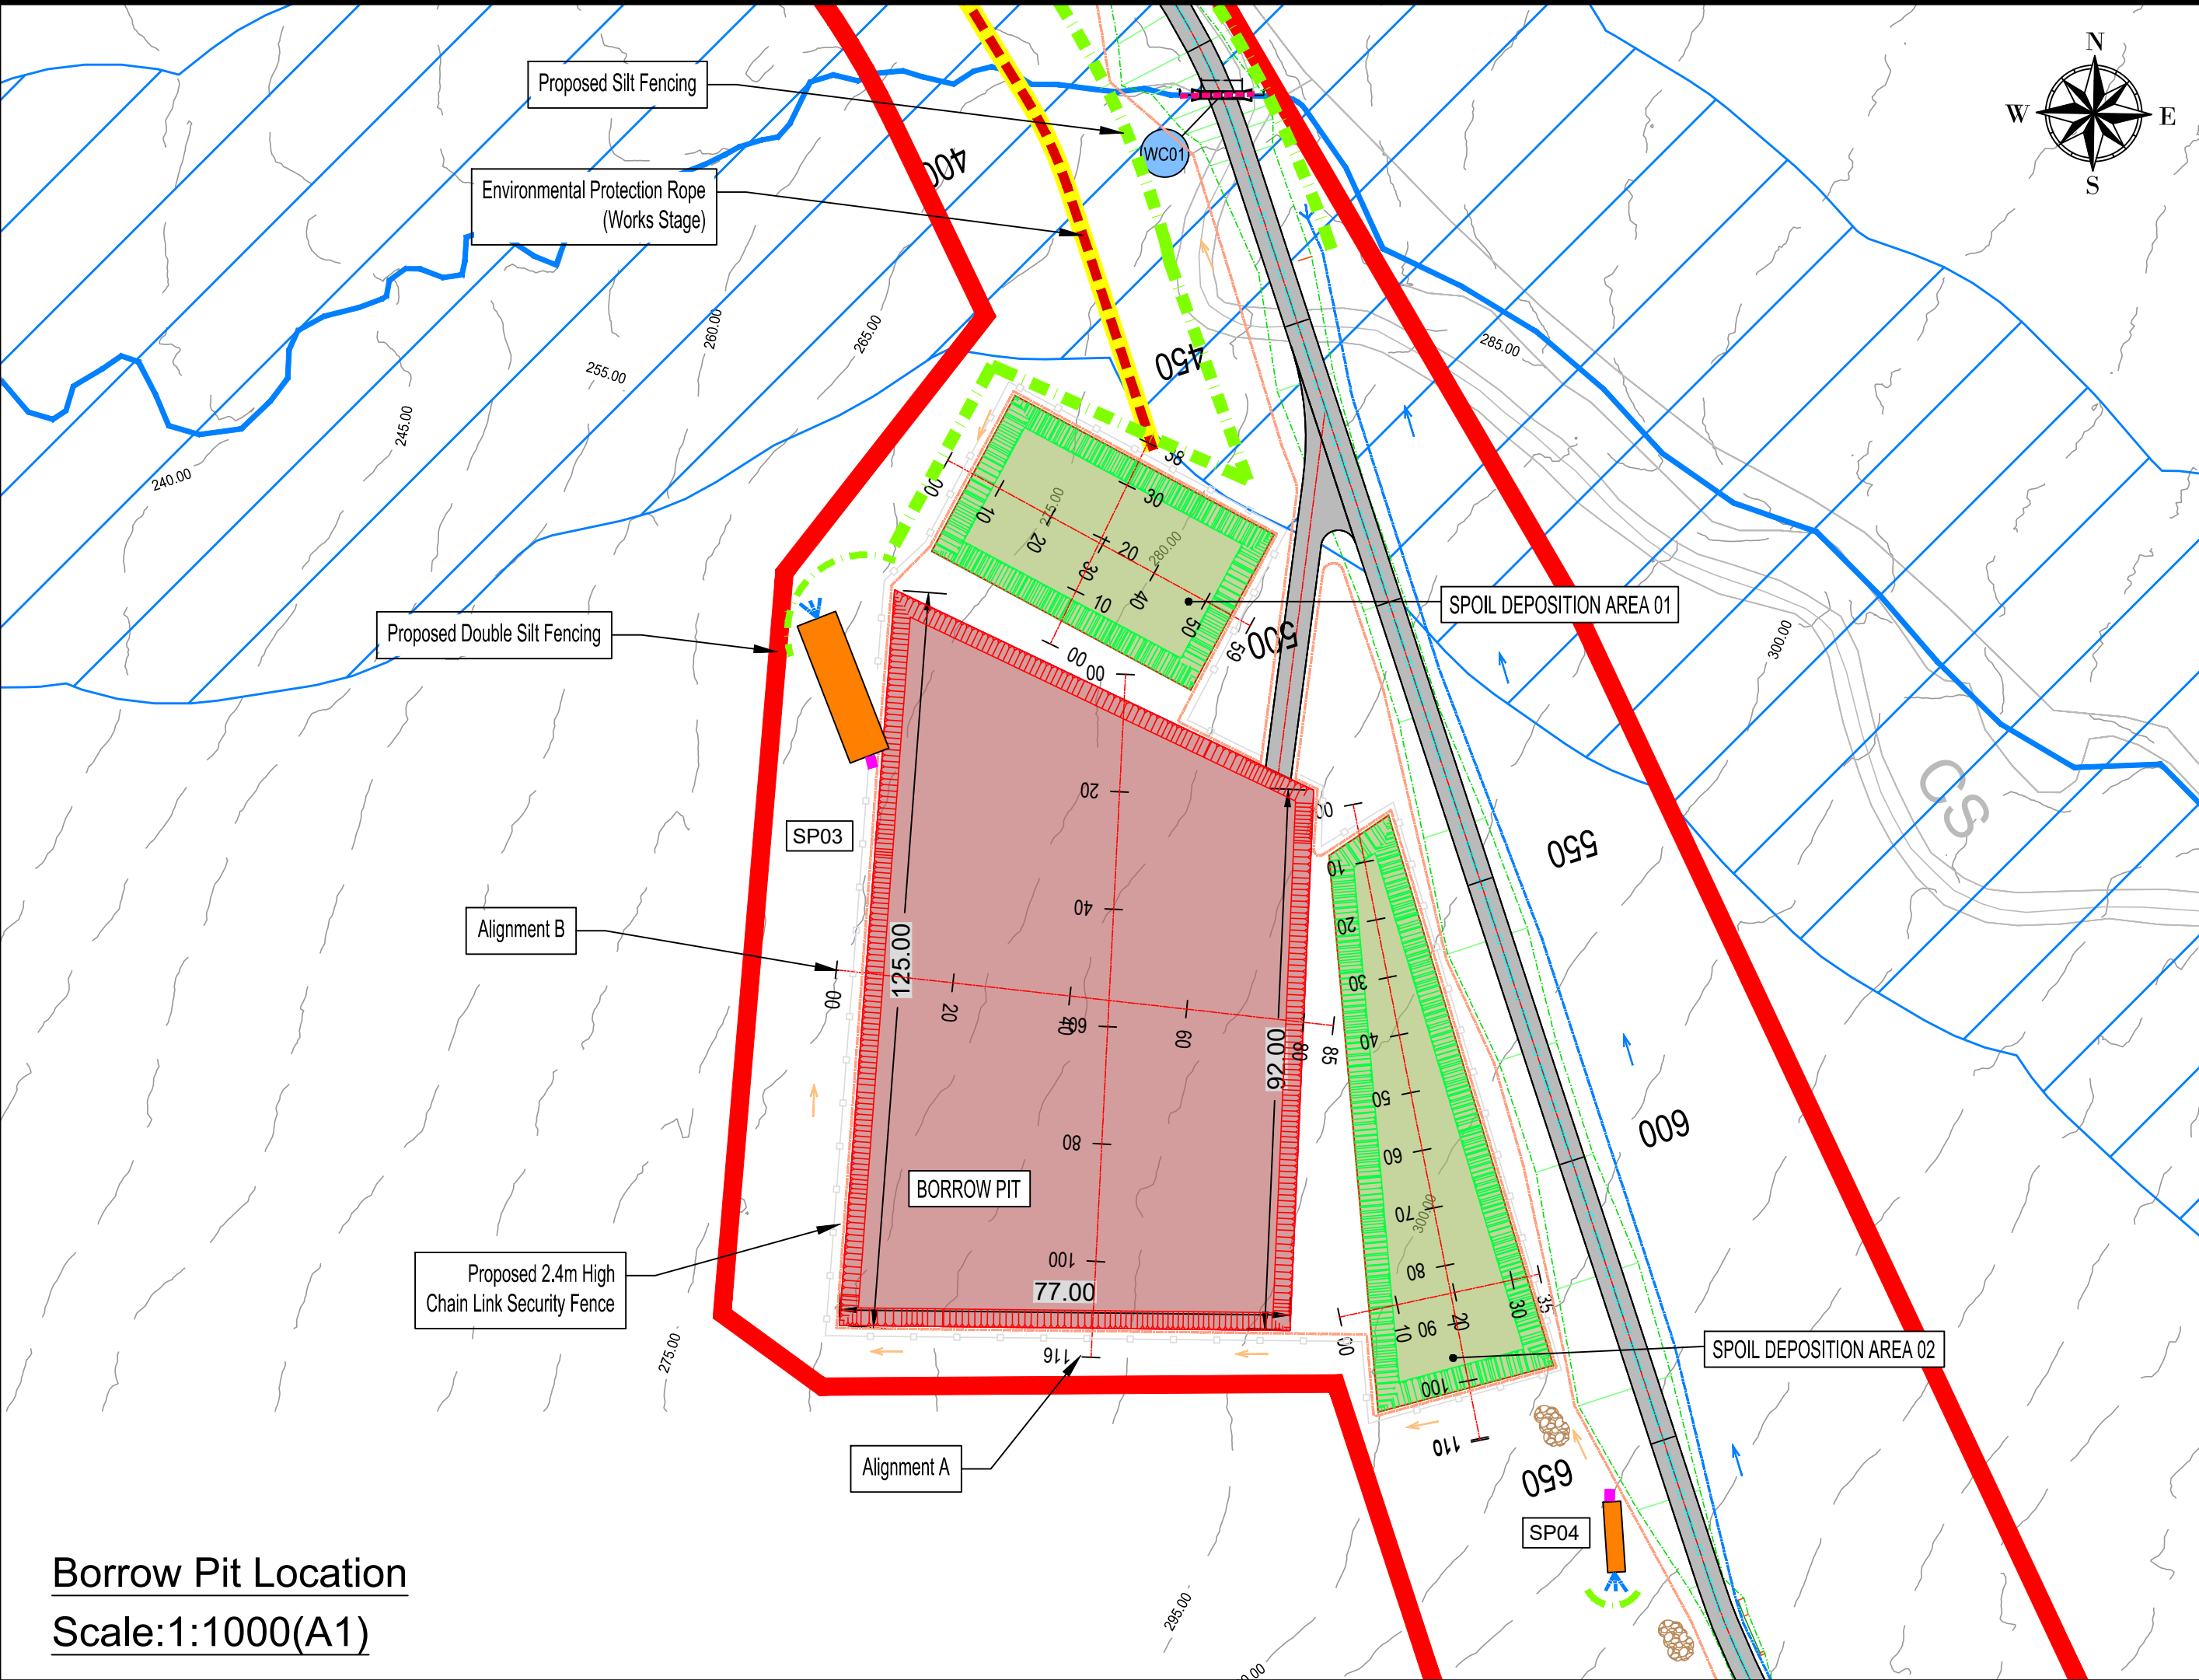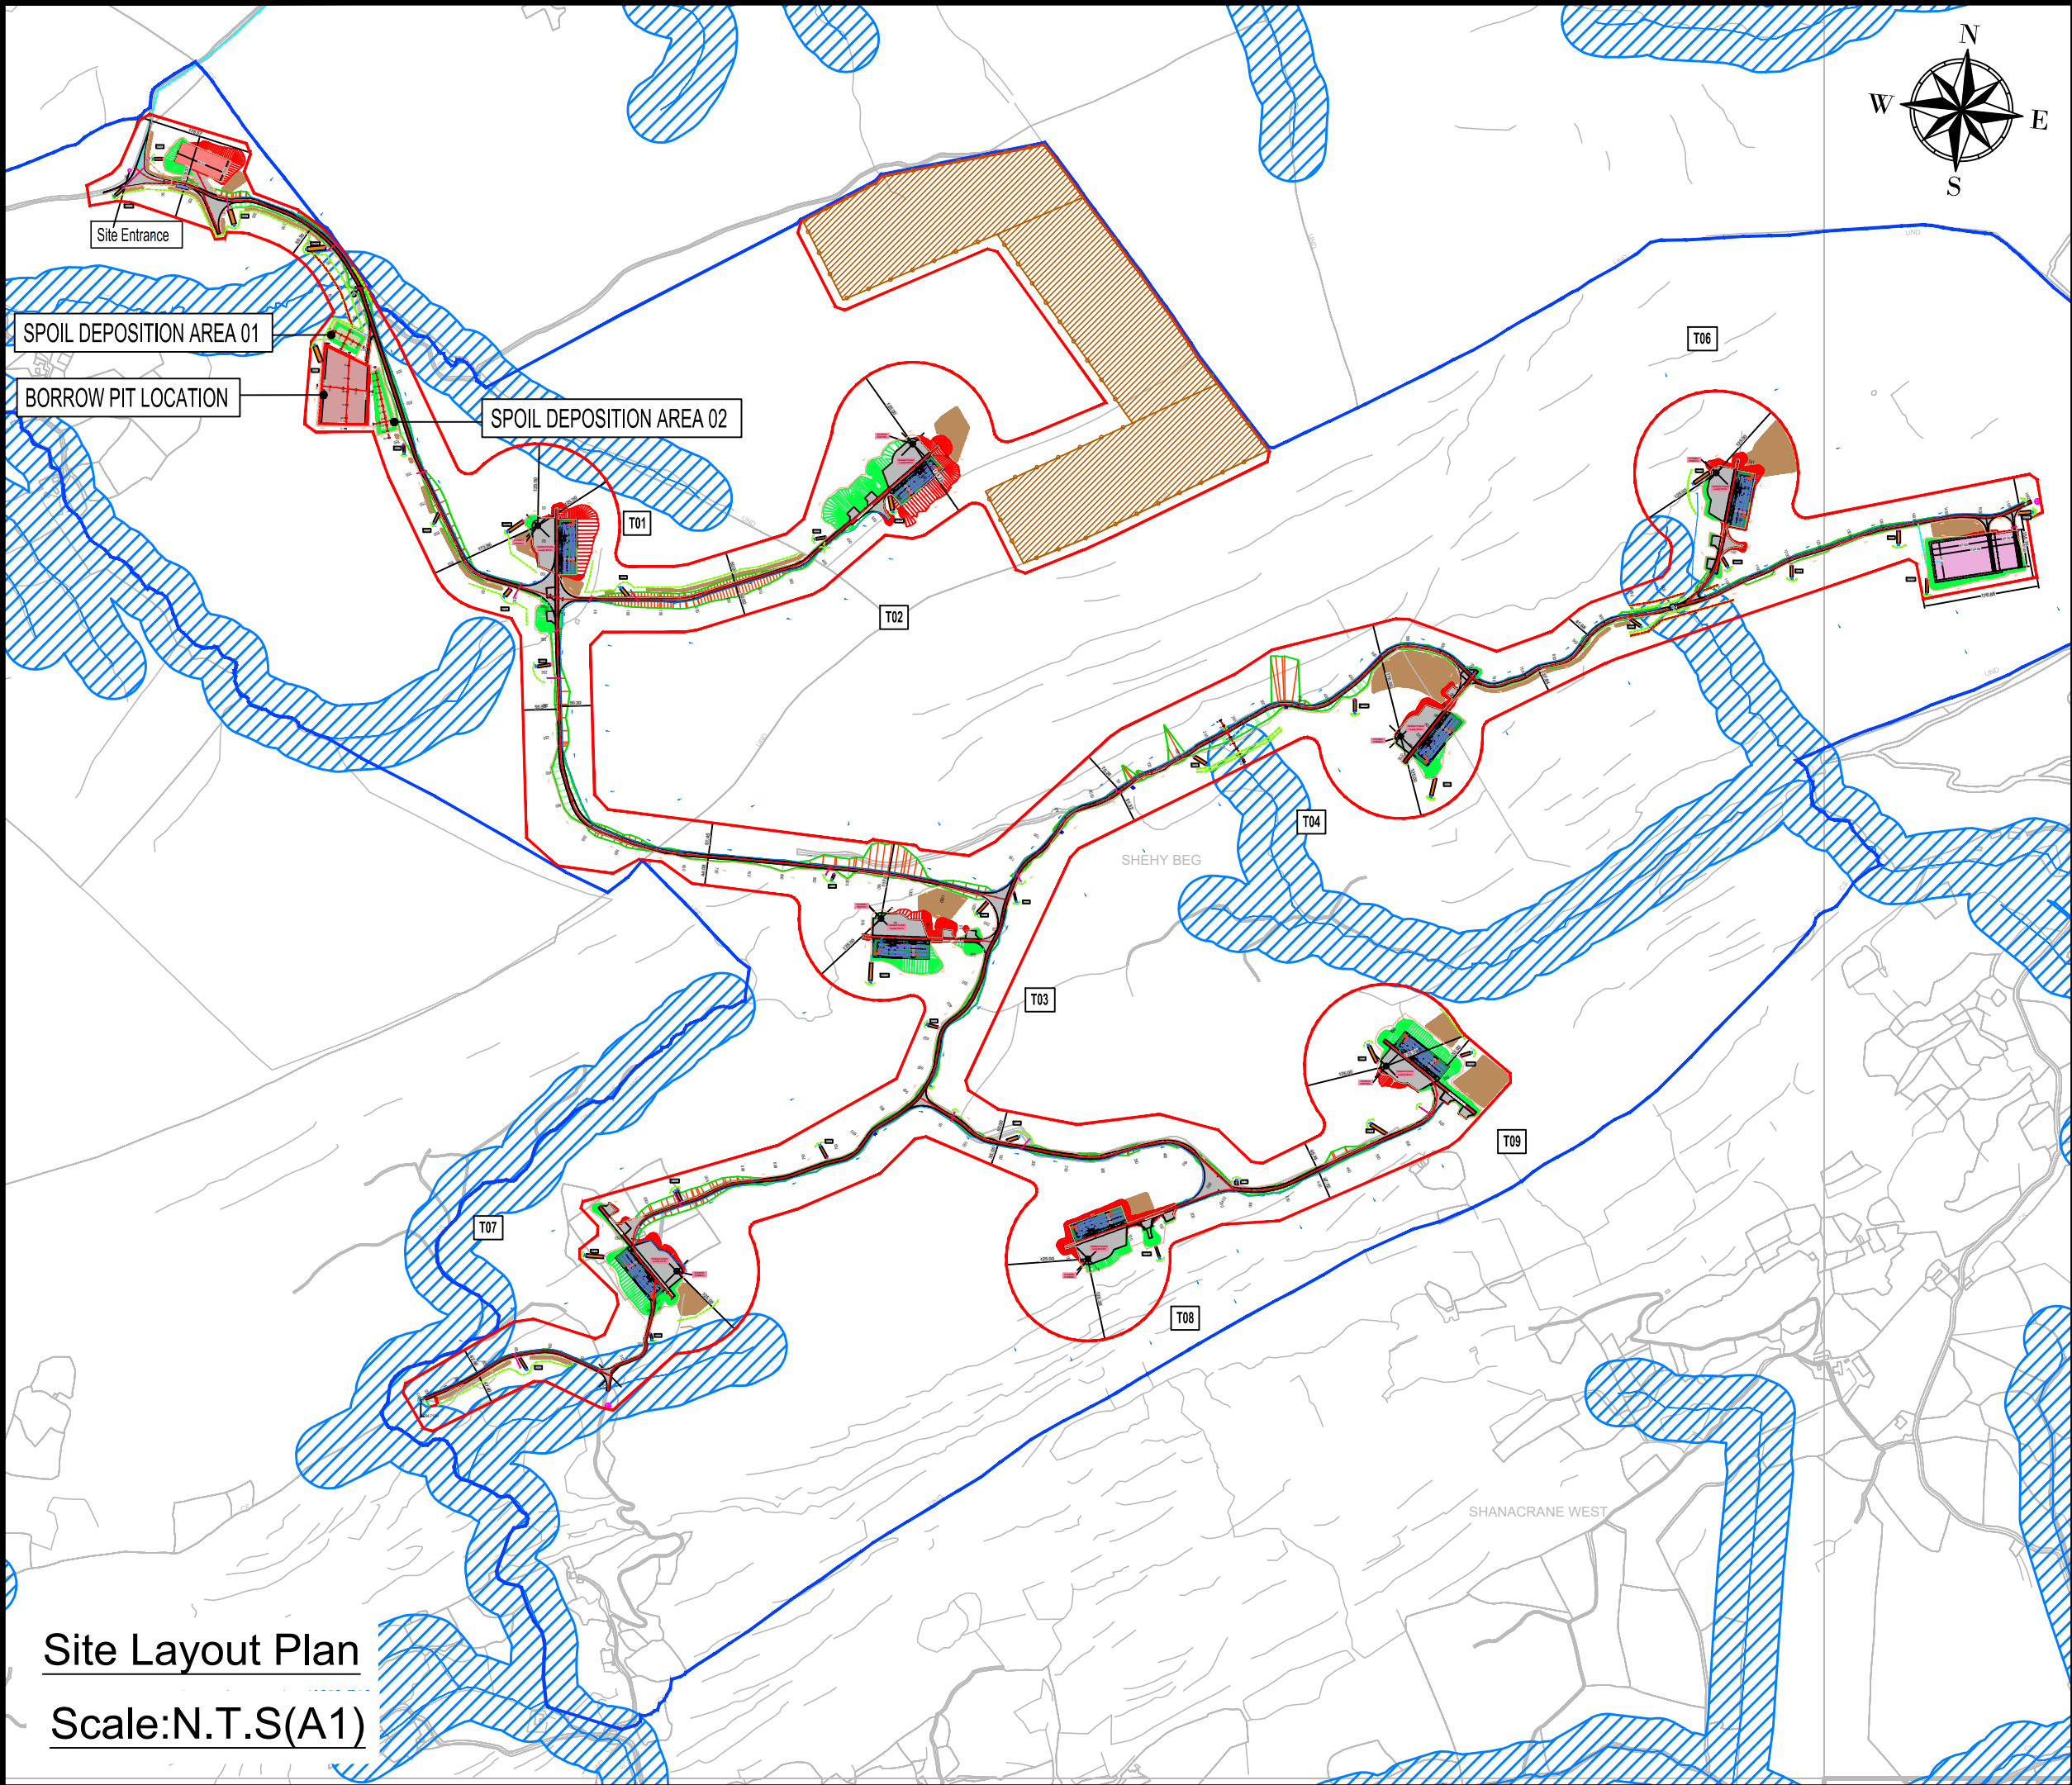

- NOTES:
- 1 FIGURED DIMENSIONS ONLY TO BE TAKEN FROM THIS DRAWING.
 - 2 ALL DRAWINGS TO BE CHECKED BY THE CONTRACTOR ON SITE.
 - 3 ENGINEER TO BE INFORMED OF ANY DISCREPANCIES BEFORE ANY WORK COMMENCES.
 - 4 THIS DRAWING TO BE READ IN CONJUNCTION WITH ALL OTHER RELEVANT DRAWINGS AND SPECIFICATIONS.
 - 5 ALL DIMENSIONS ARE IN METERS UNLESS OTHERWISE SPECIFIED

- Legend
- Planning Application Boundary
 - Proposed Fill
 - Proposed Cut
 - Proposed Temporary Spoil Deposition Areas
 - Proposed Borrow Pit
 - Proposed New Access Tracks
 - Contours of Existing Ground Elevation
 - Excavated Material From Borrow Pit
 - Material Deposition
 - Existing Ground
 - Grid Connection Route
 - Dirty Water Interceptor Drain
 - Clean Water Interceptor Drain
 - Settlement Pond
 - Buffered Outlet
 - Existing Watercourse
 - Existing Watercourse with 50m buffer
 - Watercourse Crossing
 - Proposed Silt Fencing
 - Side Cast Material

Tailte Éireann - Surveying
Includes National Mapping Reproduced
Under Copyright to Tailte Éireann.
Licence Number CYAL 50512615
OS Sheets: 6533,6544

rev	date	modifications	D	C	A

Client
Gortloughra Windfarm Ltd.



Project
Proposed Windfarm at Gortloughra,
Co.Cork

Stage
Planning

Title
Proposed Borrow Pit Plan & Sections
Sheet 12 of 12

Scales
As Shown @ (A1)



Surveyed	Drawn	Checked	Approved	Date
A.G	J.D	A.O.G	Apr 2026	





© COPYRIGHT OF
JENNINGS O'DONOVAN AND PARTNERS LIMITED
FINISKLIN Tel (+353) 719 161 416
SLIGO Email. info@jodireland.com
IRELAND www.jodireland.com

@JOD_Sligo LinkedIn Jennings O'Donovan & Partners Facebook Jennings O'Donovan

Job Ref.	Drawing No.	Revision
6460	6460-JOD-GLWF-XX-DR-C-0212	-

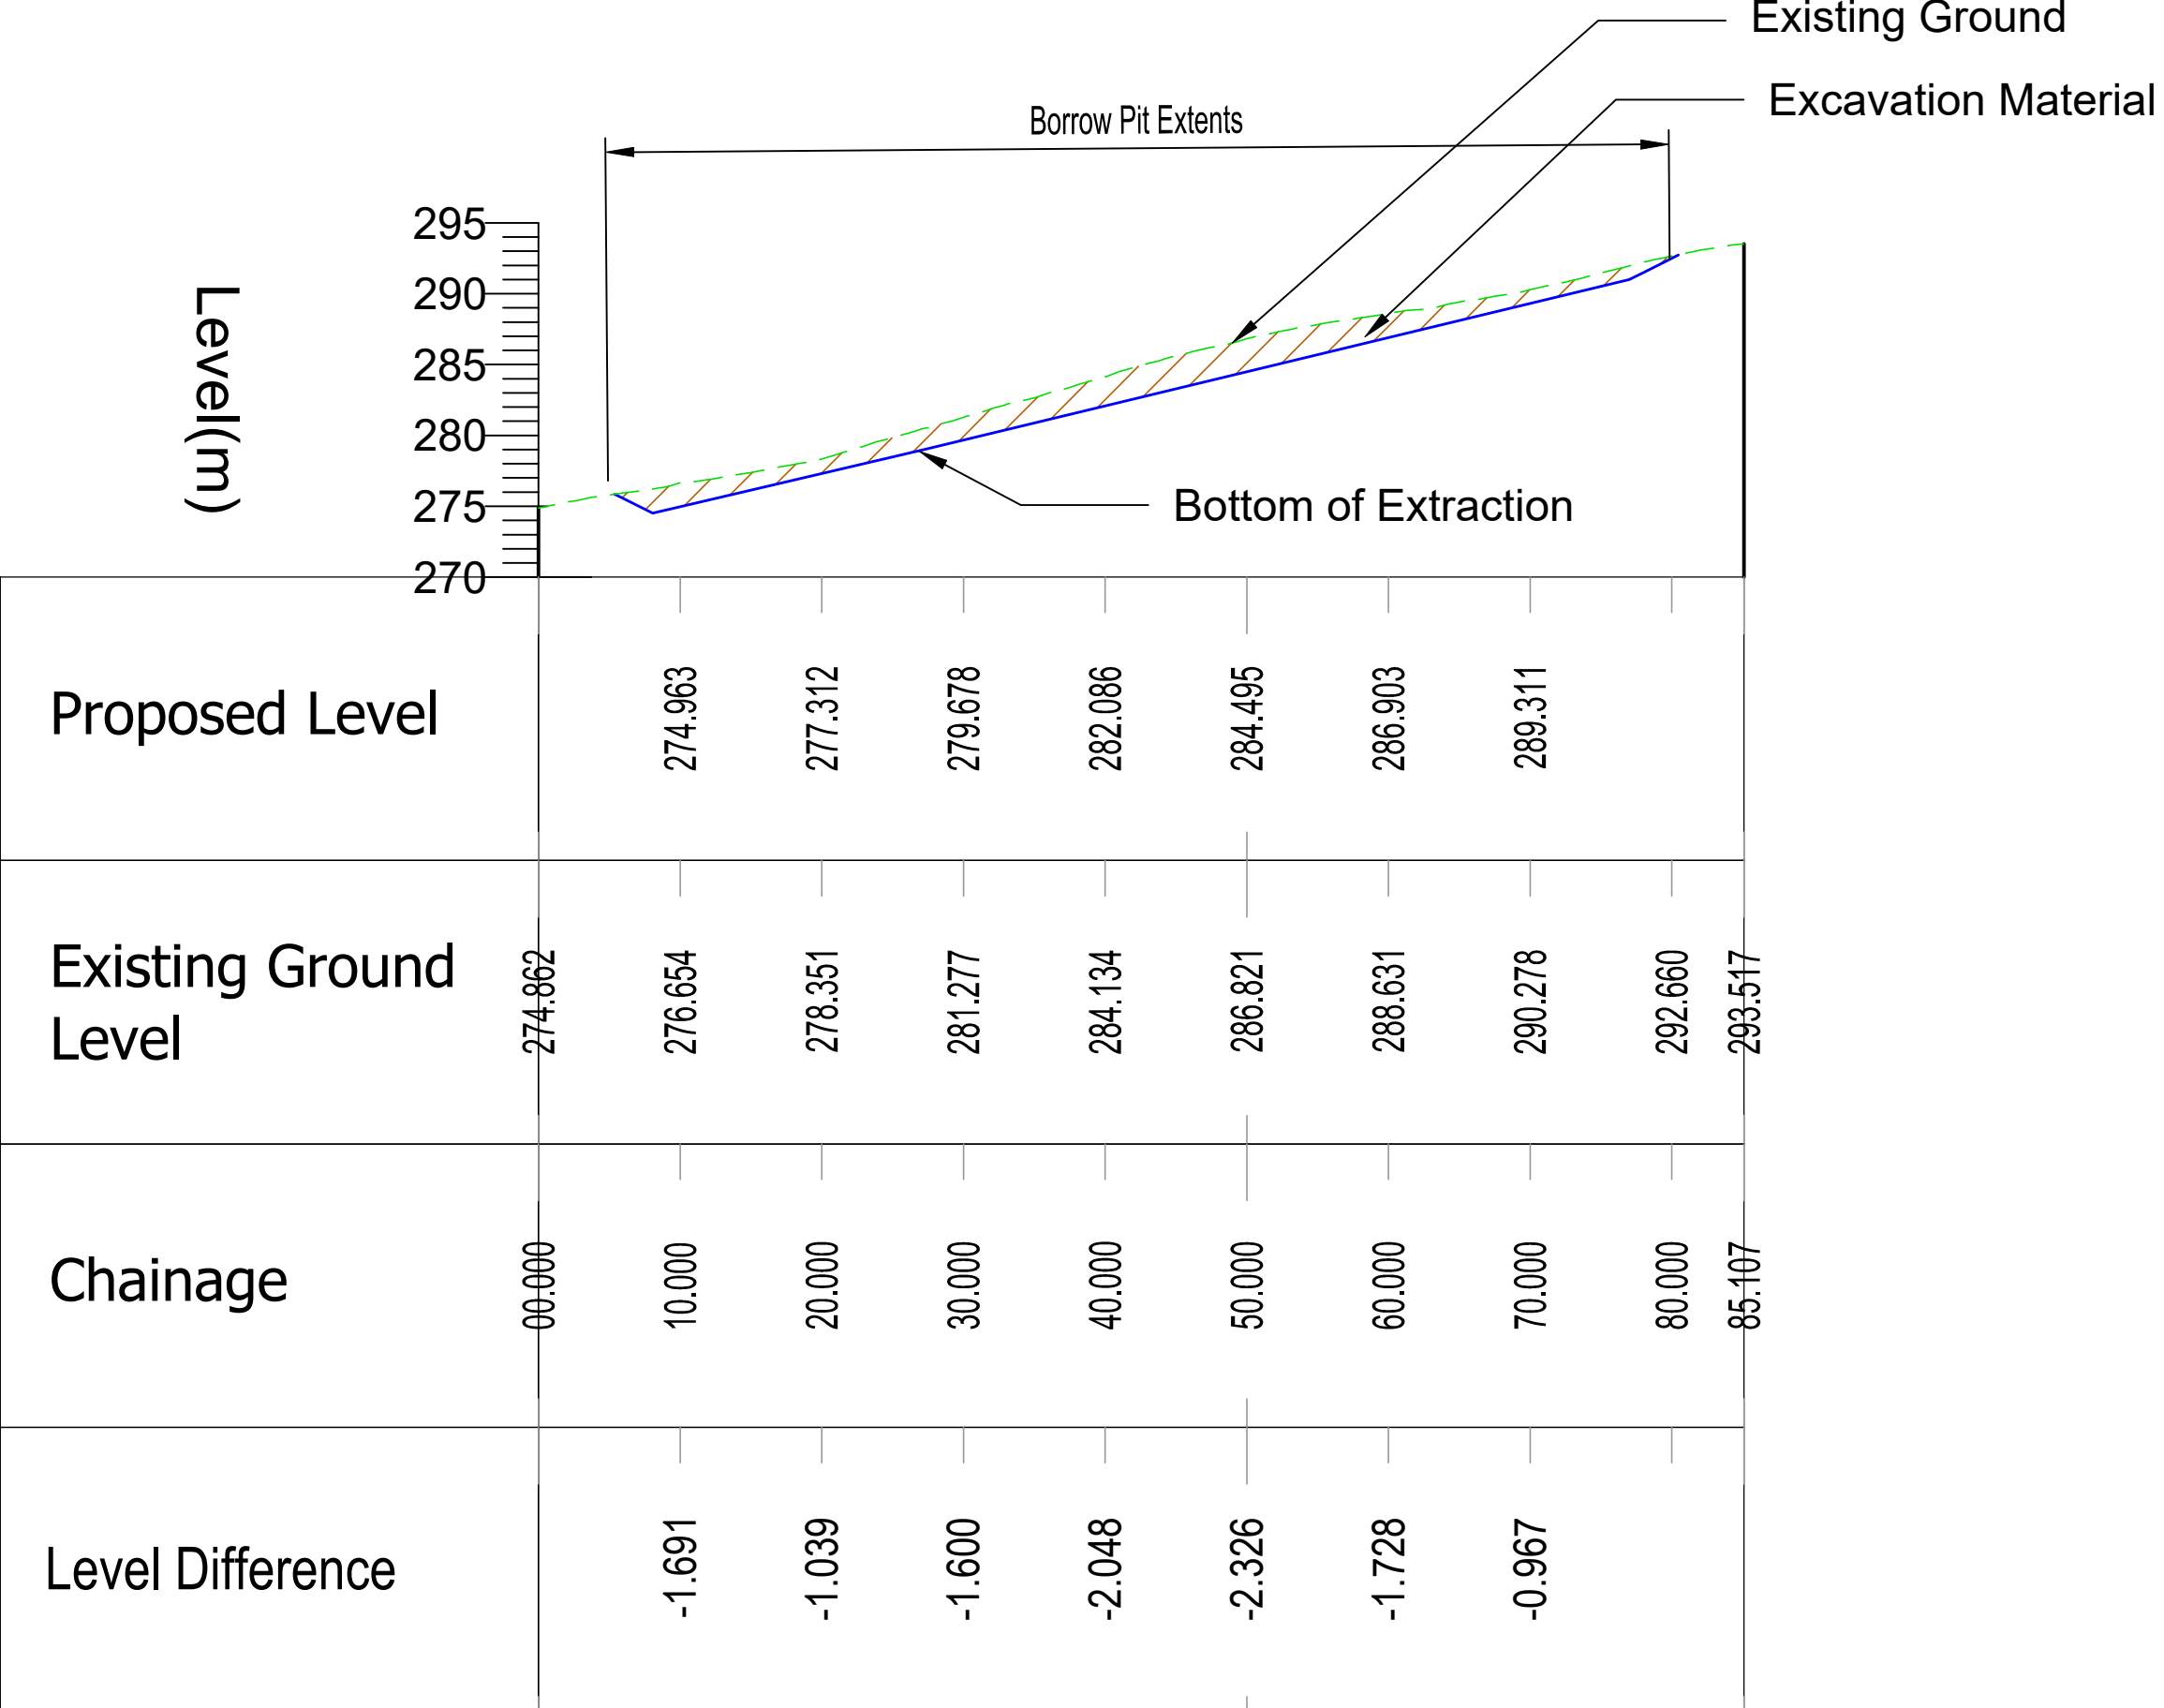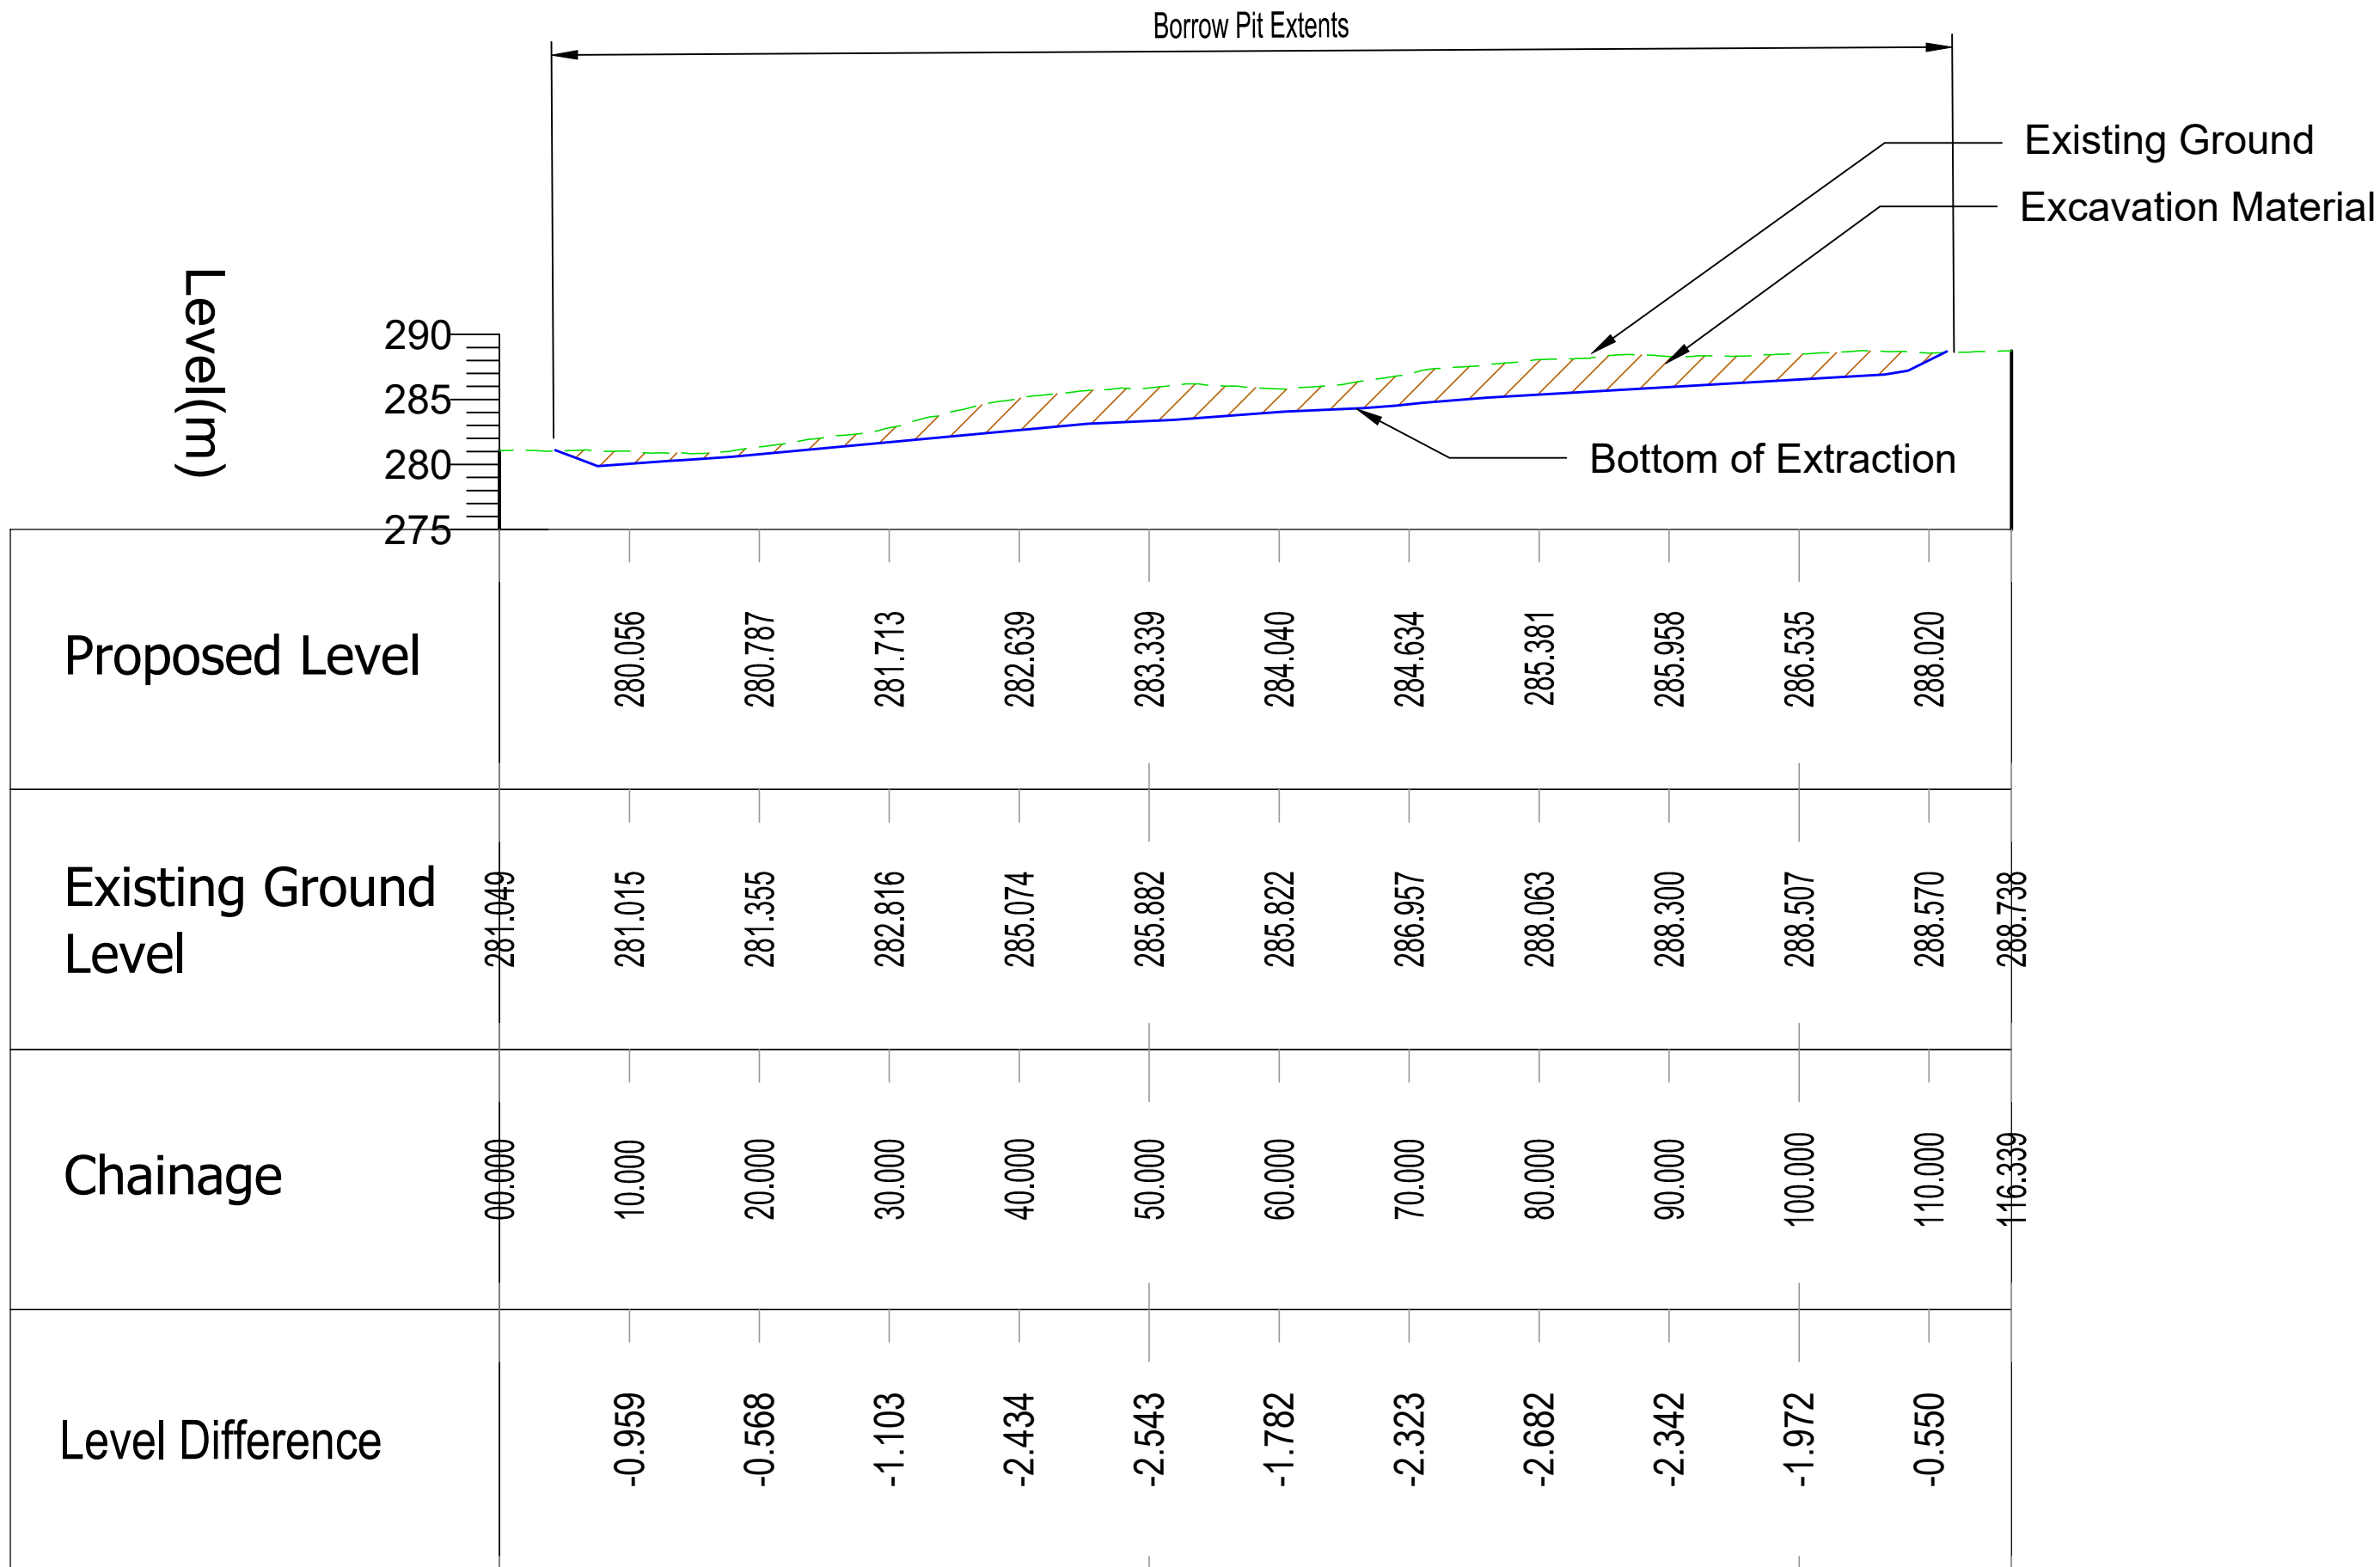

Borrow Pit Sections
Scale:1:500(A1)

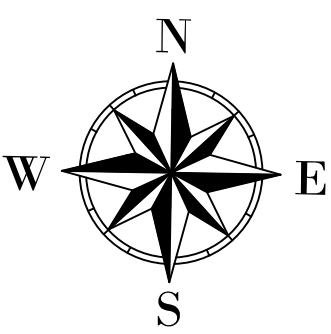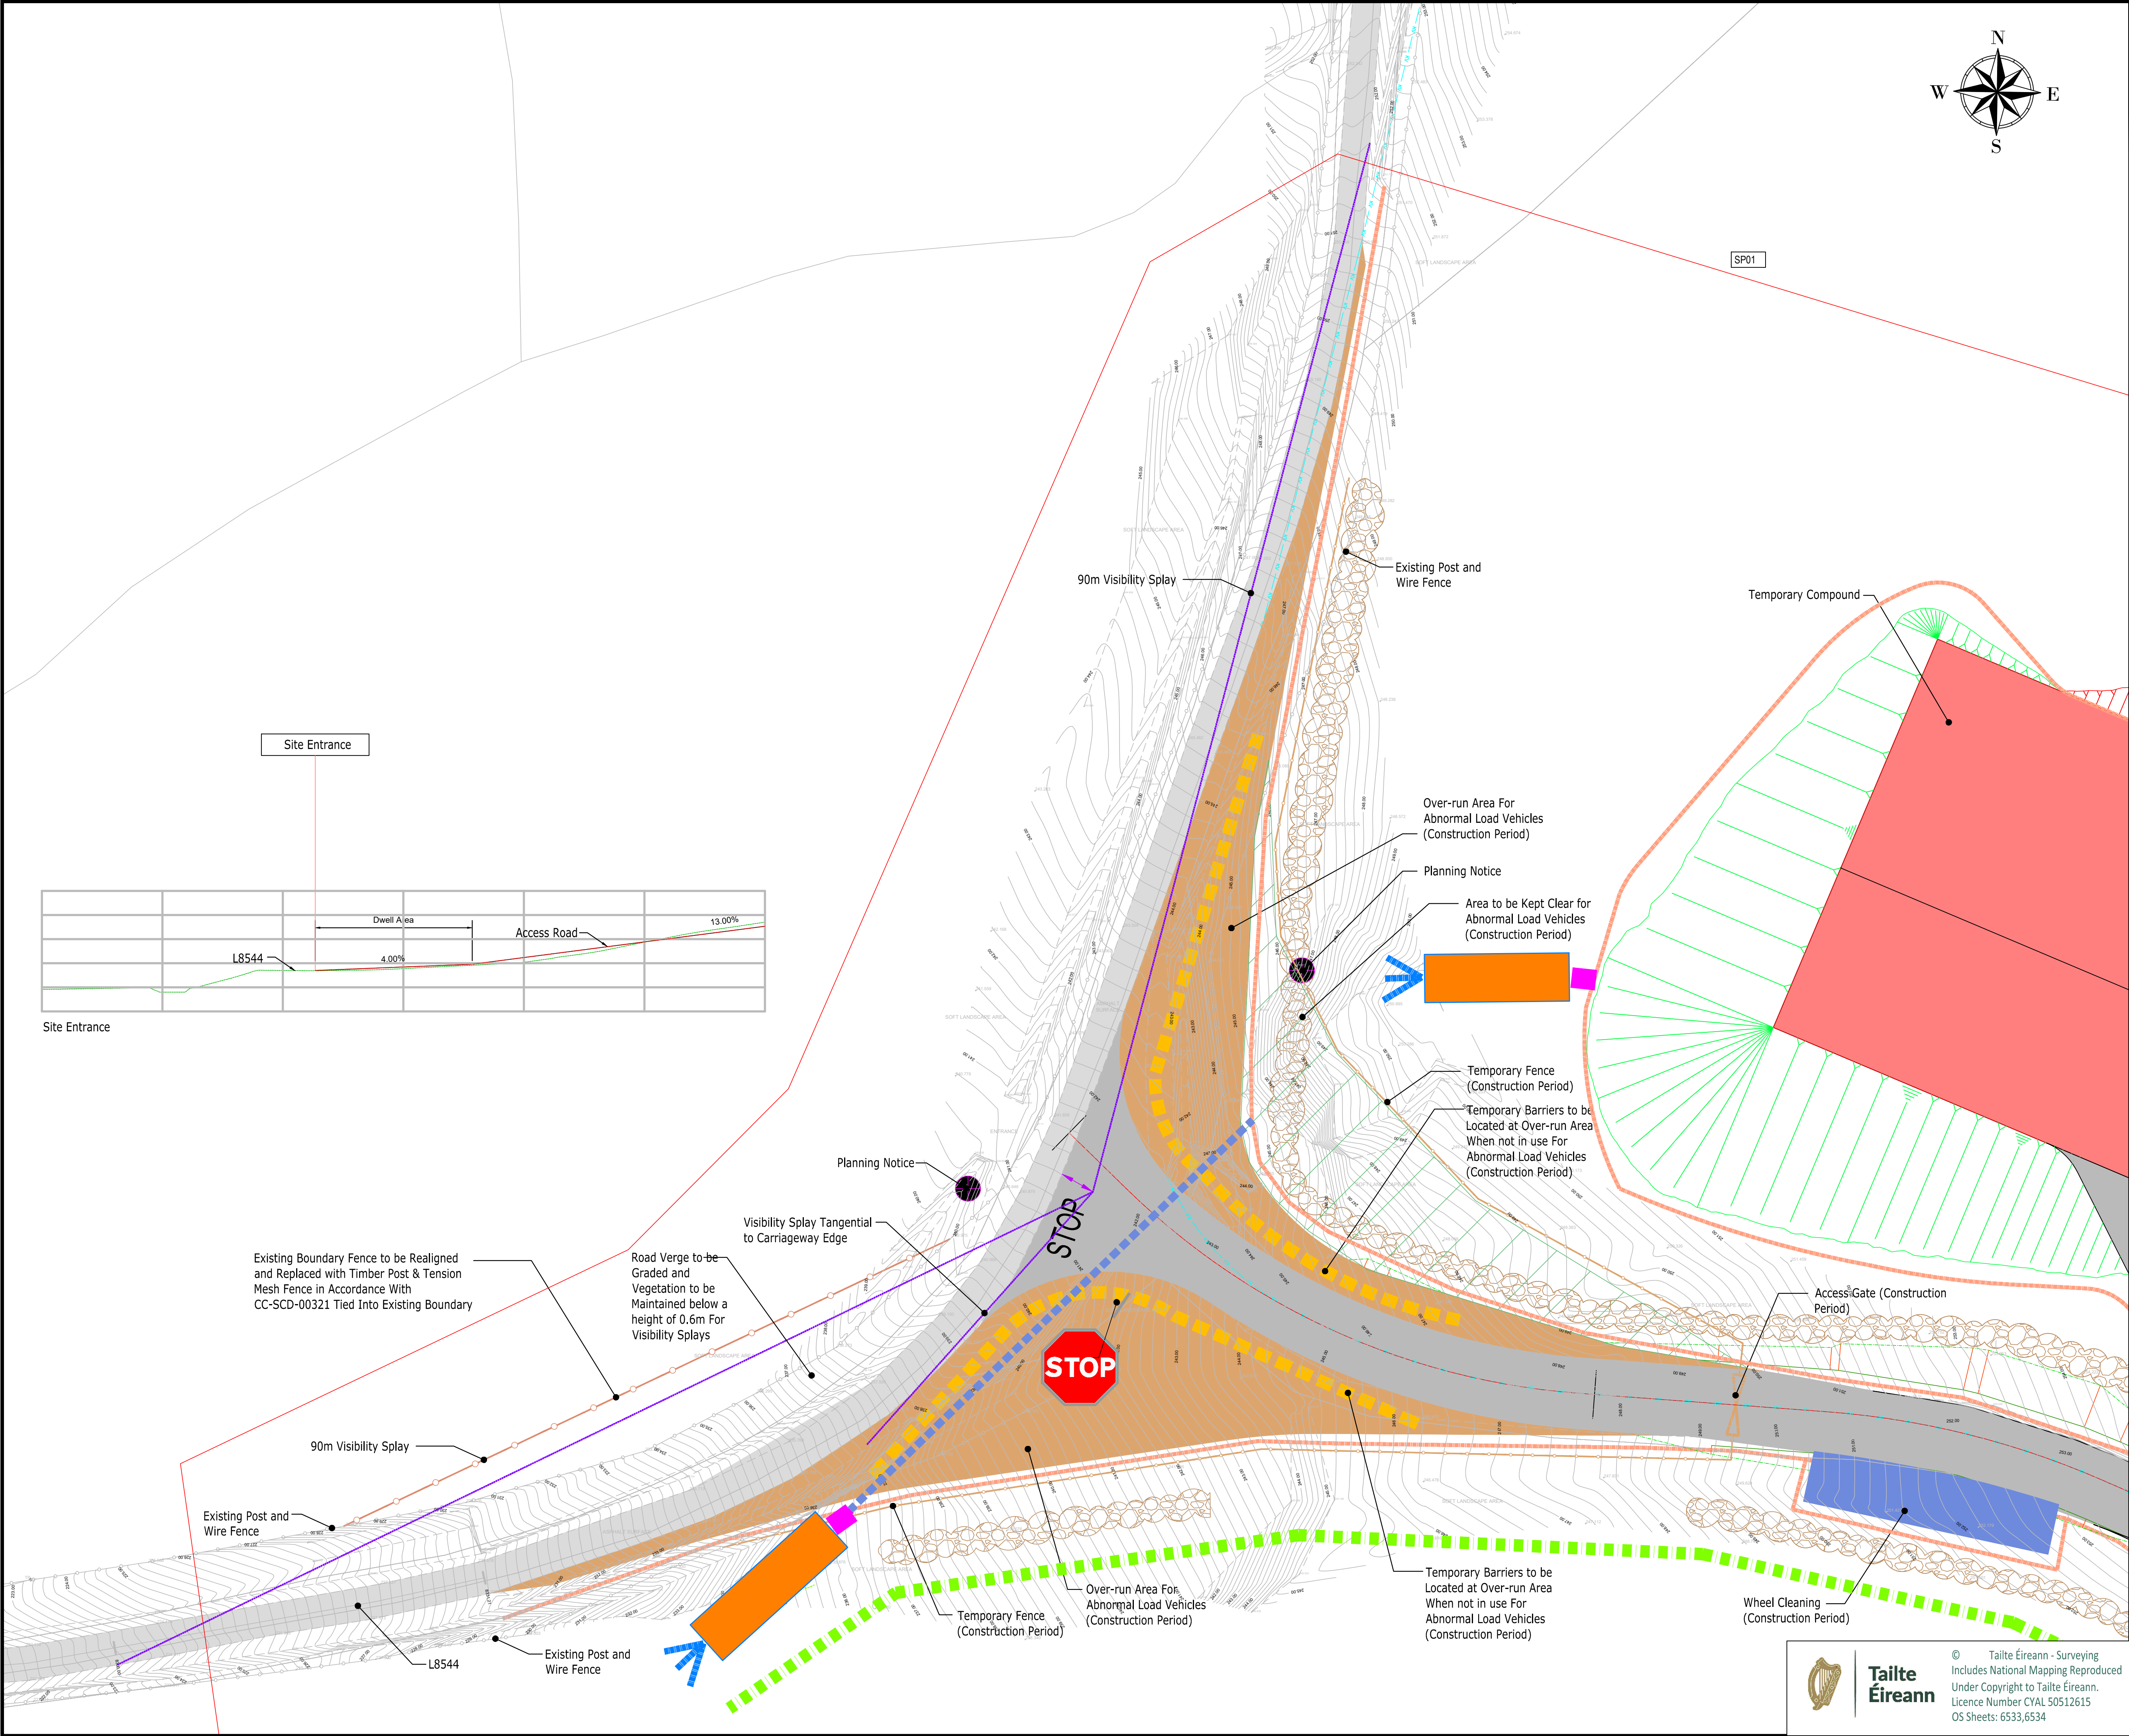

- NOTES:**
- 1 FIGURED DIMENSIONS ONLY TO BE TAKEN FROM THIS DRAWING.
 - 2 ALL DRAWINGS TO BE CHECKED BY THE CONTRACTOR ON SITE.
 - 3 ENGINEER TO BE INFORMED OF ANY DISCREPANCIES BEFORE ANY WORK COMMENCES.
 - 4 THIS DRAWING TO BE READ IN CONJUNCTION WITH ALL OTHER RELEVANT DRAWINGS AND SPECIFICATIONS.

- Legend**
- Planning Application Boundary
 - Proposed Wind Turbine
 - Proposed Crane Hardstand
 - Proposed Borrow Pit
 - Proposed Site Access Track
 - Contours of existing ground elevation
 - Proposed Fill
 - Proposed Cut
 - Grid Connection Route
 - Dirty Water Interceptor Drain
 - Clean Water Interceptor Drain
 - Culvert Crossing
 - Settlement Pond
 - Buffered Outlet
 - Existing Watercourse
 - Existing Watercourse with 50m buffer
 - Temporary Spoil Storage Locations
 - Side Cast Material
 - Silt Fence

rev	date	modifications	D	C	A

Client
Gortloughra Windfarm Ltd.

Project
Proposed Windfarm at Gortloughra, Co.Cork

Stage
Planning

Title
**Site Entrance
Sheet 1 of 3 - Construction**

Scales
1:1,000 (A1)

Surveyed	Drawn	Checked	Approved	Date
J.D	A.G	A.O.G		April 2026

JENNINGS O'DONOVAN
an RSK company

© COPYRIGHT OF
JENNINGS O'DONOVAN AND PARTNERS LIMITED
FINISKLIN
SLIGO
IRELAND

Tel (+353) 719 161 416
Email. info@jodireland.com
www.jodireland.com

@JOD_Sligo Jennings O'Donovan & Partners Jennings O'Donovan

Job Ref.	Drawing No.	Revision
6460	6460-JOD-GLWF-XX-DR-C-0213	-

Tailte Éireann

© Tailte Éireann - Surveying
Includes National Mapping Reproduced
Under Copyright to Tailte Éireann.
Licence Number CYAL 50512615
OS Sheets: 6533,6534