
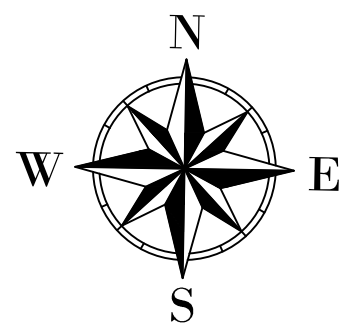


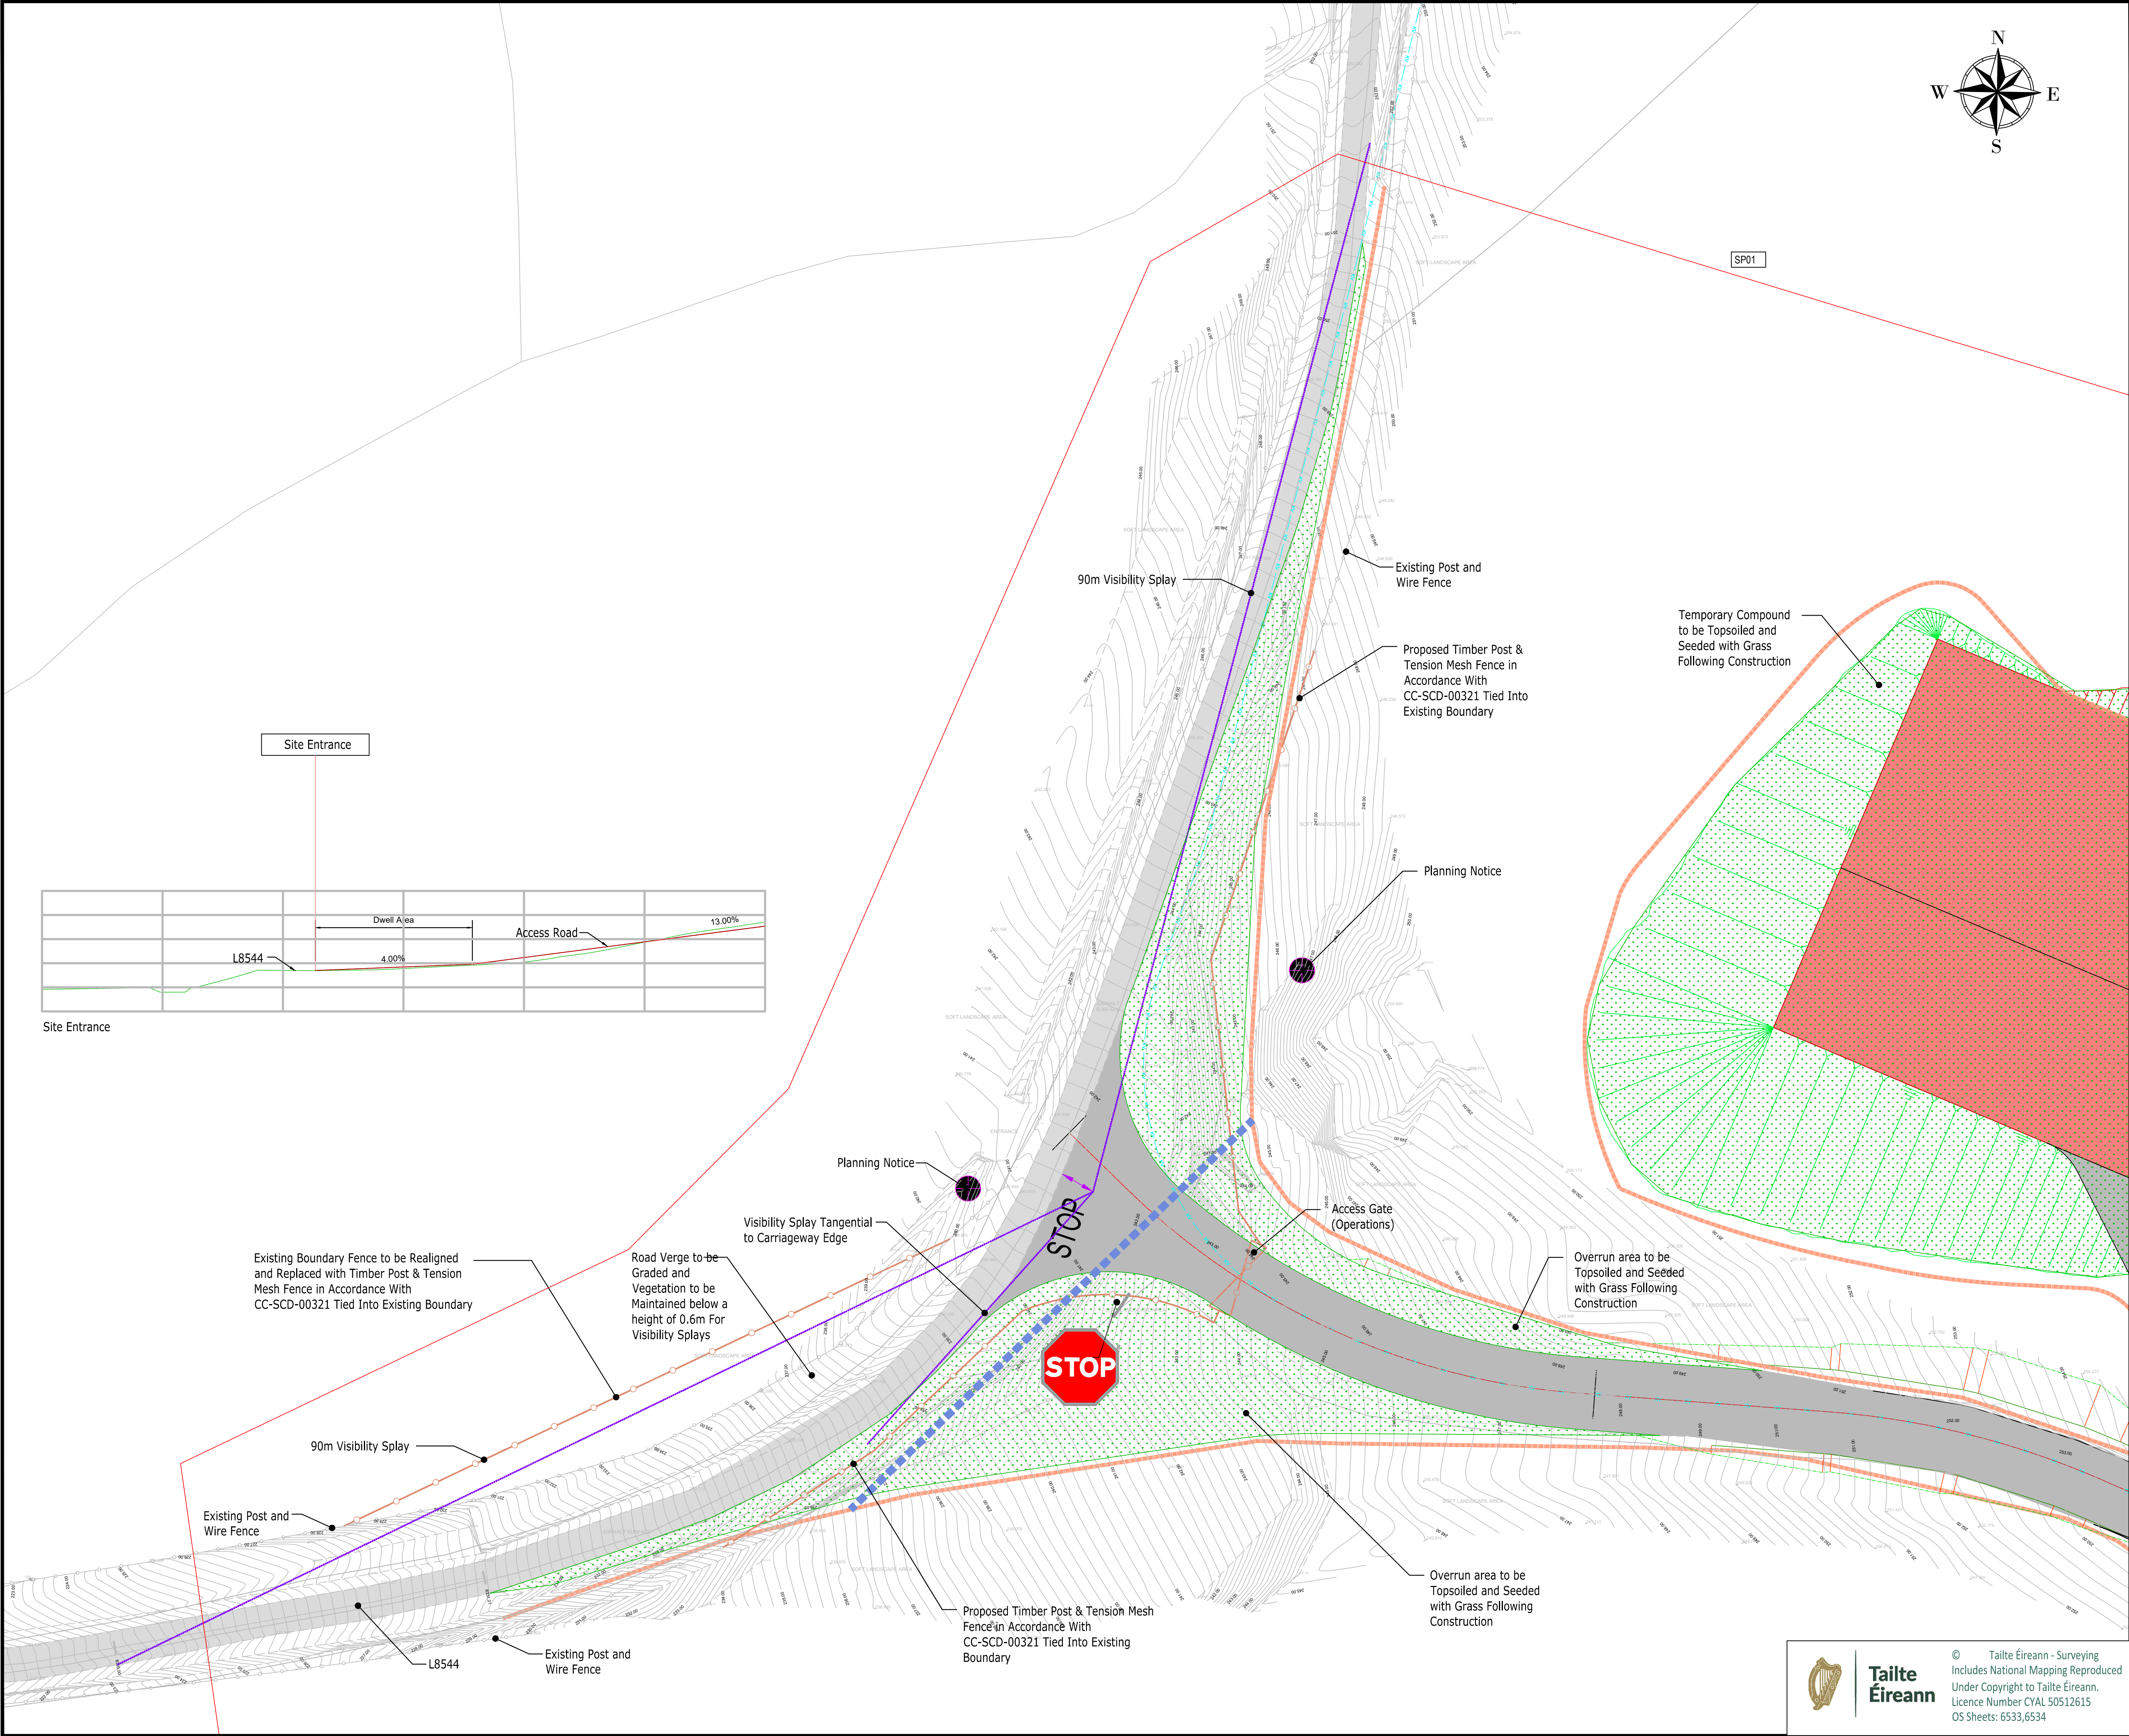

- NOTES:**
- 1 FIGURED DIMENSIONS ONLY TO BE TAKEN FROM THIS DRAWING.
 - 2 ALL DRAWINGS TO BE CHECKED BY THE CONTRACTOR ON SITE.
 - 3 ENGINEER TO BE INFORMED OF ANY DISCREPANCIES BEFORE ANY WORK COMMENCES.
 - 4 THIS DRAWING TO BE READ IN CONJUNCTION WITH ALL OTHER RELEVANT DRAWINGS AND SPECIFICATIONS.

Legend

- Planning Application Boundary
- Proposed Wind Turbine
- Proposed Crane Hardstand
- Proposed Borrow Pit
- Proposed Site Access Track
- Contours of existing ground elevation
- Proposed Fill
- Proposed Cut
- Grid Connection Route
- Dirty Water Interceptor Drain
- Clean Water Interceptor Drain
- Culvert Crossing
- Settlement Pond
- Buffered Outlet
- Existing Watercourse
- Existing Watercourse with 50m buffer
- Temporary Spoil Storage Locations
- Side Cast Material
- Silt Fence

rev	date	modifications	D	C	A

Client
Gortloughra Windfarm Ltd.



Project
Proposed Windfarm at Gortloughra, Co.Cork

Stage
Planning




Title
**Site Entrance
Sheet 2 of 3 - Operations**

Scales
1:1,000 (A1)

Surveyed	Drawn	Checked	Approved	Date
J.D	A.G	A.O.G		April 2026

**JENNINGS O'DONOVAN**
an RSK company

© COPYRIGHT OF
JENNINGS O'DONOVAN AND PARTNERS LIMITED
FINISKLIN Tel (+353) 719 161 416
SLIGO Email. info@jodireland.com
IRELAND www.jodireland.com

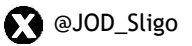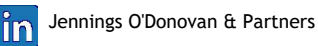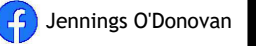
  

Job Ref.	Drawing No.	Revision
6460	6460-JOD-GLWF-XX-DR-C-0214	-

**Tailte Éireann**

© Tailte Éireann - Surveying
Includes National Mapping Reproduced
Under Copyright to Tailte Éireann.
Licence Number CYAL 50512615
OS Sheets: 6533,6534

- NOTES:
- 1 FIGURED DIMENSIONS ONLY TO BE TAKEN FROM THIS DRAWING.
 - 2 ALL DRAWINGS TO BE CHECKED BY THE CONTRACTOR ON SITE.
 - 3 ENGINEER TO BE INFORMED OF ANY DISCREPANCIES BEFORE ANY WORK COMMENCES.
 - 4 THIS DRAWING TO BE READ IN CONJUNCTION WITH ALL OTHER RELEVANT DRAWINGS AND SPECIFICATIONS.

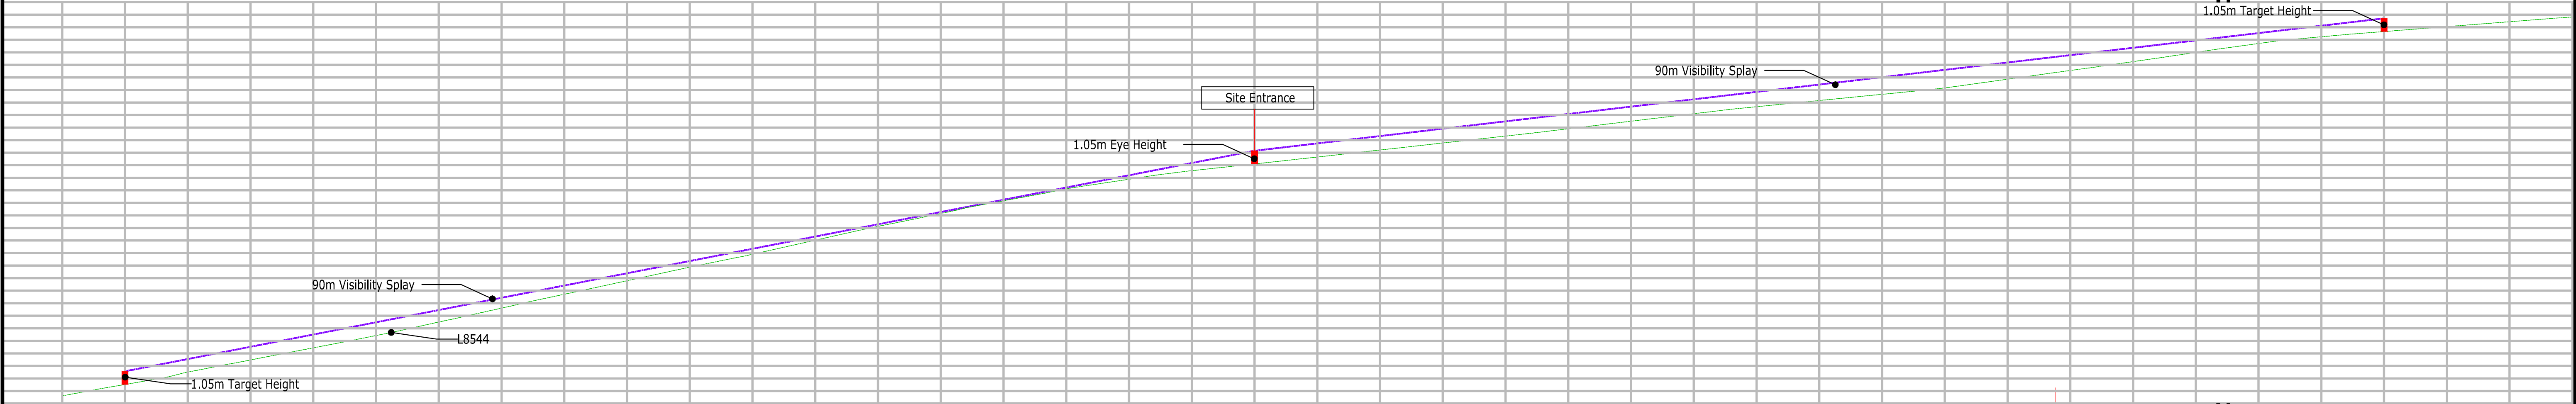

Site Entrance - Visibility

rev	date	modifications		D	C

Client
Gortloughra Windfarm Ltd.

Project
Proposed Windfarm at Gortloughra,
Co.Cork

Stage
Planning

Title
Site Entrance
Sheet 3 of 3 - Visibility at Entrance

Scales
1:250 (A1)

Surveyed	Drawn	Checked	Approved	Date
	J.D	A.G	A.O.G	April 2026



© COPYRIGHT OF
JENNINGS O'DONOVAN AND PARTNERS LIMITED
FINISKLIN Tel (+353) 719 161 416
SLIGO Email. info@jodireland.com
IRELAND www.jodireland.com


@JOD_Sligo Jennings O'Donovan & Partners Jennings O'Donovan

Job Ref.	Drawing No.	Revision
6460	6460- JOD-GLWF-XX-DR-C-0215	-




Tailte Éireann


© Tailte Éireann - Surveying
Includes National Mapping Reproduced
Under Copyright to Tailte Éireann.
Licence Number CYAL 50512615
OS Sheets: 6533,6534

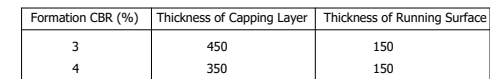


Job Ref.	Drawing No.	Revision
6460	6460-JOD-GLWF-XX-DR-C-0401	-

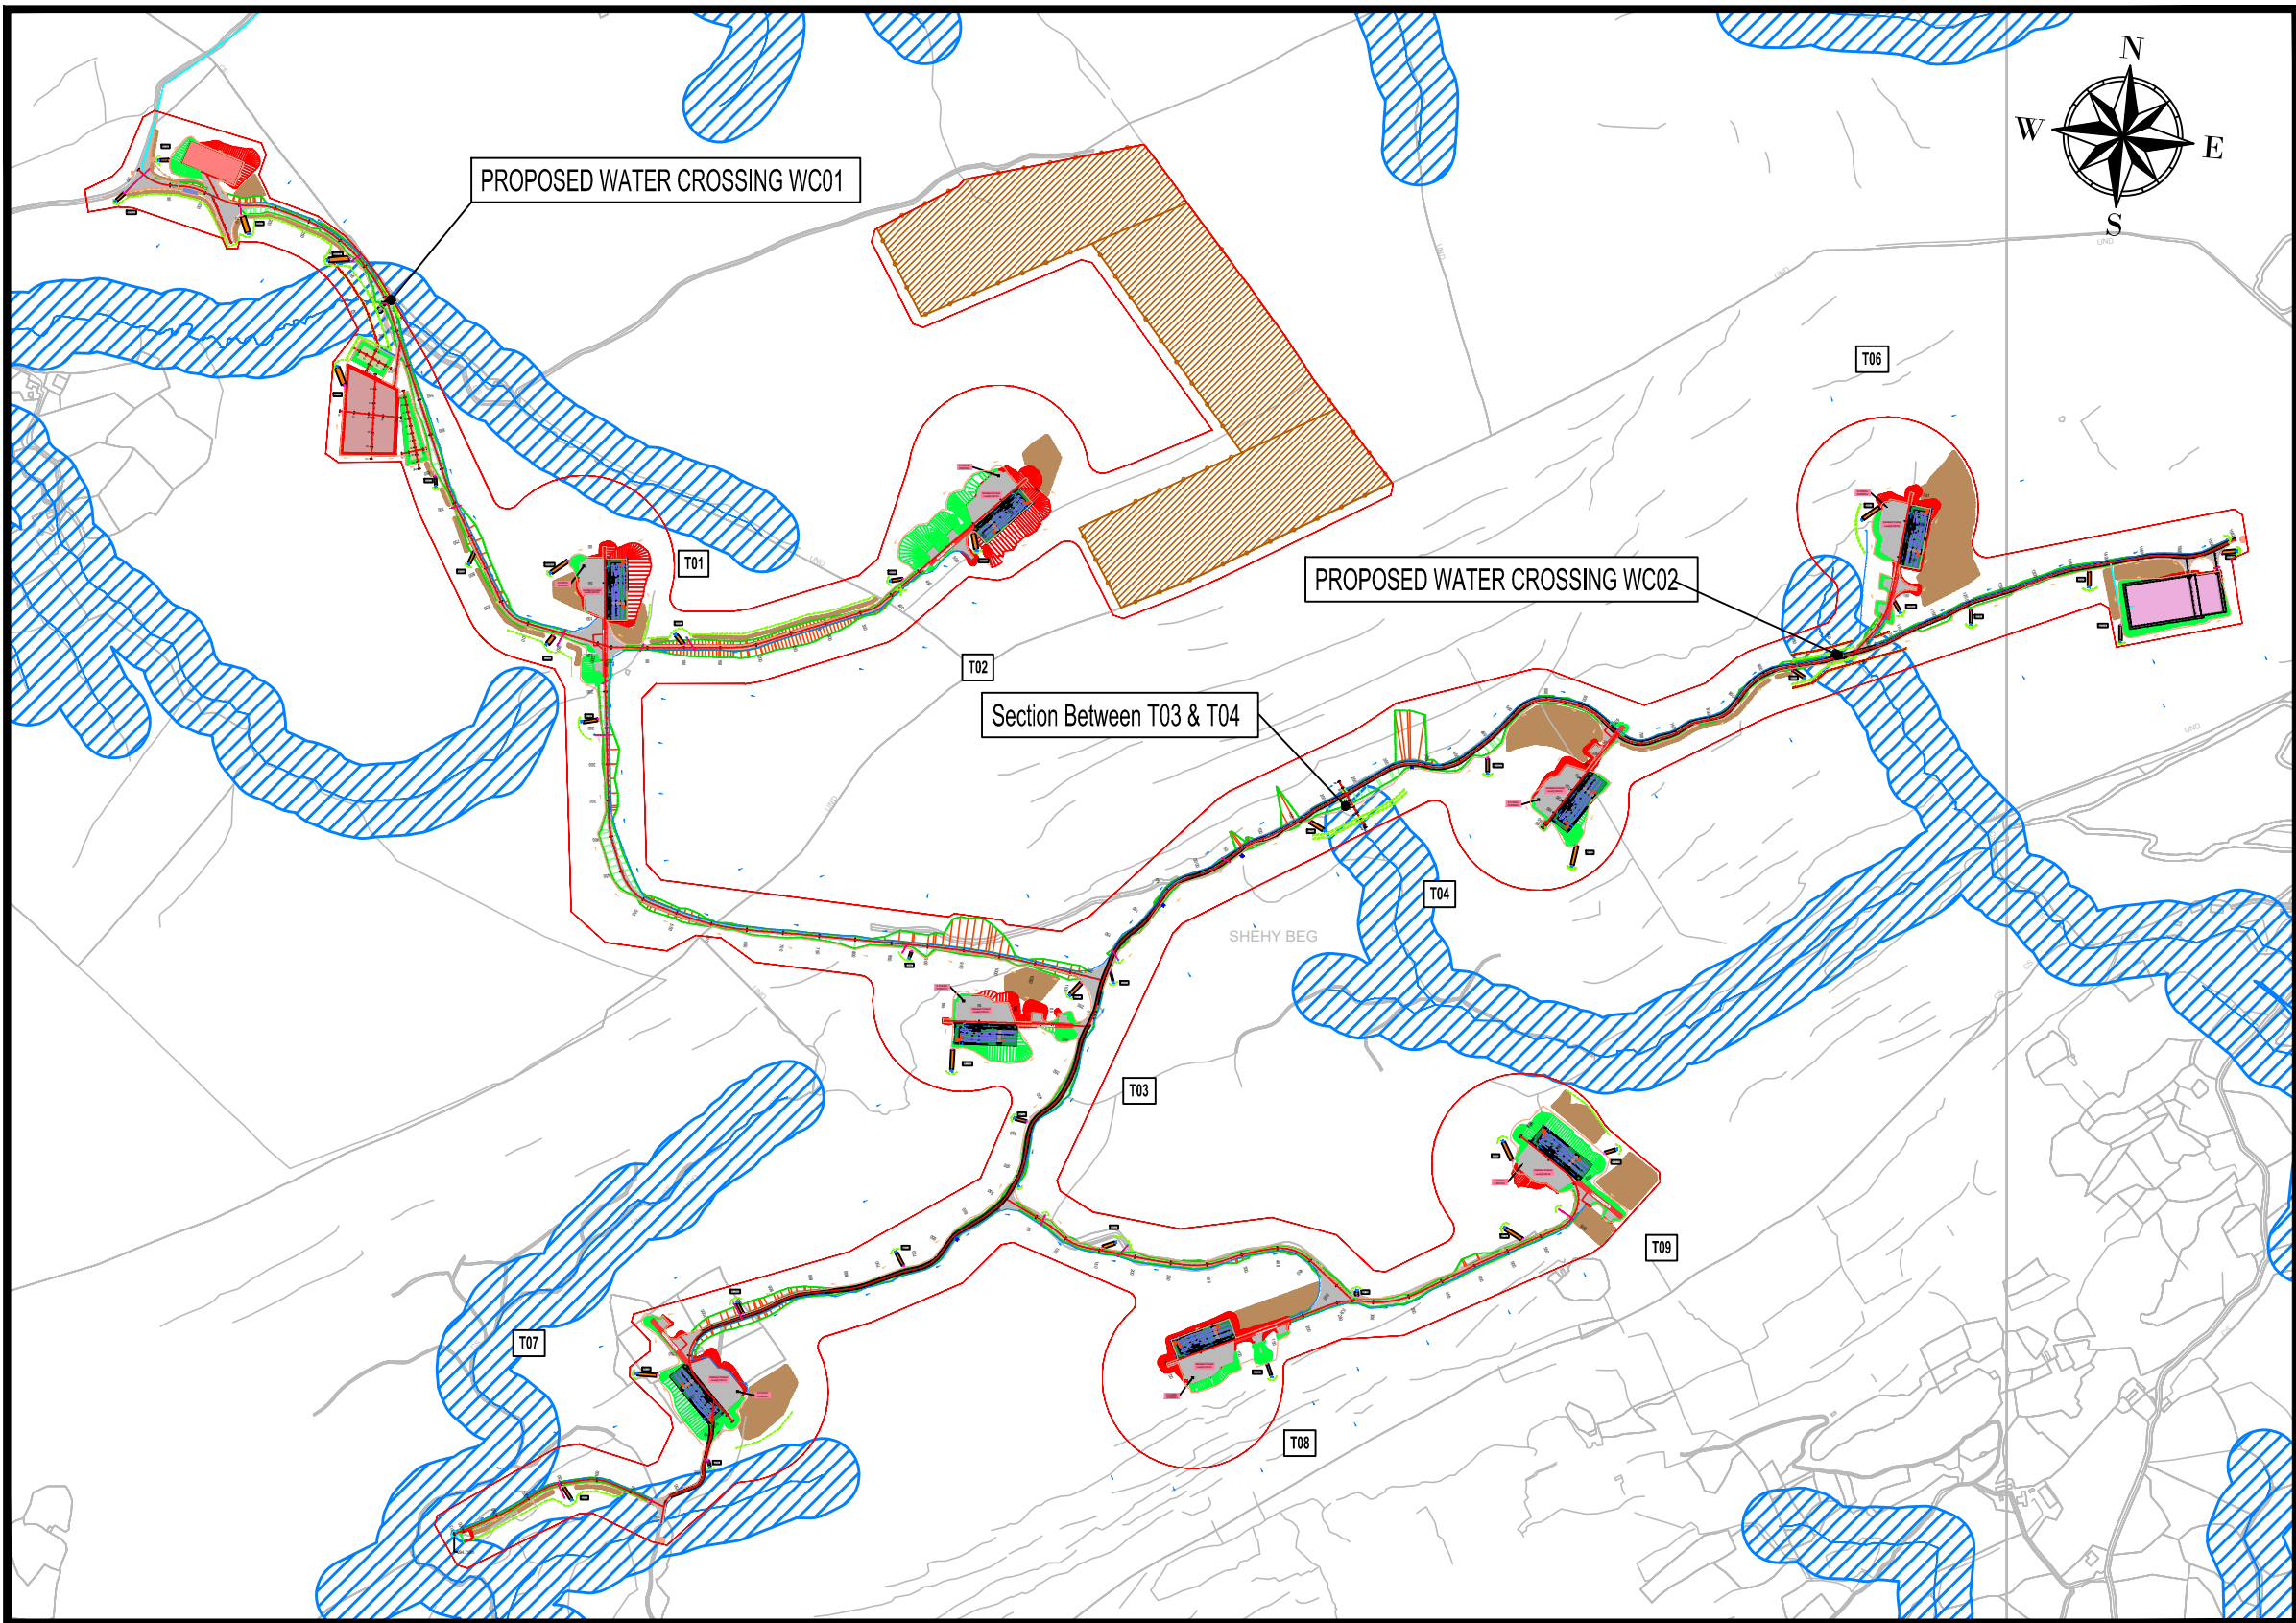

Site Layout Plan
Scale 1:10,000(A1)

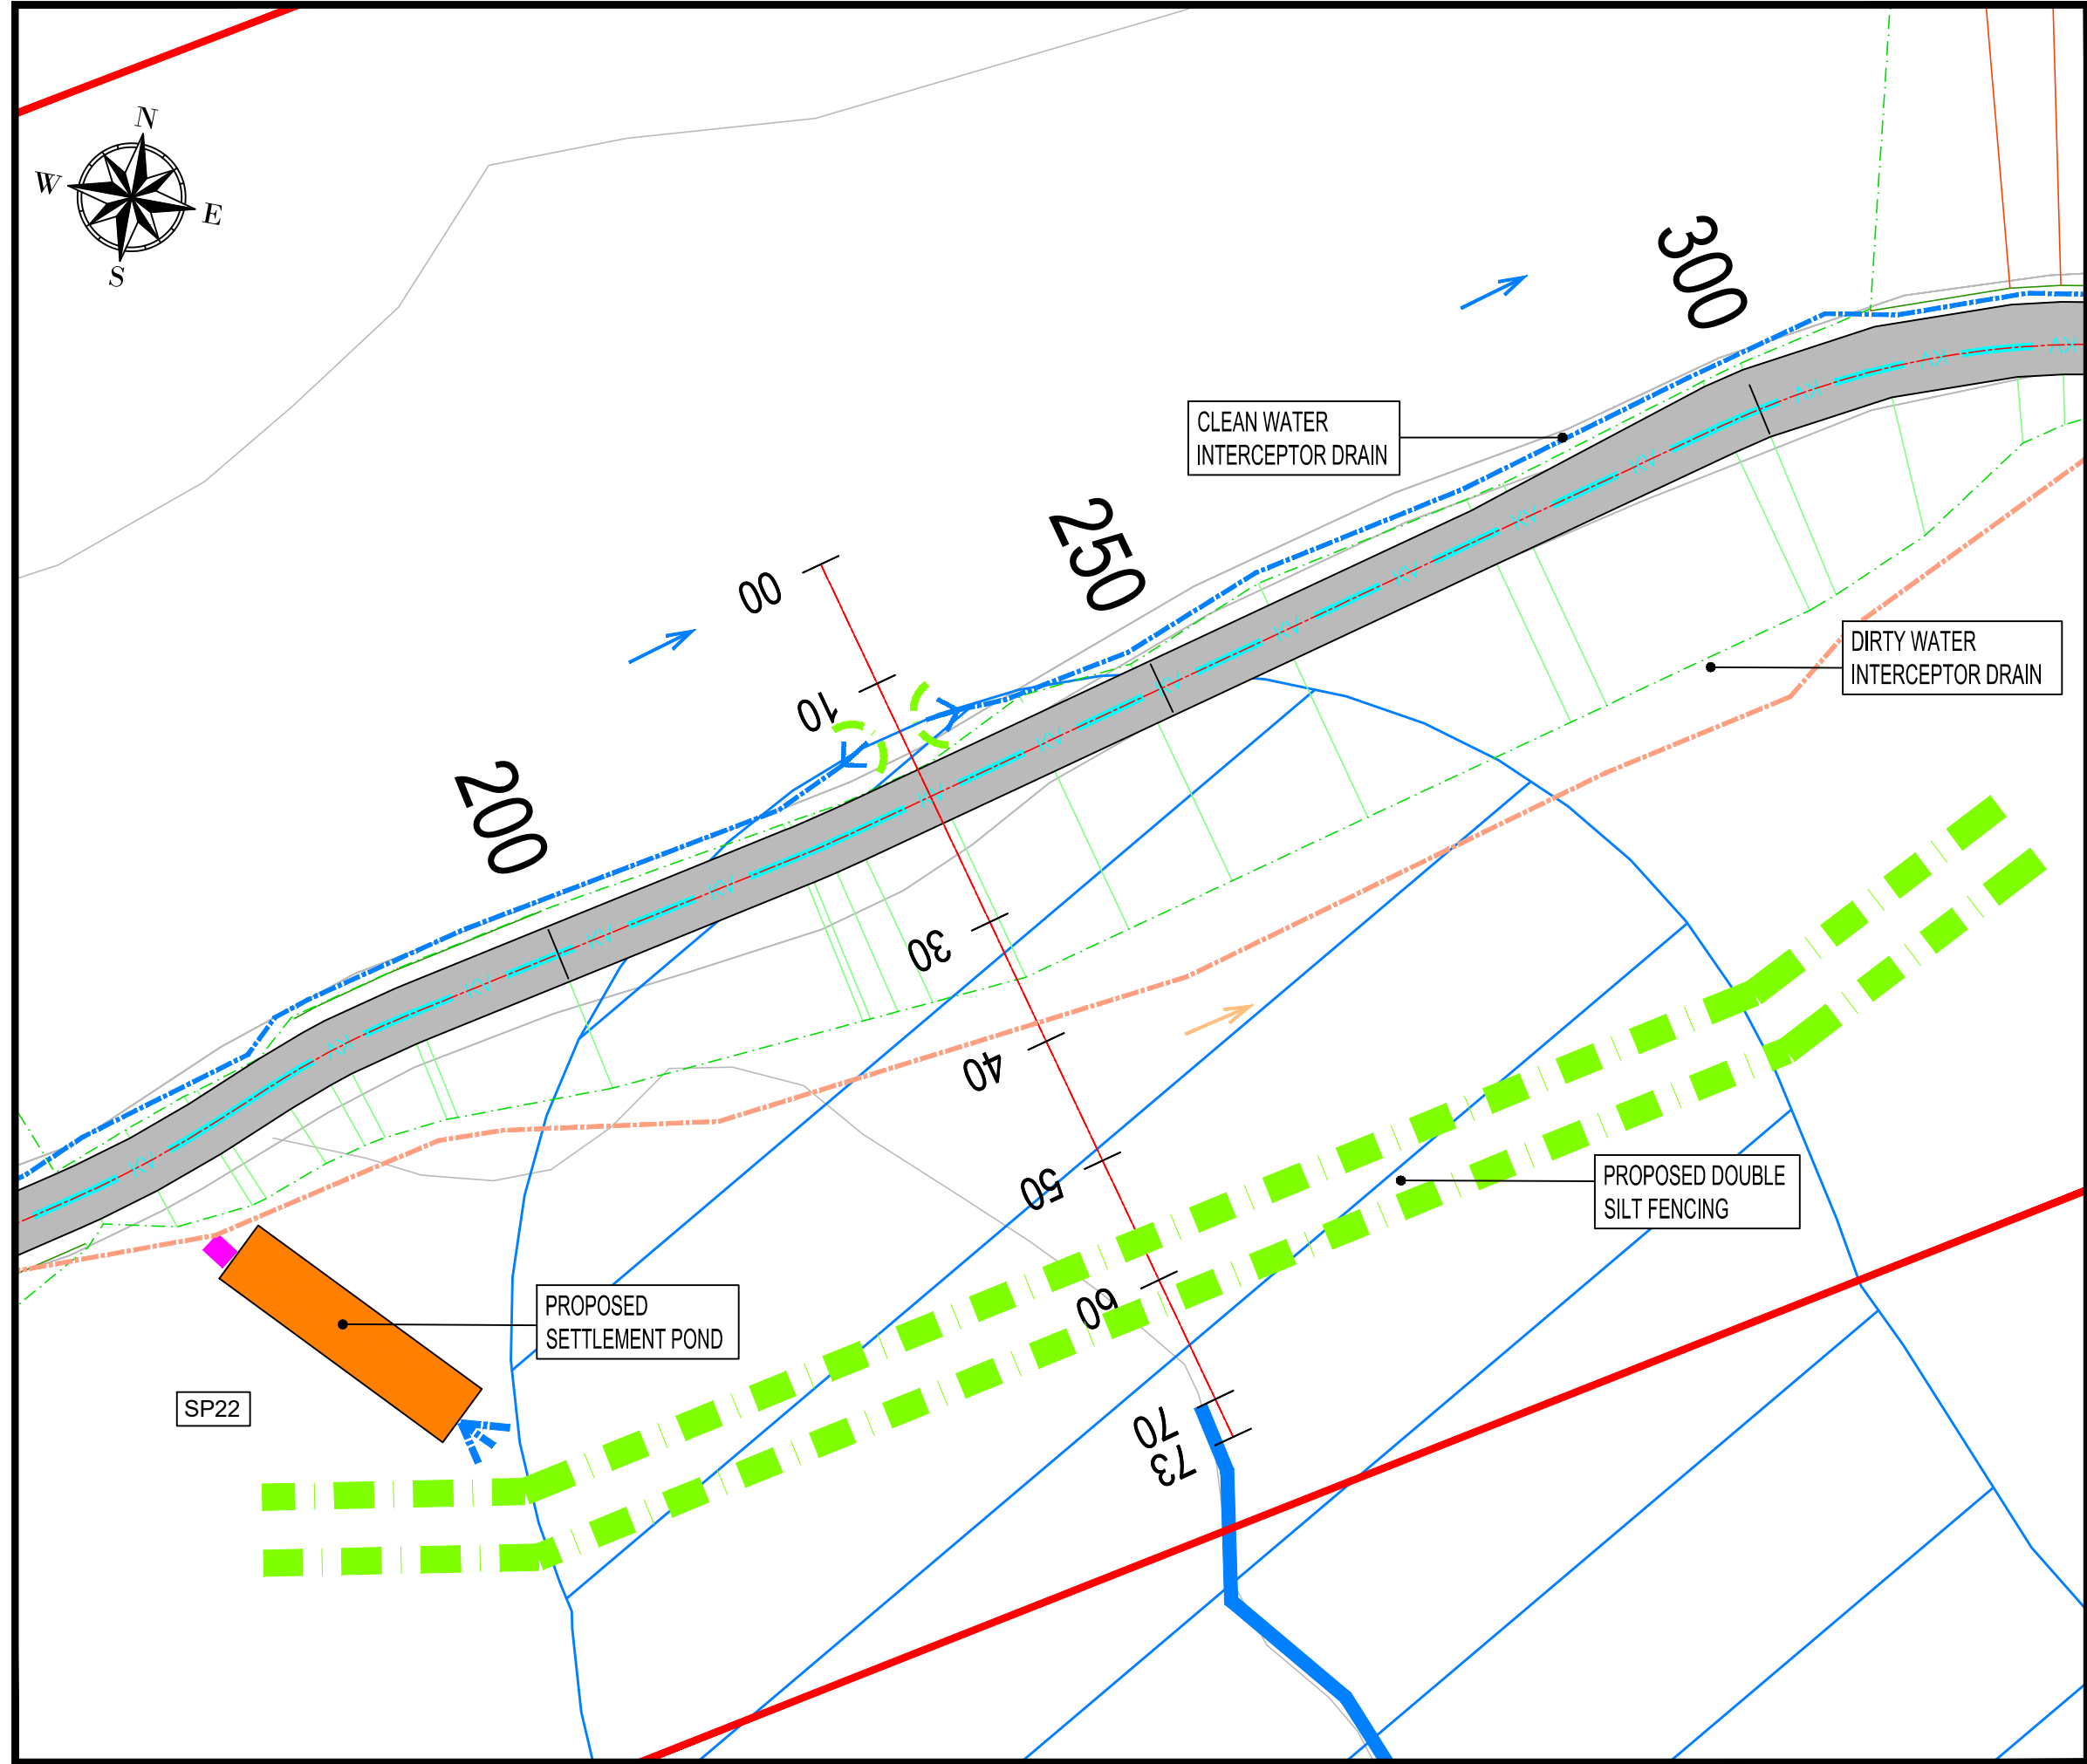

Site Layout Plan
Scale 1:500(A1)

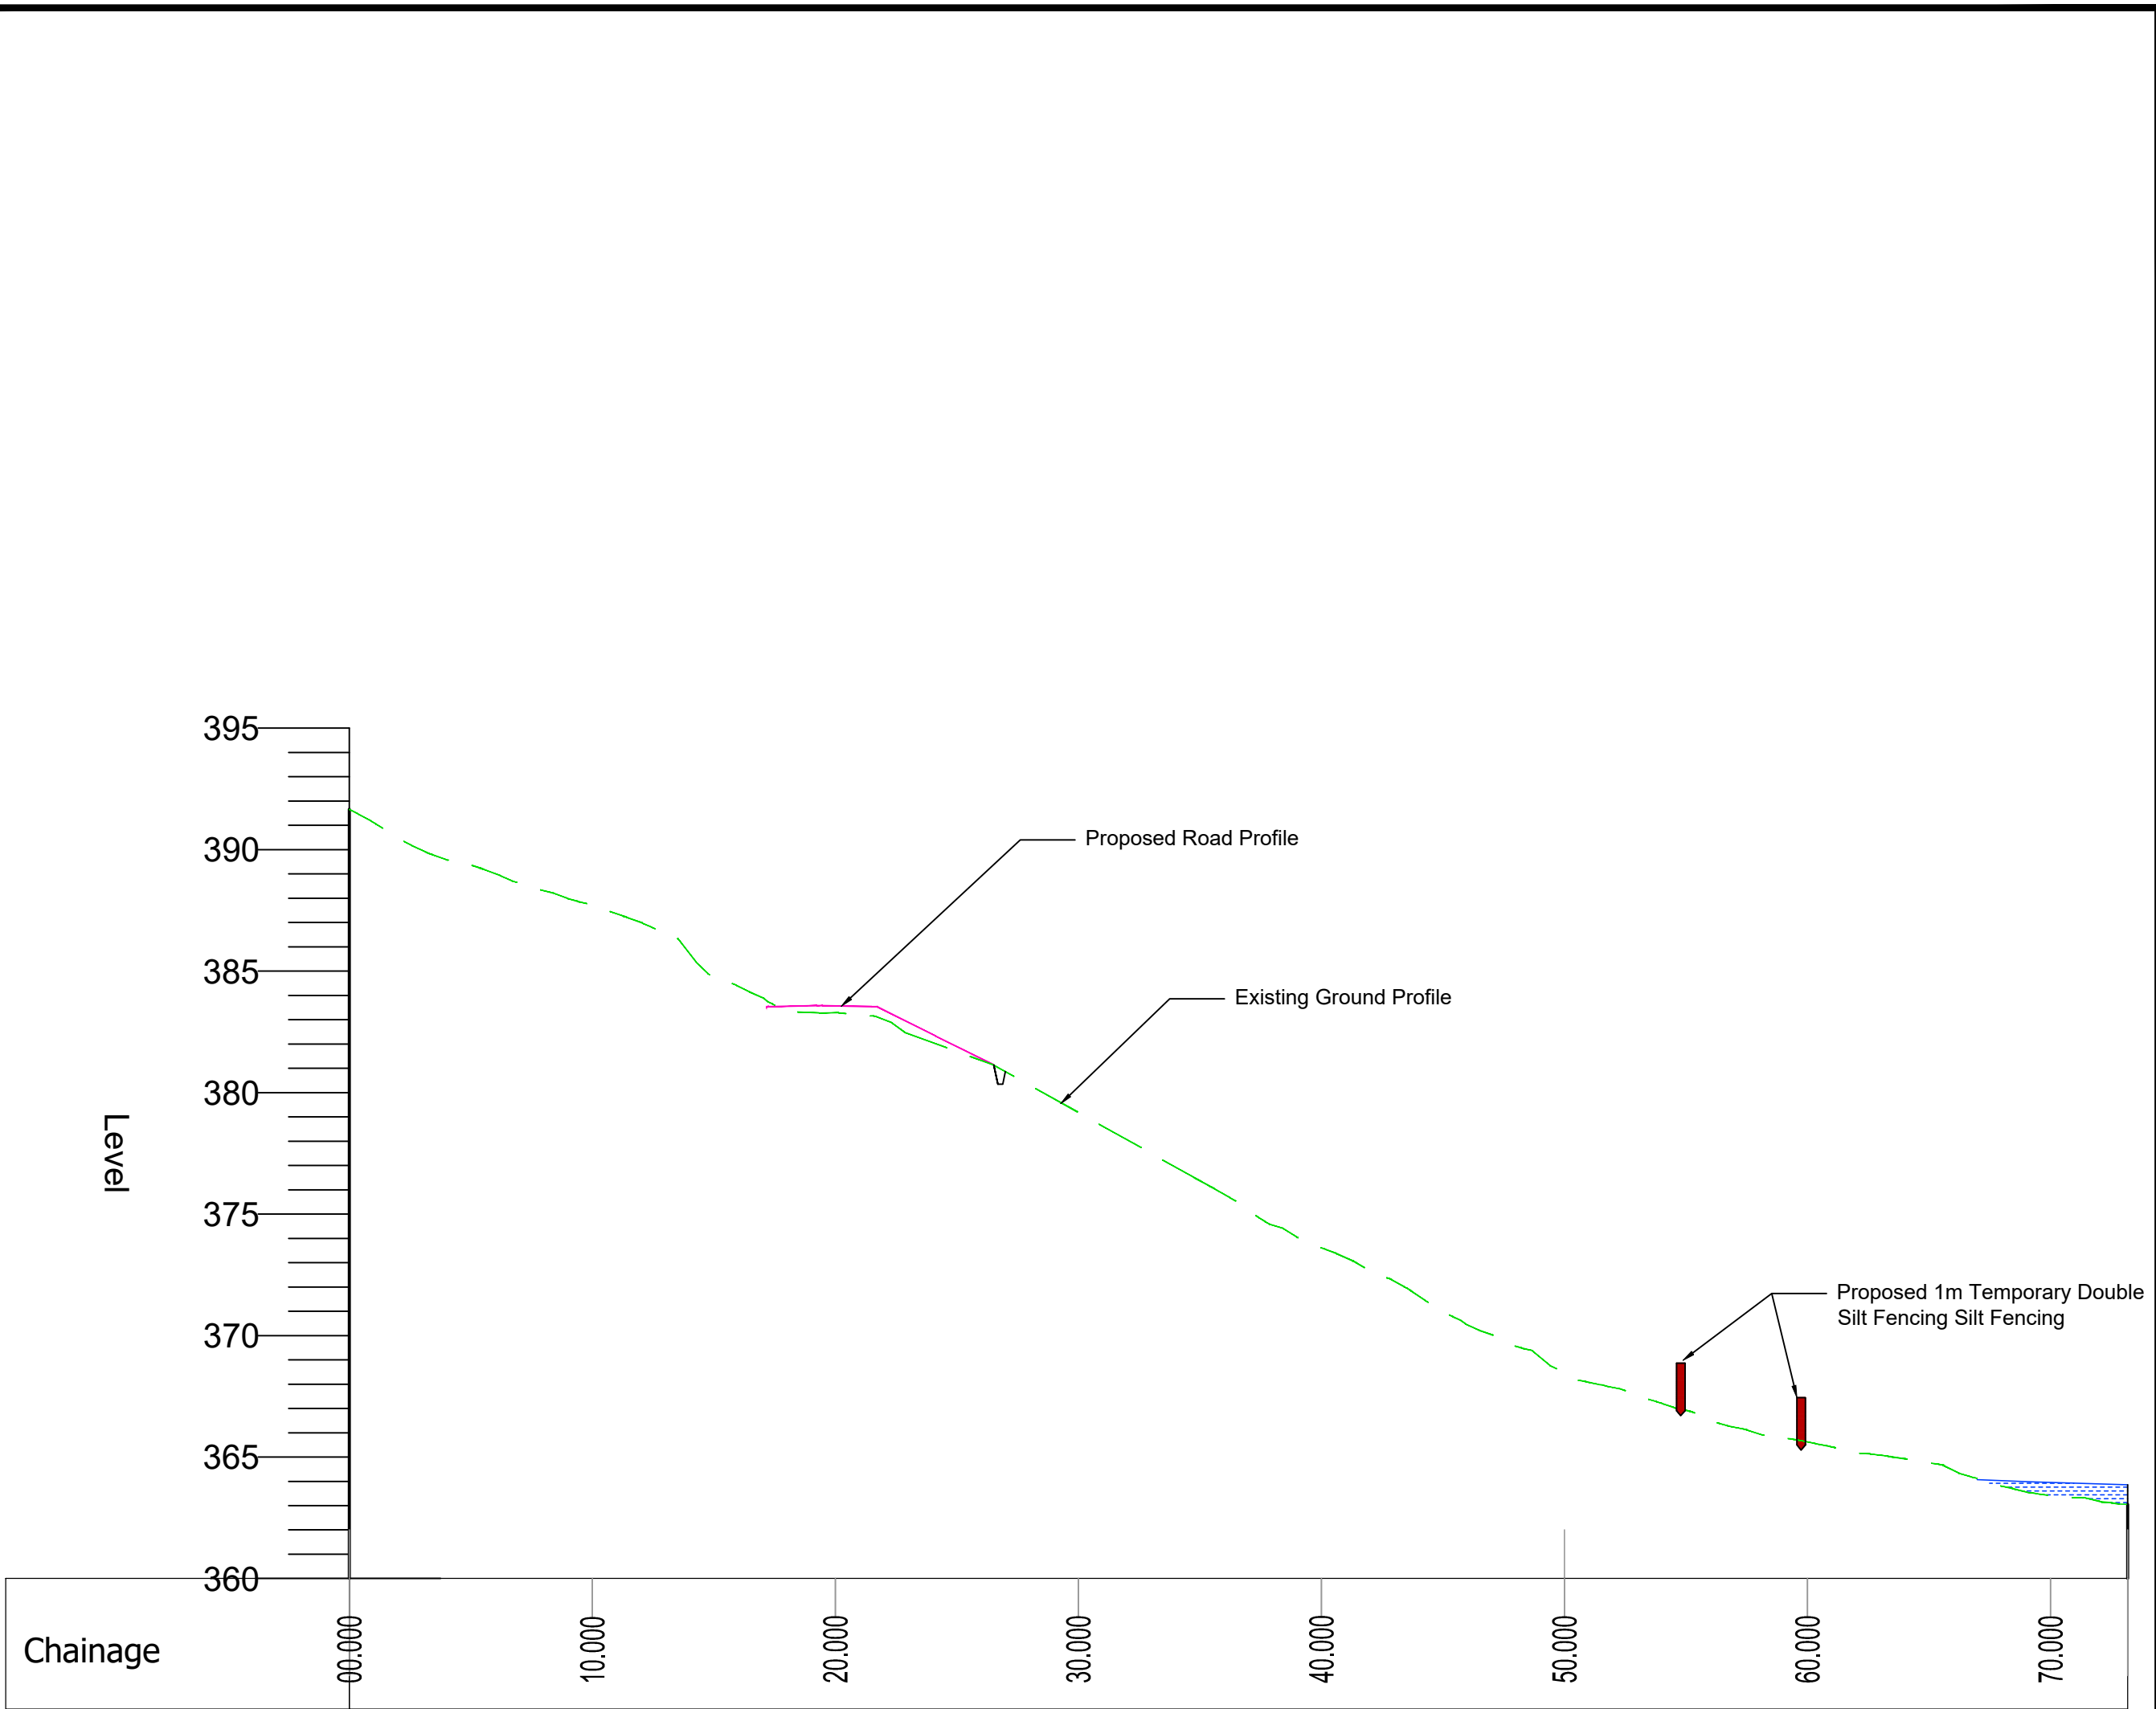

Section Through Access Track Between T03 & T04
Scale 1:250(A1)



- NOTES:
- 1 FIGURED DIMENSIONS ONLY TO BE TAKEN FROM THIS DRAWING.
 - 2 ALL DRAWINGS TO BE CHECKED BY THE CONTRACTOR ON SITE.
 - 3 ENGINEER TO BE INFORMED OF ANY DISCREPANCIES BEFORE ANY WORK COMMENCES.
 - 4 THIS DRAWING TO BE READ IN CONJUNCTION WITH ALL OTHER RELEVANT DRAWINGS AND SPECIFICATIONS.
 - 5 ALL DIMENSIONS ARE IN METERS UNLESS OTHERWISE SPECIFIED


- Legend
- Proposed Road Finished Level
 - Existing Ground Level

Tailte Éireann
© Tailte Éireann - Surveying
Includes National Mapping Reproduced
Under Copyright to Tailte Éireann.
Licence Number CYAL 50512615
OS Sheets: 6533,6544


rev	date	modifications		D	C

Client Gortloughra Windfarm Ltd.					
Statkraft					
Project Proposed Windfarm at Gortloughra, Co.Cork					
Stage Planning					
Title Section Through Access Track Between T03 & T04					
Scales As Shown @ (A1)					
Surveyed	Drawn	Checked	Approved	Date	
A.G	A.G	J.D	A.O.G	Apr 2026	

 JENNINGS O'DONOVAN an RSK company		
© COPYRIGHT OF JENNINGS O'DONOVAN AND PARTNERS LIMITED		
FINISKLIN SLIGO IRELAND		Tel (+353) 719 161 416 Email. info@jodireland.com www.jodireland.com
 @JOD_Sligo	 Jennings O'Donovan & Partners	 Jennings O'Donovan
Job Ref.	Drawing No.	Revision
6460	6460-JOD-GLWF-XX-DR-C-0404	-

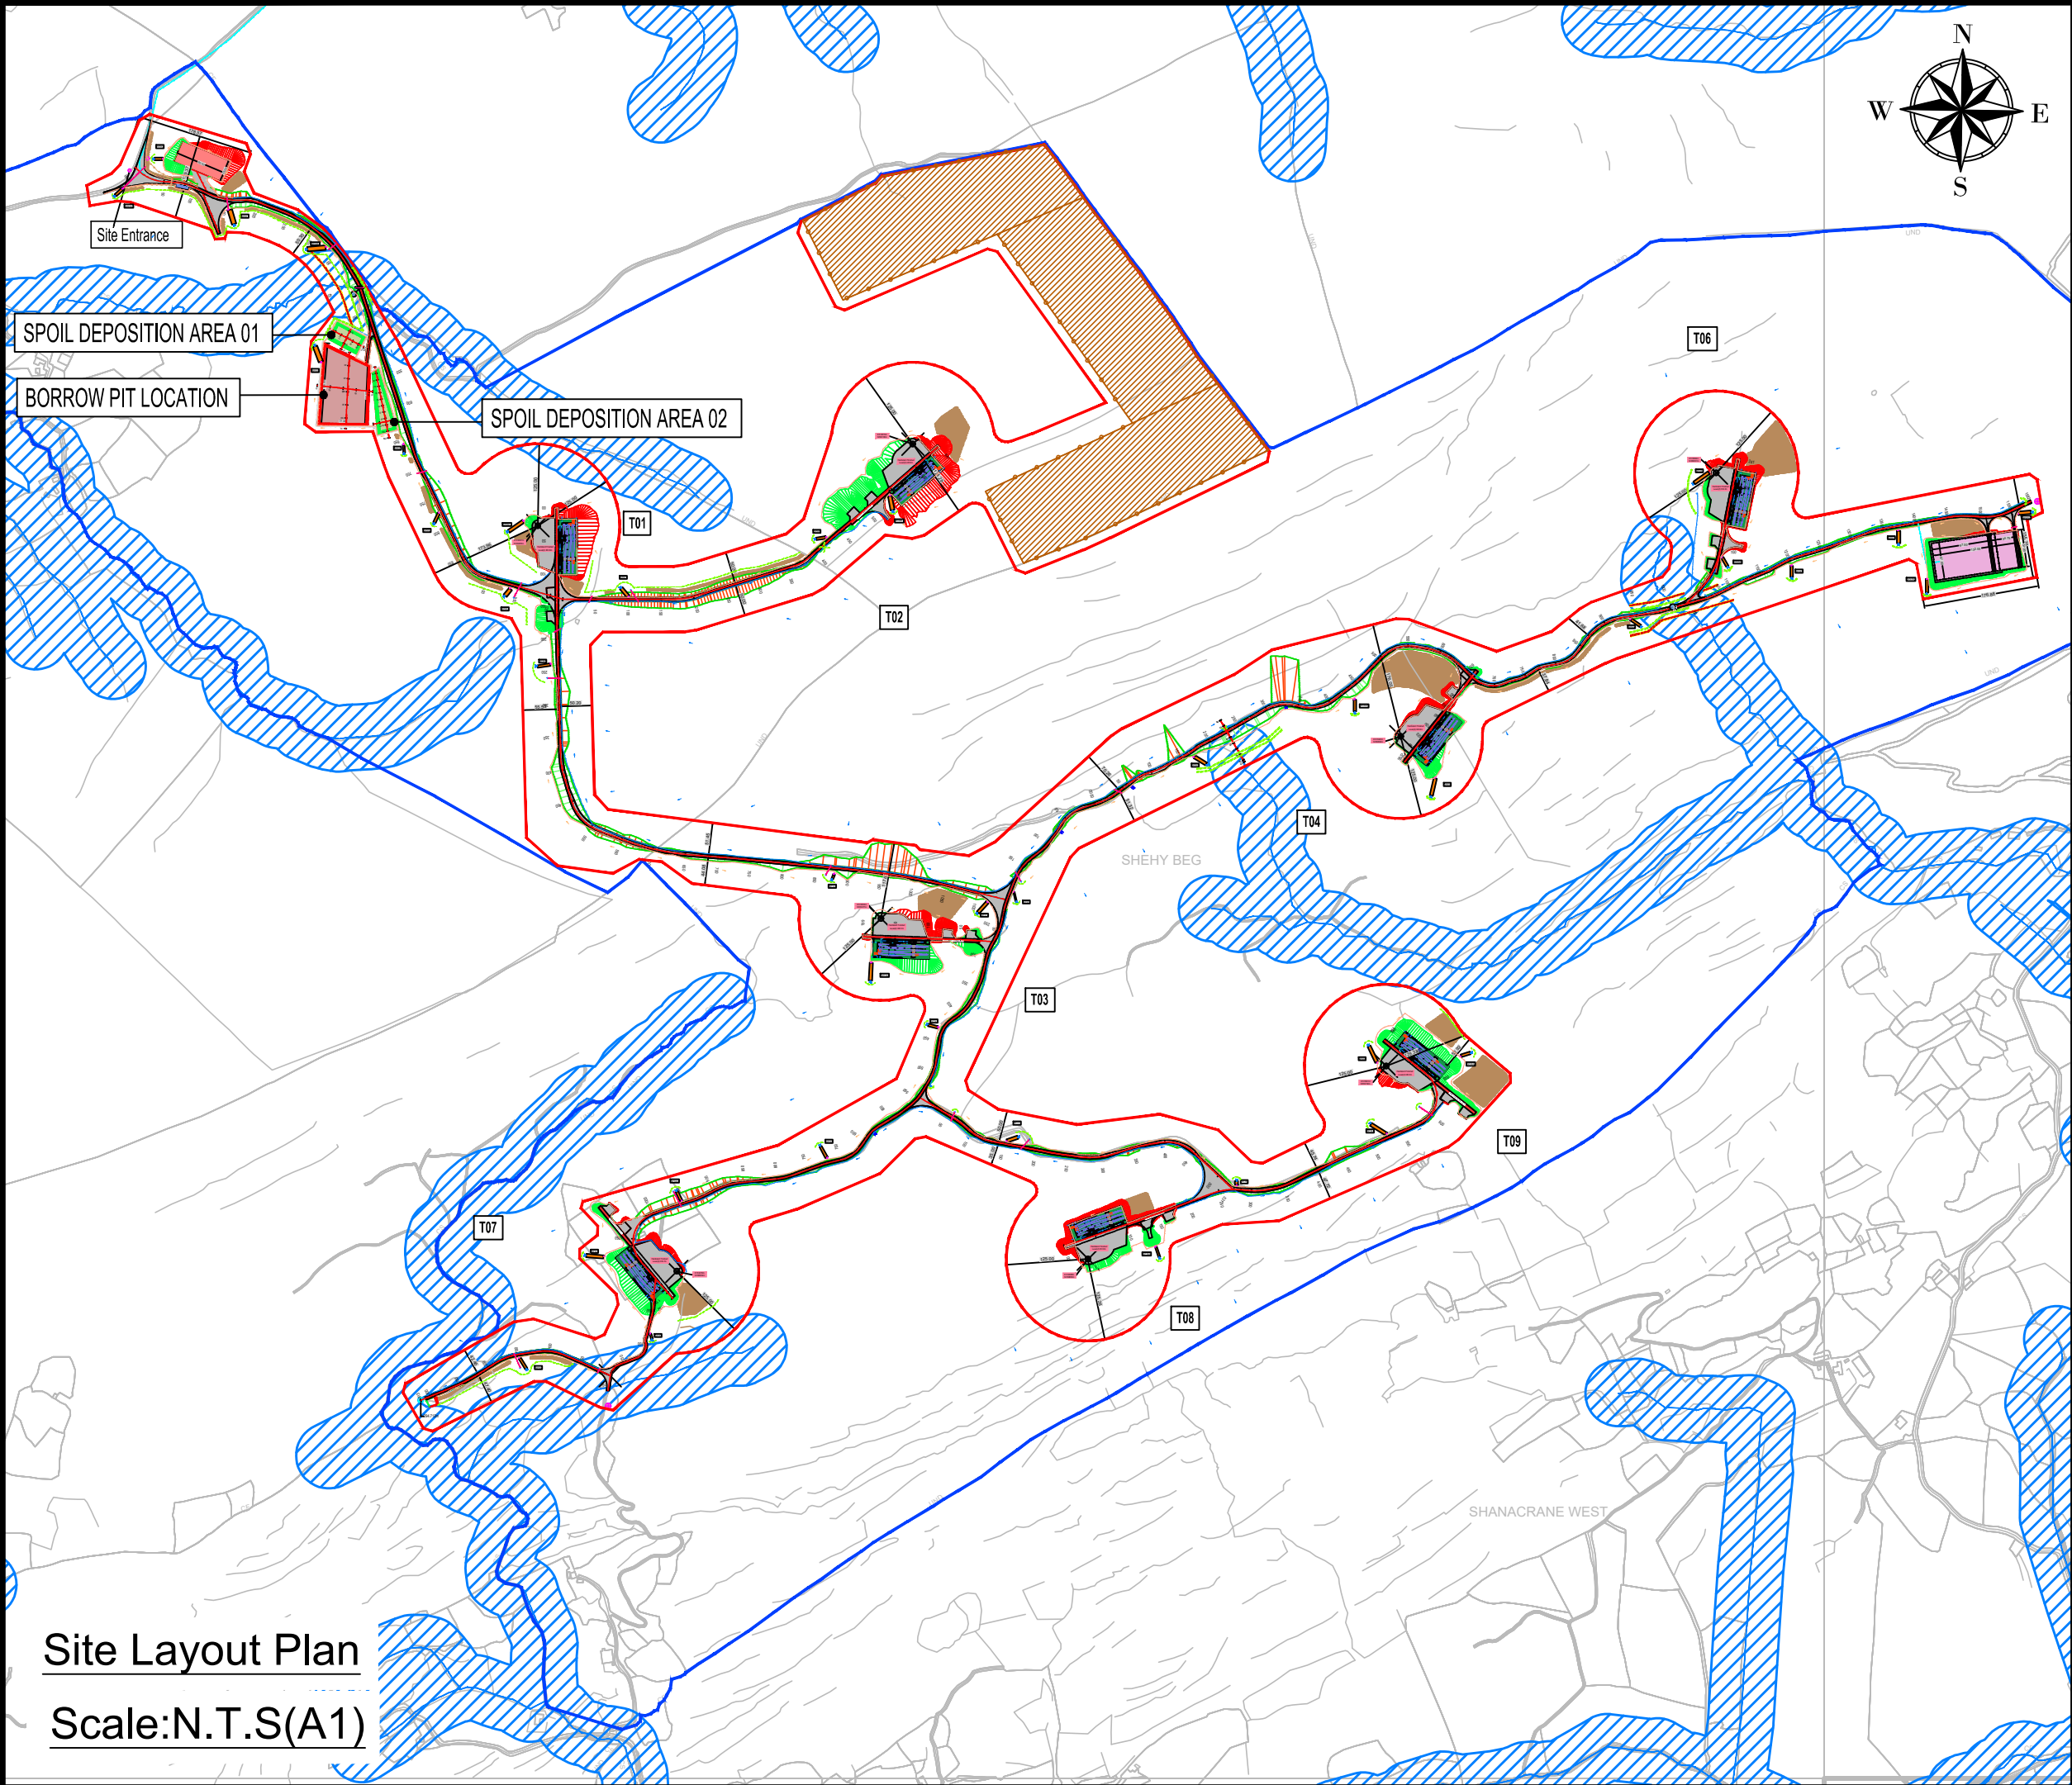

Site Layout Plan
Scale:N.T.S(A1)

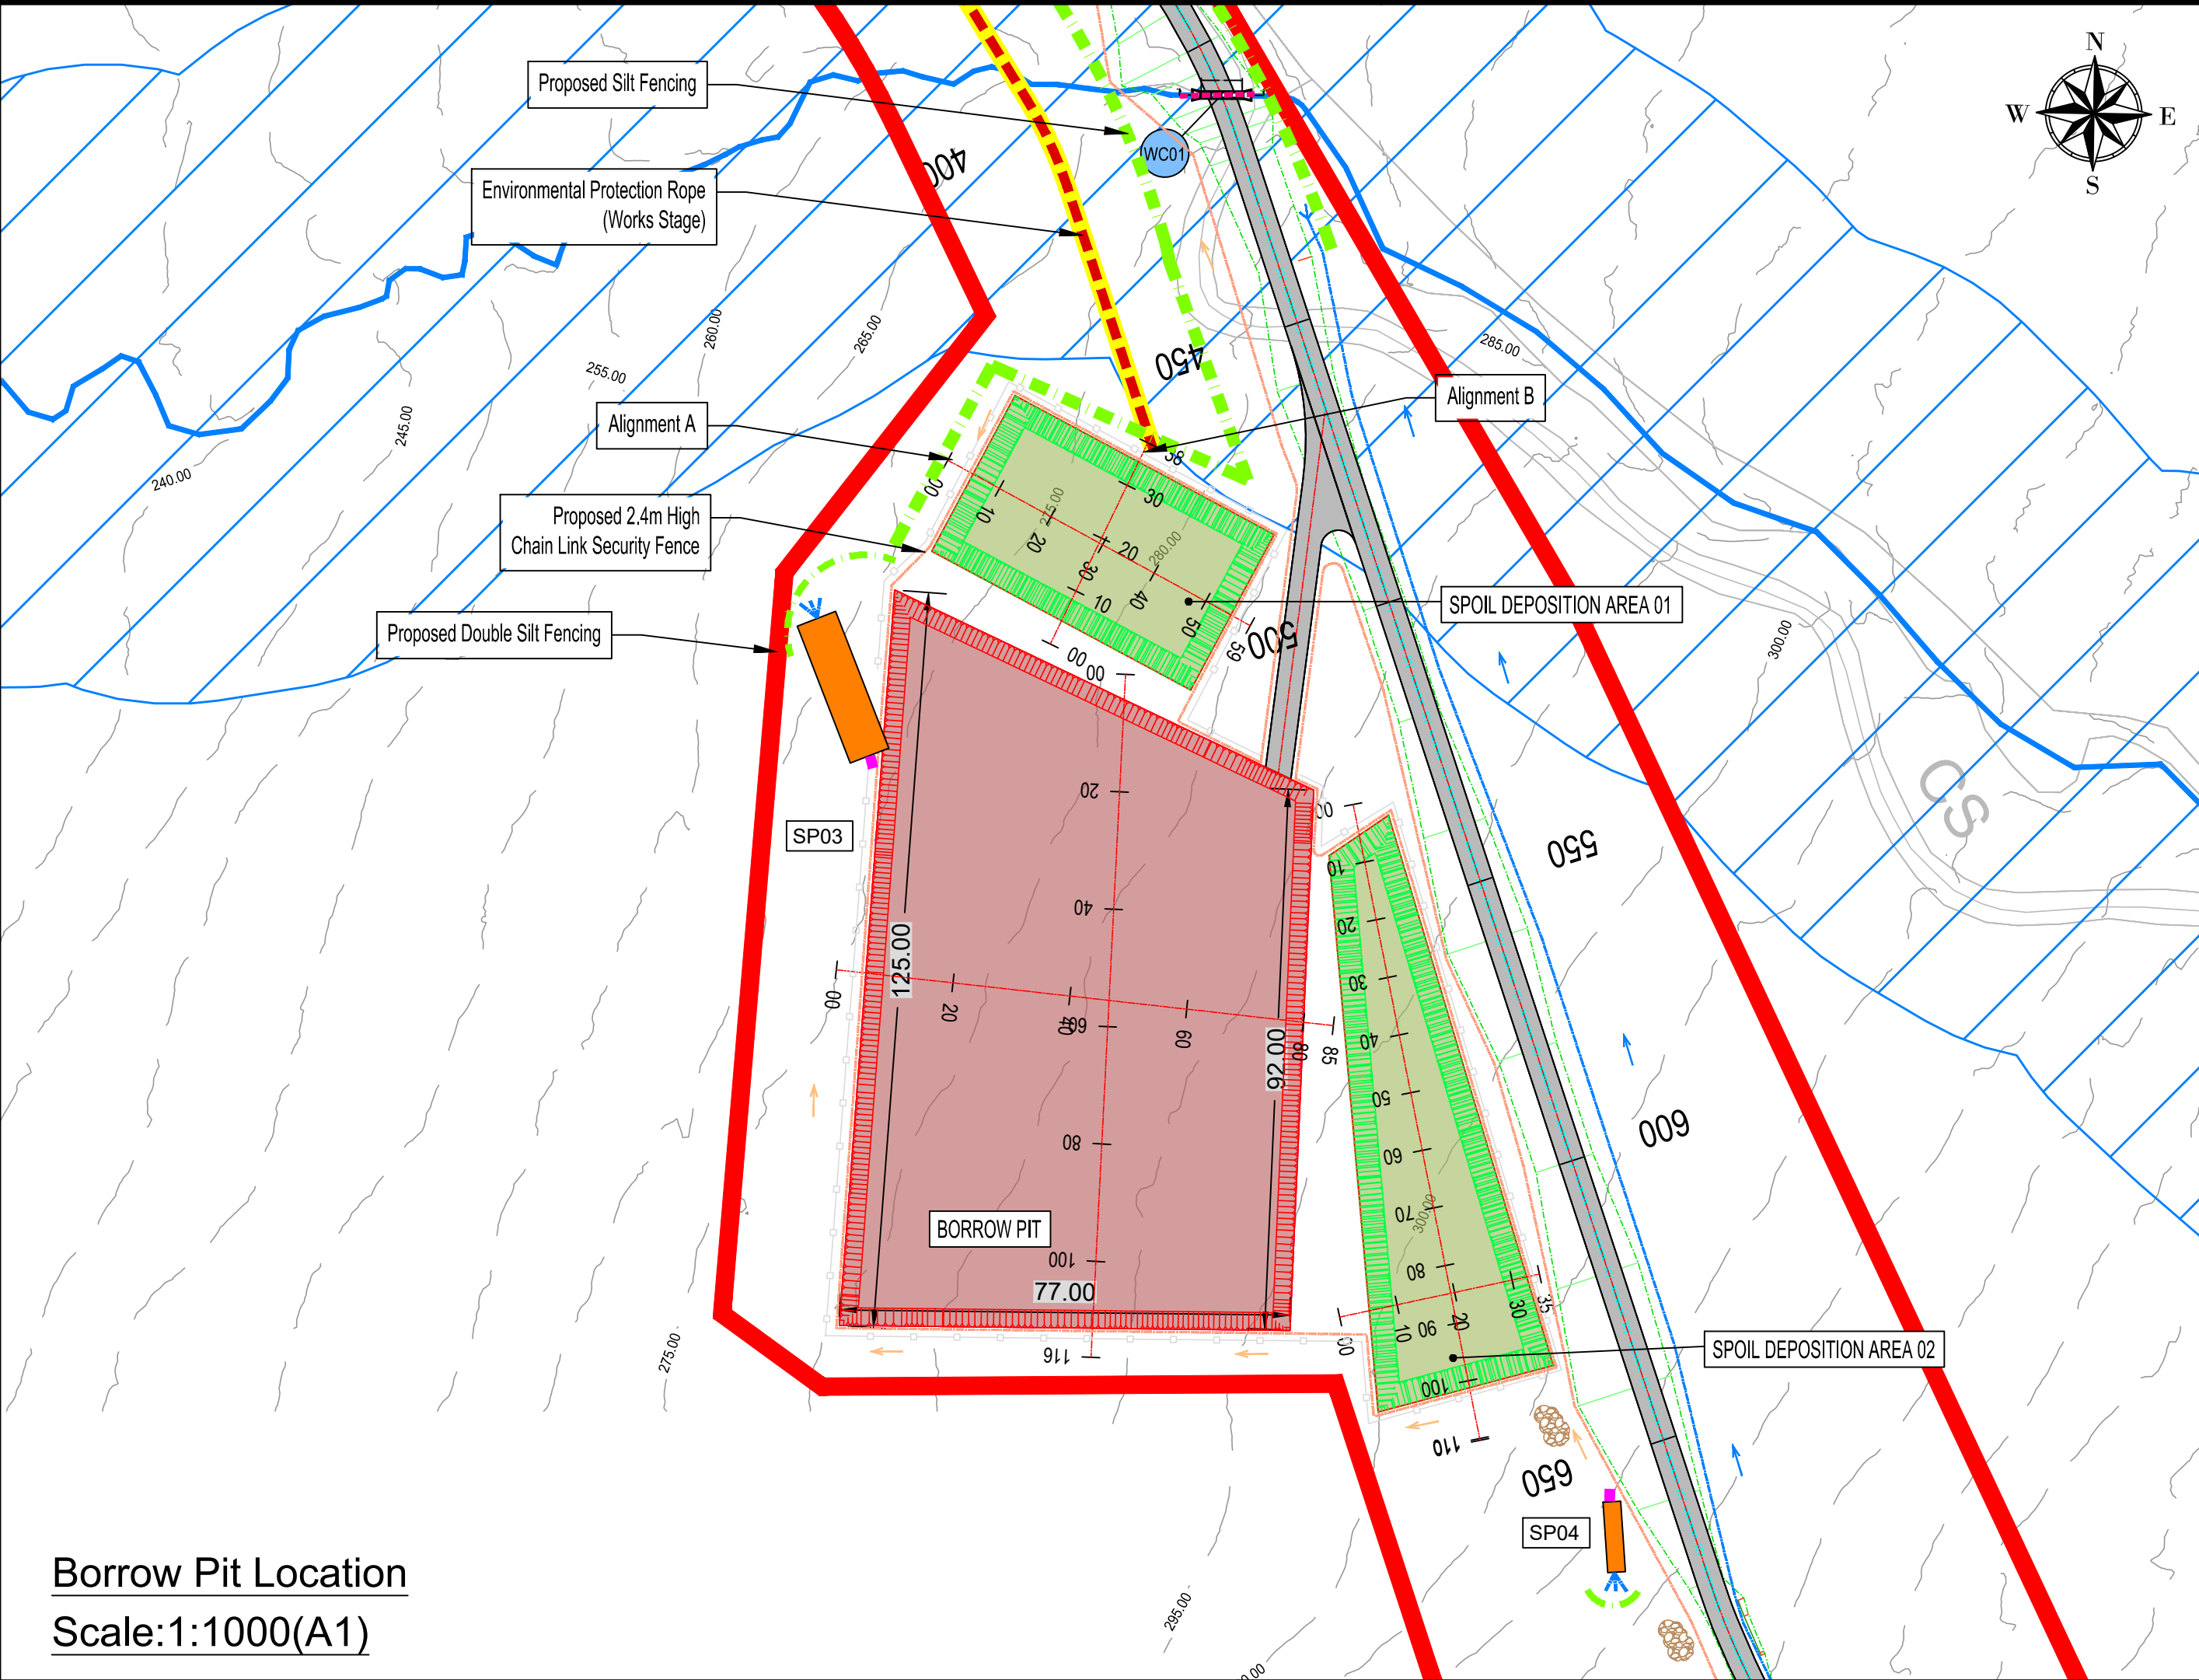

Borrow Pit Location
Scale:1:1000(A1)

- NOTES:
- 1 FIGURED DIMENSIONS ONLY TO BE TAKEN FROM THIS DRAWING.
 - 2 ALL DRAWINGS TO BE CHECKED BY THE CONTRACTOR ON SITE.
 - 3 ENGINEER TO BE INFORMED OF ANY DISCREPANCIES BEFORE ANY WORK COMMENCES.
 - 4 THIS DRAWING TO BE READ IN CONJUNCTION WITH ALL OTHER RELEVANT DRAWINGS AND SPECIFICATIONS.
 - 5 ALL DIMENSIONS ARE IN METERS UNLESS OTHERWISE SPECIFIED

- Legend
- Planning Application Boundary
 - Proposed Fill
 - Proposed Cut
 - Proposed Temporary Spoil Deposition Areas
 - Proposed Borrow Pit
 - Proposed New Access Tracks
 - Contours of Existing Ground Elevation
 - Material Deposition
 - Existing Ground
 - Grid Connection Route
 - Dirty Water Interceptor Drain
 - Clean Water Interceptor Drain
 - Settlement Pond
 - Buffered Outlet
 - Existing Watercourse
 - Existing Watercourse with 50m buffer
 - Watercourse Crossing
 - Proposed Silt Fencing
 - Side Cast Material

Tailte Éireann - Surveying
Includes National Mapping Reproduced
Under Copyright to Tailte Éireann.
Licence Number CYAL 50512615
OS Sheets: 6533,6544

rev	date	modifications	D	C	A

Client
Gortloughra Windfarm Ltd.



Project
Proposed Windfarm at Gortloughra,
Co.Cork
Stage
Planning

Title
Spoil Deposition Area 01 Plan &
Sections

Scales
As Shown @ (A1)


Surveyed	Drawn	Checked	Approved	Date
A.G	J.D	A.O.G		Apr 2026




© COPYRIGHT OF
JENNINGS O'DONOVAN AND PARTNERS LIMITED
FINISKLIN Tel (+353) 719 161 416
SLIGO Email. info@jodireland.com
IRELAND www.jodireland.com

@JOD_Sligo LinkedIn Jennings O'Donovan & Partners Facebook Jennings O'Donovan

Job Ref.	Drawing No.	Revision
6460	6460-JOD-GLWF-XX-DR-C-0405	-

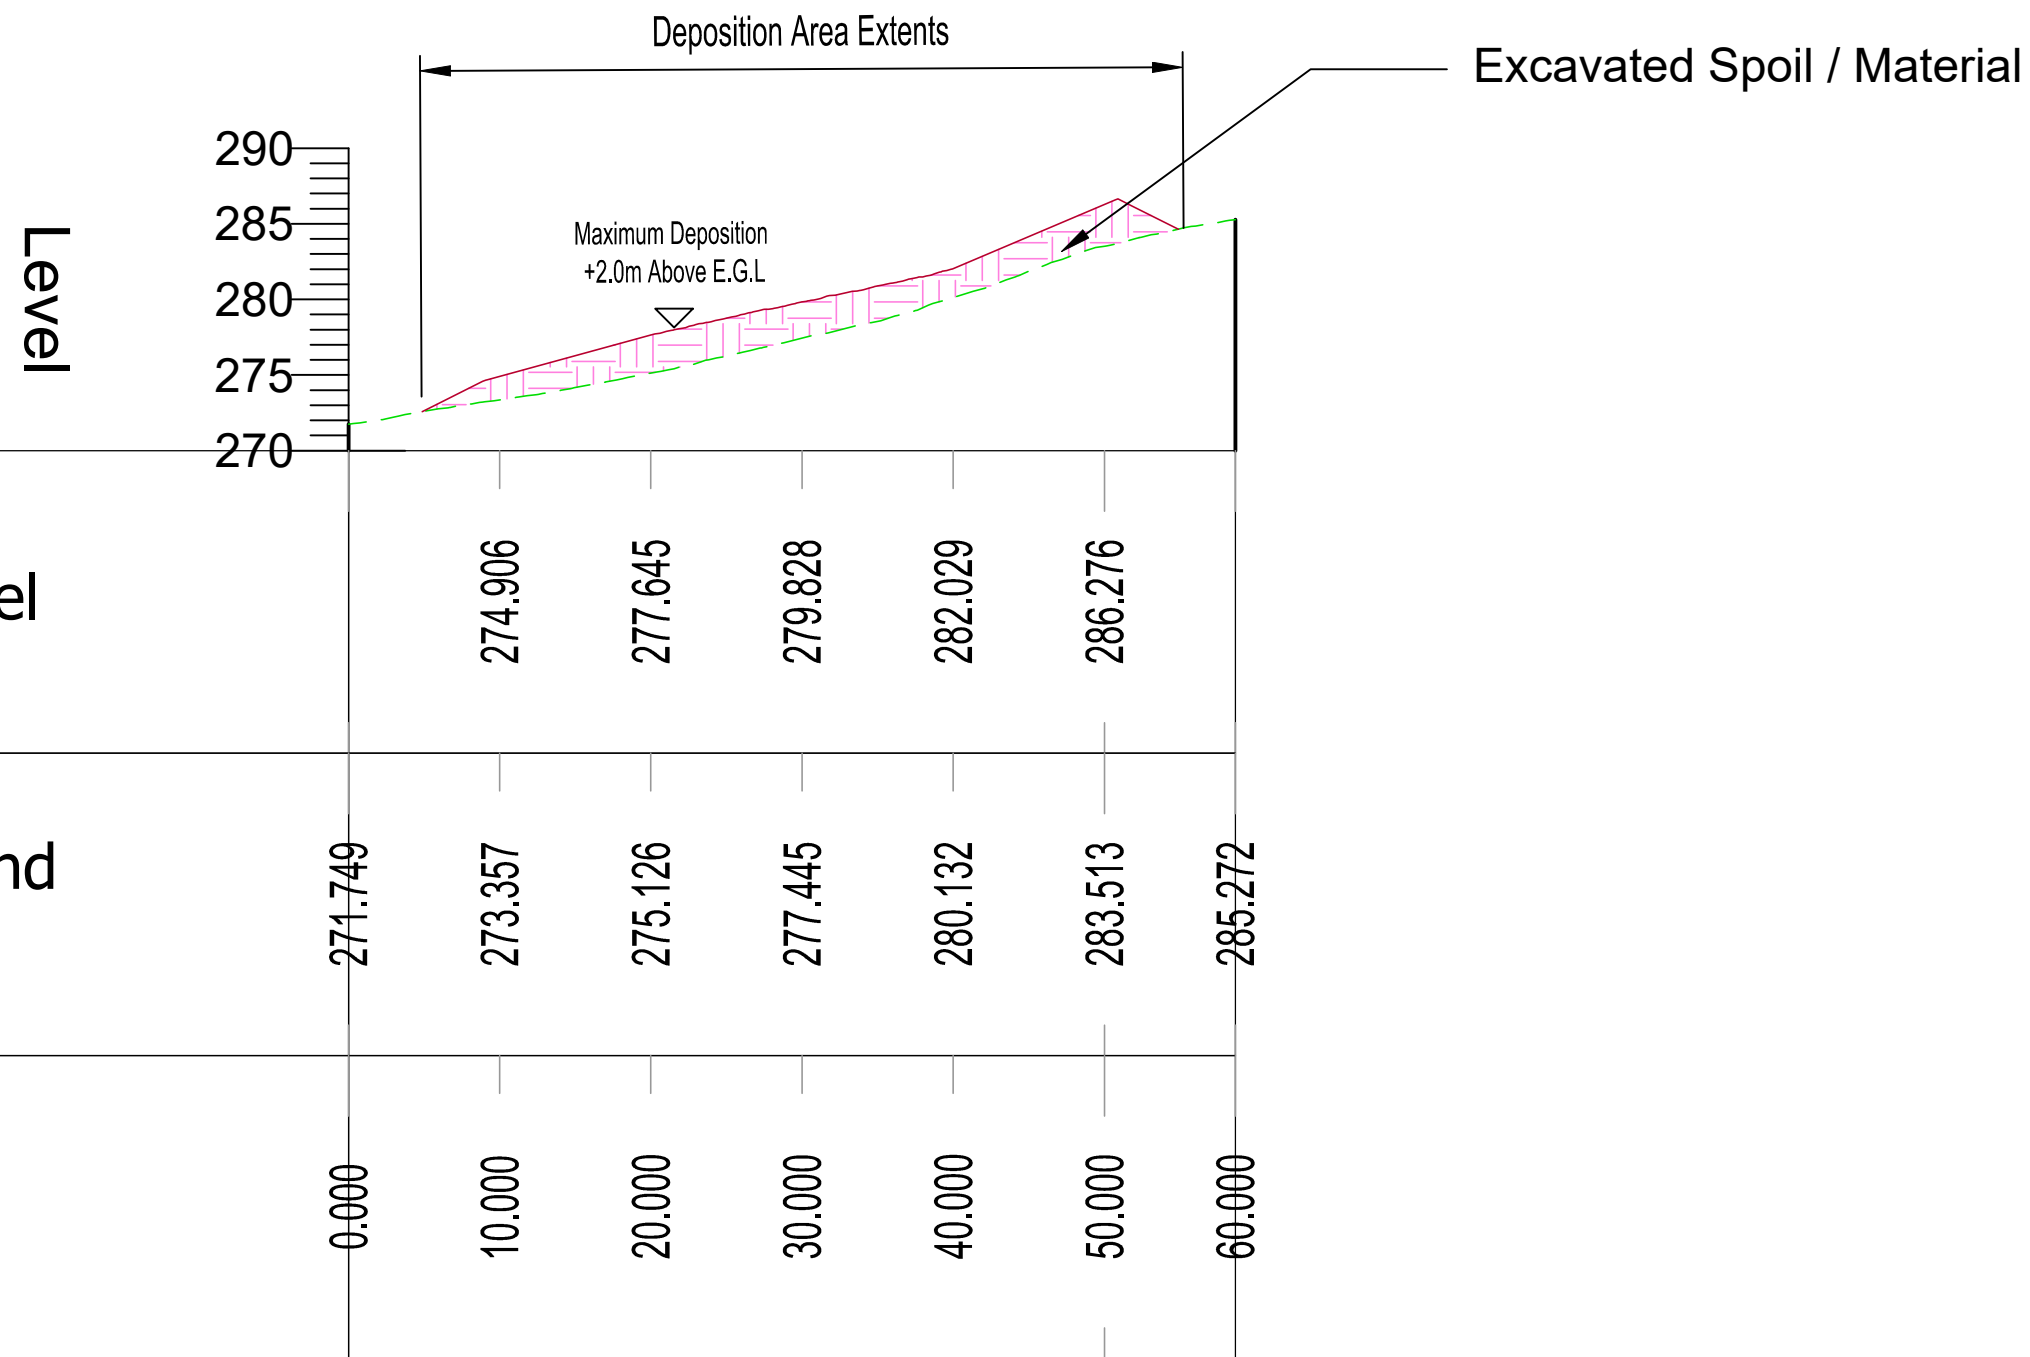


SPOIL DEPOSITION AREA -01_ALIGNMENT-A - LONGSECTION
SCALE: H 1:500,V 1:500. DATUM: 270.000

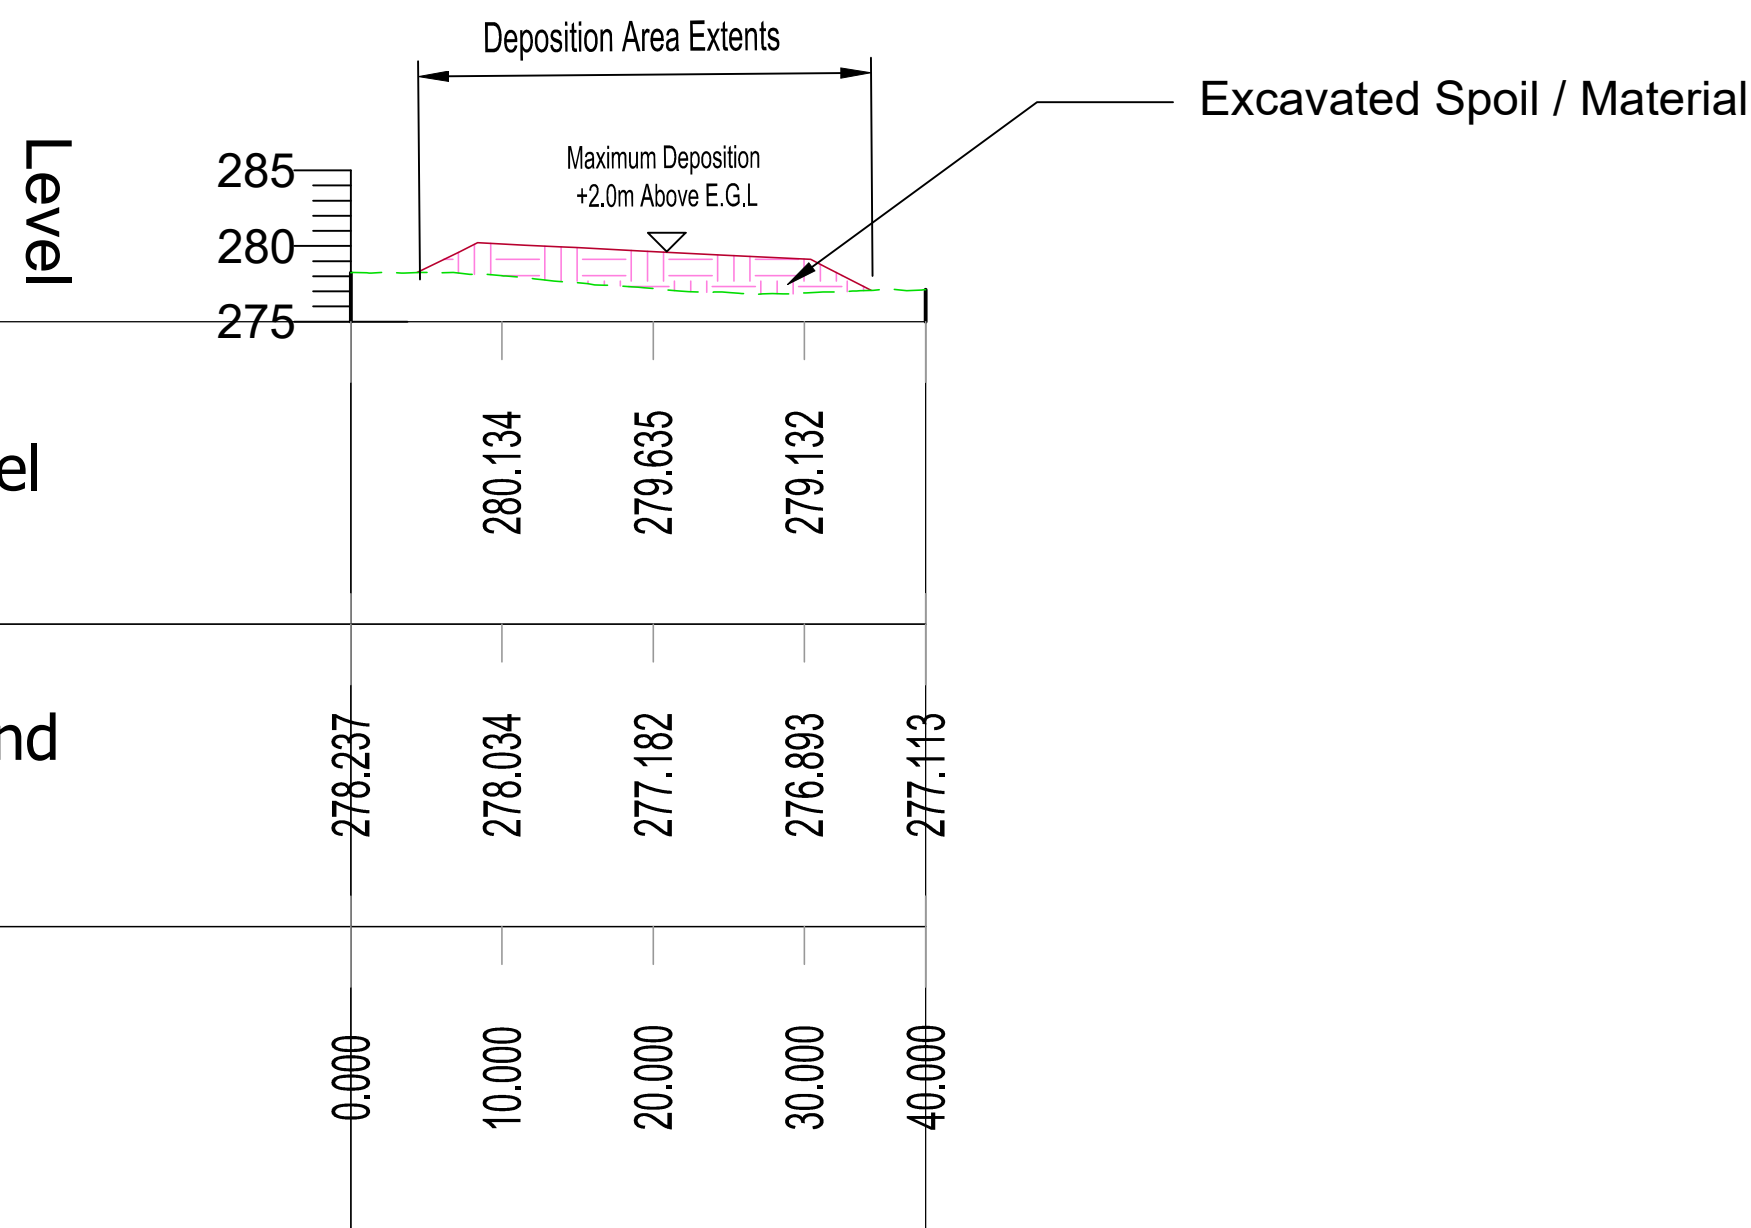


SPOIL DEPOSITION AREA -01_ALIGNMENT-B - LONGSECTION
SCALE: H 1:500,V 1:500. DATUM: 270.000

Spoil Deposition Area_01 Sections
Scale:1:500(A1)

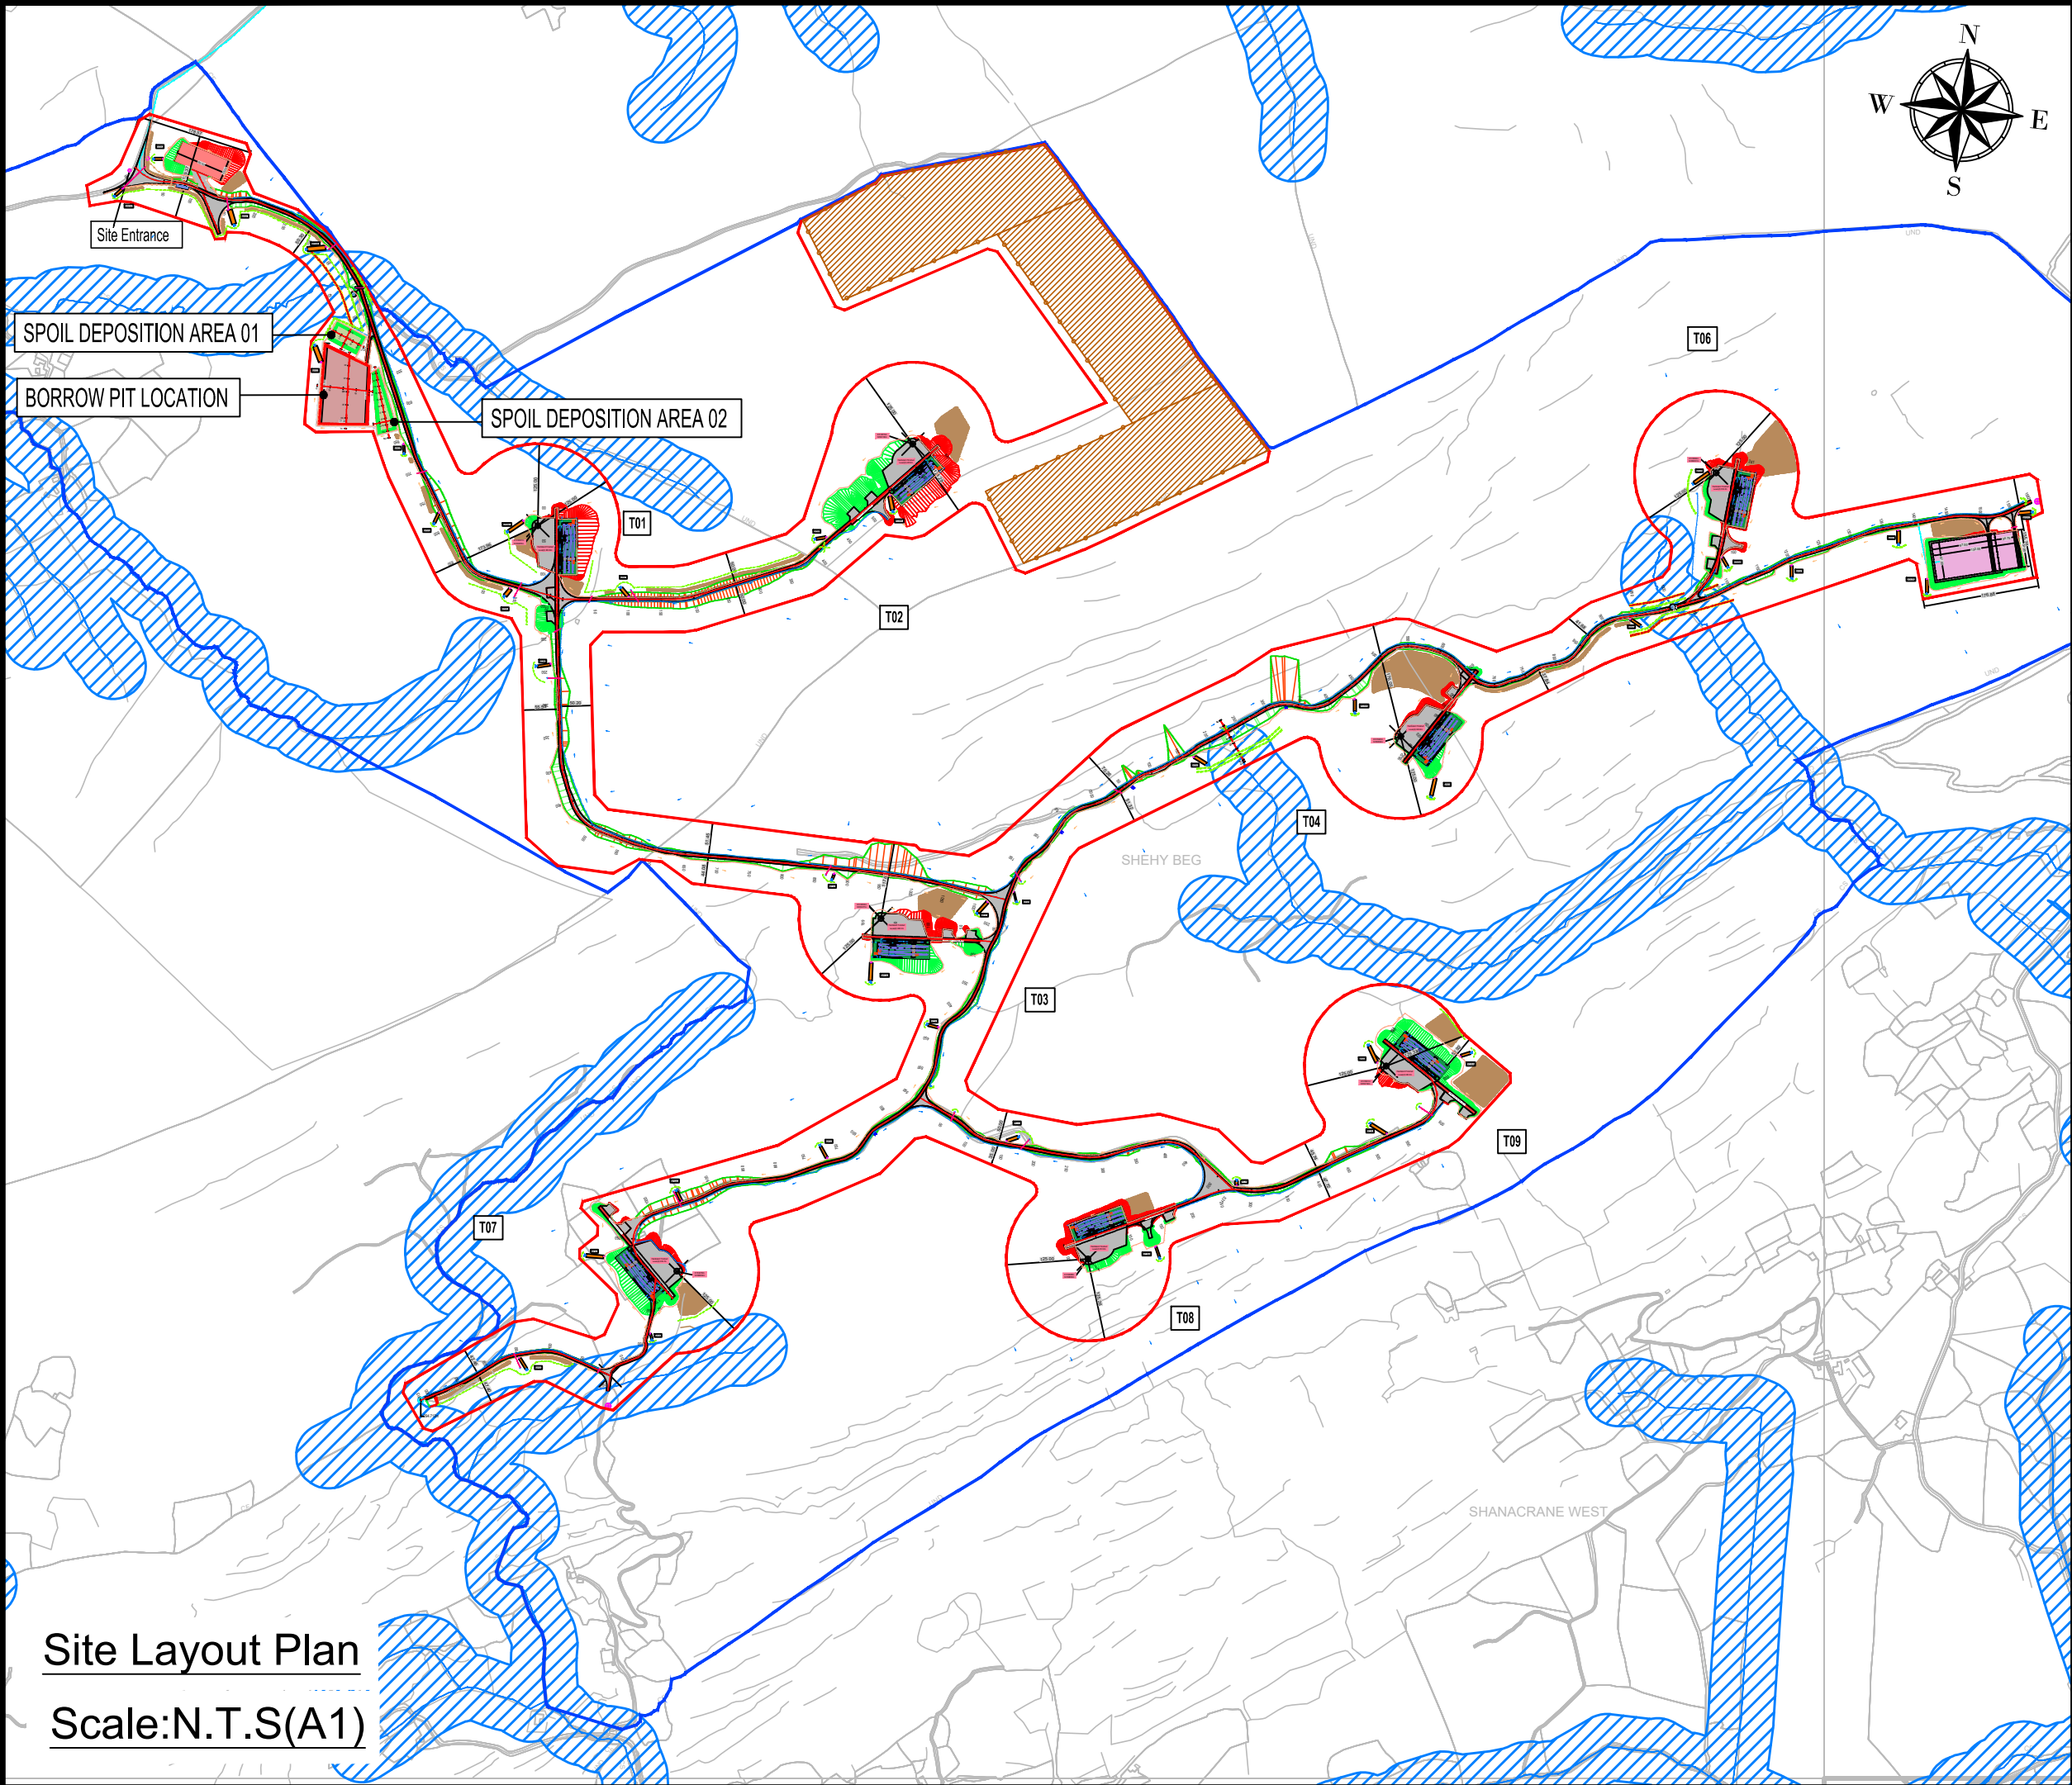

Site Layout Plan
Scale:N.T.S(A1)

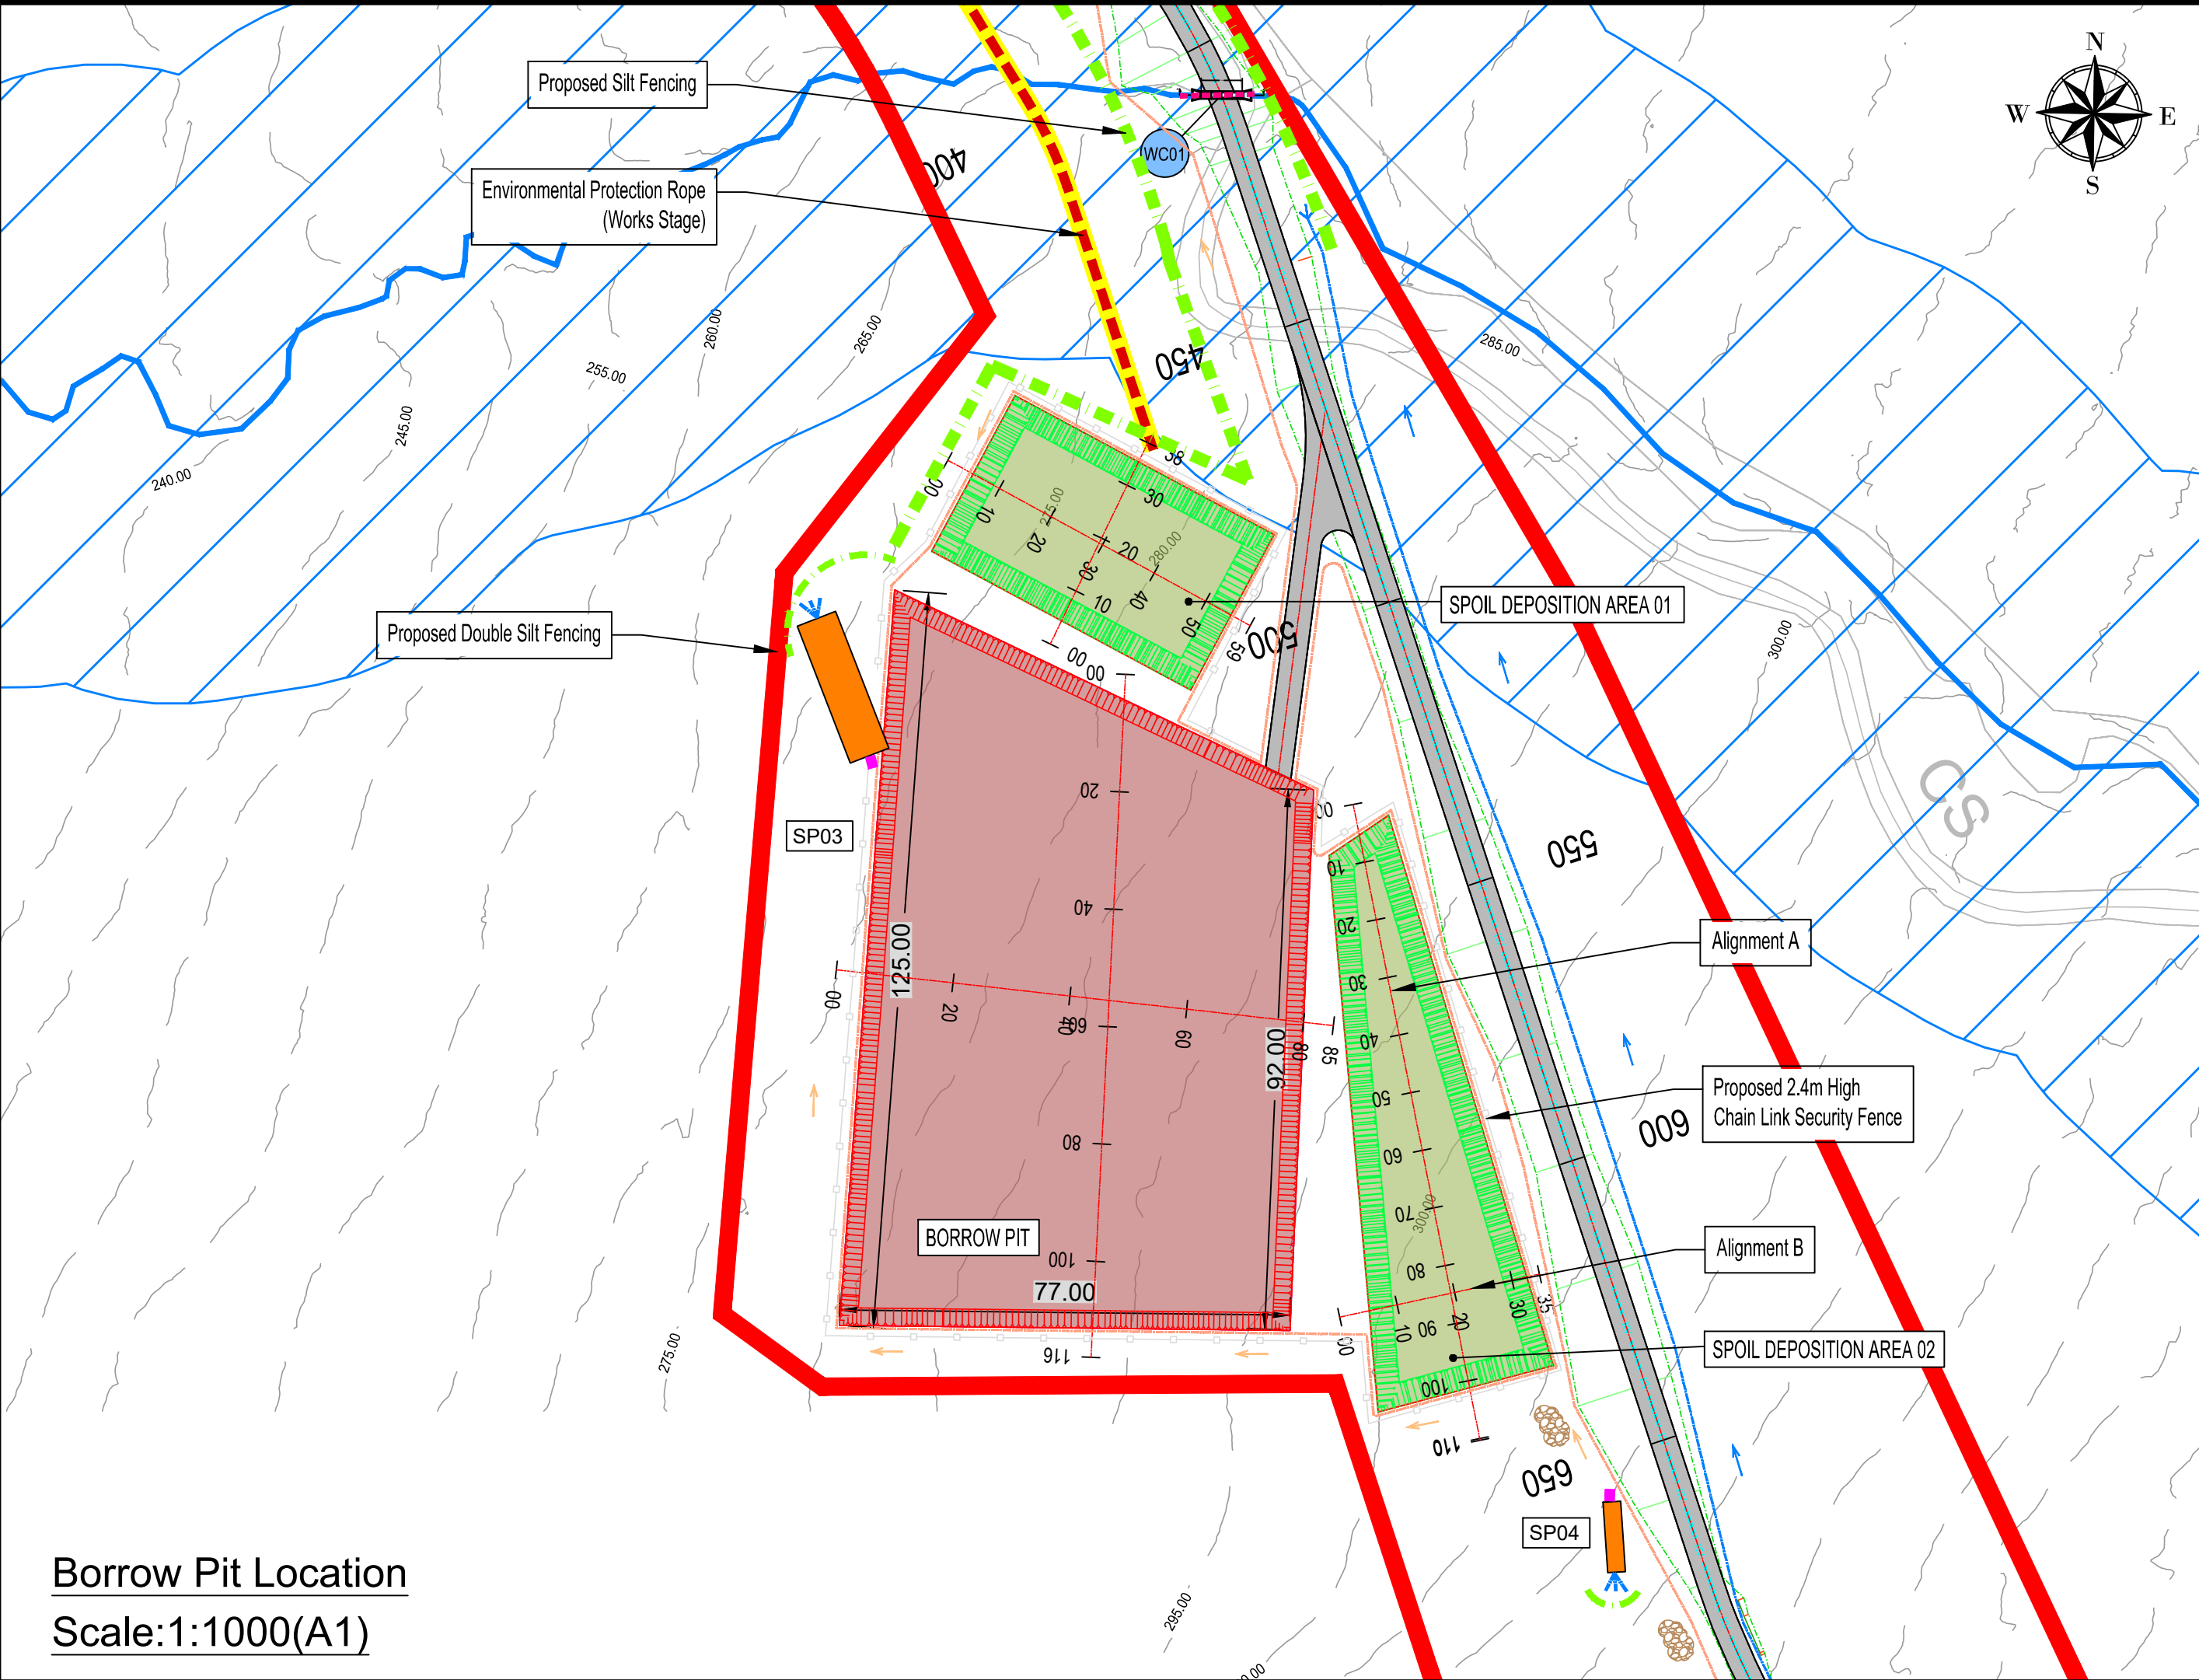

Borrow Pit Location
Scale:1:1000(A1)

- NOTES:
- 1 FIGURED DIMENSIONS ONLY TO BE TAKEN FROM THIS DRAWING.
 - 2 ALL DRAWINGS TO BE CHECKED BY THE CONTRACTOR ON SITE.
 - 3 ENGINEER TO BE INFORMED OF ANY DISCREPANCIES BEFORE ANY WORK COMMENCES.
 - 4 THIS DRAWING TO BE READ IN CONJUNCTION WITH ALL OTHER RELEVANT DRAWINGS AND SPECIFICATIONS.
 - 5 ALL DIMENSIONS ARE IN METERS UNLESS OTHERWISE SPECIFIED

- Legend
- Planning Application Boundary
 - Proposed Fill
 - Proposed Cut
 - Proposed Temporary Spoil Deposition Areas
 - Proposed Borrow Pit
 - Proposed New Access Tracks
 - Contours of Existing Ground Elevation
 - Material Deposition
 - Existing Ground
 - Grid Connection Route
 - Dirty Water Interceptor Drain
 - Clean Water Interceptor Drain
 - Settlement Pond
 - Buffered Outlet
 - Existing Watercourse
 - Existing Watercourse with 50m buffer
 - Watercourse Crossing
 - Proposed Silt Fencing
 - Side Cast Material

Tailte Éireann - Surveying
Includes National Mapping Reproduced
Under Copyright to Tailte Éireann.
Licence Number CYAL 50512615
OS Sheets: 6533,6544

rev	date	modifications	D	C	A

Client
Gortloughra Windfarm Ltd.



Project
Proposed Windfarm at Gortloughra,
Co.Cork
Stage
Planning

Title
Spoil Deposition Area 02 Plan &
Sections

Scales
As Shown @ (A1)


Surveyed	Drawn	Checked	Approved	Date
A.G	J.D	A.O.G		Apr 2026




© COPYRIGHT OF
JENNINGS O'DONOVAN AND PARTNERS LIMITED
FINISKLIN Tel (+353) 719 161 416
SLIGO Email. info@jodireland.com
IRELAND www.jodireland.com

@JOD_Sligo Jennings O'Donovan & Partners Jennings O'Donovan

Job Ref.	Drawing No.	Revision
6460	6460-JOD-GLWF-XX-DR-C-0406	-

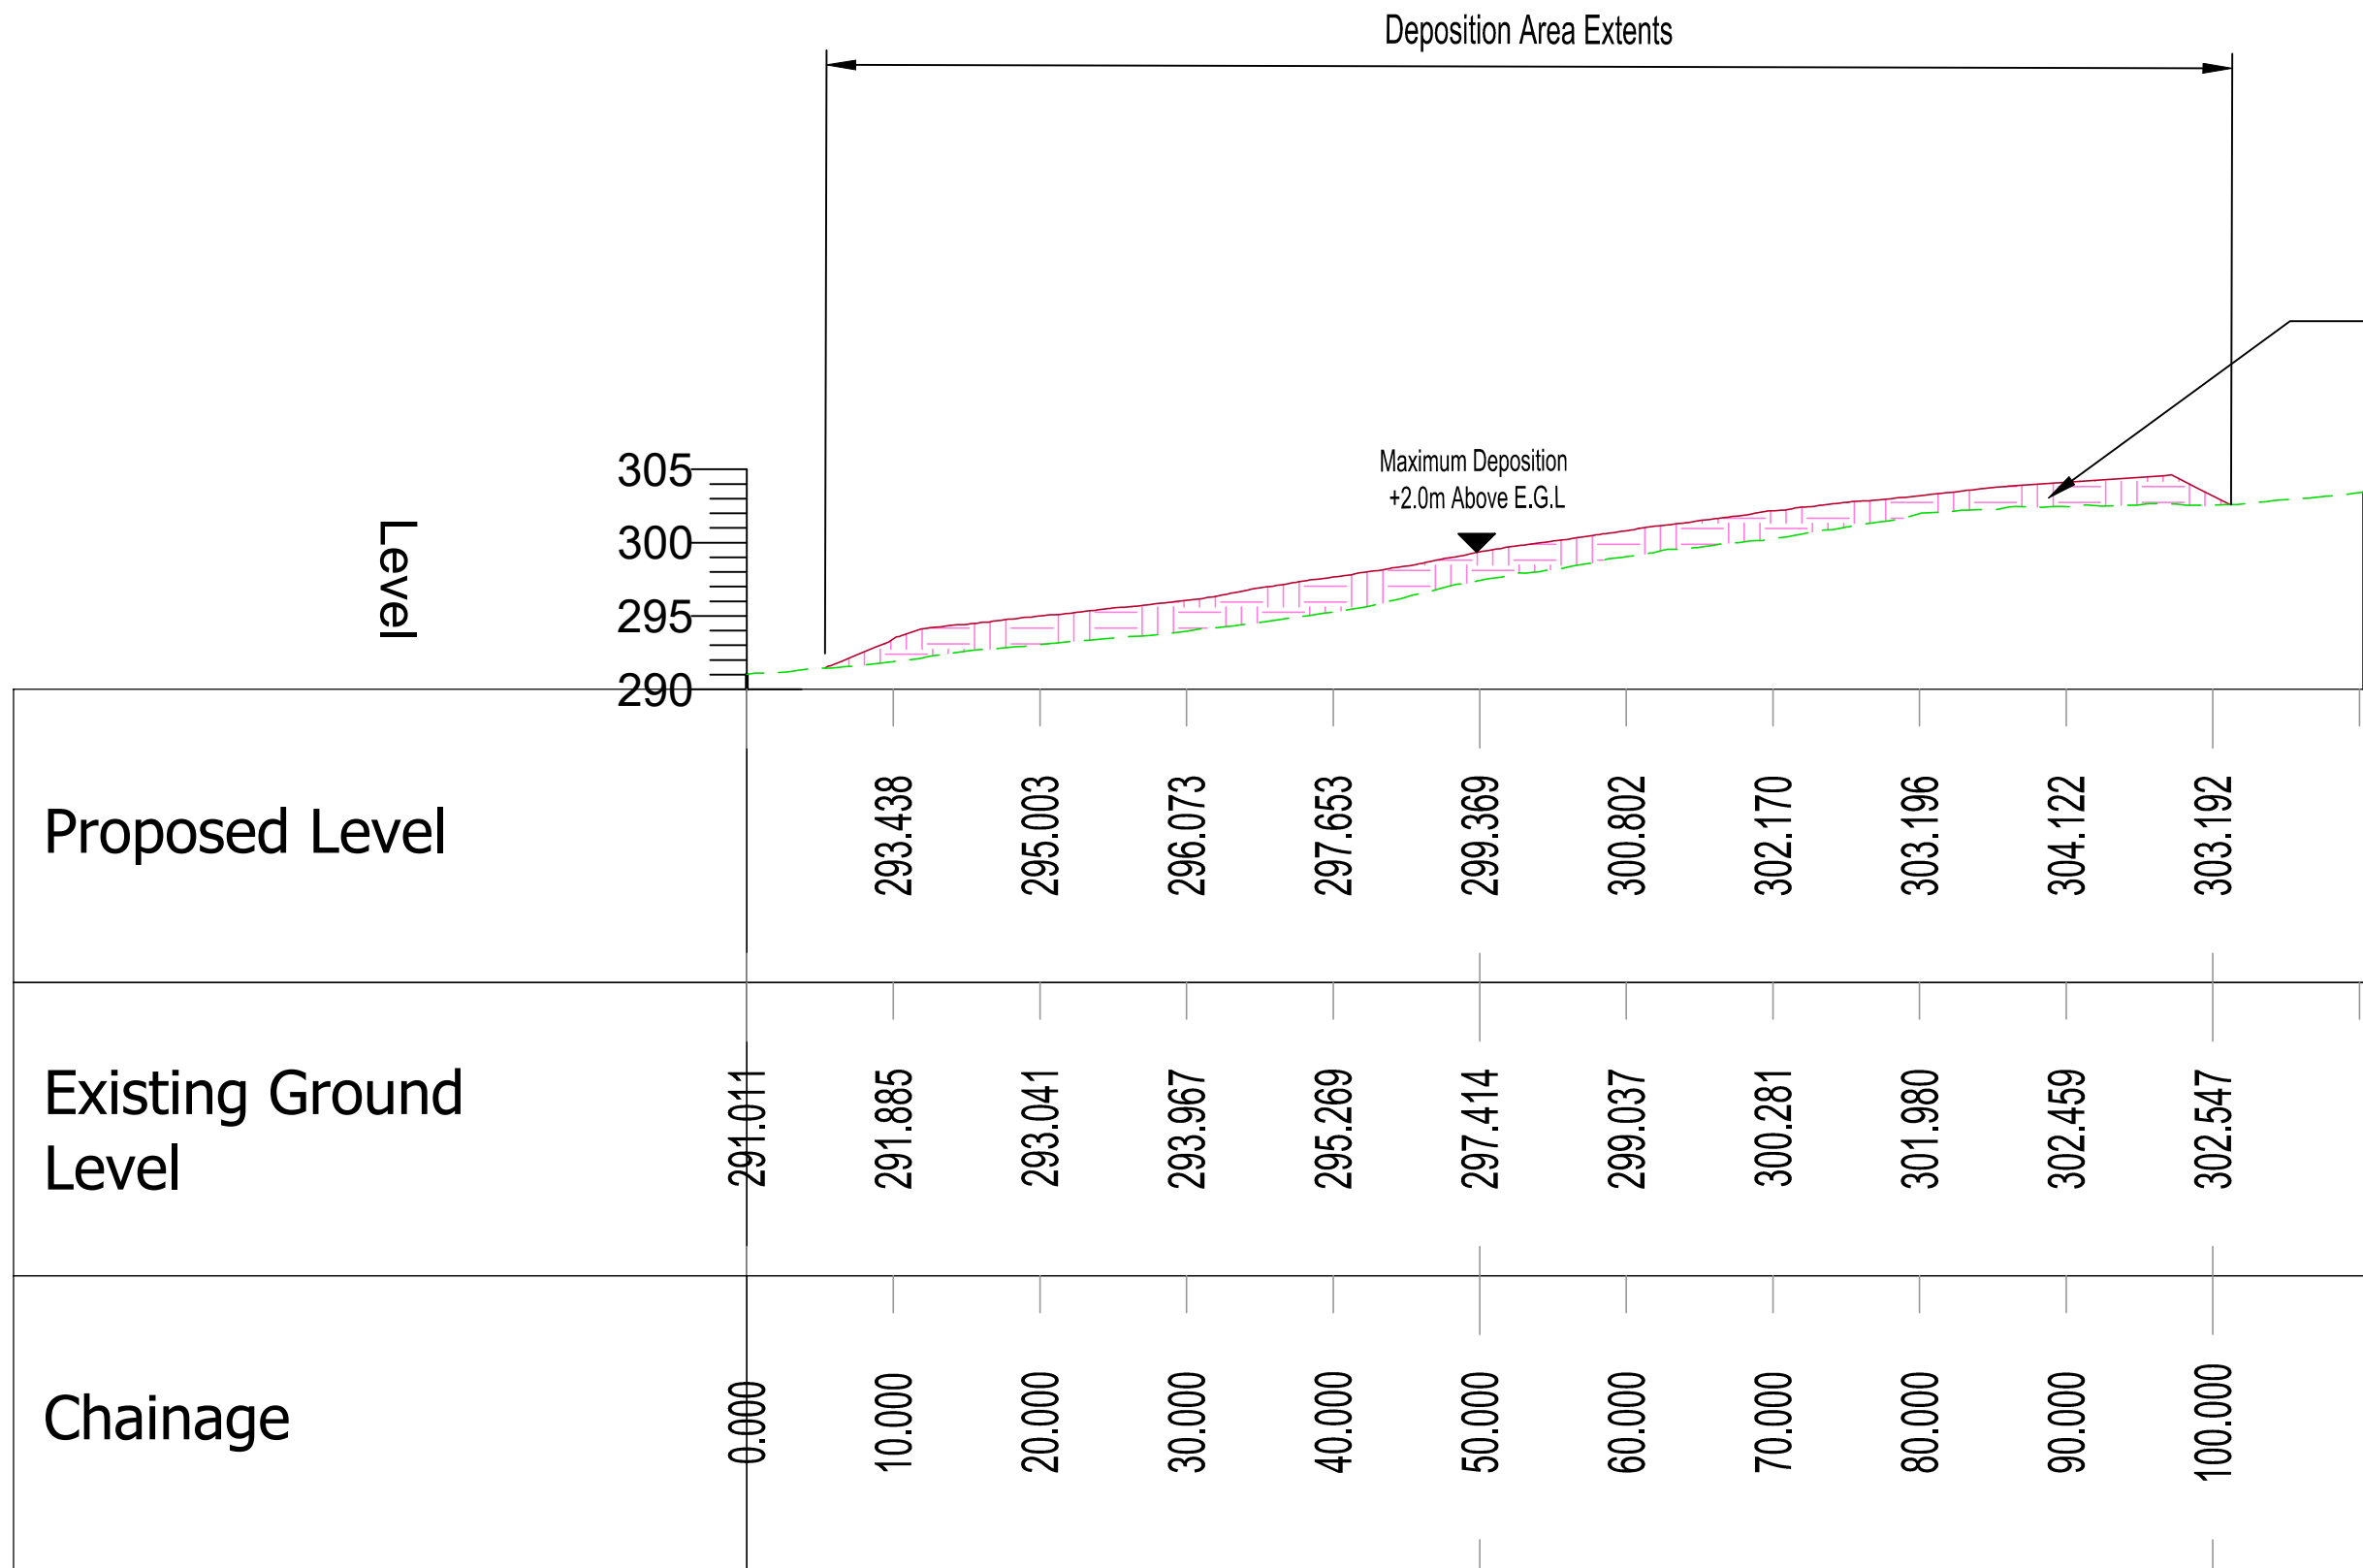

SPOIL DEPOSITION AREA -02_ALIGNMENT-A - LONGSECTION
SCALE: H 1:500,V 1:500. DATUM: 270.000

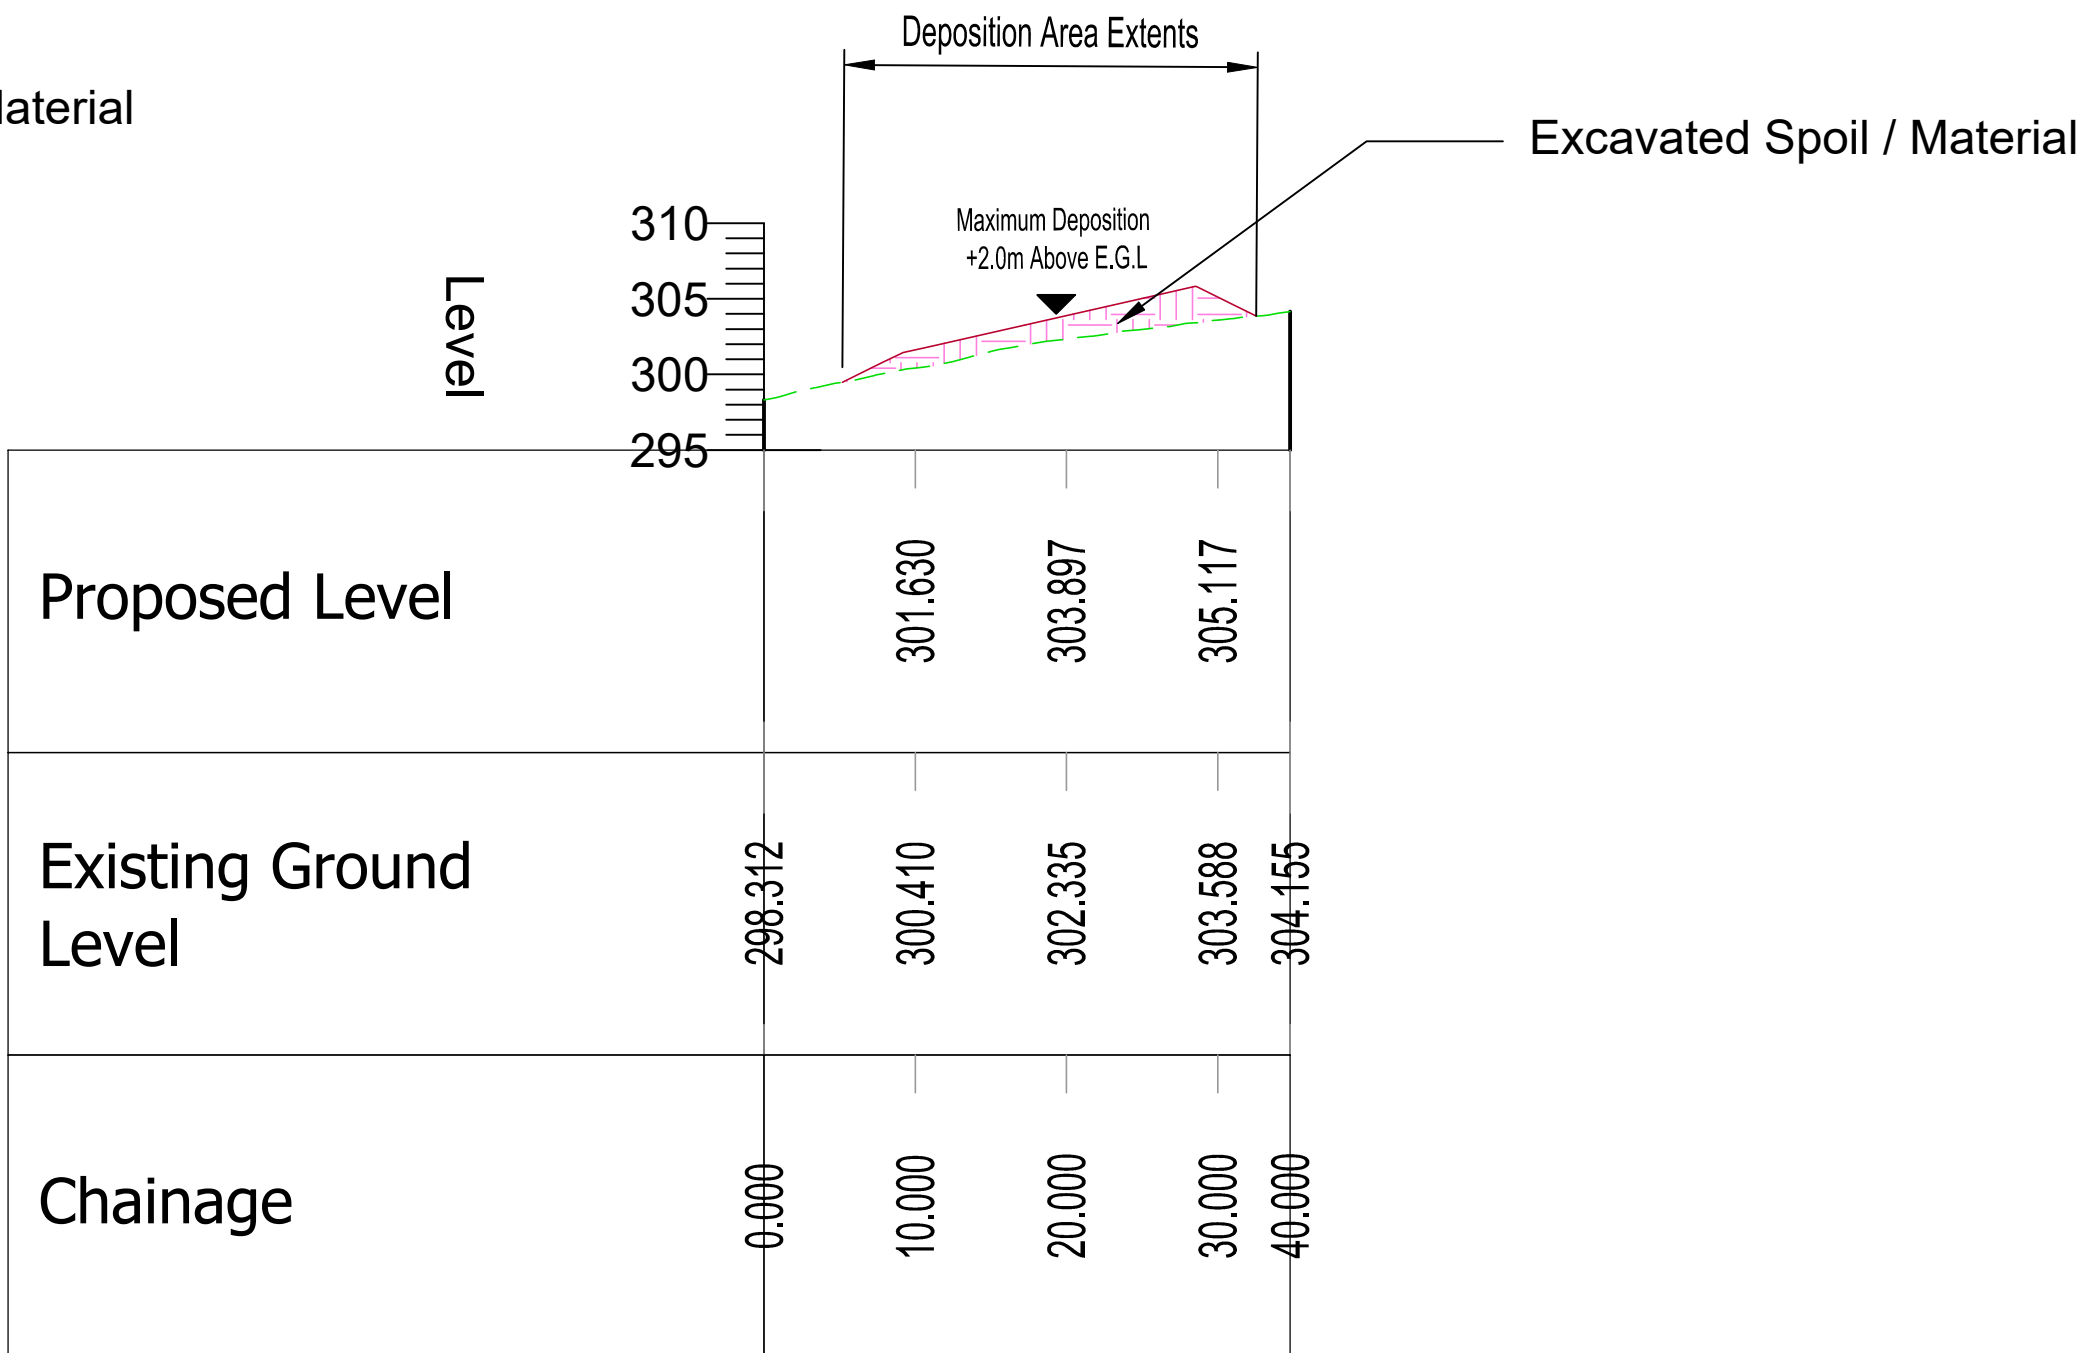

SPOIL DEPOSITION AREA -02_ALIGNMENT-B - LONGSECTION
SCALE: H 1:1000,V 1:1000. DATUM: 270.000

Spoil Deposition Area_02 Sections
Scale:1:500(A1)