


Baseline Photograph

This image provides landscape and visual context only



Cumulative Wireline View

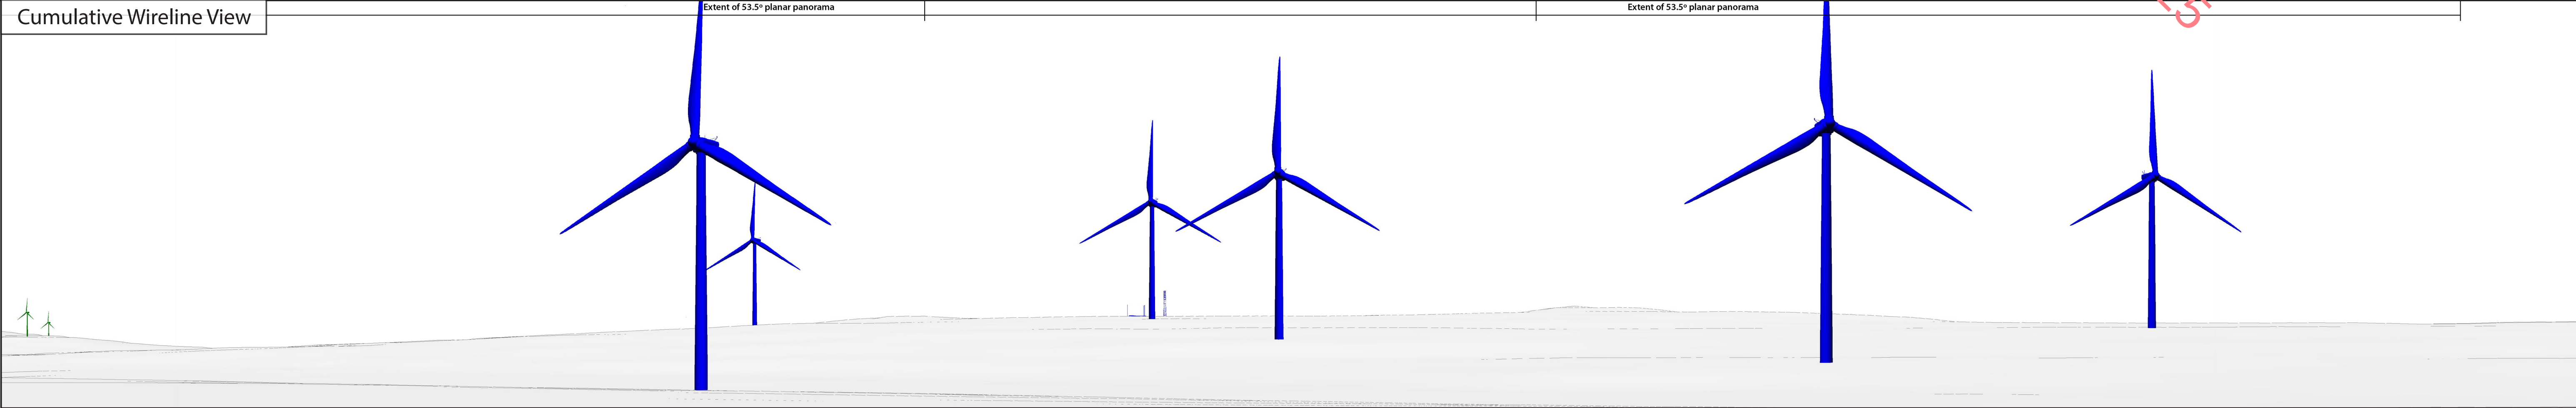

This cylindrical projection panorama has been captured, prepared and presented in accordance with the guidance set out in the Scottish Natural Heritage 2017 guidance 'Visual Representation of Wind Farms'.

-  Proposed Turbines
-  Slieve Bawn Wind Farm (Existing)
-  Derrane Wind Farm (Consented)




National Grid Cordinate (ITM)
Easting: 599662
Northing: 782119
Elevation: 90.5 m

Horizontal Field of View: 90 ° (cylindrical projection)
Principal Distance: 522 mm
Turbine Tip Height: 160m
Turbine Hub Height: 92m
Turbine Rotor Diameter: 136m

Date and Time: 2024/01/30 12:41
Camera: Canon 5D Mark II
Lens: Fixed 50mm
Camera Height: 1.7m (AGL)

Direction (clockwise from Grid N): 264 °
Distance to Nearest Visible Turbine: 0.6 km
Nearest Turbine: T3



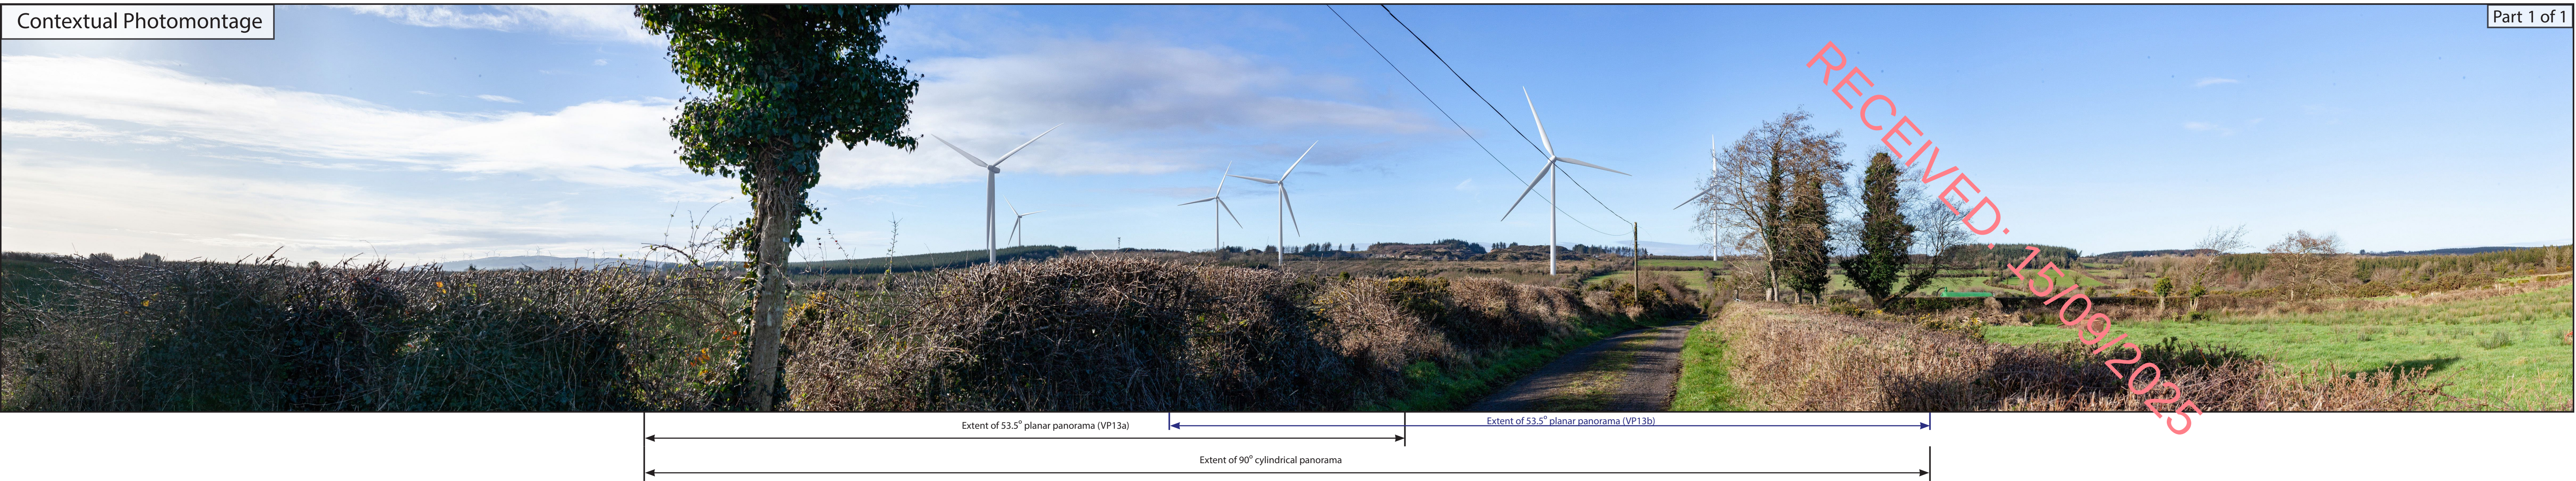


National Grid Coordinate (ITM)		Horizontal Field of View: 180 ° (cylindrical projection)		Date and Time: 30/01/2024 12:41		Direction (clockwise from Grid N): 264 °	
Easting:	599662	Turbine Tip Height:	160	Camera:	Canon 5D Mark II	Distance to Nearest Visible Turbine:	0.6 km
Northing:	782119	Turbine Hub Height:	92	Lens:	Fixed 50mm	Nearest Turbine:	T3
Elevation:	90.5m	Turbine Rotor Diameter:	136	Camera Height:	1.7m (AGL)		



Wireline Model

Part 1 of 2

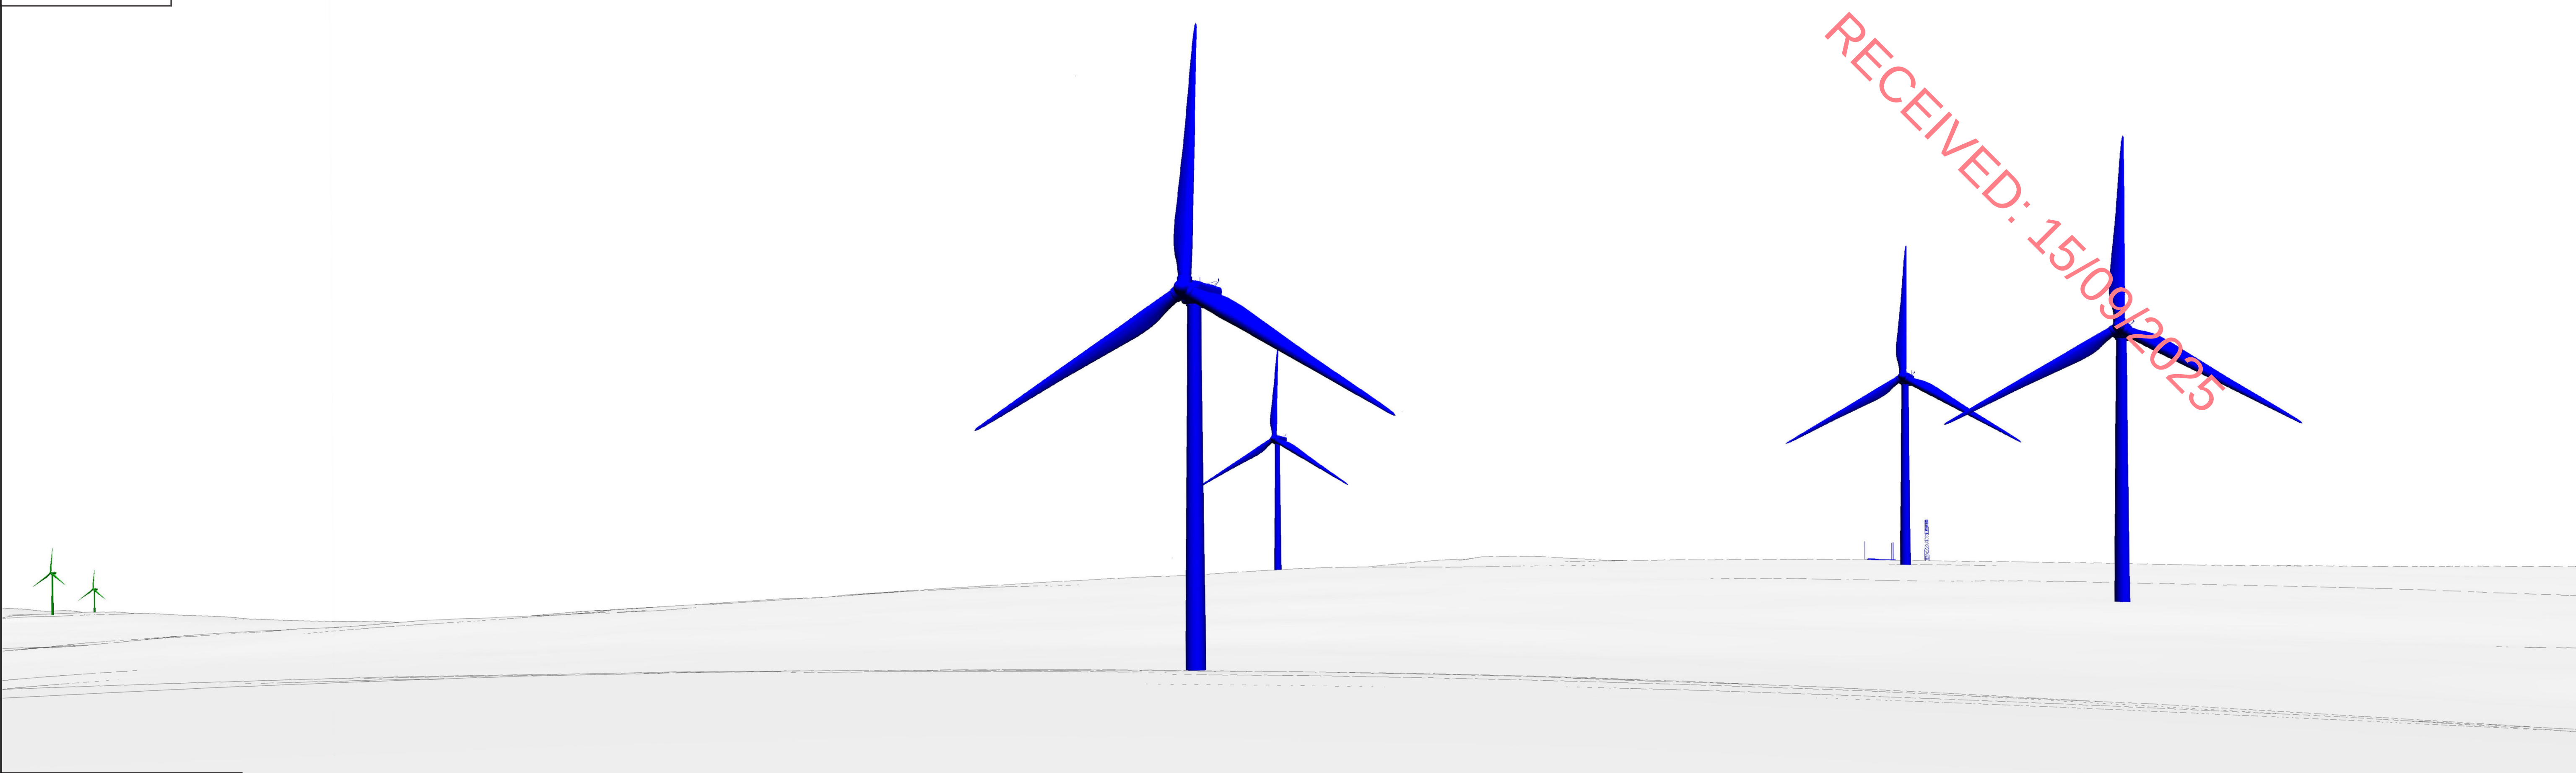

View flat at a comfortable arm's length

This planar projection panoramic model has been prepared and presented in accordance with the guidance set out in the Scottish Natural Heritage 2017 guidance 'Visual Representation of Wind Farms'.

-  Proposed Turbines
-  Slieve Bawn Wind Farm (Existing)
-  Derrane Wind Farm (Consented)



National Grid Coordinate (ITM)
Easting: 599662
Northing: 782119
Elevation: 90.5 m

Horizontal Field of View: 53.5 ° (planar projection)
Principal Distance: 812.5 mm
Paper size: (half A1) 841 x 297 mm
Correct printed image size: 820 x 260 mm

Date and Time: 2024/01/30 12:41
Camera: Canon 5D Mark II
Lens: Fixed 50mm
Camera Height: 1.7m (AGL)

Direction (clockwise from Grid N): 246 °
Distance to Nearest Visible Turbine: 0.6 km
Nearest Turbine: T3





This planar projection panorama has been captured, prepared and presented in accordance with the guidance set out in the Scottish Natural Heritage 2017 guidance 'Visual Representation of Wind Farms'.



National Grid Coordinate (ITM)
Easting: 599662
Northing: 782119
Elevation: 90.5 m

Horizontal Field of View: 53.5 ° (planar projection)
Principal Distance: 812.5 mm
Paper size: (half A1) 841 x 297 mm
Correct printed image size: 820 x 260 mm


Date and Time: 2024/01/30 12:41
Camera: Canon 5D Mark II
Lens: Fixed 50mm
Camera Height: 1.7m (AGL)

Direction (clockwise from Grid N): 246 °
Distance to Nearest Visible Turbine: 0.6 km
Nearest Turbine: T3



Wireline Model

Part 2 of 2

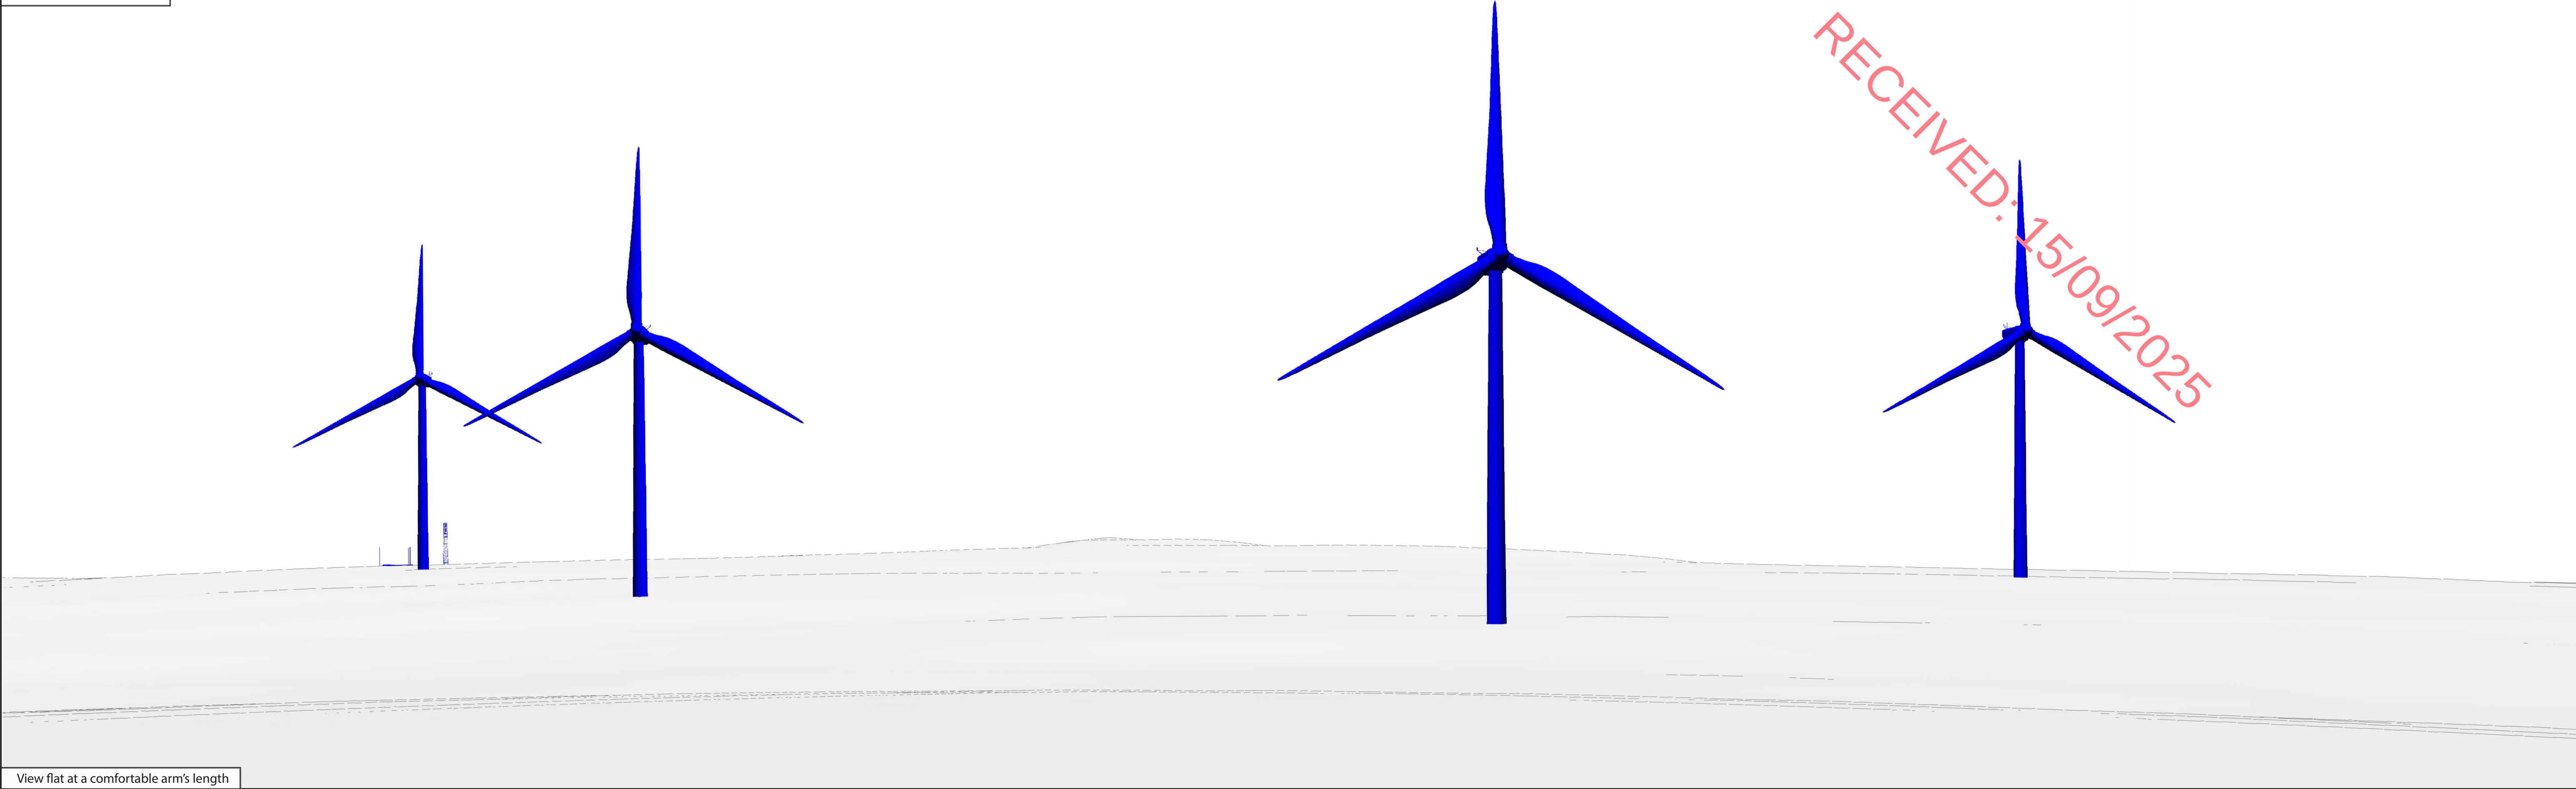

View flat at a comfortable arm's length

This planar projection panoramic model has been prepared and presented in accordance with the guidance set out in the Scottish Natural Heritage 2017 guidance 'Visual Representation of Wind Farms'.



National Grid Coordinate (ITM)
Easting: 599662
Northing: 782119
Elevation: 90.5 m

Horizontal Field of View: 53.5 ° (planar projection)
Principal Distance: 812.5 mm
Paper size: (half A1) 841 x 297 mm
Correct printed image size: 820 x 260 mm

Date and Time: 2024/01/30 12:41
Camera: Canon 5D Mark II
Lens: Fixed 50mm
Camera Height: 1.7m (AGL)

Direction (clockwise from Grid N): 278 °
Distance to Nearest Visible Turbine: 0.6 km
Nearest Turbine: T3



Photomontage

Part 2 of 2



View flat at a comfortable arm's length

This planar projection panorama has been captured, prepared and presented in accordance with the guidance set out in the Scottish Natural Heritage 2017 guidance 'Visual Representation of Wind Farms'.



National Grid Coordinate (ITM)
Easting: 599662
Northing: 782119
Elevation: 90.5 m

Horizontal Field of View: 53.5 ° (planar projection)
Principal Distance: 812.5 mm
Paper size: (half A1) 841 x 297 mm
Correct printed image size: 820 x 260 mm

Date and Time: 2024/01/30 12:41
Camera: Canon 5D Mark II
Lens: Fixed 50mm
Camera Height: 1.7m (AGL)

Direction (clockwise from Grid N): 278 °
Distance to Nearest Visible Turbine: 0.6 km
Nearest Turbine: T3

