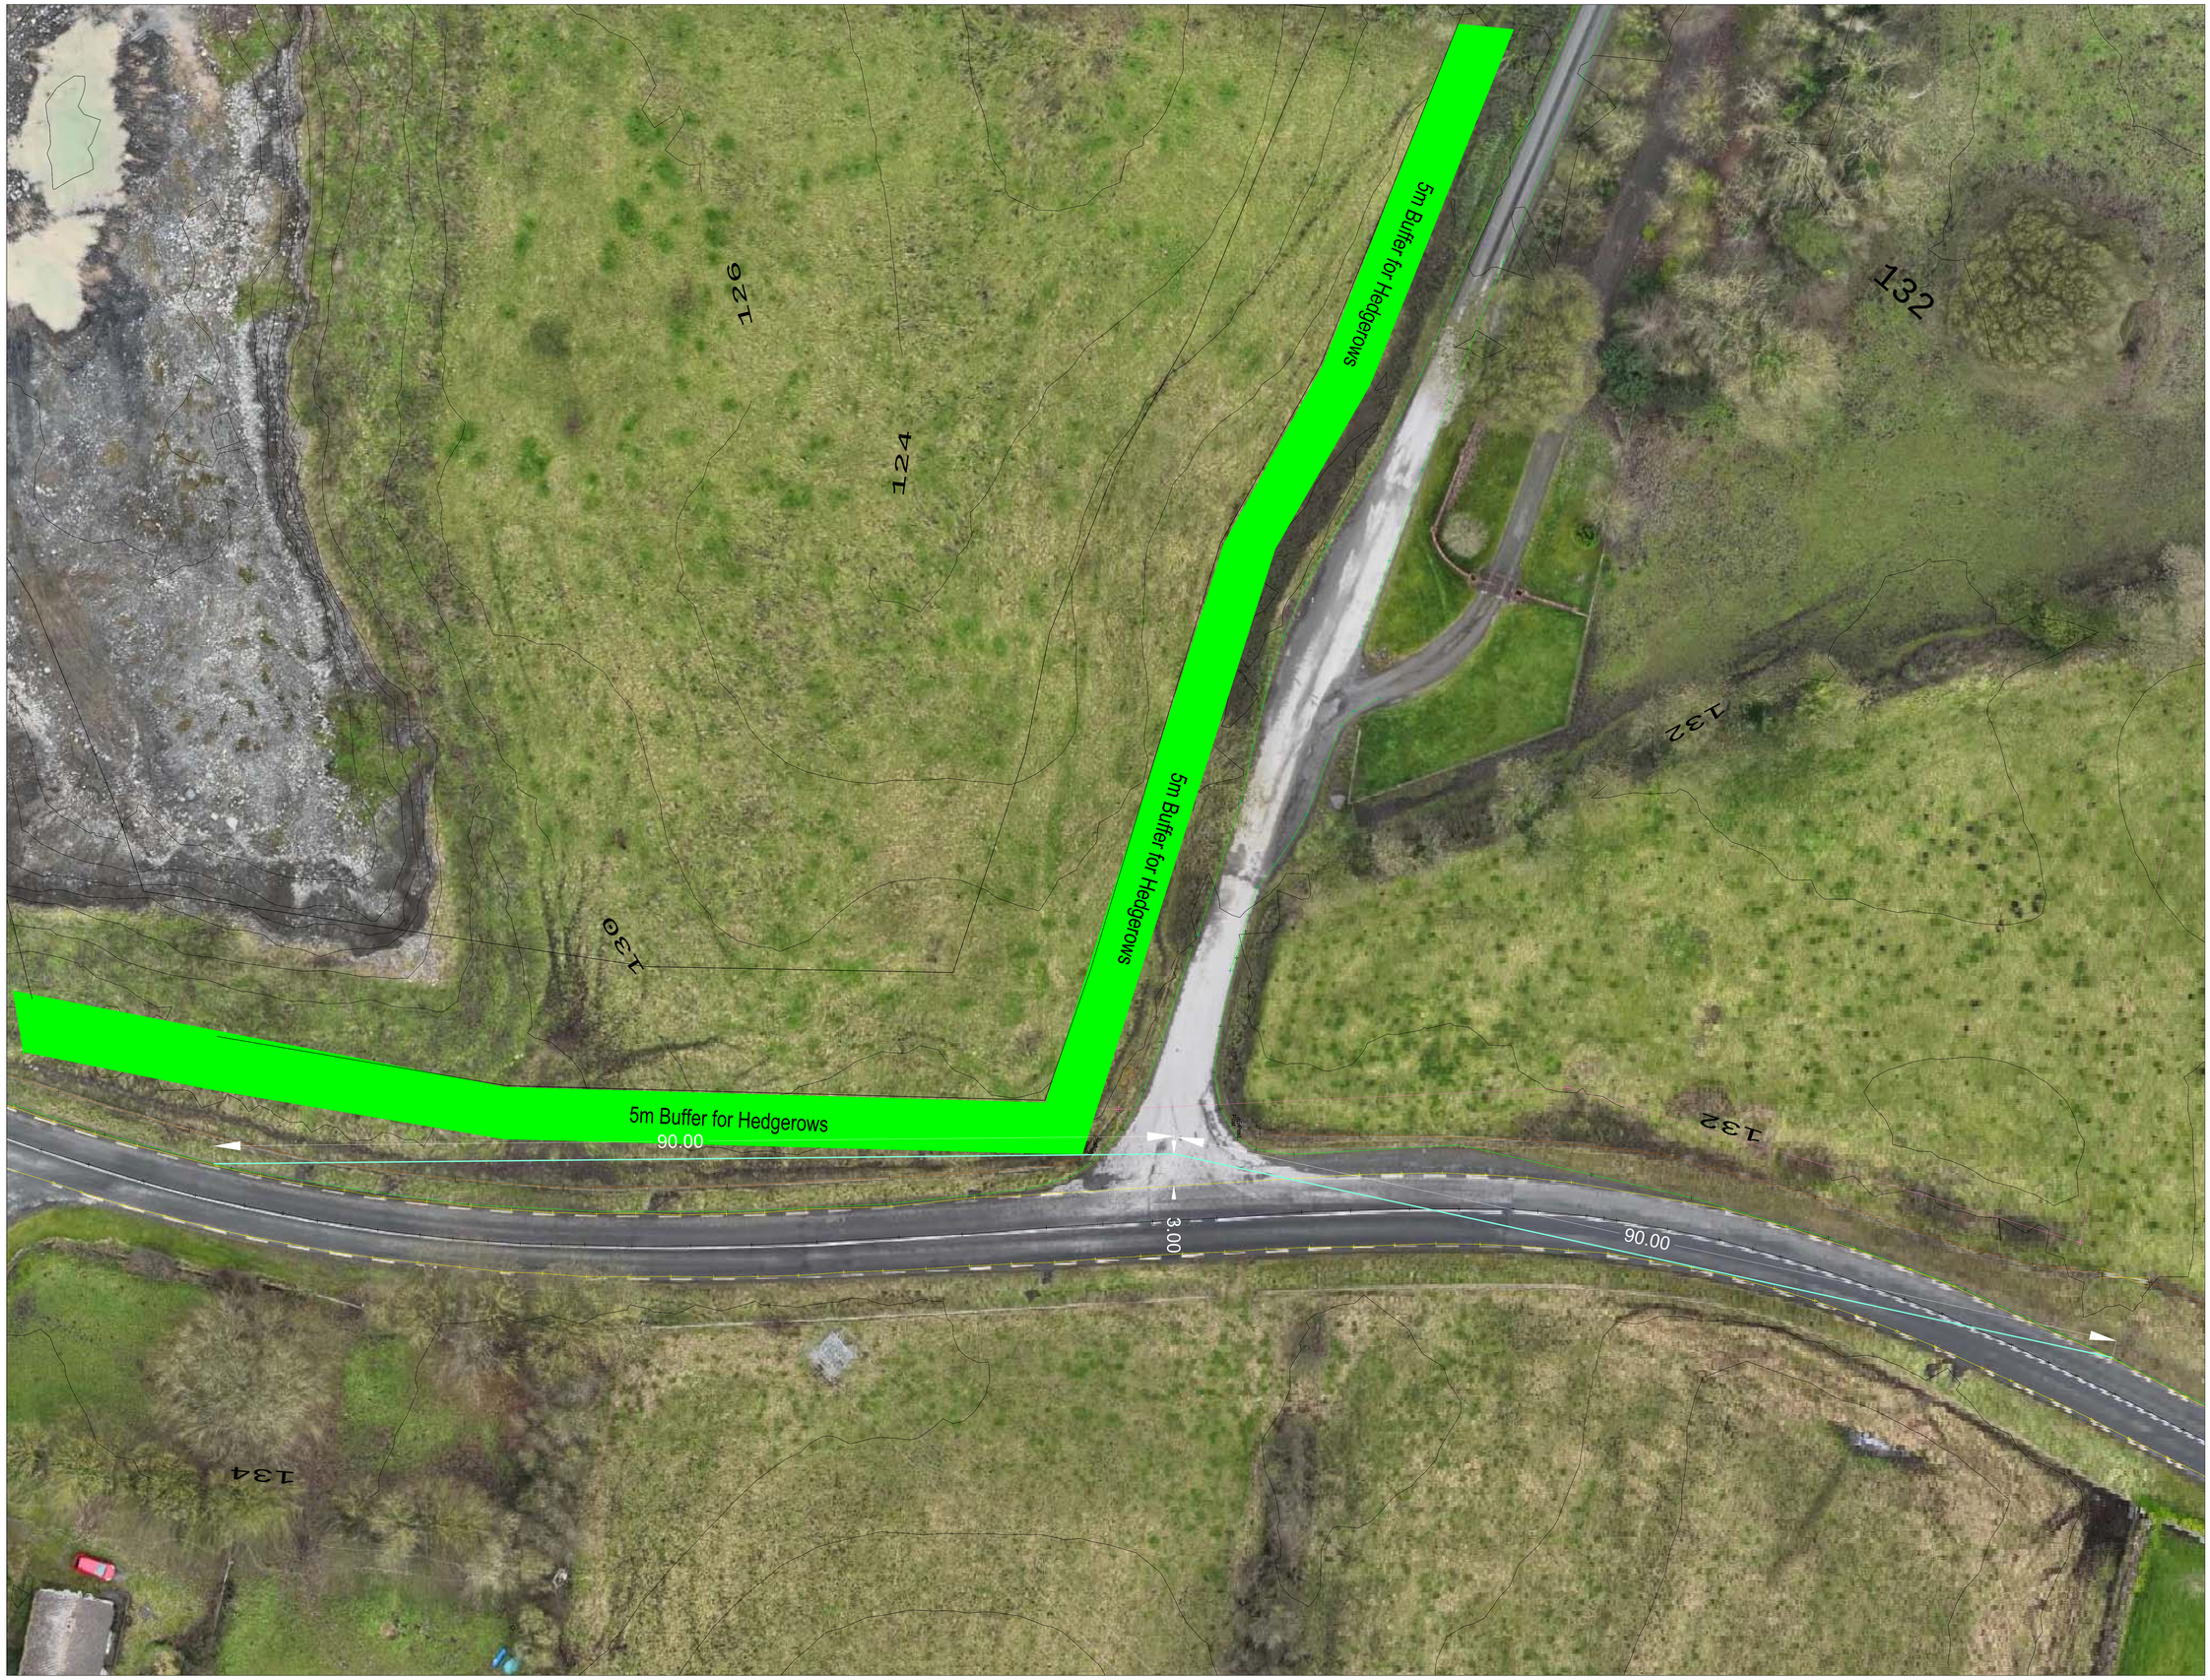

Notes

Elevations in metres to Ordnance Datum Malin
Irish Grid
2 metre contour interval

- Visibility Splays
- Road Edge
- Centre Line
- Verge
- Fence / Wall
- Vegetation
- Gate
- Powerlines
- Proposed Hedgerow

N

No.	Revision	Drg by	Chk by

Drg by TD	Chk by LW	App by LW

MALONE O'REGAN ENVIRONMENTAL

Murrens Quarry
Oldcastle, Co Meath

Visibility Splays

SixWest

info@six-west.com www.six-west.com T 028 9073 1917

Scale 1:200 (A0)	Date April 28th, 2025

Drawing No. MM250507-05

Revision