A3

EIA REPORT

R336

SRUTHAN NA LIBEIRTI

TROSCAIGH JUNCTION

BEARNA WEST ROUNDABOUT

An Baile Nua

Na Forai Maola Thoir

FORAI MAOLA JUNCTION

TROSCAIGH ROAD L5387

Eiloden na Feamaine

Legend

- City Boundary
- Assessment Boundary
- Proposed N6 GCRR
- Study Area 250m Buffer Zone

Ground Investigation Material Classification

- Peat
- Very Organic (>30% High)
- Organic (6-30% Medium)
- Slightly Organic (2-6% Low)
- Other - Soft
- Geological Heritage Sites
- IPPC Licensed Sites (IP)

© National Mapping Division of Tailte Éireann .
All rights reserved. Licence number CYAL50333446

Clients

An Roinn Iompair Department of Transport | Tionscadal Éireann Project Ireland 2040 | N6 Galway City Transport Project

Comhairle Chontae na Gaillimhe Galway County Council | TII Bonneagar Iompair Éireann

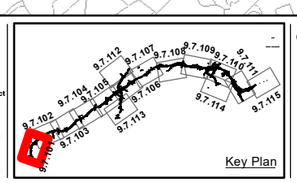

Key Plan

Consultant
ARUP
Corporate House
City East Business Park
Ballybrit, Galway, Ireland
Tel +353 (0)91 460675
www.N6GalwayCity.ie
www.arup.ie

Job Title
N6 Galway City Ring Road

Scale: 1: 5000 @A3

Date: February 2025

Issue	Date	By	Chkd	Appd
I1	28/02/2025	MF	EC	MH

Drawing Title
Soft, Unstable, Contaminated & Geological Heritage
Sheet 1 of 15

Drawing Status
For Information

Job No	Drawing No	Issue
233985	Figure 9.7.101	I1

A3

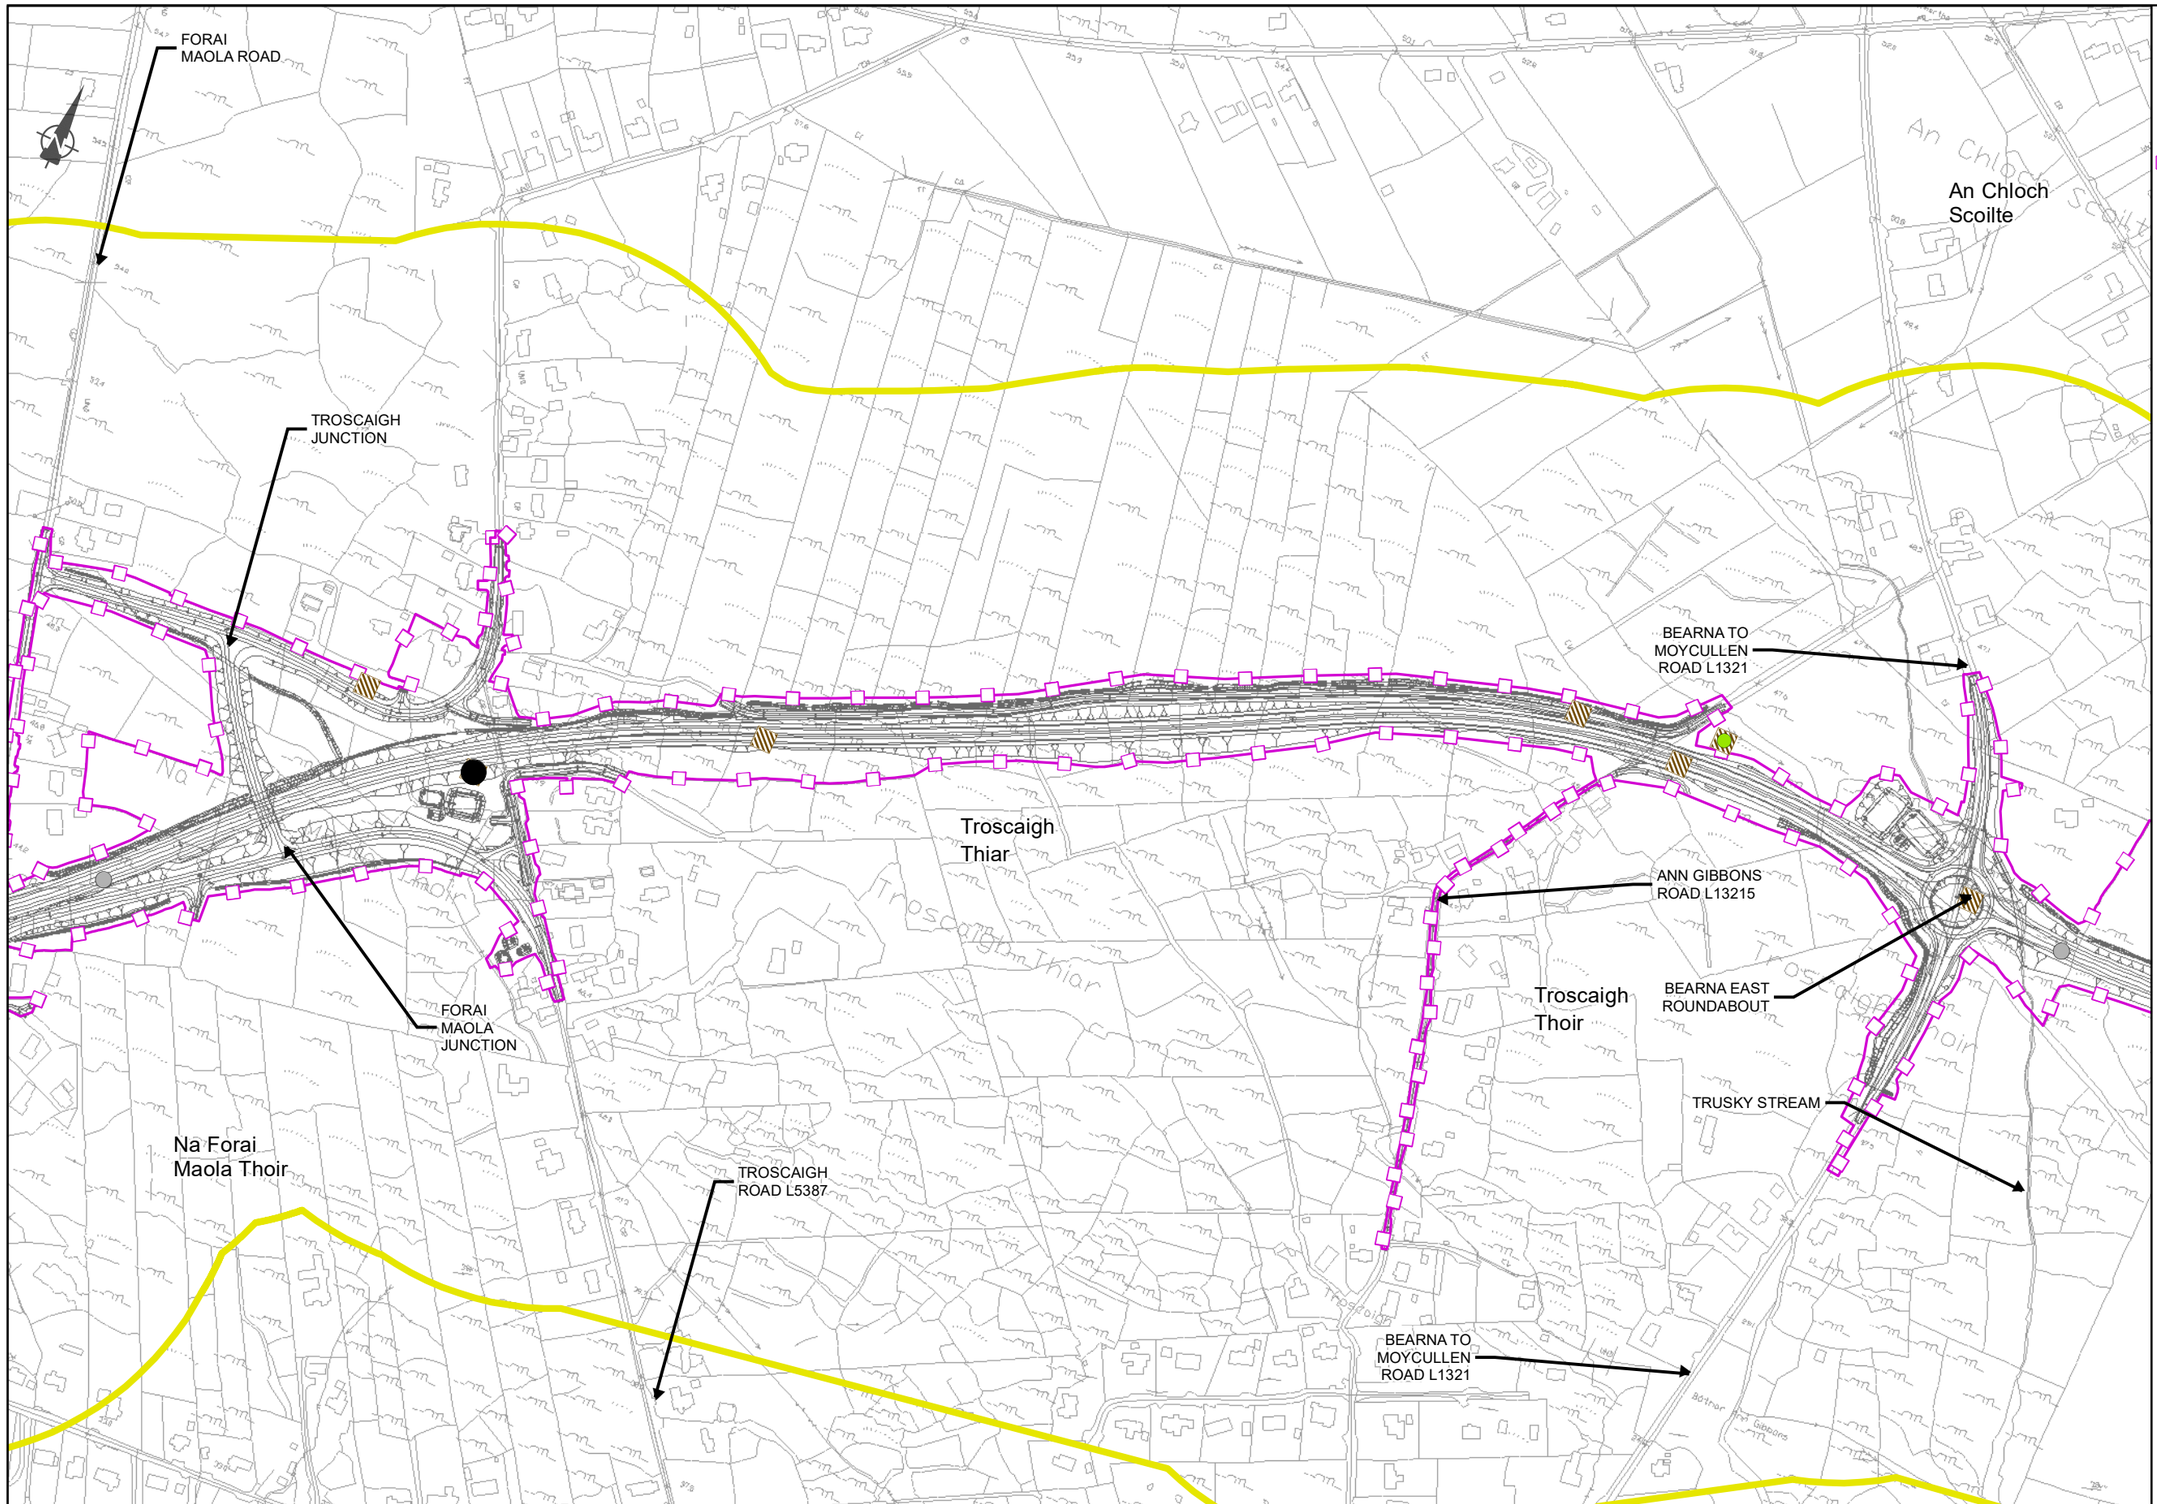

EIA REPORT

Legend

- City Boundary
- Assessment Boundary
- Proposed N6 GCRR
- Study Area 250m Buffer Zone

Ground Investigation Material Classification

- Peat
- Very Organic (>30% High)
- Slightly Organic (2-6% Low)
- Non-Organic (<2%)
- Geological Heritage Sites
- IPPC Licensed Sites (IP)

© National Mapping Division of Tailte Éireann .
All rights reserved. Licence number CYAL50333446

Clients

An Roinn Iompair Department of Transport | Tionscadal Éireann Project Ireland 2040 | N6 Galway City Transport Project

Comhairle Chontae na Gaillimhe Galway County Council | TII Bonneagar Iompair Éireann

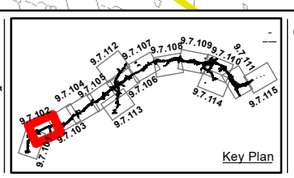

Key Plan

Consultant
ARUP
Corporate House
City East Business Park
Ballybrit, Galway, Ireland
Tel +353 (0)91 460675
www.N6GalwayCity.ie
www.arup.ie

Job Title
N6 Galway City Ring Road

Scale: 1: 5000 @A3

Date: February 2025

Issue	Date	By	Chkd	Appd
I1	28/02/2025	MF	EC	MH

Drawing Title
Soft, Unstable, Contaminated & Geological Heritage
Sheet 2 of 15

Drawing Status
For Information

Job No	Drawing No	Issue
233985	Figure 9.7.102	I1

A3

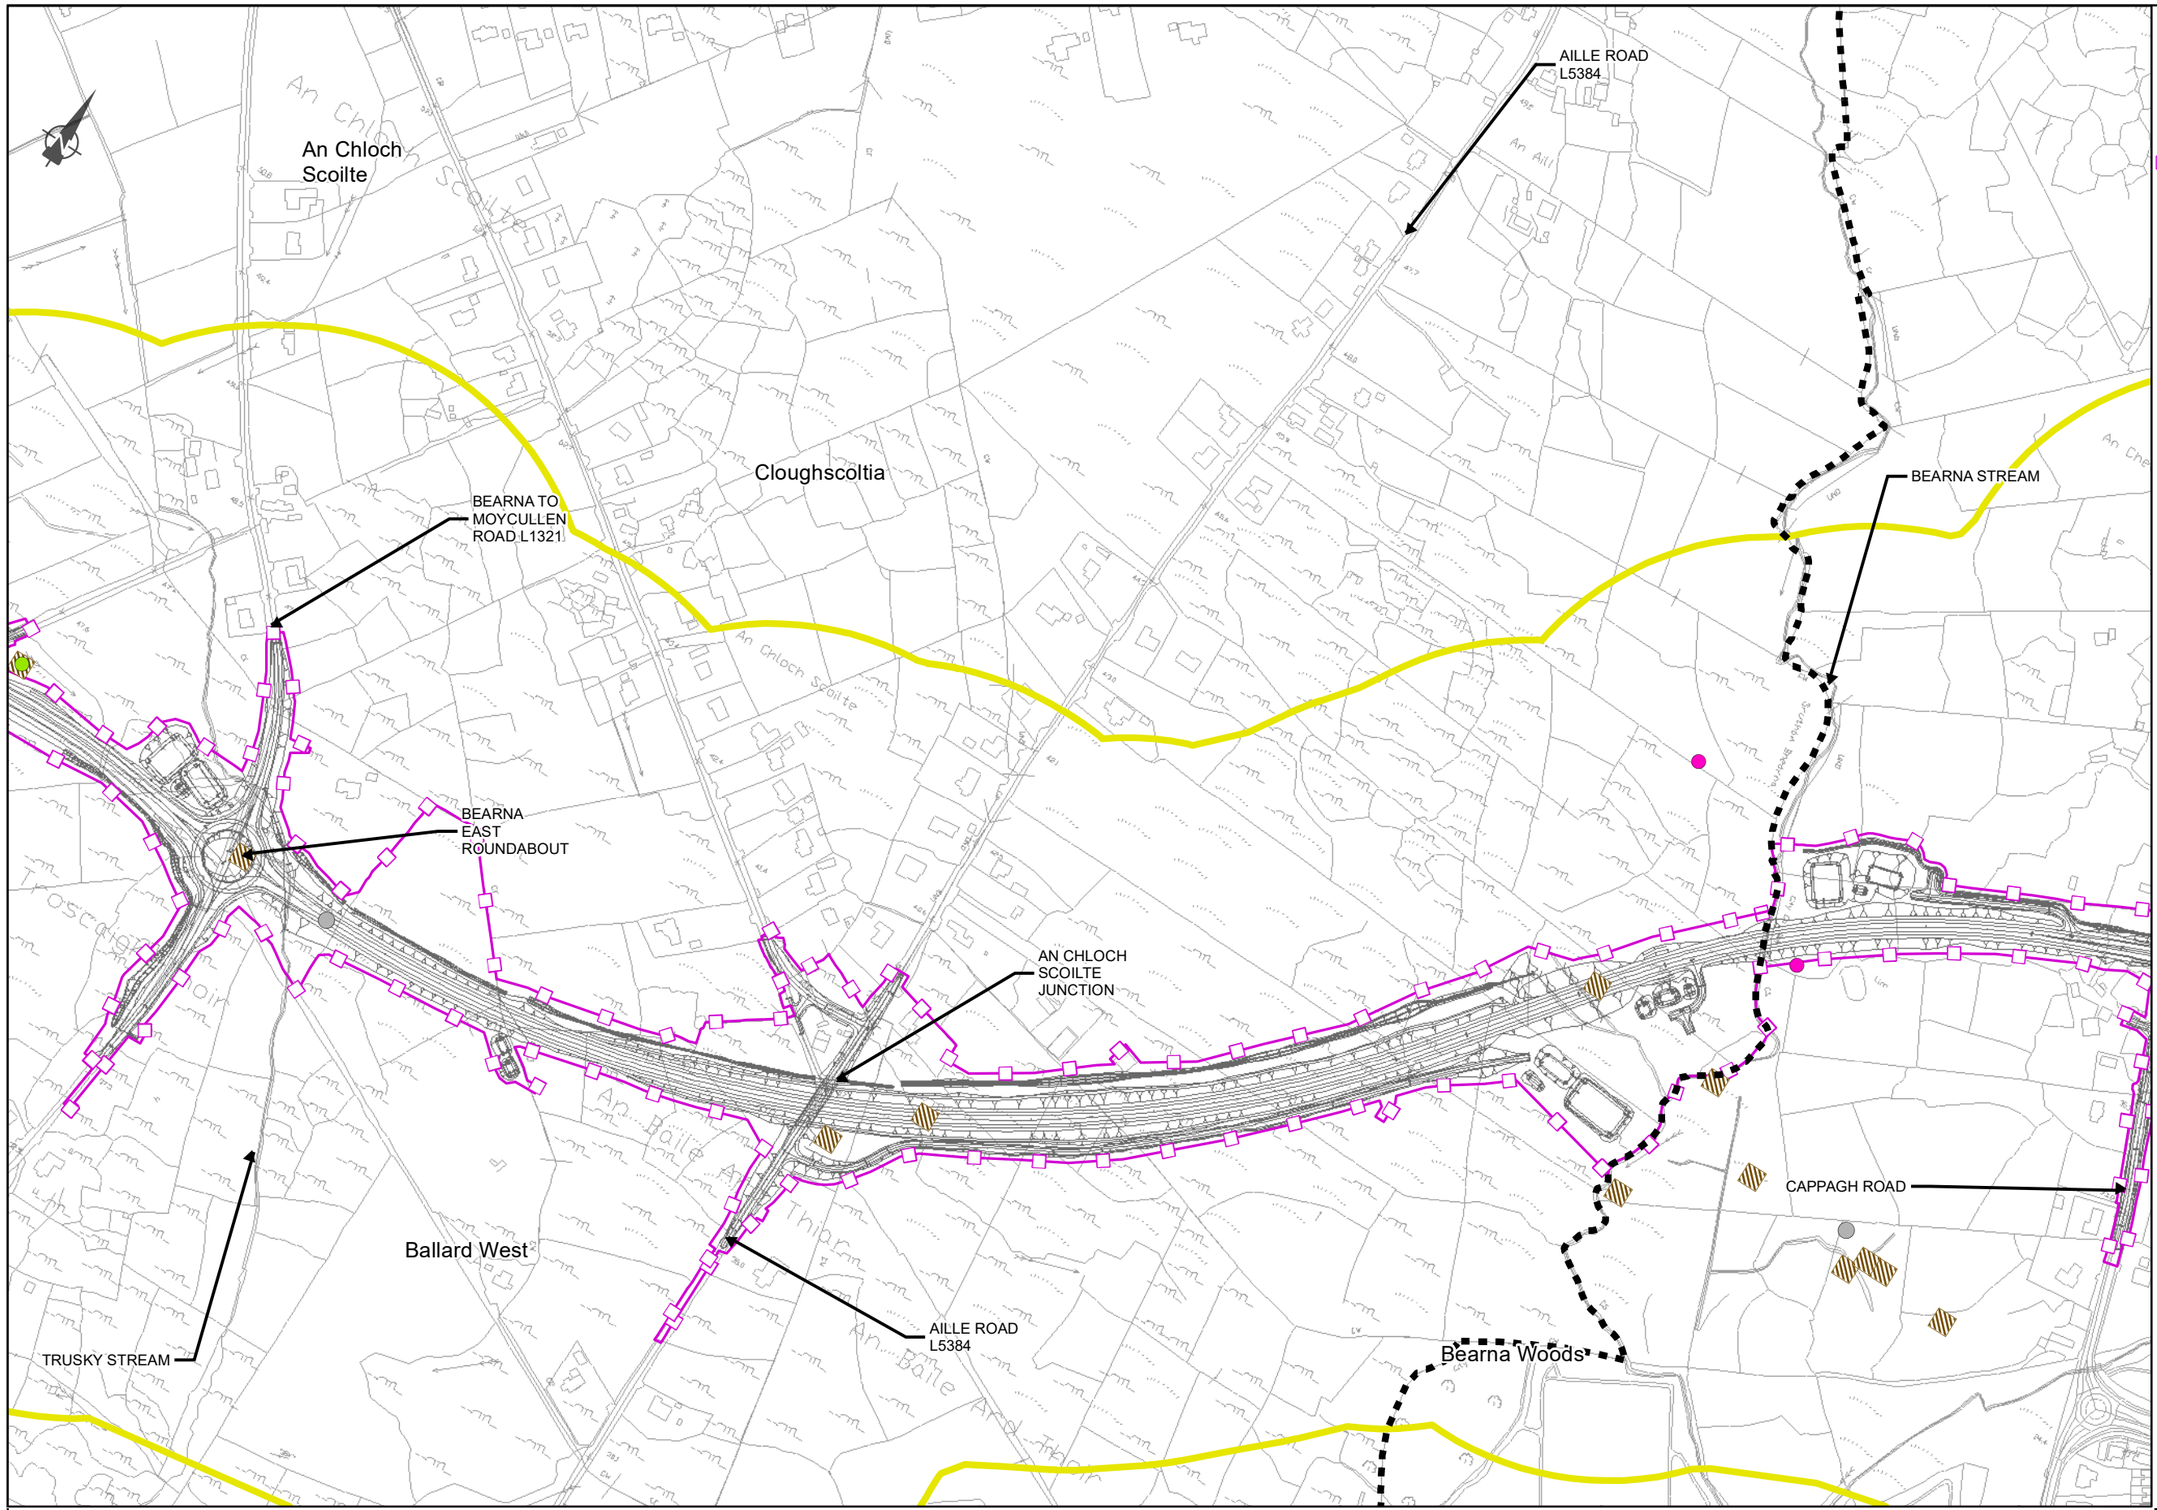

EIA REPORT

Legend

- City Boundary
- Assessment Boundary
- Proposed N6 GCRR
- Study Area 250m Buffer Zone

Ground Investigation Material Classification

- Peat
- Slightly Organic (2-6% Low)
- Non-Organic (<2%)
- Other - Soft
- Geological Heritage Sites
- IPPC Licensed Sites (IP)

© National Mapping Division of Tailte Éireann . All rights reserved. Licence number CYAL50333446

Clients: An Roinn Iompair Department of Transport; Tionscadal Éireann Project Ireland 2040; N6 Galway City Transport Project; Comhairle Chontae na Gaillimhe Galway County Council; TII Transport Infrastructure Ireland

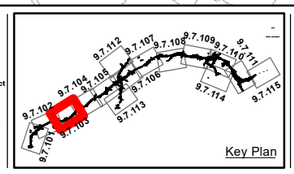

Key Plan

Consultant
ARUP
Corporate House
City East Business Park
Ballybrit, Galway, Ireland
Tel +353 (0)91 460675
www.N6GalwayCity.ie
www.arup.ie

Job Title: **N6 Galway City Ring Road**

Scale: 1: 5000 @A3

Date: February 2025

Issue	Date	By	Chkd	Appd
I1	28/02/2025	MF	EC	MH

Drawing Title
Soft, Unstable, Contaminated & Geological Heritage
Sheet 3 of 15

Drawing Status
For Information

Job No	Drawing No	Issue
233985	Figure 9.7.103	I1

A3

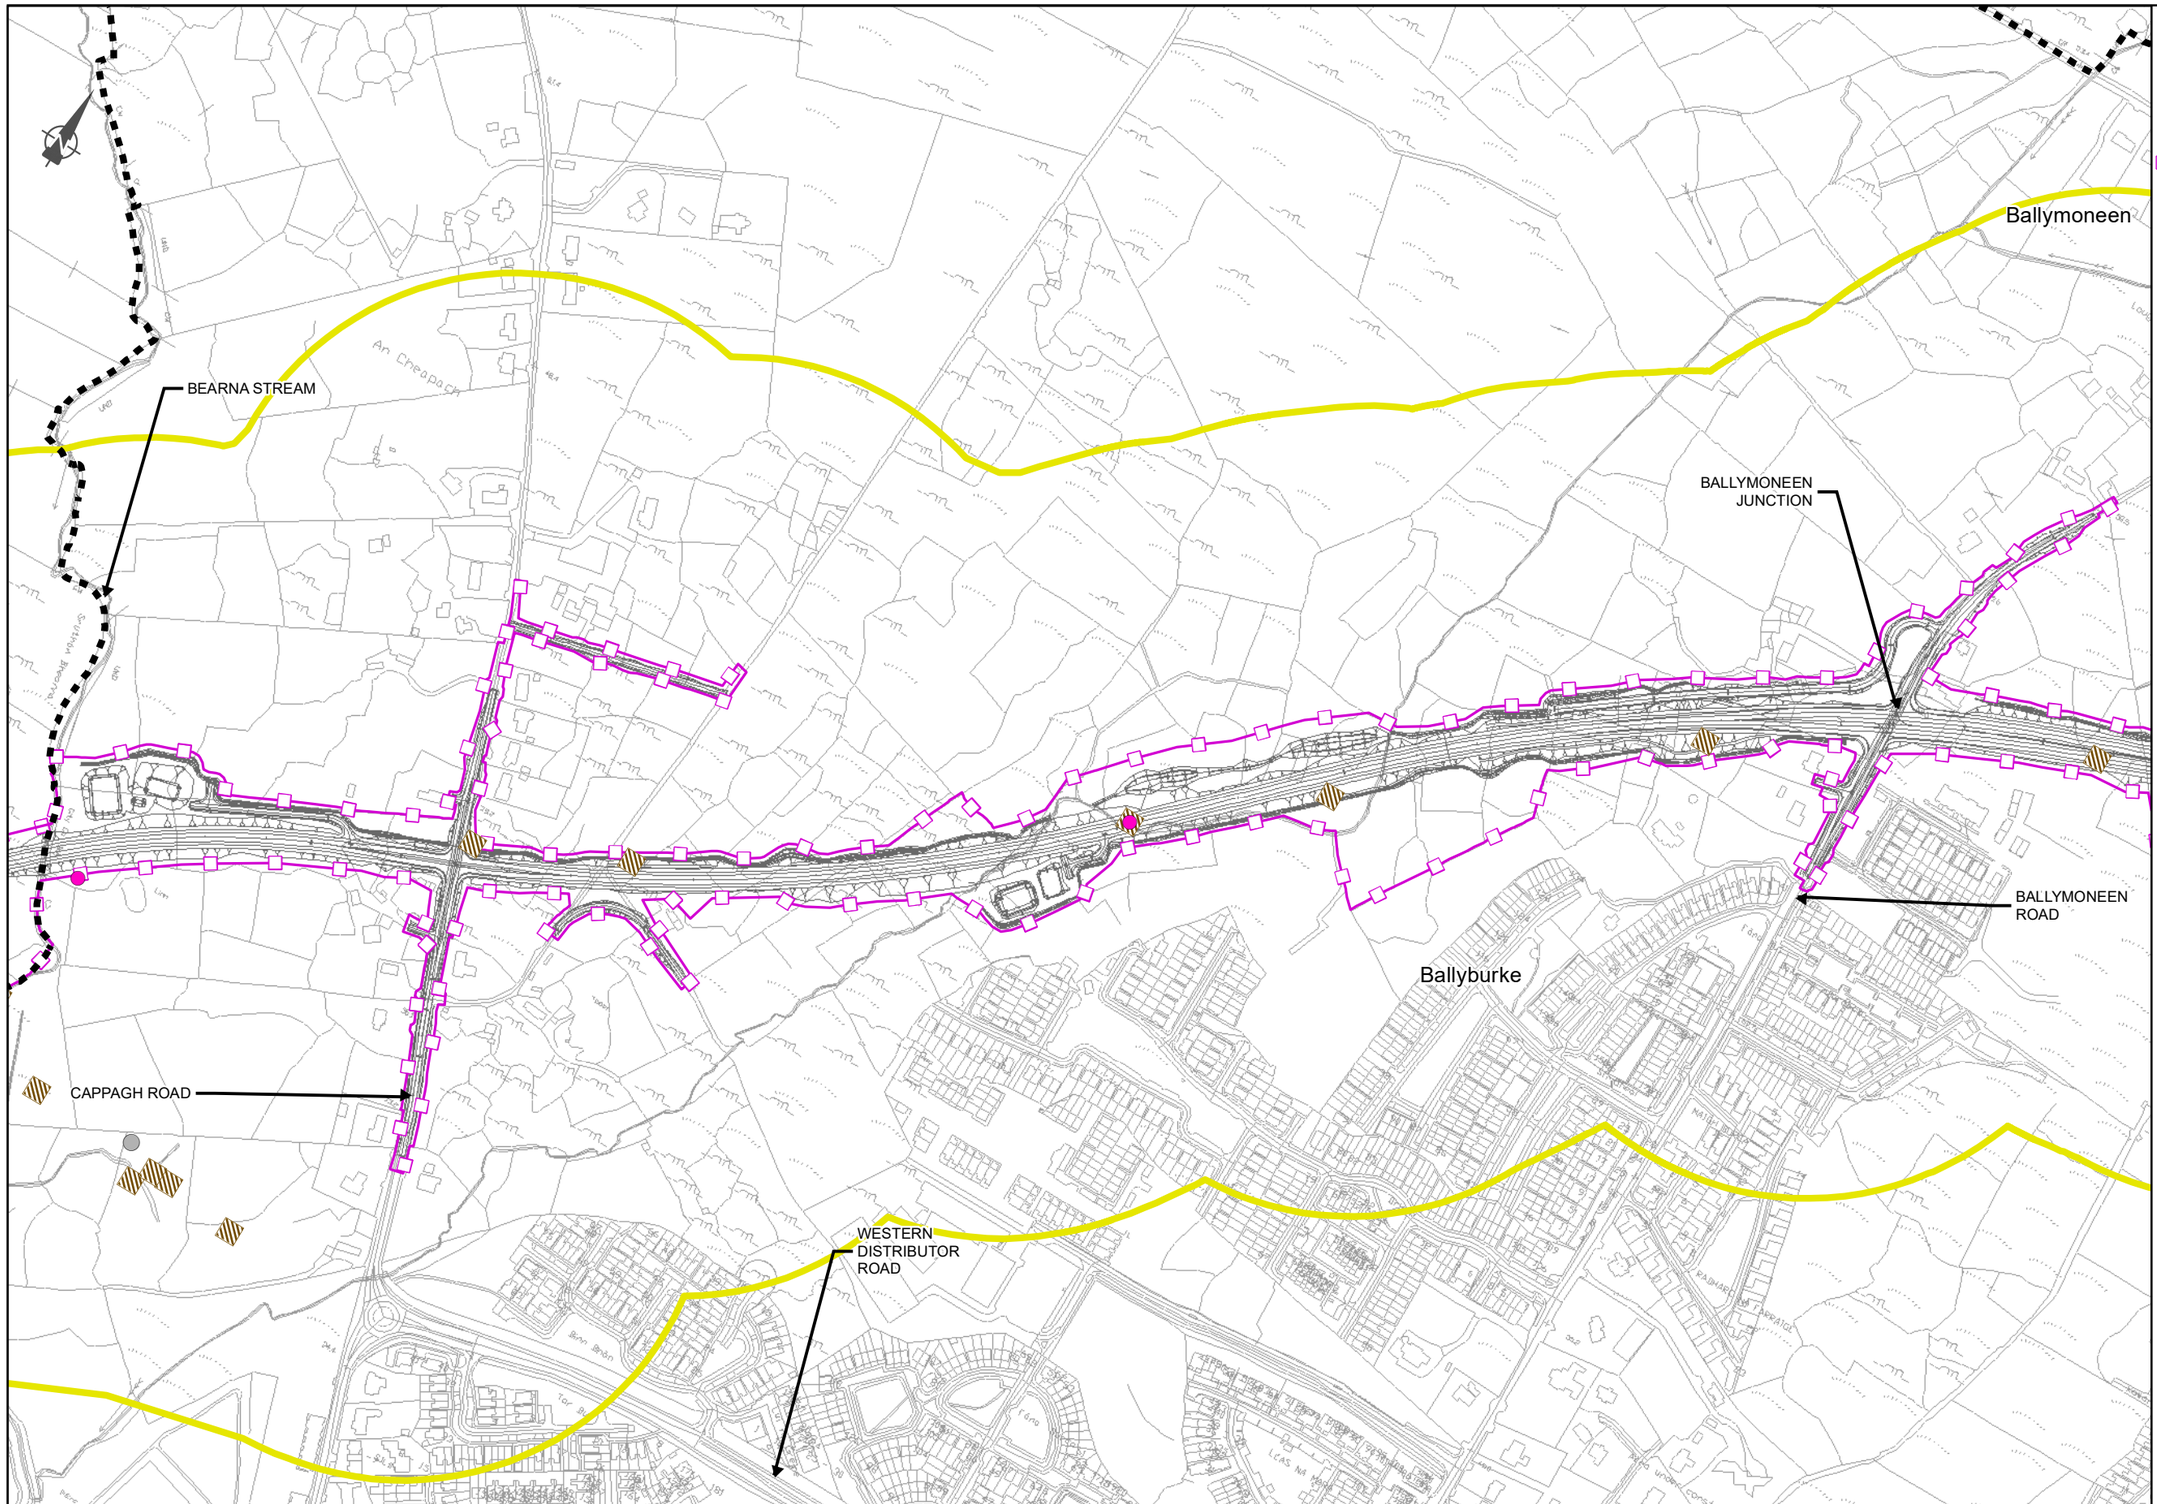

EIA REPORT

Legend

- City Boundary
- Assessment Boundary
- Proposed N6 GCRR
- Study Area 250m Buffer Zone

Ground Investigation Material Classification

- Peat
- Slightly Organic (2-6% Low)
- Other - Soft
- Geological Heritage Sites
- IPPC Licensed Sites (IP)

© National Mapping Division of Tailte Éireann .
All rights reserved. Licence number CYAL50333446

Clients

An Roinn Iompair Department of Transport | Tionscadal Éireann Project Ireland 2040 | N6 Galway City Transport Project

Comhairle Chontae na Gaillimhe Galway County Council | TII Transport Infrastructure Ireland

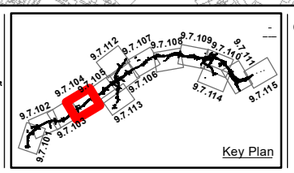

Key Plan

Consultant

ARUP
Corporate House
City East Business Park
Ballybrit, Galway, Ireland
Tel +353 (0)91 460675
www.N6GalwayCity.ie
www.arup.ie

Job Title

N6 Galway City Ring Road

Scale: 1: 5000 @A3

Date: February 2025

Issue	Date	By	Chkd	Appd
I1	28/02/2025	MF	EC	MH

Drawing Title
Soft, Unstable, Contaminated & Geological Heritage
Sheet 4 of 15

Drawing Status
For Information

Job No	Drawing No	Issue
233985	Figure 9.7.104	I1

A3

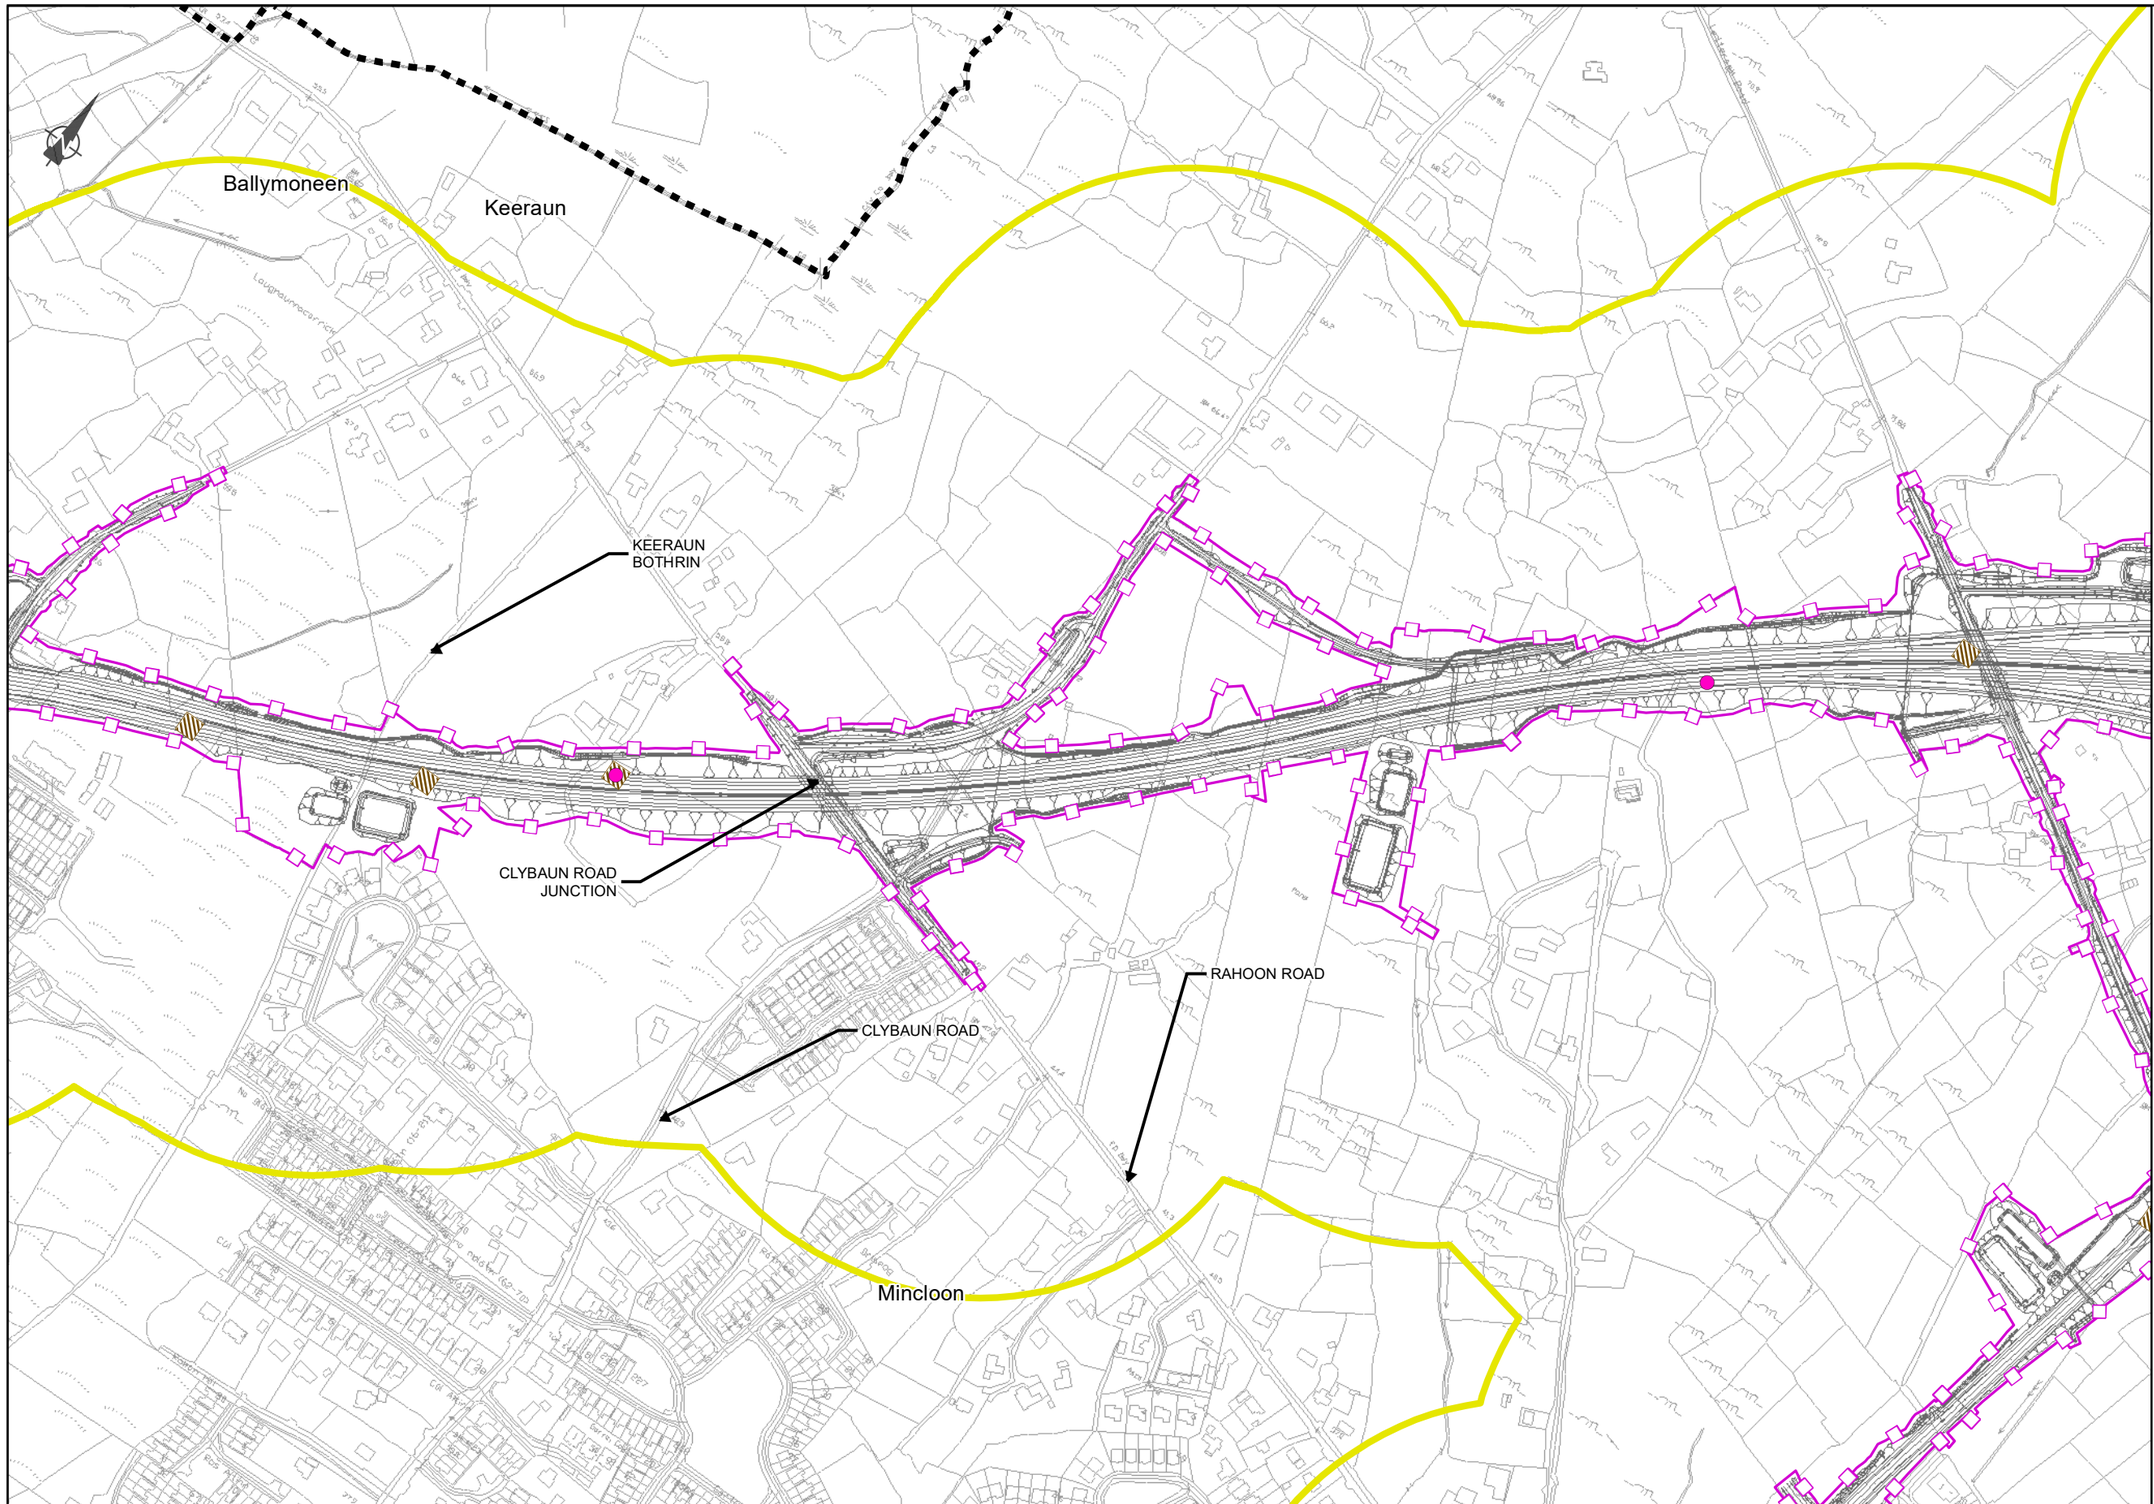

EIA REPORT

Legend

- City Boundary
- Assessment Boundary
- Proposed N6 GCRR
- Study Area 250m Buffer Zone

Ground Investigation Material Classification

- Peat
- Other - Soft
- Geological Heritage Sites
- IPPC Licensed Sites (IP)

© National Mapping Division of Tailte Éireann .
All rights reserved. Licence number CYAL50333446

Clients

An Roinn Iompair Department of Transport | Tionscadal Éireann Project Ireland 2040 | N6 Galway City Transport Project

Comhairle Chontae na Gaillimhe Galway County Council | TII Bonneagar Iompair Éireann

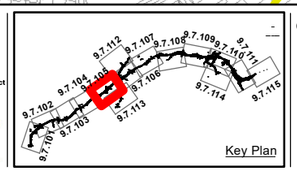

Key Plan

Consultant
ARUP
Corporate House
City East Business Park
Ballybrit, Galway, Ireland
Tel +353 (0)91 460675
www.N6GalwayCity.ie
www.arup.ie

Job Title
N6 Galway City Ring Road

Scale: 1: 5000 @A3

Date: February 2025

Issue	Date	By	Chkd	Appd
I1	28/02/2025	MF	EC	MH

Drawing Title
Soft, Unstable, Contaminated & Geological Heritage
Sheet 5 of 15

Drawing Status
For Information

Job No	Drawing No	Issue
233985	Figure 9.7.105	I1

A3

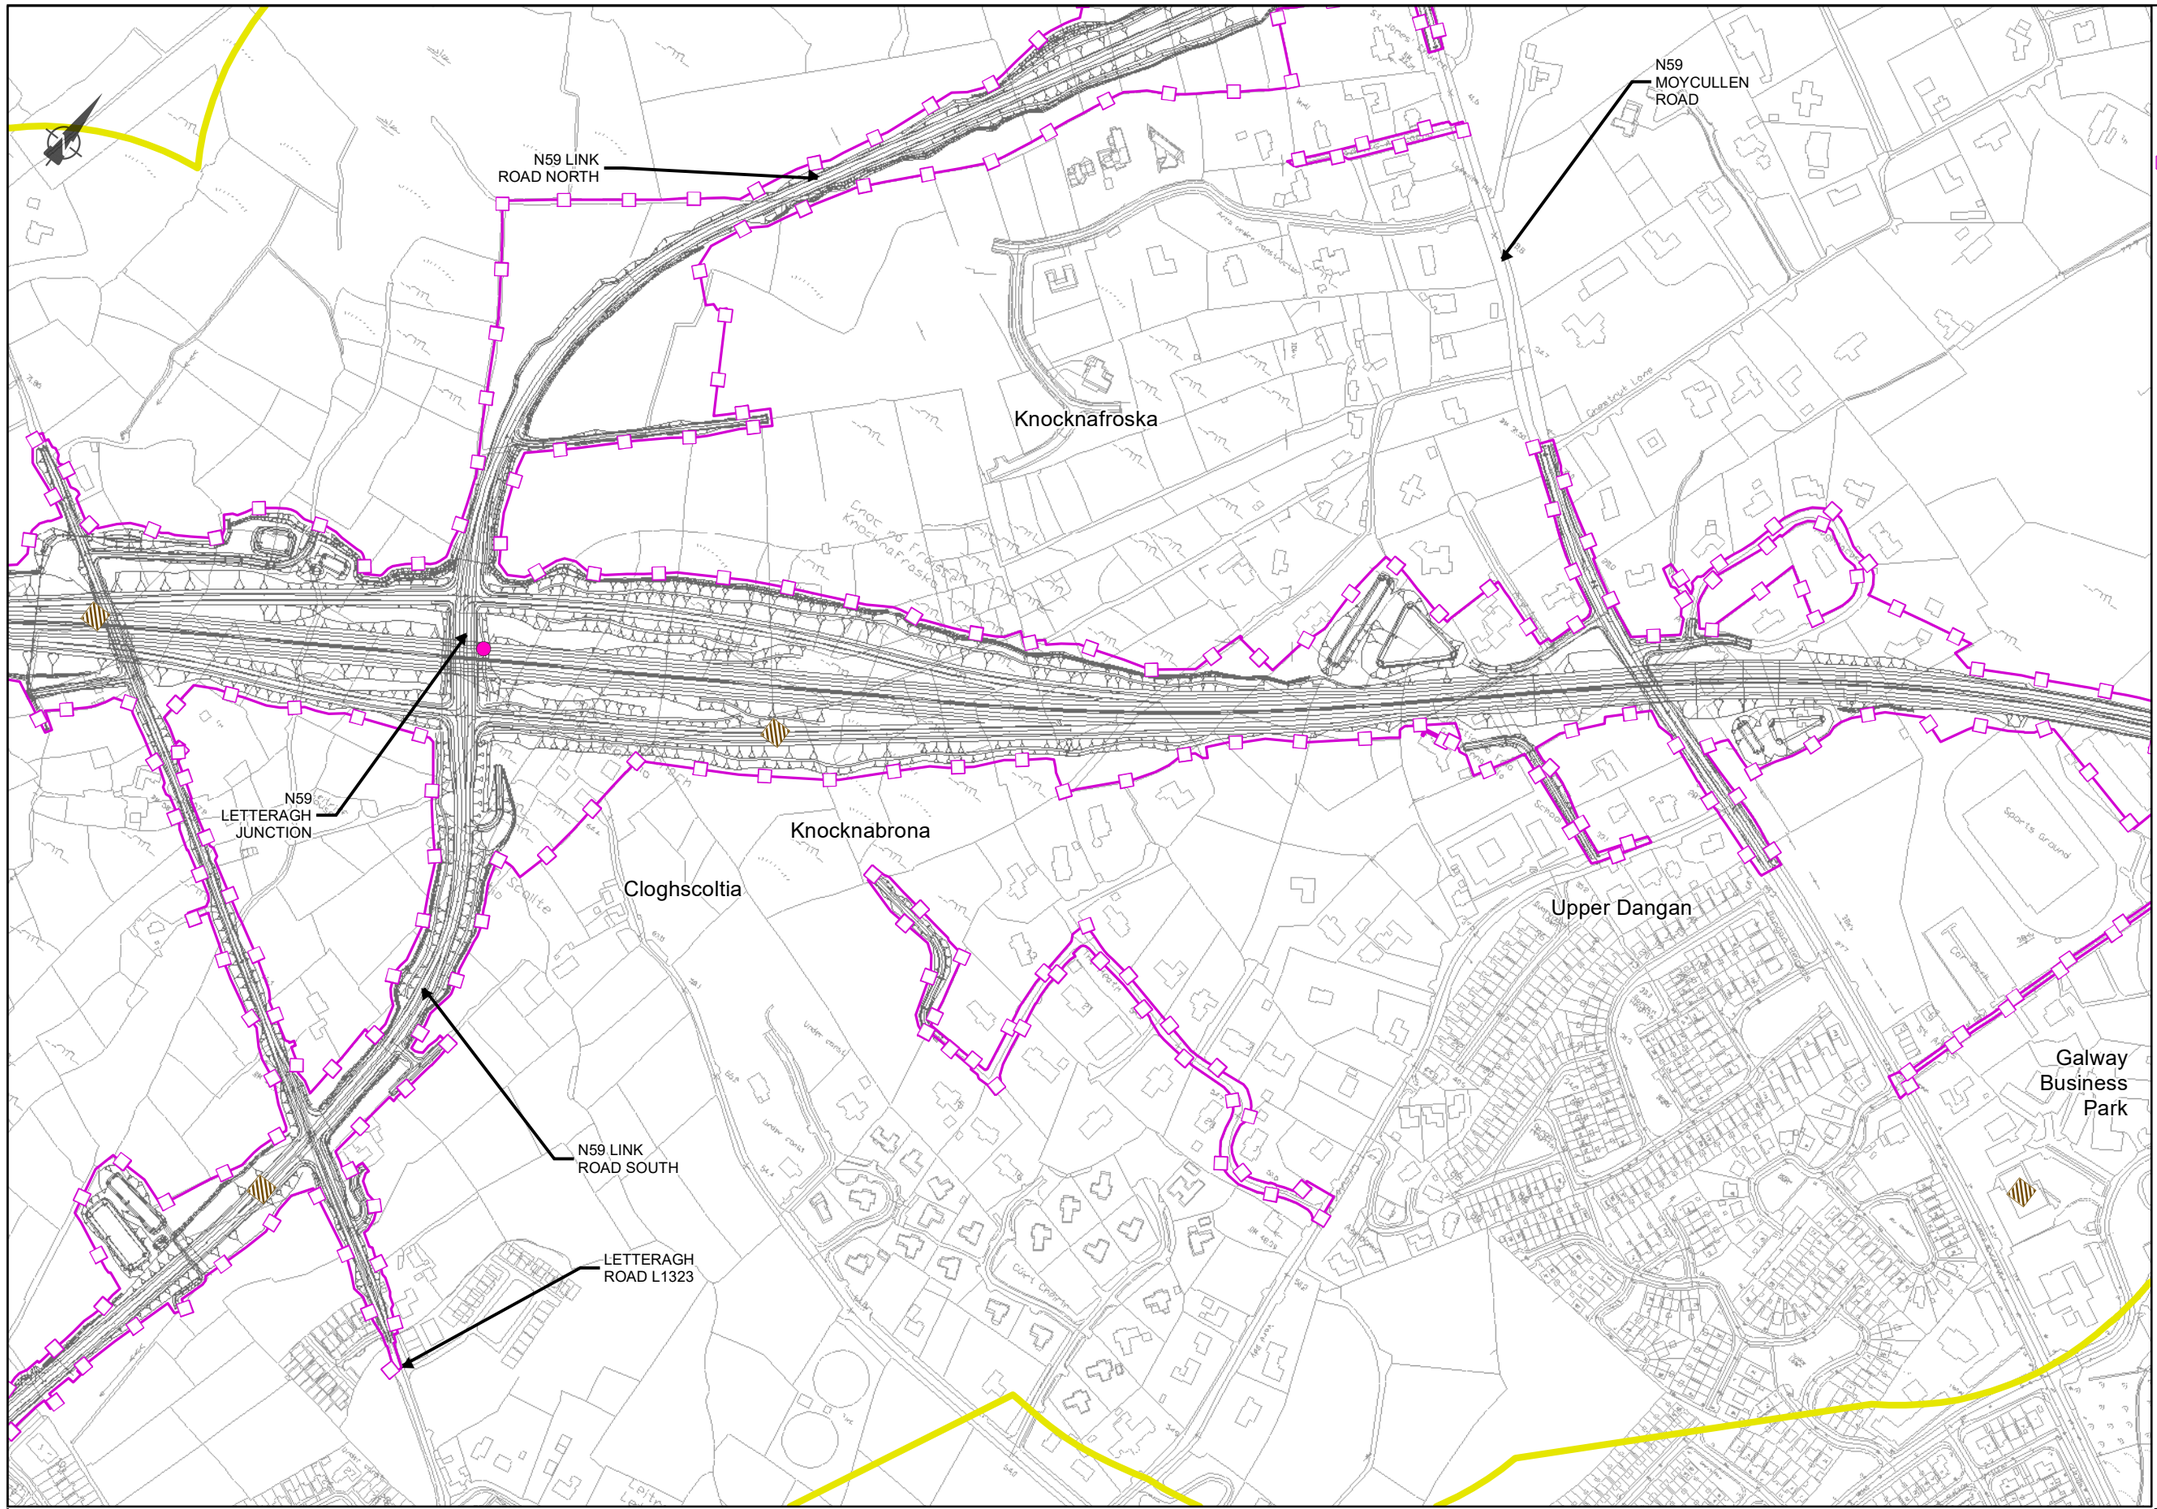

EIA REPORT

Legend

- City Boundary
- Assessment Boundary
- Proposed N6 GCRR
- Study Area 250m Buffer Zone

Ground Investigation Material Classification

- Peat
- Other - Soft
- Geological Heritage Sites
- IPPC Licensed Sites (IP)

© National Mapping Division of Tailte Éireann .
All rights reserved. Licence number CYAL50333446

Clients

An Roinn Iompair
Department of Transport

Tionscadal Éireann
Project Ireland
2040

N6 Galway City Transport Project

Comhairle Chontae na Gaillimhe
Galway County Council

TII
Bord na gCónasc Iompair Éireann

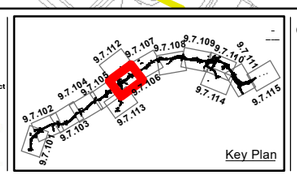

Consultant

ARUP

Corporate House
City East Business Park
Ballybrit, Galway, Ireland

Tel +353 (0)91 460675
www.N6GalwayCity.ie
www.arup.ie

Job Title

N6 Galway City Ring Road

Scale: 1: 5000 @A3

Date: February 2025

Issue	Date	By	Chkd	Appd
I1	28/02/2025	MF	EC	MH

Drawing Title
Soft, Unstable, Contaminated & Geological Heritage
Sheet 6 of 15

Drawing Status
For Information

Job No	Drawing No	Issue
233985	Figure 9.7.106	I1

A3

EIA REPORT

Menlough

MENLO CASTLE

RIVER CORRIB

RIVER CORRIB BRIDGE

UoG

Galway Business Park

MENLOUGH VIADUCT

SEAN BÓTHAR

MENLO CASTLE BOITHRIN

SEAN BÓTHAR

COOLOUGH ROAD

Legend

- City Boundary
- Assessment Boundary
- Proposed N6 GCRR
- Study Area 250m Buffer Zone

Ground Investigation Material Classification

- Peat
- Very Organic (>30% High)
- Organic (6-30% Medium)
- Slightly Organic (2-6% Low)
- Non-Organic (<2%)
- Other - Soft
- Geological Heritage Sites
- IPPC Licensed Sites (IP)

© National Mapping Division of Tailte Éireann .
All rights reserved. Licence number CYAL50333446

Clients

An Roinn Iompair Department of Transport | Tionscadal Éireann Project Ireland 2040 | N6 Galway City Transport Project

Comhairle Chontae na Gaillimhe Galway County Council | TII Bonneagar Iompair Éireann

Key Plan

Consultant
ARUP
Corporate House
City East Business Park
Ballybrit, Galway, Ireland
Tel +353 (0)91 460675
www.N6GalwayCity.ie
www.arup.ie

Job Title
N6 Galway City Ring Road

Scale: 1: 5000 @A3

Date: February 2025

Issue	Date	By	Chkd	Appd
I1	28/02/2025	MF	EC	MH

Drawing Title
Soft, Unstable, Contaminated & Geological Heritage
Sheet 7 of 15

Drawing Status
For Information

Job No	Drawing No	Issue
233985	Figure 9.7.107	I1

A3

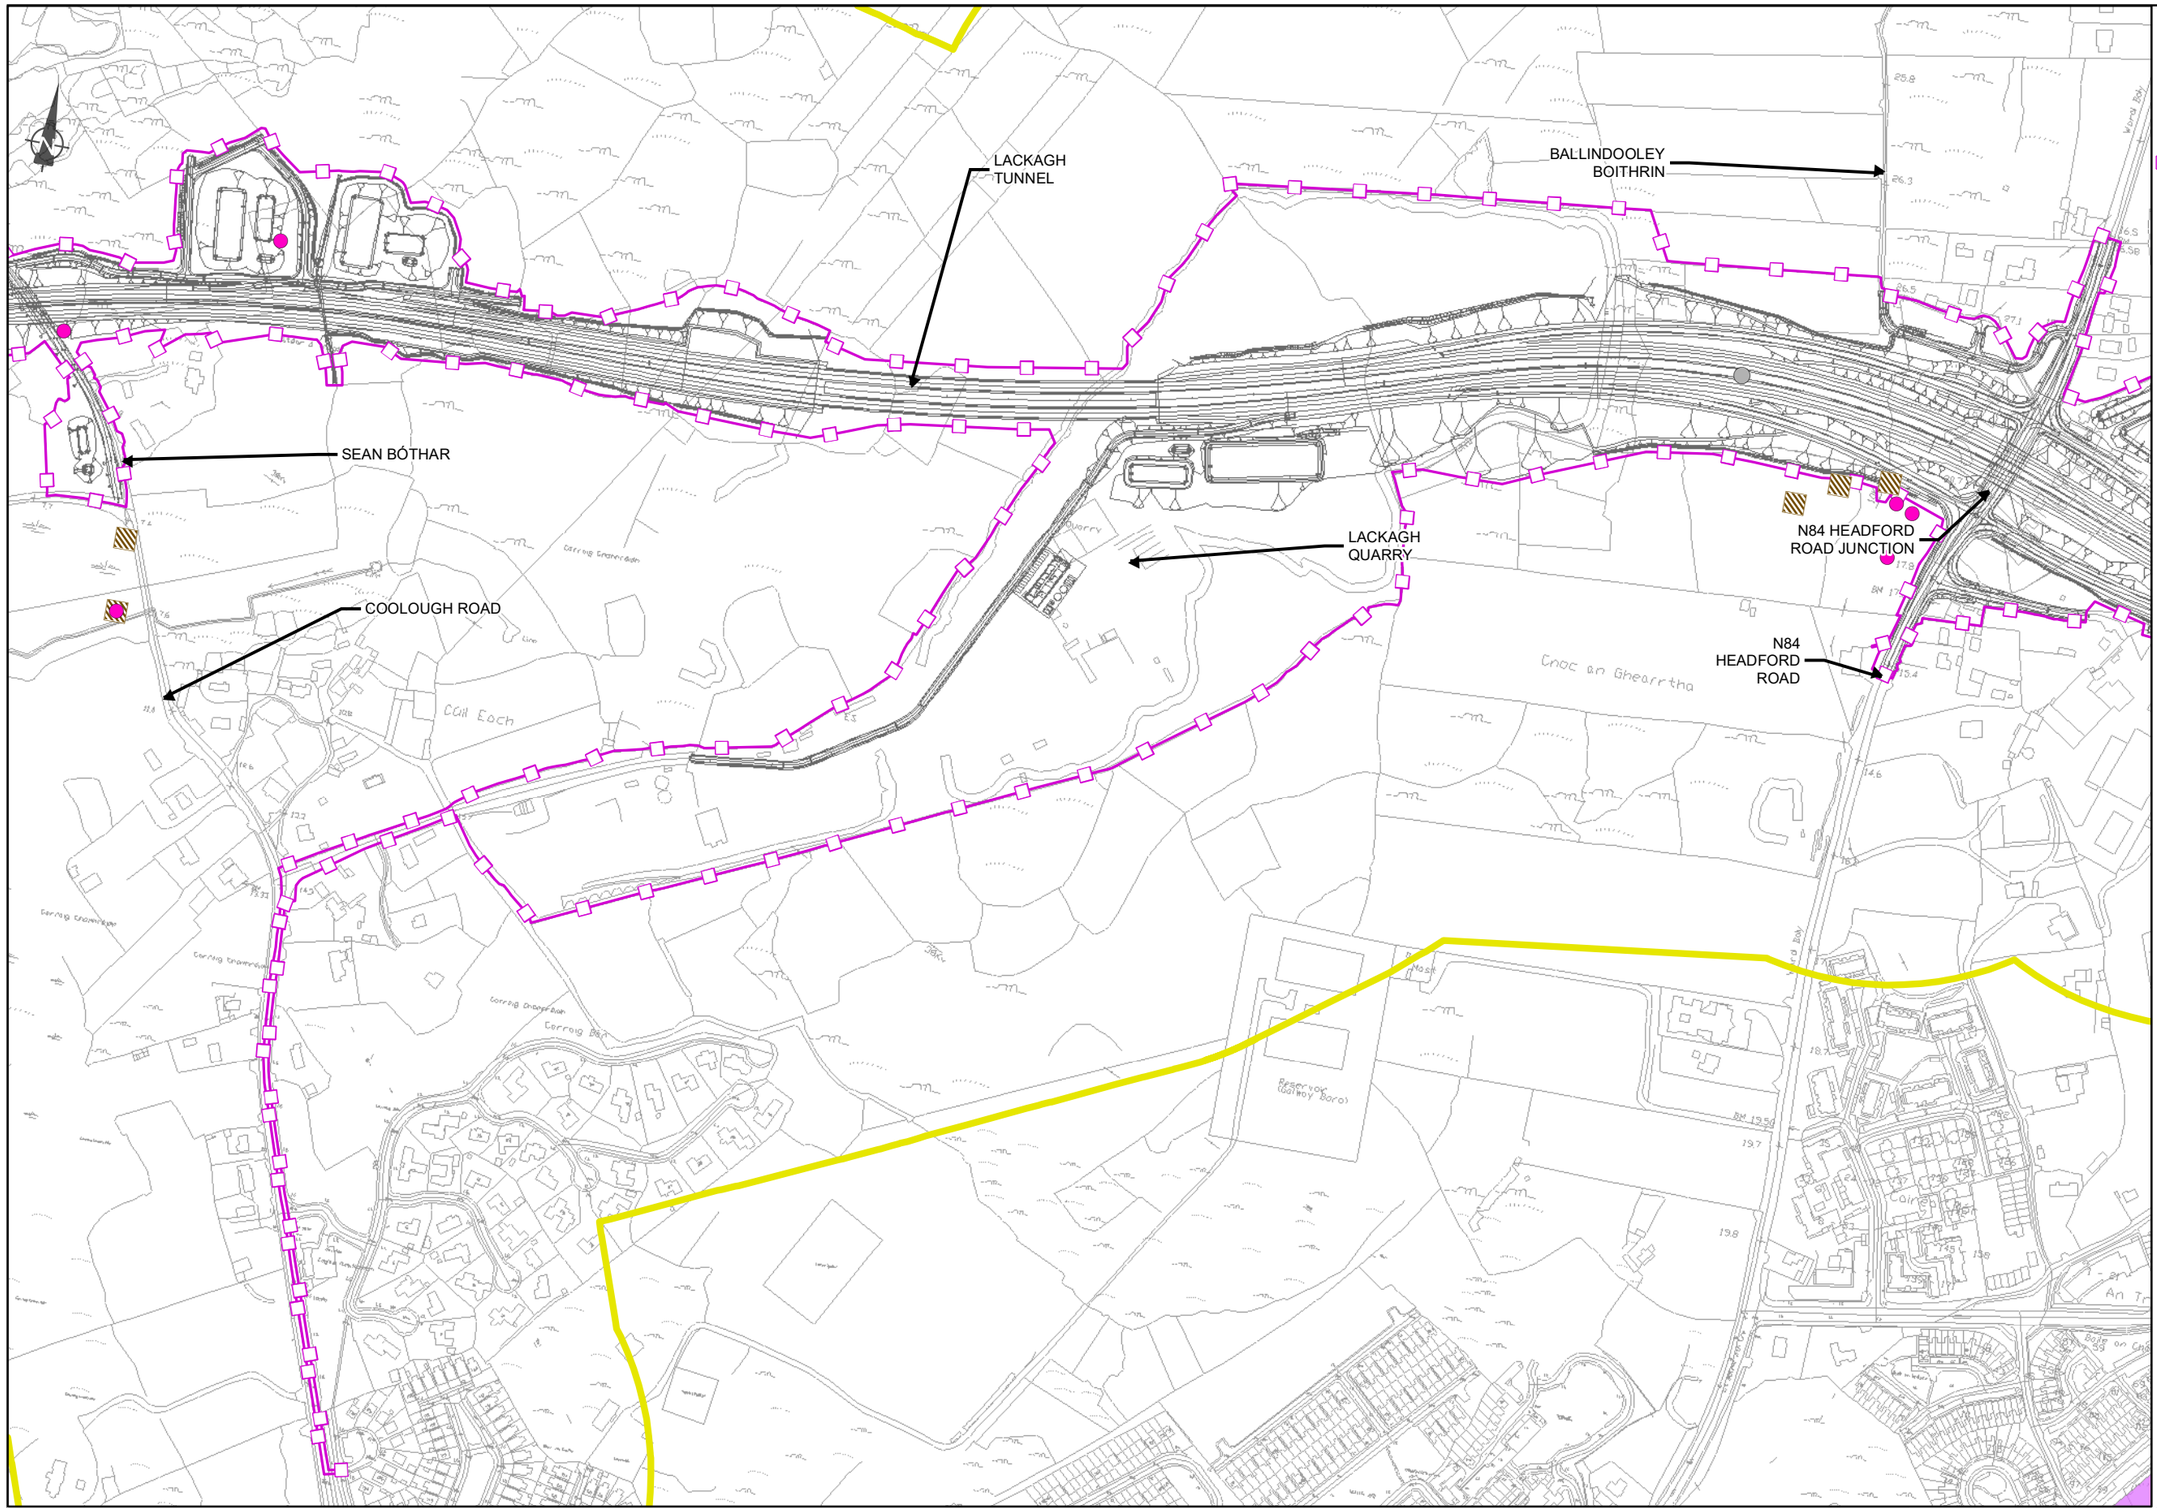

EIA REPORT

Legend

- City Boundary
- Assessment Boundary
- Proposed N6 GCRR
- Study Area 250m Buffer Zone

Ground Investigation Material Classification

- Peat
- Slightly Organic (2-6% Low)
- Other - Soft
- Geological Heritage Sites
- IPPC Licensed Sites (IP)

© National Mapping Division of Tailte Éireann . All rights reserved. Licence number CYAL50333446

Clients: An Roinn Iompair Department of Transport; Tionscadal Éireann Project Ireland 2040; N6 Galway City Transport Project; Comhairle Chontae na Gaillimhe Galway County Council; TII

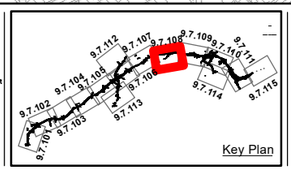

Key Plan

Consultant
ARUP
Corporate House
City East Business Park
Ballybrit, Galway, Ireland
Tel +353 (0)91 460675
www.N6GalwayCity.ie
www.arup.ie

Job Title
N6 Galway City Ring Road

Scale: 1: 5000 @A3
Date: February 2025

Issue	Date	By	Chkd	Appd
I1	28/02/2025	MF	EC	MH

Drawing Title
Soft, Unstable, Contaminated & Geological Heritage
Sheet 8 of 15

Drawing Status
For Information

Job No	Drawing No	Issue
233985	Figure 9.7.108	I1

A3

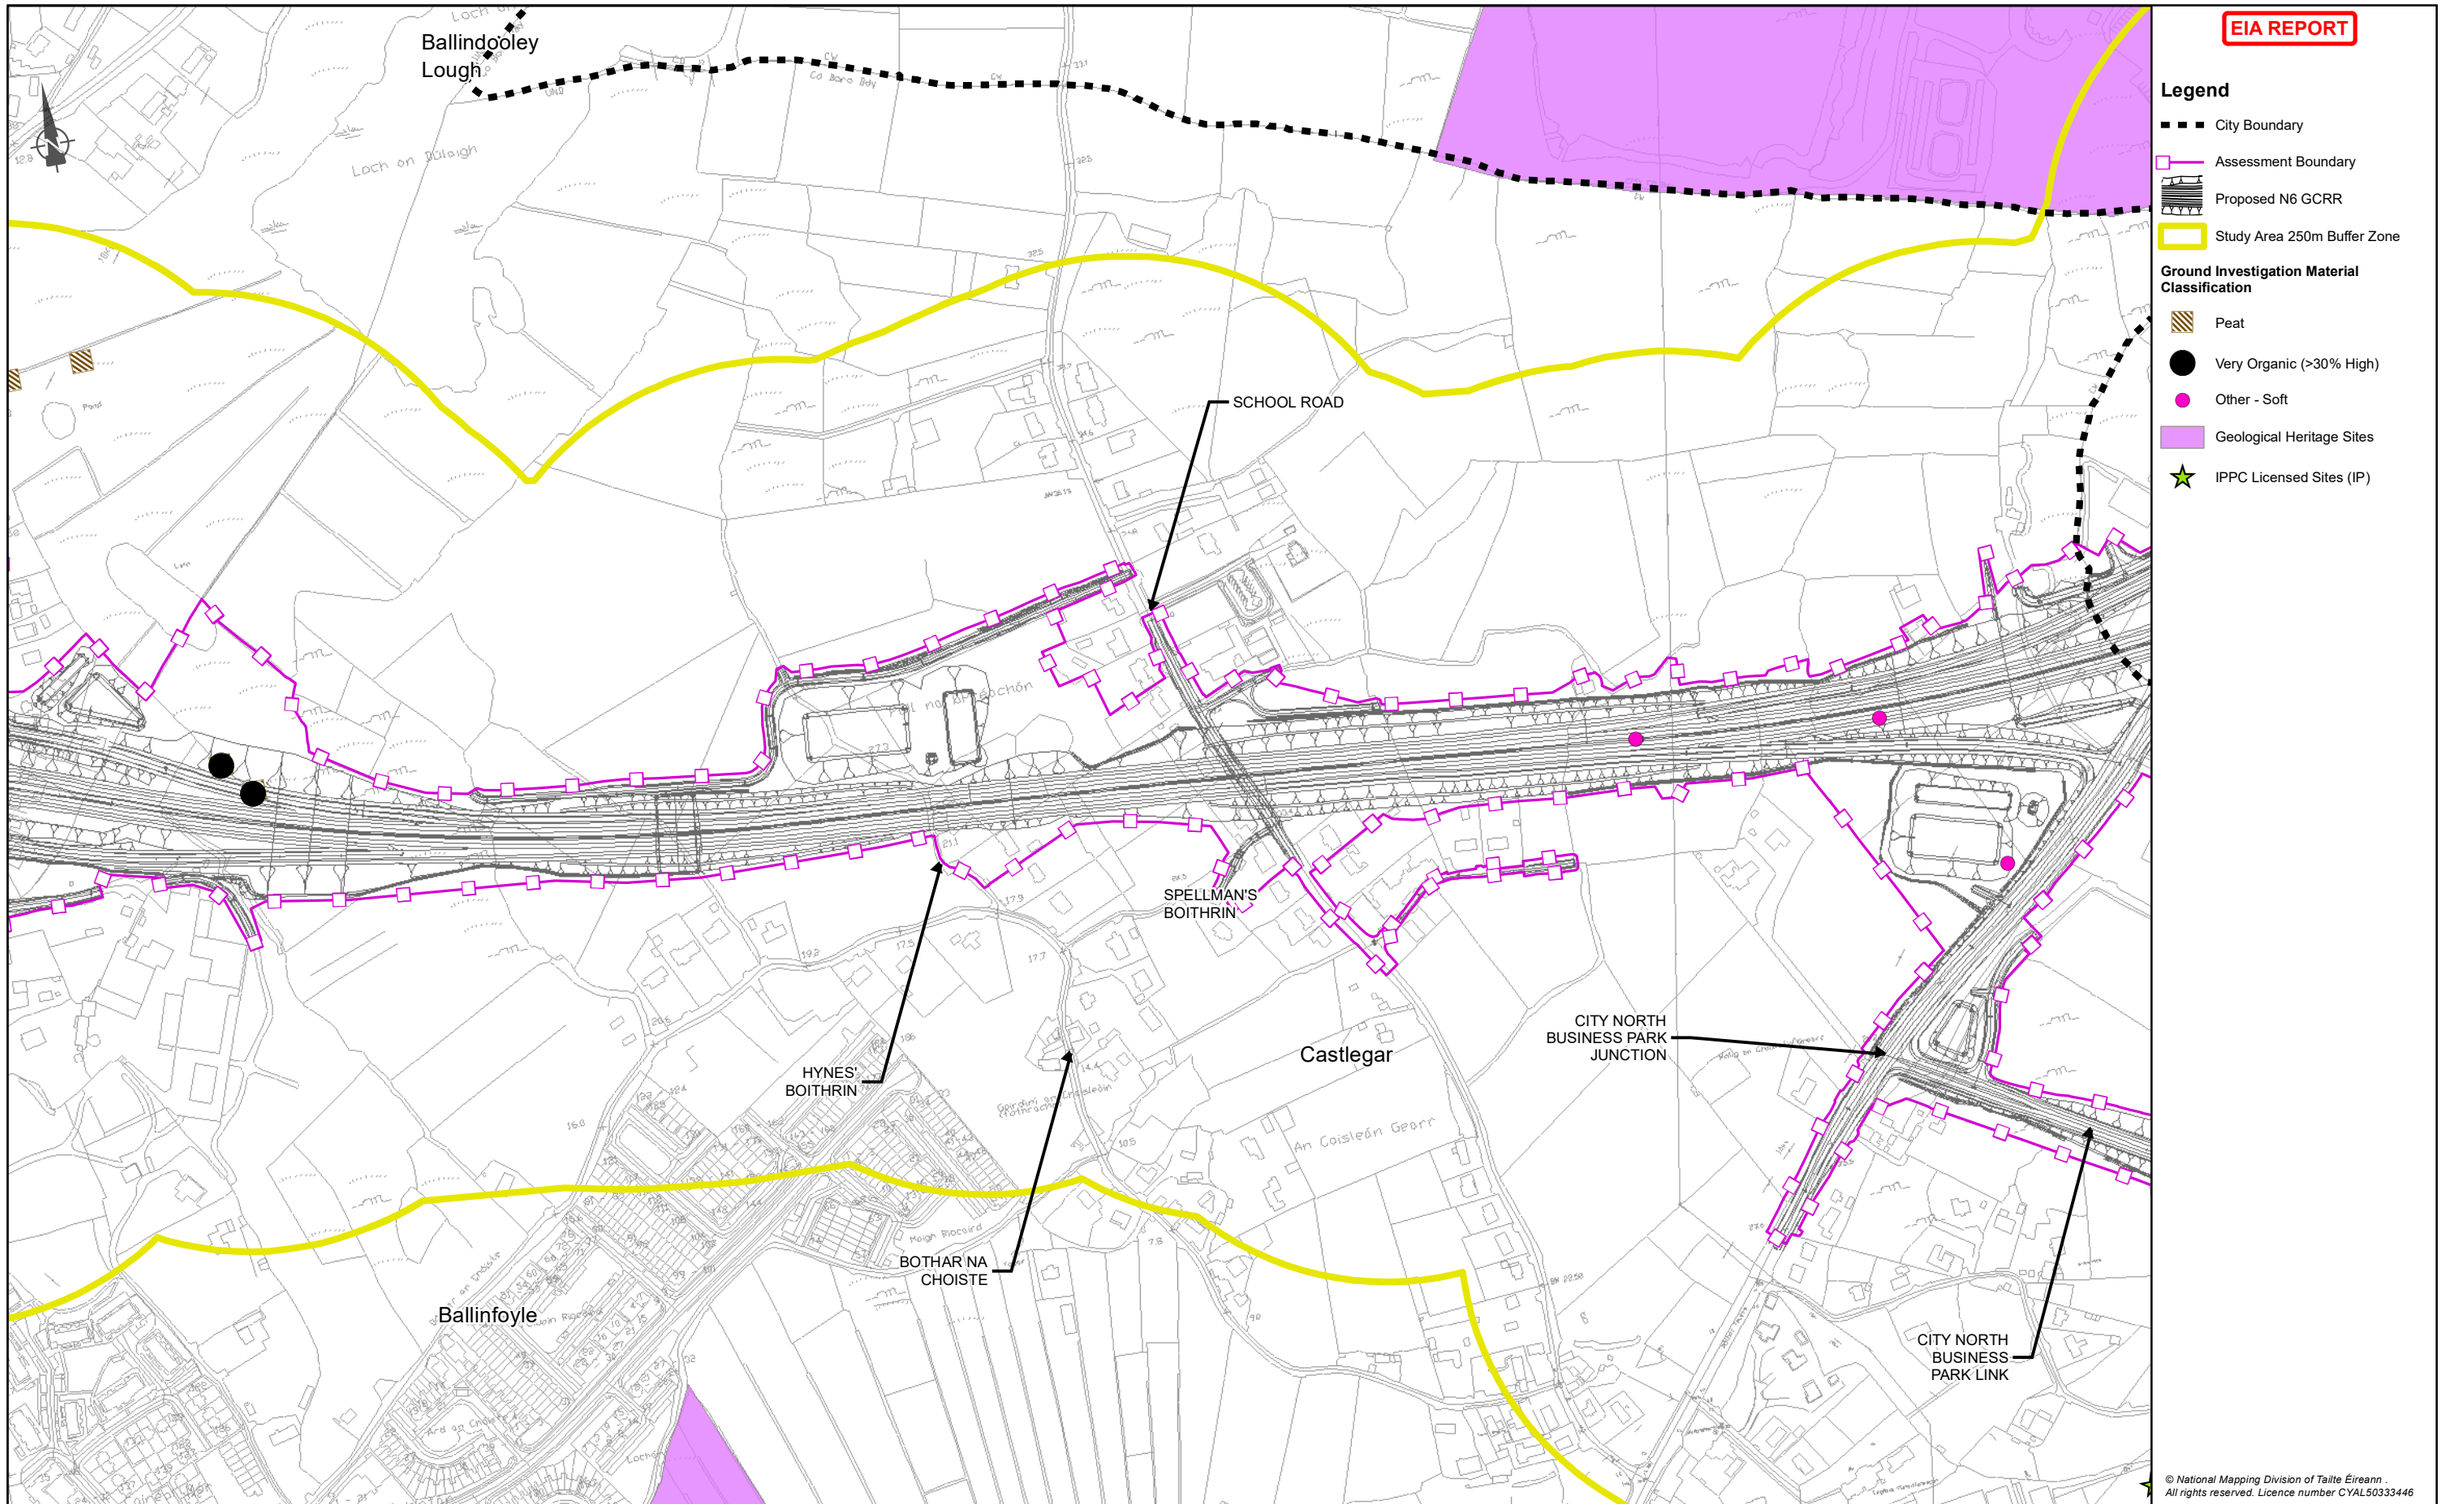

© National Mapping Division of Tailte Éireann . All rights reserved. Licence number CYAL50333446

Clients

An Roinn Iompair Department of Transport | Tionscadal Éireann Project Ireland 2040 | N6 Galway City Transport Project

Comhairle Chontae na Gaillimhe Galway County Council | TII

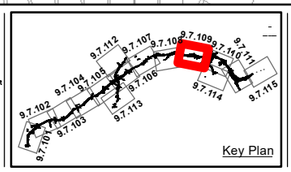

Key Plan

Consultant

ARUP

Corporate House
City East Business Park
Ballybrit, Galway, Ireland

Tel +353 (0)91 460675
www.N6GalwayCity.ie
www.arup.ie

Job Title

N6 Galway City Ring Road

Scale: 1: 5000 @A3

Date: February 2025

Issue	Date	By	Chkd	Appd
I1	28/02/2025	MF	EC	MH

Drawing Title

Soft, Unstable, Contaminated & Geological Heritage
Sheet 9 of 15

Drawing Status

For Information

Job No	Drawing No	Issue
233985	Figure 9.7.109	I1

A3

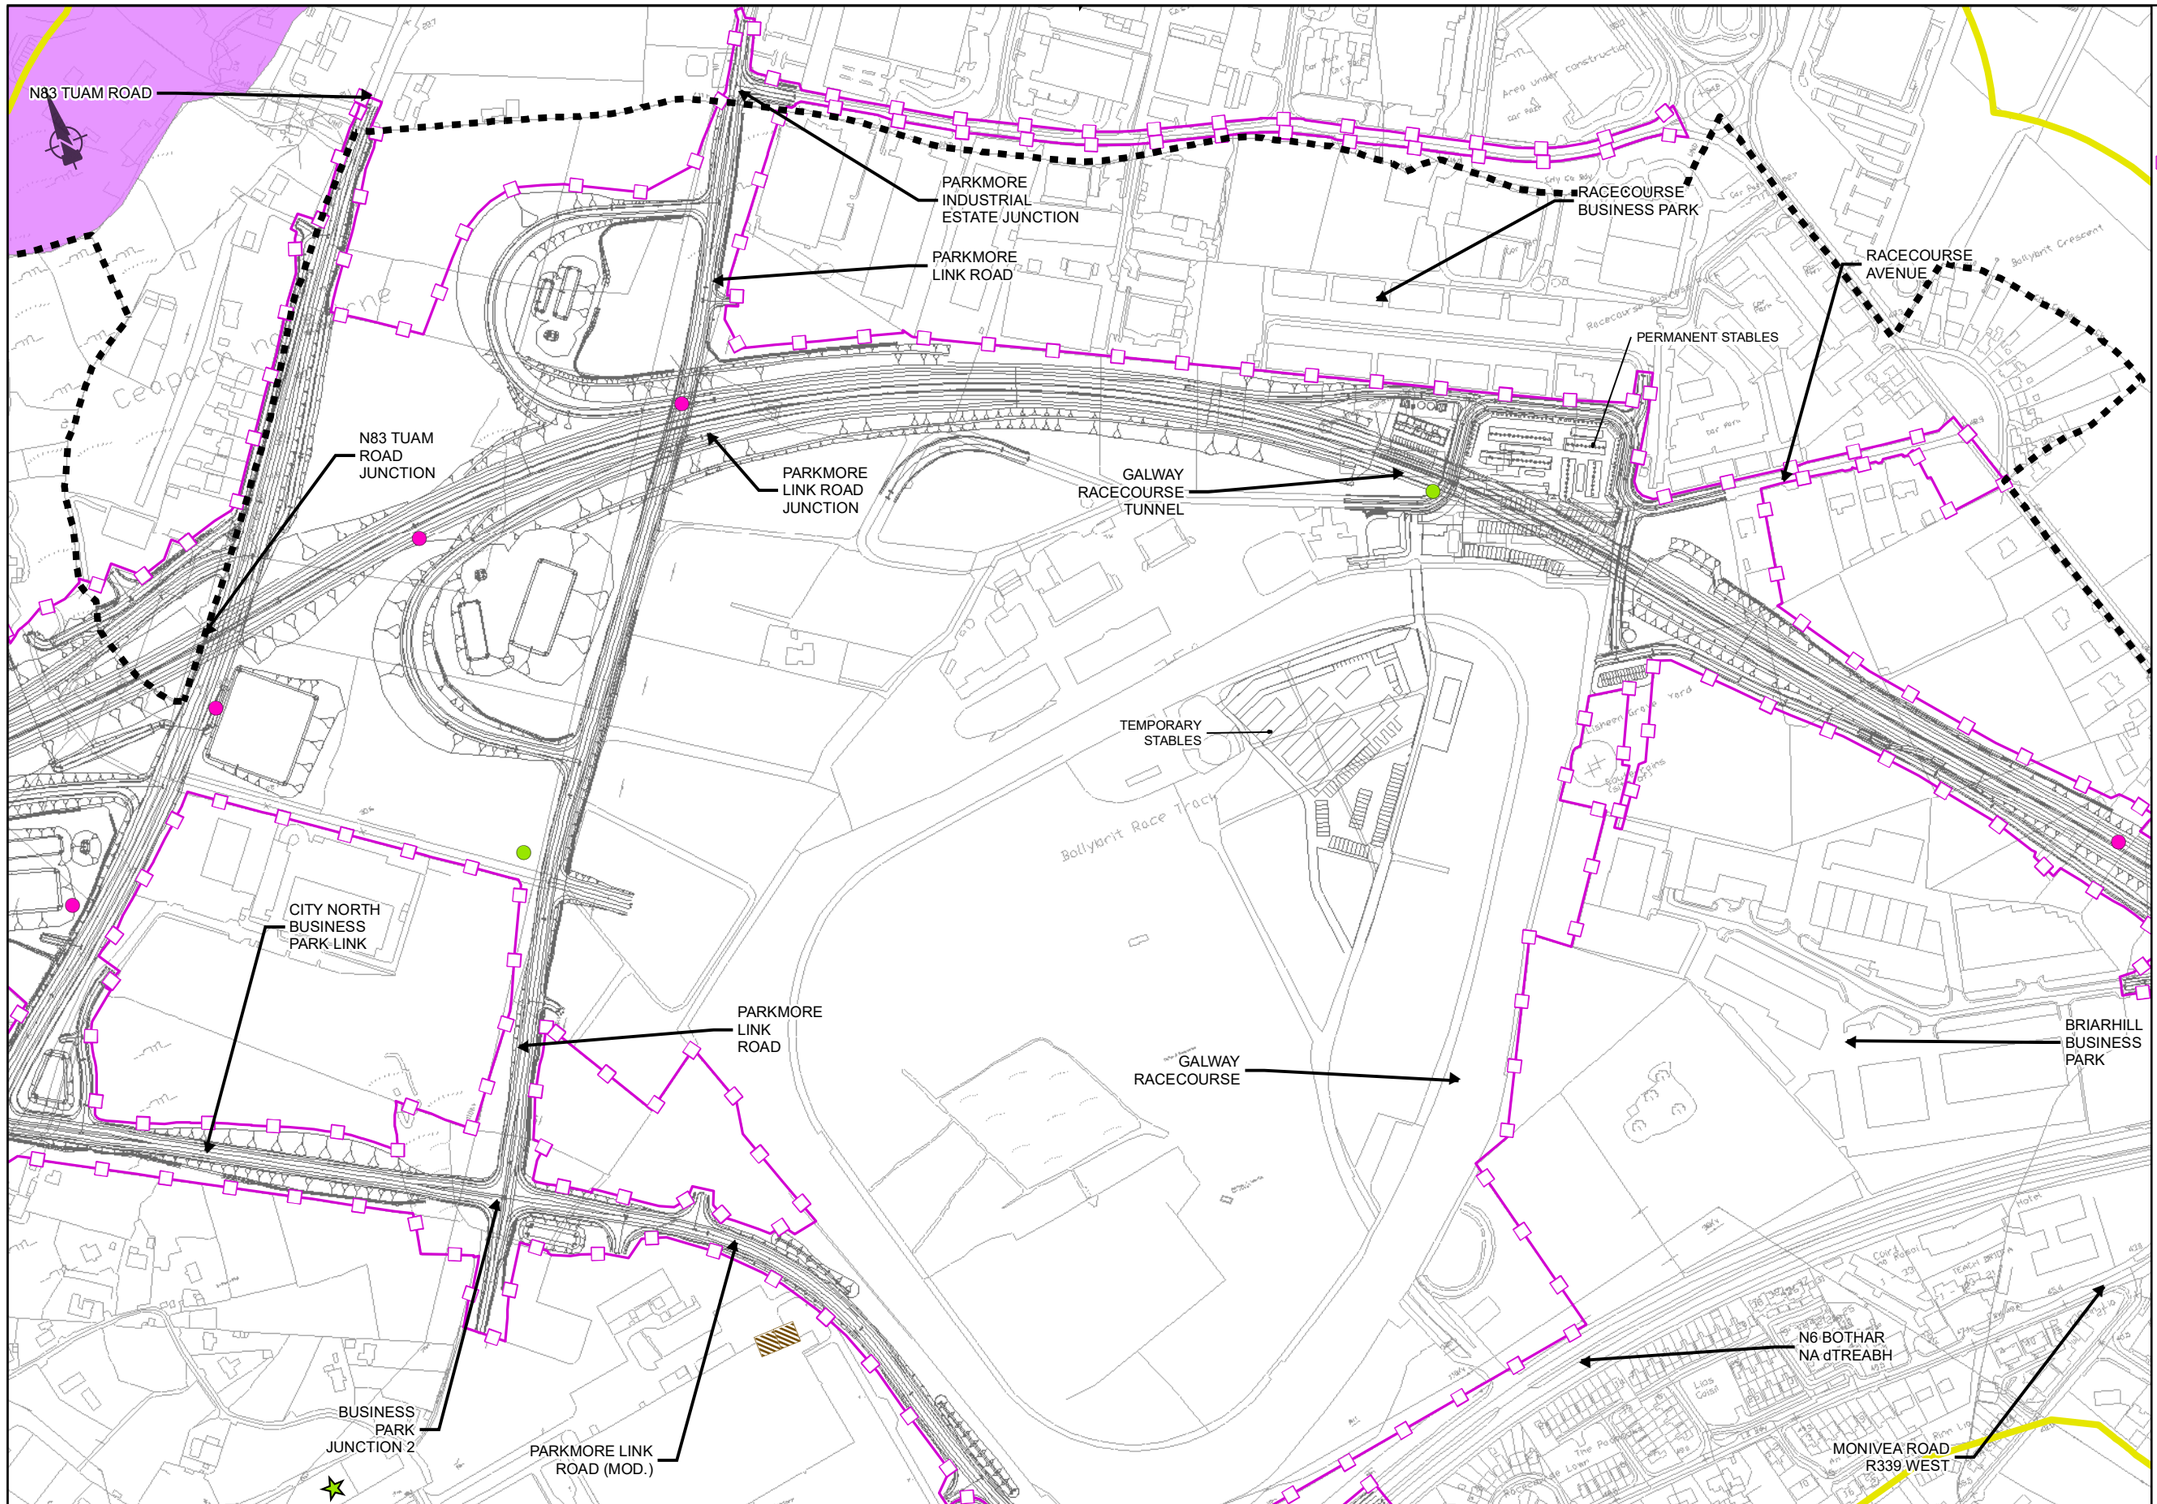

EIA REPORT

Legend

- City Boundary
- Assessment Boundary
- Proposed N6 GCRR
- Study Area 250m Buffer Zone

Ground Investigation Material Classification

- Peat
- Non-Organic (<2%)
- Other - Soft
- Geological Heritage Sites
- IPPC Licensed Sites (IP)

© National Mapping Division of Tailte Éireann . All rights reserved. Licence number CYAL50333446

Clients: An Roinn Iompair Department of Transport; Tionscadal Éireann Project Ireland 2040; N6 Galway City Transport Project; Comhairle Chontae na Gaillimhe Galway County Council; TII Bord Náisiúnta Iompair Éireann

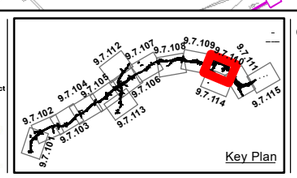

Key Plan

Consultant
ARUP
Corporate House
City East Business Park
Ballybrit, Galway, Ireland
Tel +353 (0)91 460675
www.N6GalwayCity.ie
www.arup.ie

Job Title: **N6 Galway City Ring Road**

Scale: 1: 5000 @A3

Date: February 2025

Issue	Date	By	Chkd	Appd
I1	28/02/2025	MF	EC	MH

Drawing Title
Soft, Unstable, Contaminated & Geological Heritage
Sheet 10 of 15

Drawing Status
For Information

Job No	Drawing No	Issue
233985	Figure 9.7.110	I1

A3

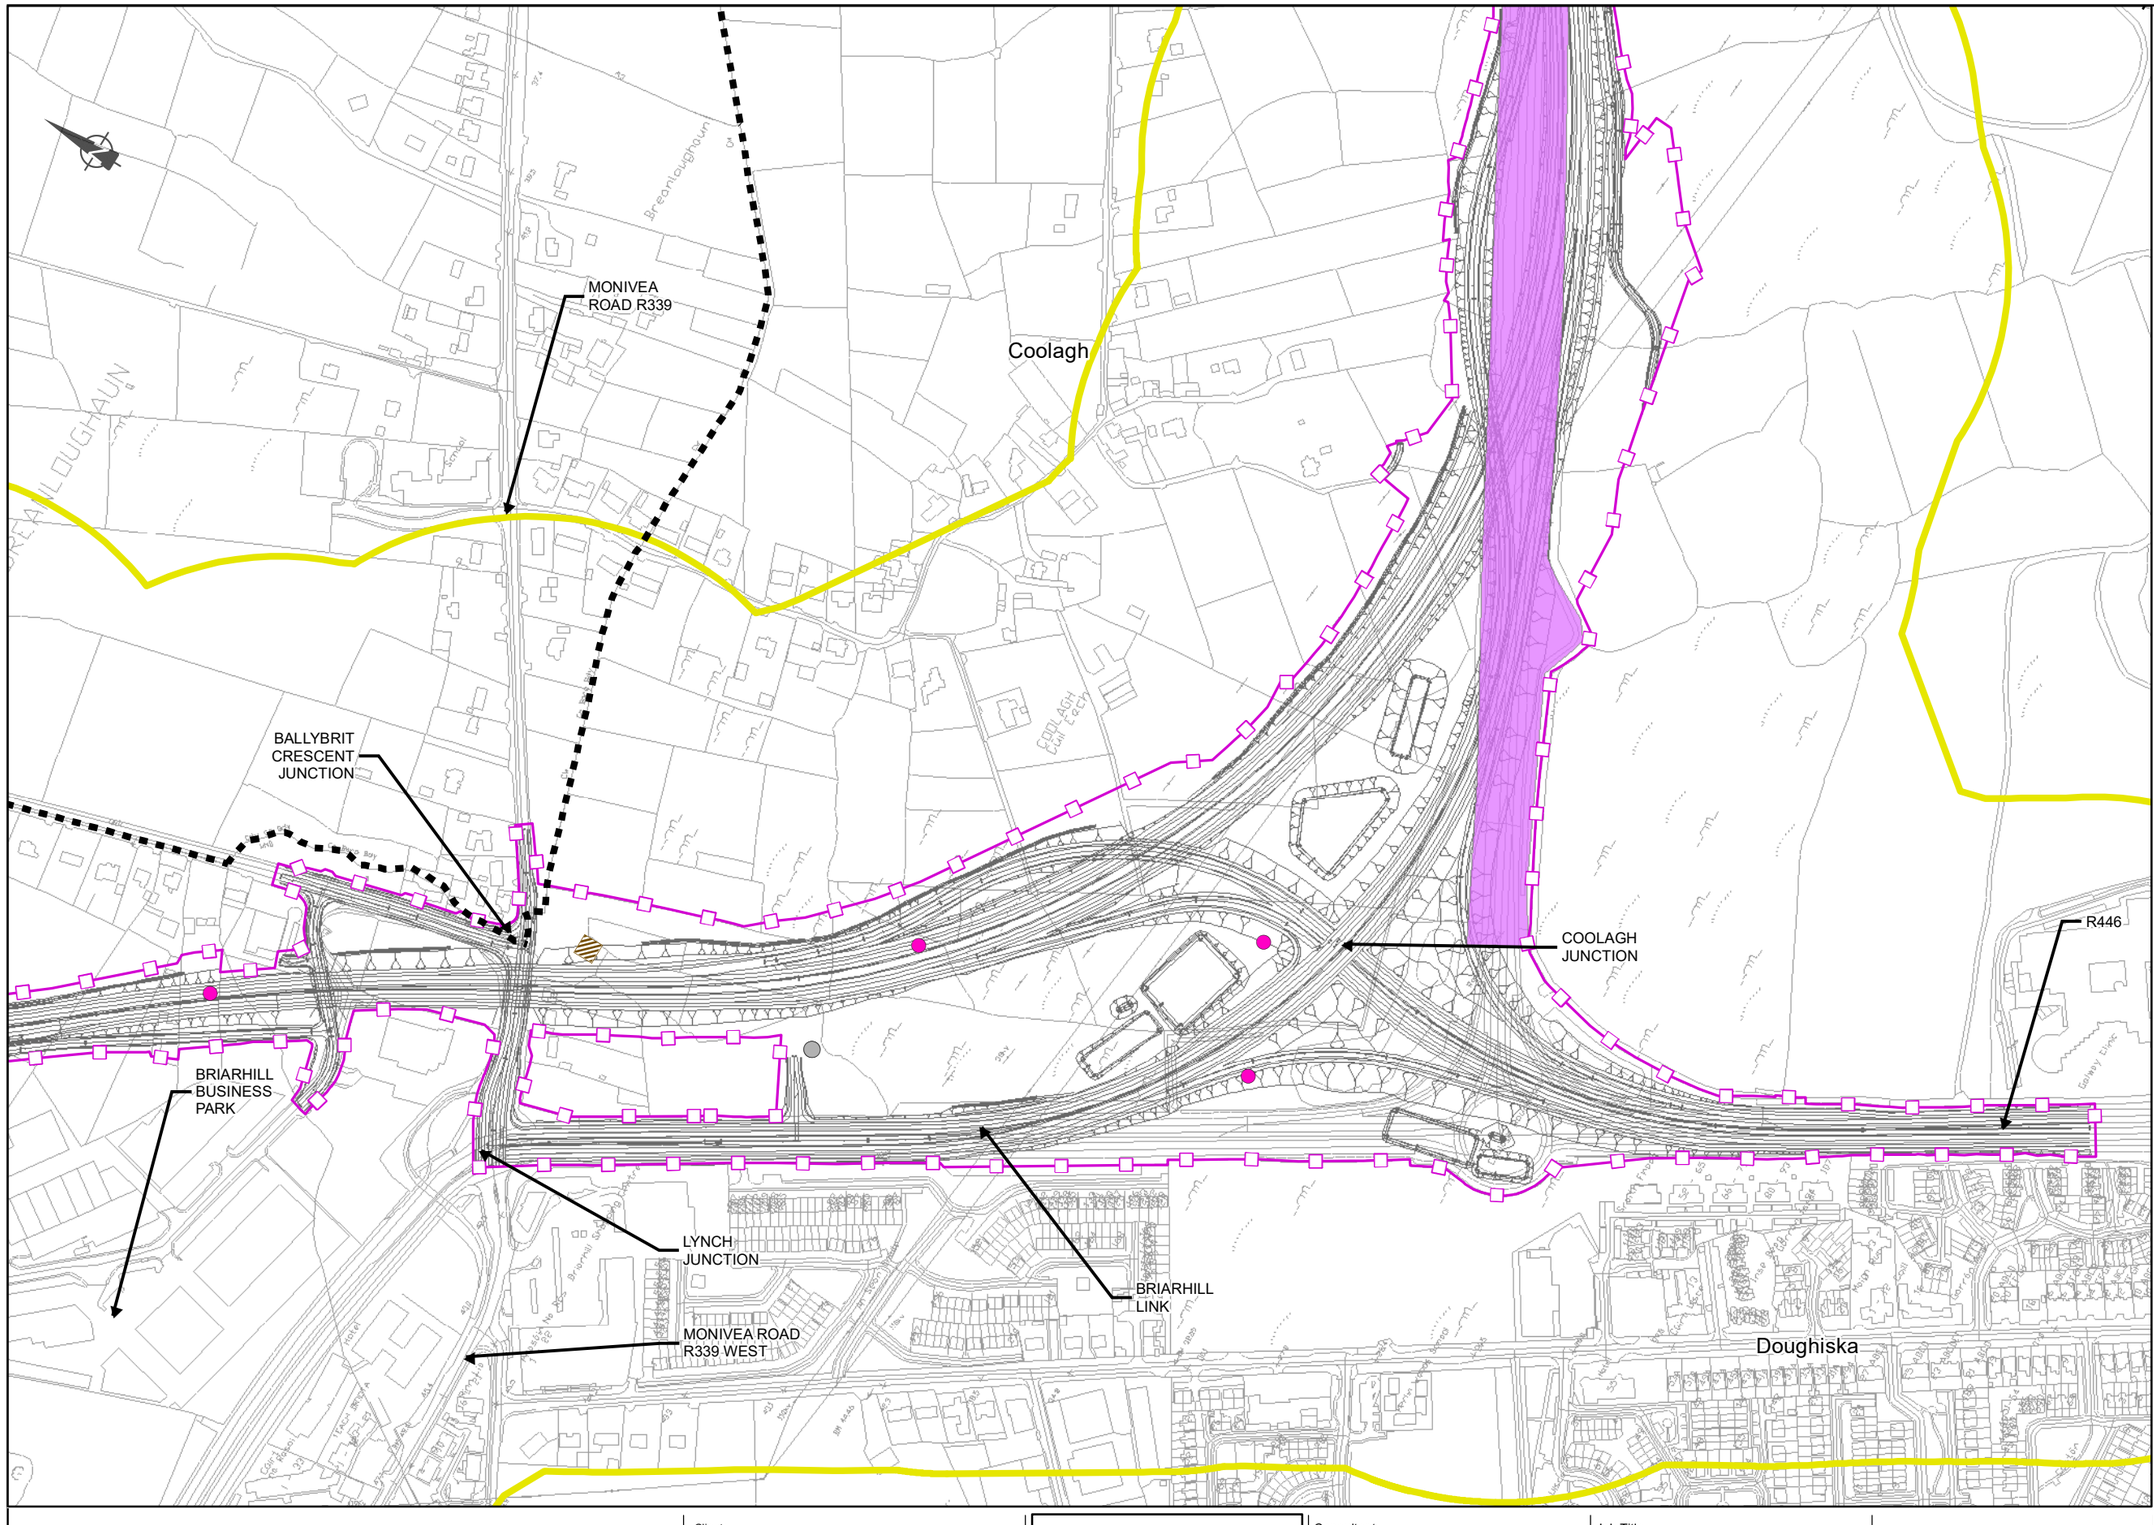

EIA REPORT

Legend

- City Boundary
- Assessment Boundary
- Proposed N6 GCRR
- Study Area 250m Buffer Zone

Ground Investigation Material Classification

- Peat
- Slightly Organic (2-6% Low)
- Other - Soft
- Geological Heritage Sites
- IPPC Licensed Sites (IP)

© National Mapping Division of Tailte Éireann .
All rights reserved. Licence number CYAL50333446

Clients: An Roinn Iompair Department of Transport; Tionscadal Éireann Project Ireland 2040; N6 Galway City Transport Project; Comhairle Chontae na Gaillimhe Galway County Council; TII Bonneagar Iompair Éireann

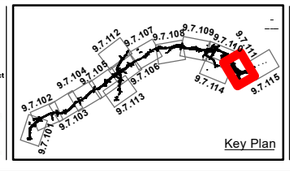

Consultant
ARUP
Corporate House
City East Business Park
Ballybrit, Galway, Ireland
Tel +353 (0)91 460675
www.N6GalwayCity.ie
www.arup.ie

Job Title
N6 Galway City Ring Road

Scale: 1: 5000 @A3
Date: February 2025

Issue	Date	By	Chkd	Appd
I1	28/02/2025	MF	EC	MH

Drawing Title
Soft, Unstable, Contaminated & Geological Heritage
Sheet 11 of 15

Drawing Status
For Information

Job No	Drawing No	Issue
233985	Figure 9.7.111	I1

A3

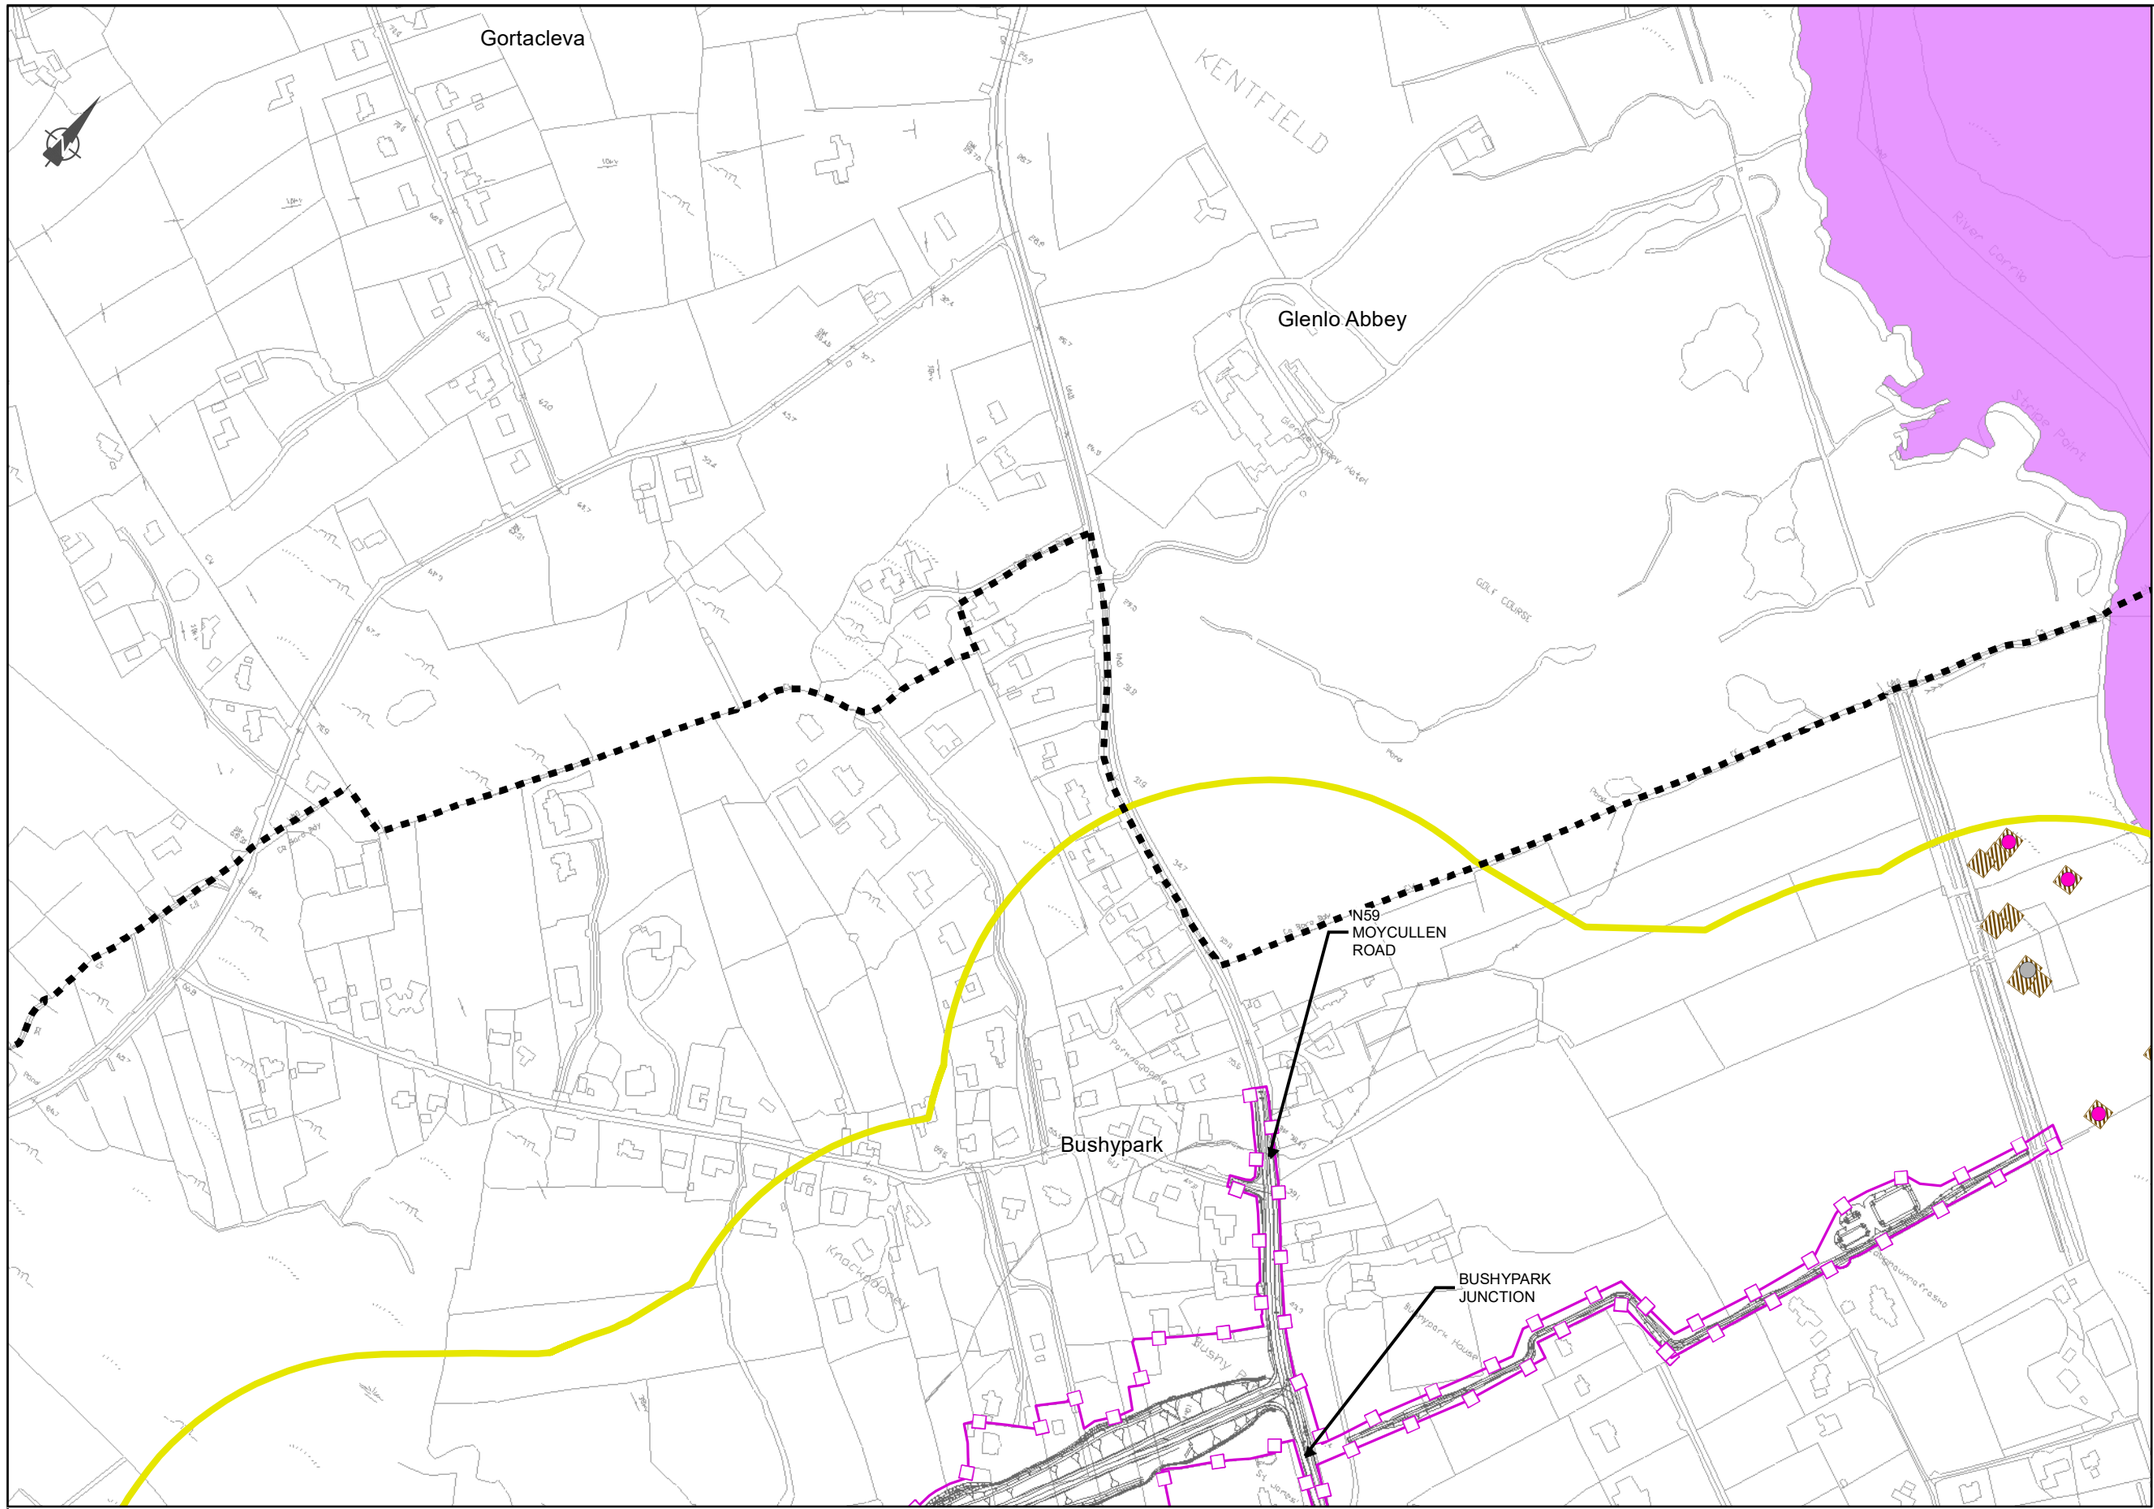

EIA REPORT

Legend

- City Boundary
- Assessment Boundary
- Proposed N6 GCRR
- Study Area 250m Buffer Zone

Ground Investigation Material Classification

- Peat
- Slightly Organic (2-6% Low)
- Other - Soft
- Geological Heritage Sites
- IPPC Licensed Sites (IP)

© National Mapping Division of Tailte Éireann . All rights reserved. Licence number CYAL50333446

Clients

An Roinn Iompair Department of Transport | Tionscadal Éireann Project Ireland 2040 | N6 Galway City Transport Project

Comhairle Chontae na Gaillimhe Galway County Council | TII Transport Infrastructure Ireland

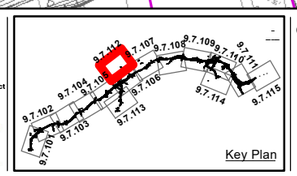

Key Plan

Consultant

ARUP
Corporate House
City East Business Park
Ballybrit, Galway, Ireland
Tel +353 (0)91 460675
www.N6GalwayCity.ie
www.arup.ie

Job Title

N6 Galway City Ring Road

Scale: 1: 5000 @A3

Date: February 2025

Issue	Date	By	Chkd	Appd
I1	28/02/2025	MF	EC	MH

Drawing Title

Soft, Unstable, Contaminated & Geological Heritage
Sheet 12 of 15

Drawing Status

For Information

Job No	Drawing No	Issue
233985	Figure 9.7.112	I1

A3

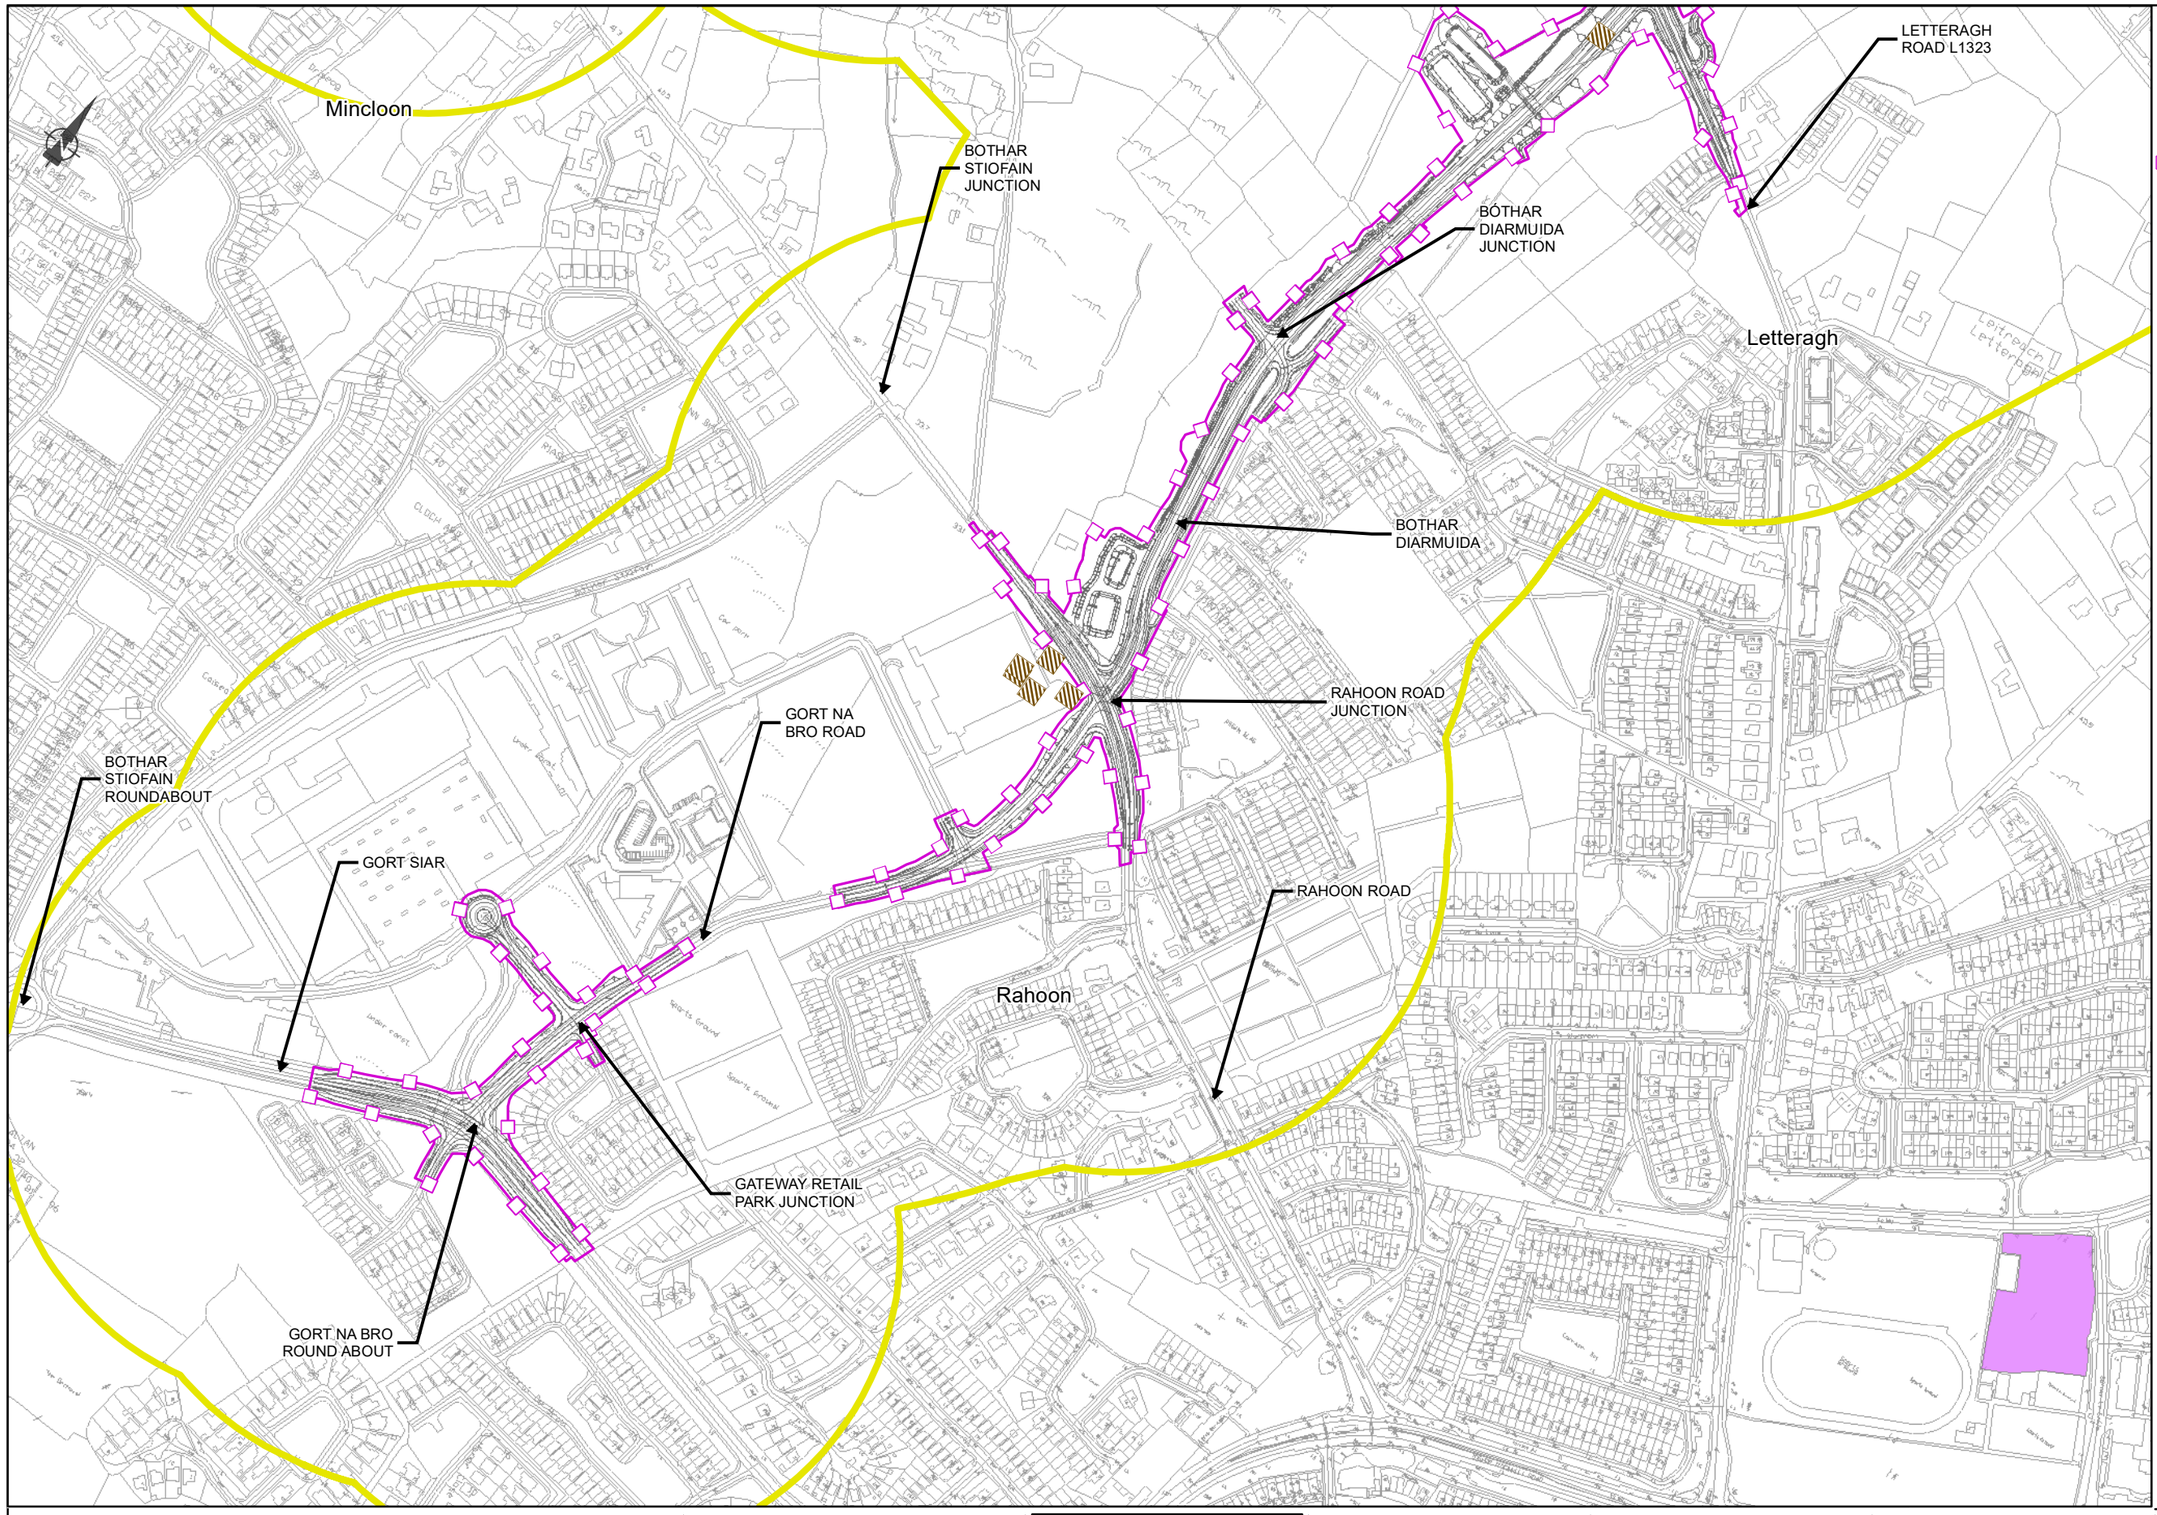

EIA REPORT

Legend

- City Boundary
- Assessment Boundary
- Proposed N6 GCRR
- Study Area 250m Buffer Zone

Ground Investigation Material Classification

- Peat
- Geological Heritage Sites
- IPPC Licensed Sites (IP)

© National Mapping Division of Tailte Éireann .
All rights reserved. Licence number CYAL50333446

Clients

An Roinn Iompair Department of Transport | Tionscadal Éireann Project Ireland 2040 | N6 Galway City Transport Project

Comhairle Chontae na Gaillimhe Galway County Council | TII Transport Infrastructure Ireland

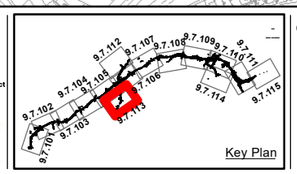

Key Plan

Consultant
ARUP
Corporate House
City East Business Park
Ballybrit, Galway, Ireland
Tel +353 (0)91 460675
www.N6GalwayCity.ie
www.arup.ie

Job Title
N6 Galway City Ring Road

Scale: 1: 5000 @A3

Date: February 2025

Issue	Date	By	Chkd	Appd
I1	28/02/2025	MF	EC	MH

Drawing Title
Soft, Unstable, Contaminated & Geological Heritage
Sheet 13 of 15

Drawing Status
For Information

Job No	Drawing No	Issue
233985	Figure 9.7.113	I1

A3

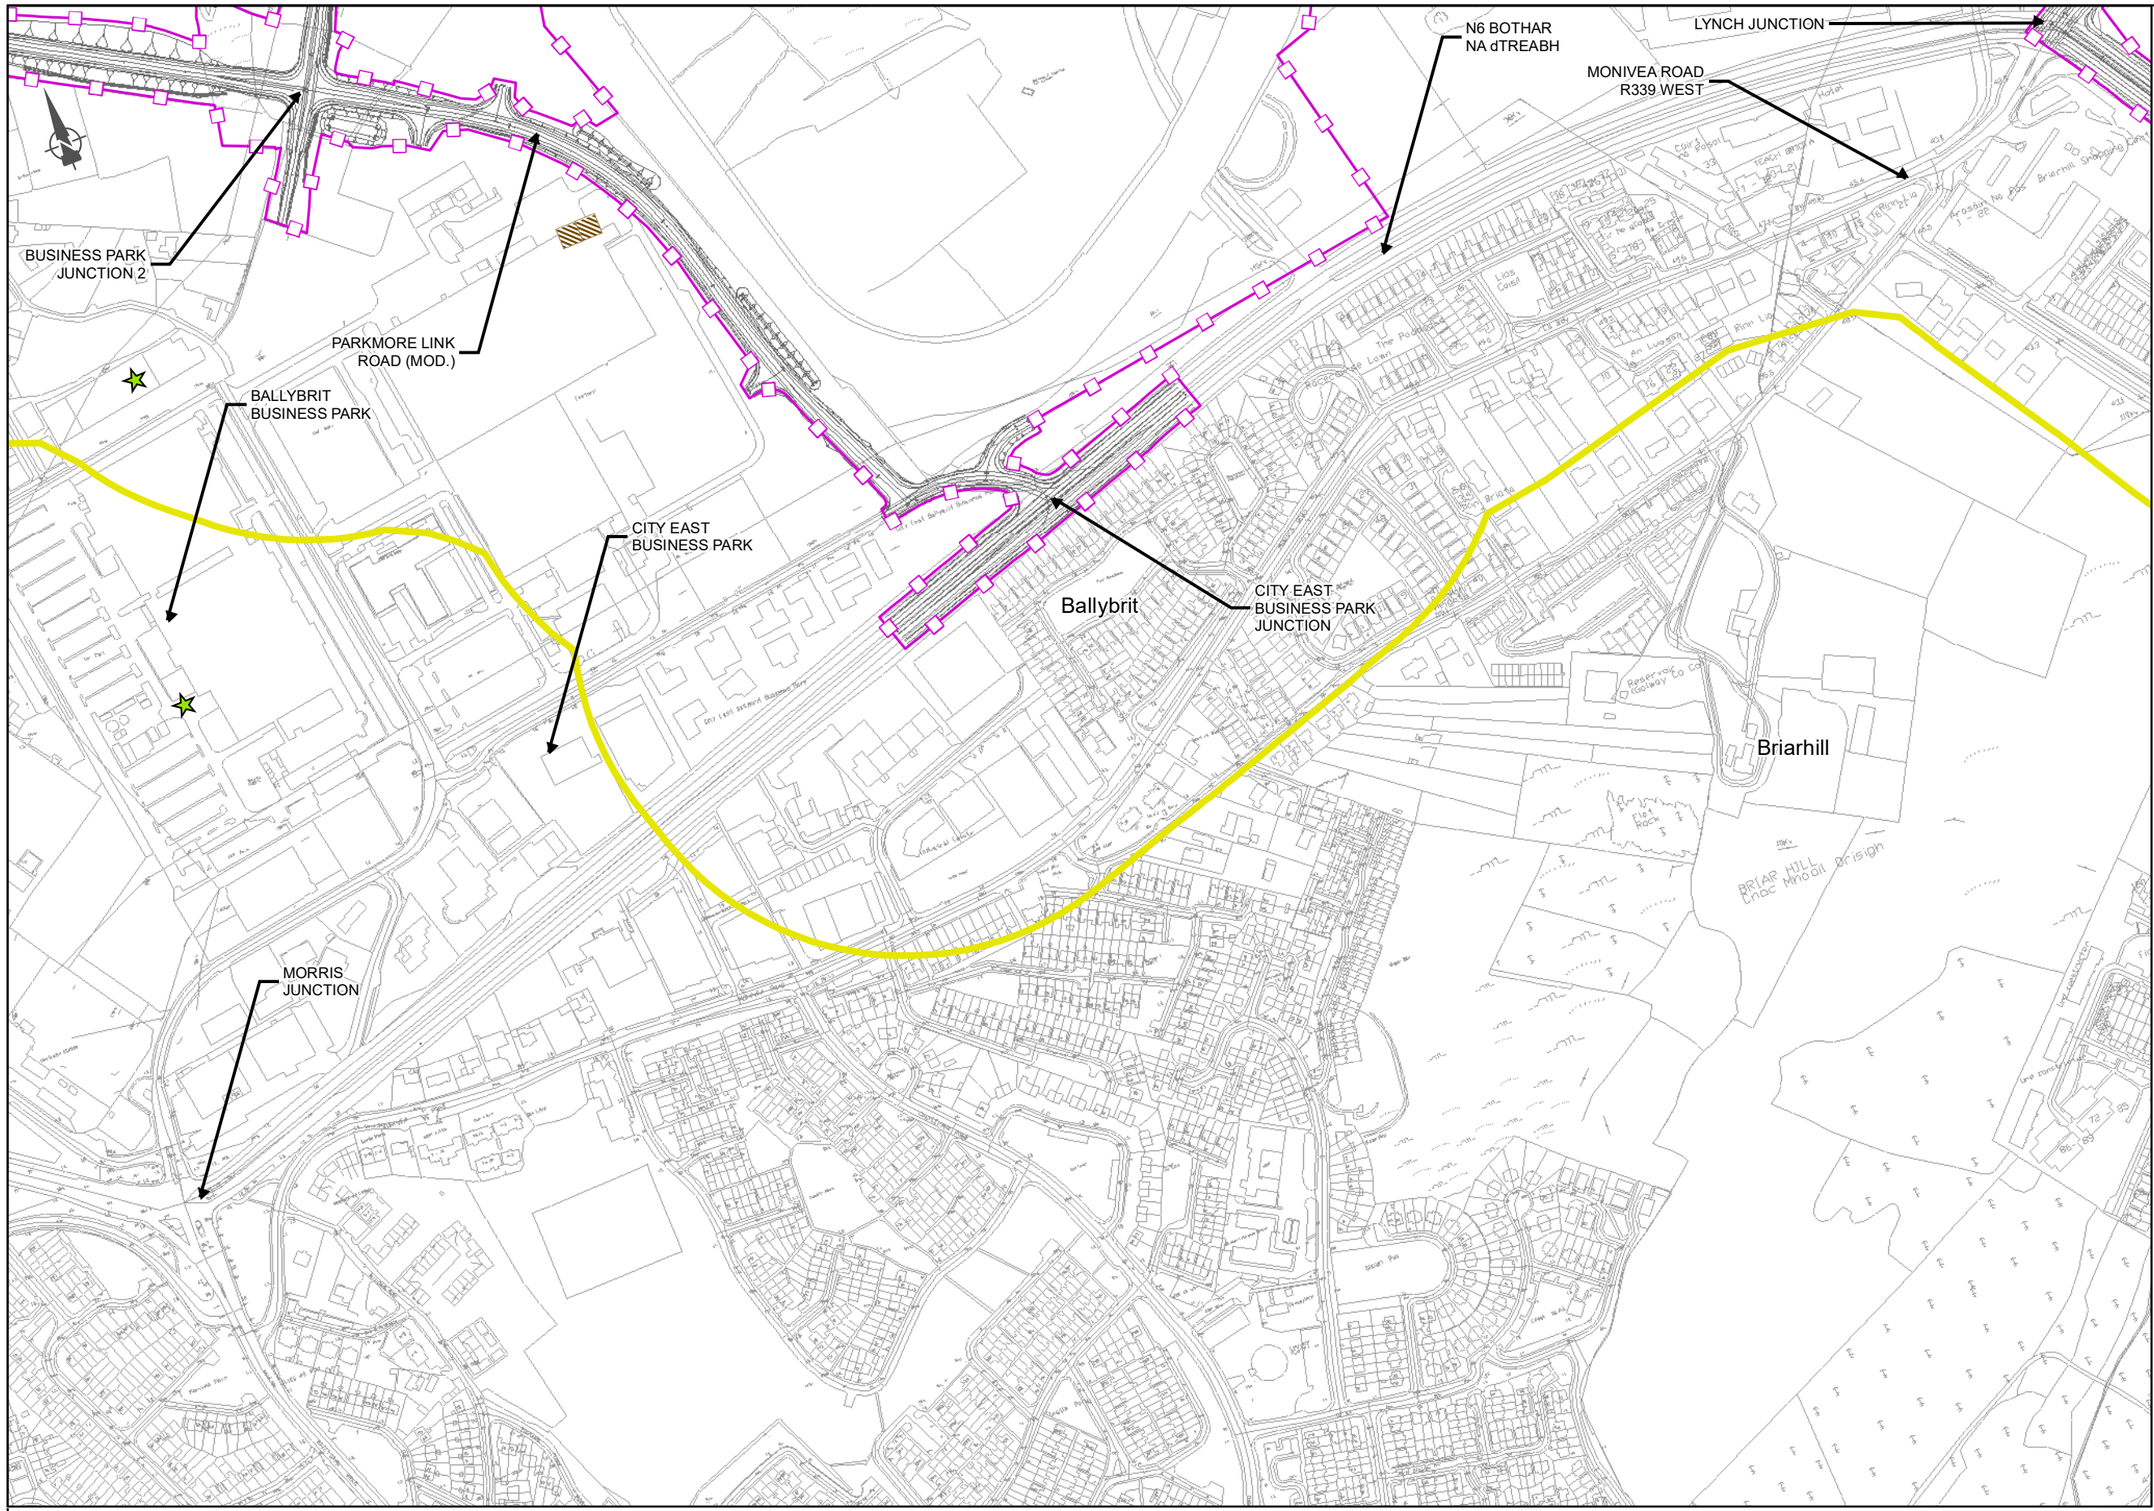

EIA REPORT

Legend

- City Boundary
- Assessment Boundary
- Proposed N6 GCRR
- Study Area 250m Buffer Zone

Ground Investigation Material Classification

- Peat
- Geological Heritage Sites
- IPPC Licensed Sites (IP)

© National Mapping Division of Tailte Éireann . All rights reserved. Licence number CYAL50333446

Clients

An Roinn Iompair Department of Transport | Tionscadal Éireann Project Ireland 2040 | N6 Galway City Transport Project

Comhairle Chontae na Gaillimhe Galway County Council | TII Transport Infrastructure Ireland

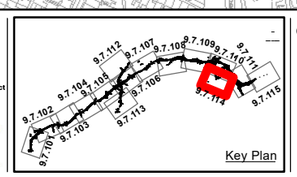

Key Plan

Consultant

ARUP

Corporate House
City East Business Park
Ballybrit, Galway, Ireland

Tel +353 (0)91 460675
www.N6GalwayCity.ie
www.arup.ie

Job Title

N6 Galway City Ring Road

Scale: 1: 5000 @A3

Date: February 2025

Issue	Date	By	Chkd	Appd
I1	28/02/2025	MF	EC	MH

Drawing Title

Soft, Unstable, Contaminated & Geological Heritage
Sheet 14 of 15

Drawing Status

For Information

Job No	Drawing No	Issue
233985	Figure 9.7.114	I1

A3

EIA REPORT

Legend

- City Boundary
- Assessment Boundary
- Proposed N6 GCRR
- Study Area 250m Buffer Zone
- Geological Heritage Sites
- IPPC Licensed Sites (IP)

M6

Ardaun

ARDAUN

GARRAUN NORTH

Castle Ruin

© National Mapping Division of Tailte Éireann .
All rights reserved. Licence number CYAL50333446

Clients

An Roinn Iompair Department of Transport

Tionscadal Éireann Project Ireland 2040

N6 Galway City Transport Project

Comhairle Chontae na Gaillimhe Galway County Council

Transport Infrastructure Ireland

Key Plan

Consultant

ARUP

Corporate House
City East Business Park
Ballybrit, Galway, Ireland

Tel +353 (0)91 460675
www.N6GalwayCity.ie
www.arup.ie

Job Title

N6 Galway City Ring Road

Scale: 1: 5000 @A3

Date: February 2025

Issue	Date	By	Chkd	Appd
I1	28/02/2025	MF	EC	MH

Drawing Title
Soft, Unstable, Contaminated & Geological Heritage
Sheet 15 of 15

Drawing Status
For Information

Job No	Drawing No	Issue
233985	Figure 9.7.115	I1