



EIAR ADDENDUM APPENDIX 4-1A

***ADDENDUM SITE LAYOUT
PLANNING DRAWINGS (A4)***

Project Design Drawing Notes

1. Drawings issued are for planning application purposes only.
2. Drawings not to be used for construction/contract conditions.
3. Copyright, all rights reserved. No part hereof may be copied or reproduced partially or wholly in any form whatsoever without the prior notice of the copyright owner McCarthy Keville O'Sullivan.
4. Do not scale off this drawing. Figured metric dimensions only should be taken off this drawing.
5. All contractors, whether main or sub-contractors, must visit the site and are responsible for taking and checking any and all dimensions and levels that relate to the works.
7. Layout plans show Turbine rotor diameter as per turbine drawing.
8. Final levels may vary depending on local ground conditions.

Drawing Legend

- Planning Application Boundary
- Existing Road to be Upgraded
- Proposed Road
- Temporary Construction Access Road
- Proposed Road Widening Works
- Electrical Cabling Route
- Soft Levelled Area
- Hardstand/Turbine Assembly Area
- Turbine Foundation
- Turbine Sweep Area
- Spoil Management Area
- Cut
- Fill
- Area excluded from Application Boundary
- Grid Connection Footprint Subject to separate S.IB24 Planning Application
- Stock Proof Fence



PROJECT TITLE:
**Laurclavagh Renewable Energy
Development, Co. Galway**

DRAWING TITLE:
**Site Layout Key Plan
(1:5,000)**


PROJECT No:	DRAWING No:	SCALE:
210627	210627 - 03 FI	1:10,000 @ A1
DRAWN BY:	CHECKED BY:	DATE:
JOB	HR	21.08.2025
CS SHEET No:	REVISION:	
	P01	
2878, 2879, 2880, 2881, 2947, 2948, 2949, 2950, 3017, 3018, 3019, 3020, 3085, 3086, 3087, 3088, 3017, 3018, 3019, 3020, 3085, 3086, 3087, 3088		

Project Design Drawing Notes

1. Drawings issued are for planning application purposes only.
2. Drawings not to be used for construction/contract conditions.
3. Copyright, all rights reserved. No part herewith may be copied or reproduced partially or wholly in any form whatsoever without the prior notice of the copyright owner McCarthy Keville O'Sullivan.
4. Do not scale off this drawing. Figured metric dimensions only should be taken off this drawing.
5. All contractors, whether main or sub-contractors, must visit the site and are responsible for taking and checking any and all dimensions and levels that relate to the works.
7. Layout plans show Turbine rotor diameter as per turbine drawing.
8. Final levels may vary depending on local ground conditions.

Drawing Legend

- Planning Application Boundary
- Existing Road to be Upgraded
- Proposed Road
- Electrical Cabling Route
- Soft Levelled Area
- Hardstand/Turbine Assembly Area
- Turbine Foundation
- Turbine Sweep Area
- Spill Management Area
- Cut
- Fill
- High Pressure Gas Transmission Pipeline

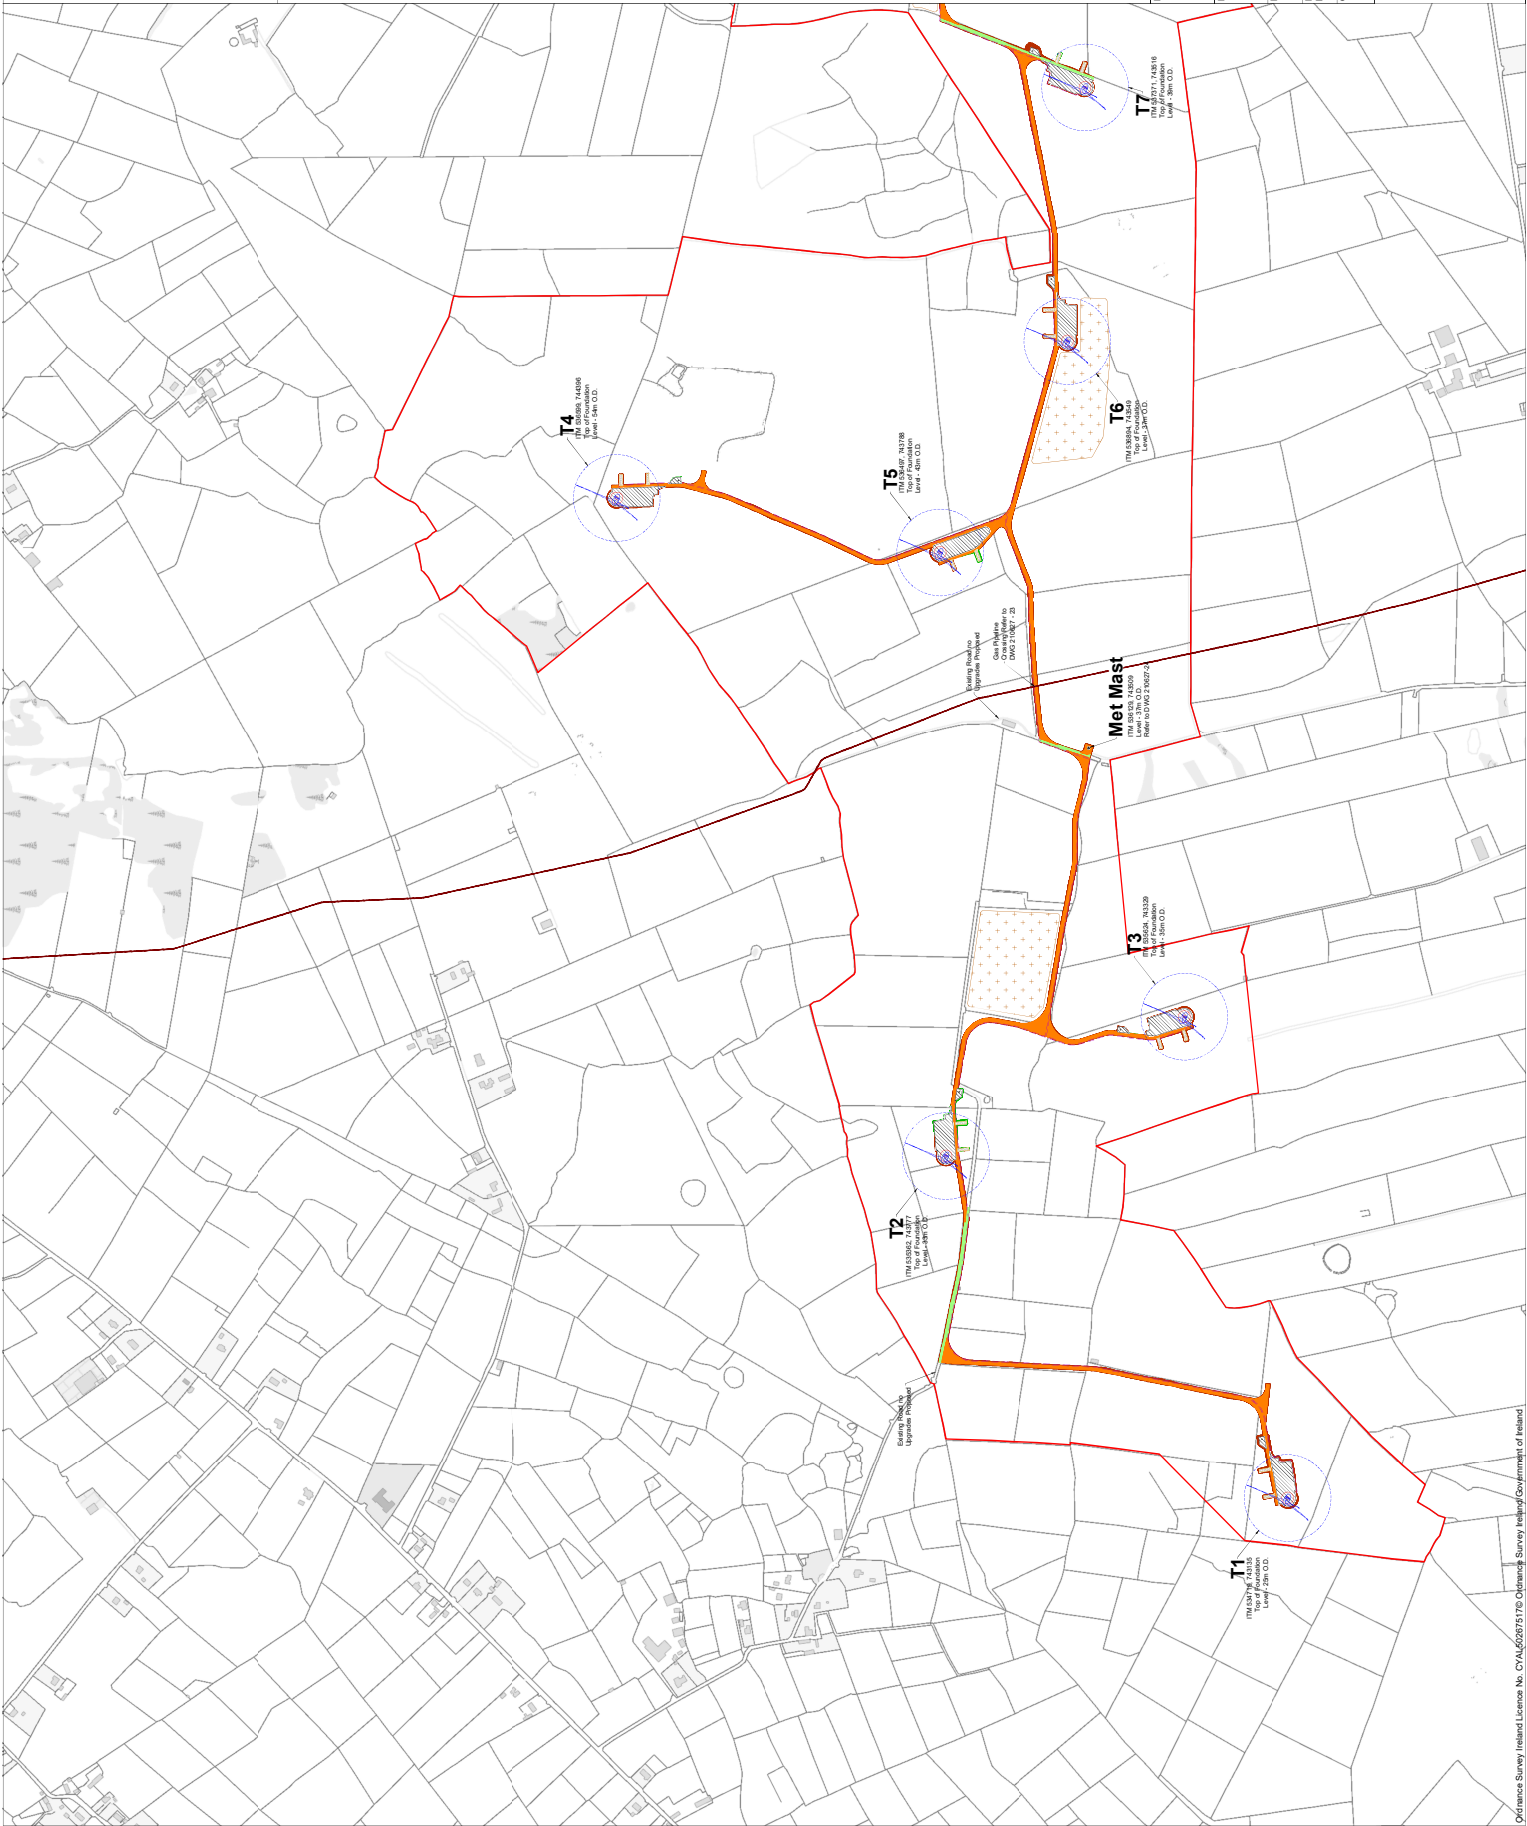

PROJECT TITLE:
Laurclavagh Renewable Energy Development, Co. Galway

DRAWING TITLE:			
Site Layout Plan			
Sheet 1 of 2			
PROJECT No.:	DRAWING No.:	SCALE:	
210627	210627 - 04	1:5,000 @ A1	
DRAWN BY:	CHECKED BY:	DATE:	REVISION:
JOB	TH	08.03.2024	P01
OS SHEET No: 2878, 2879, 2880, 2881, 2847, 2848, 2849,48			

Project Design Drawing Notes

1. Drawings issued are for planning application purposes only.
2. Drawings not to be used for construction/contract conditions.
3. Copyright, all rights reserved. No part hereof may be copied or reproduced partially or wholly in any form whatsoever without the prior notice of the copyright owner McCarthy Keville O'Sullivan.
4. Do not scale off this drawing. Figured metric dimensions only should be taken off this drawing.
5. All contractors, whether main or sub-contractors, must visit the site and are responsible for taking and checking any and all dimensions and levels that relate to the works.
7. Layout plans show Turbine rotor diameter as per turbine drawing.
8. Final levels may vary depending on local ground conditions.

Drawing Legend

- Planning Application Boundary
- Existing Road to be Upgraded
- Proposed Road
- Temporary Construction Access Road
- Proposed Road Widening Works
- Electrical Cabling Route
- Soft Levelled Area
- Hardstand/Turbine Assembly Area
- Turbine Foundation
- Turbine Sweep Area
- Spoil Management Area
- Cut
- Fill
- Area excluded from Application Boundary
- Grid Connection Footprint Subject to separate S.182A Planning Application
- Stock Proof Fence




PROJECT TITLE:
**Laurclavagh Renewable Energy
Development, Co. Galway**

DRAWING TITLE:
**Site Layout Plan
Sheet 2 of 2**

PROJECT No:	DRAWING No:	SCALE:
210627	210627 - 05 PI	1:5,000 @ A1
DRAWN BY:	CHECKED BY:	DATE:
JOB	HR	21.08.2025
CS SHEET No:	REVISION:	
2878, 2879, 2880, 2881, 2847, 2848, 2849,3000	P01	



Email: info@www.mkoireland.ie / Website: www.mkoireland.ie

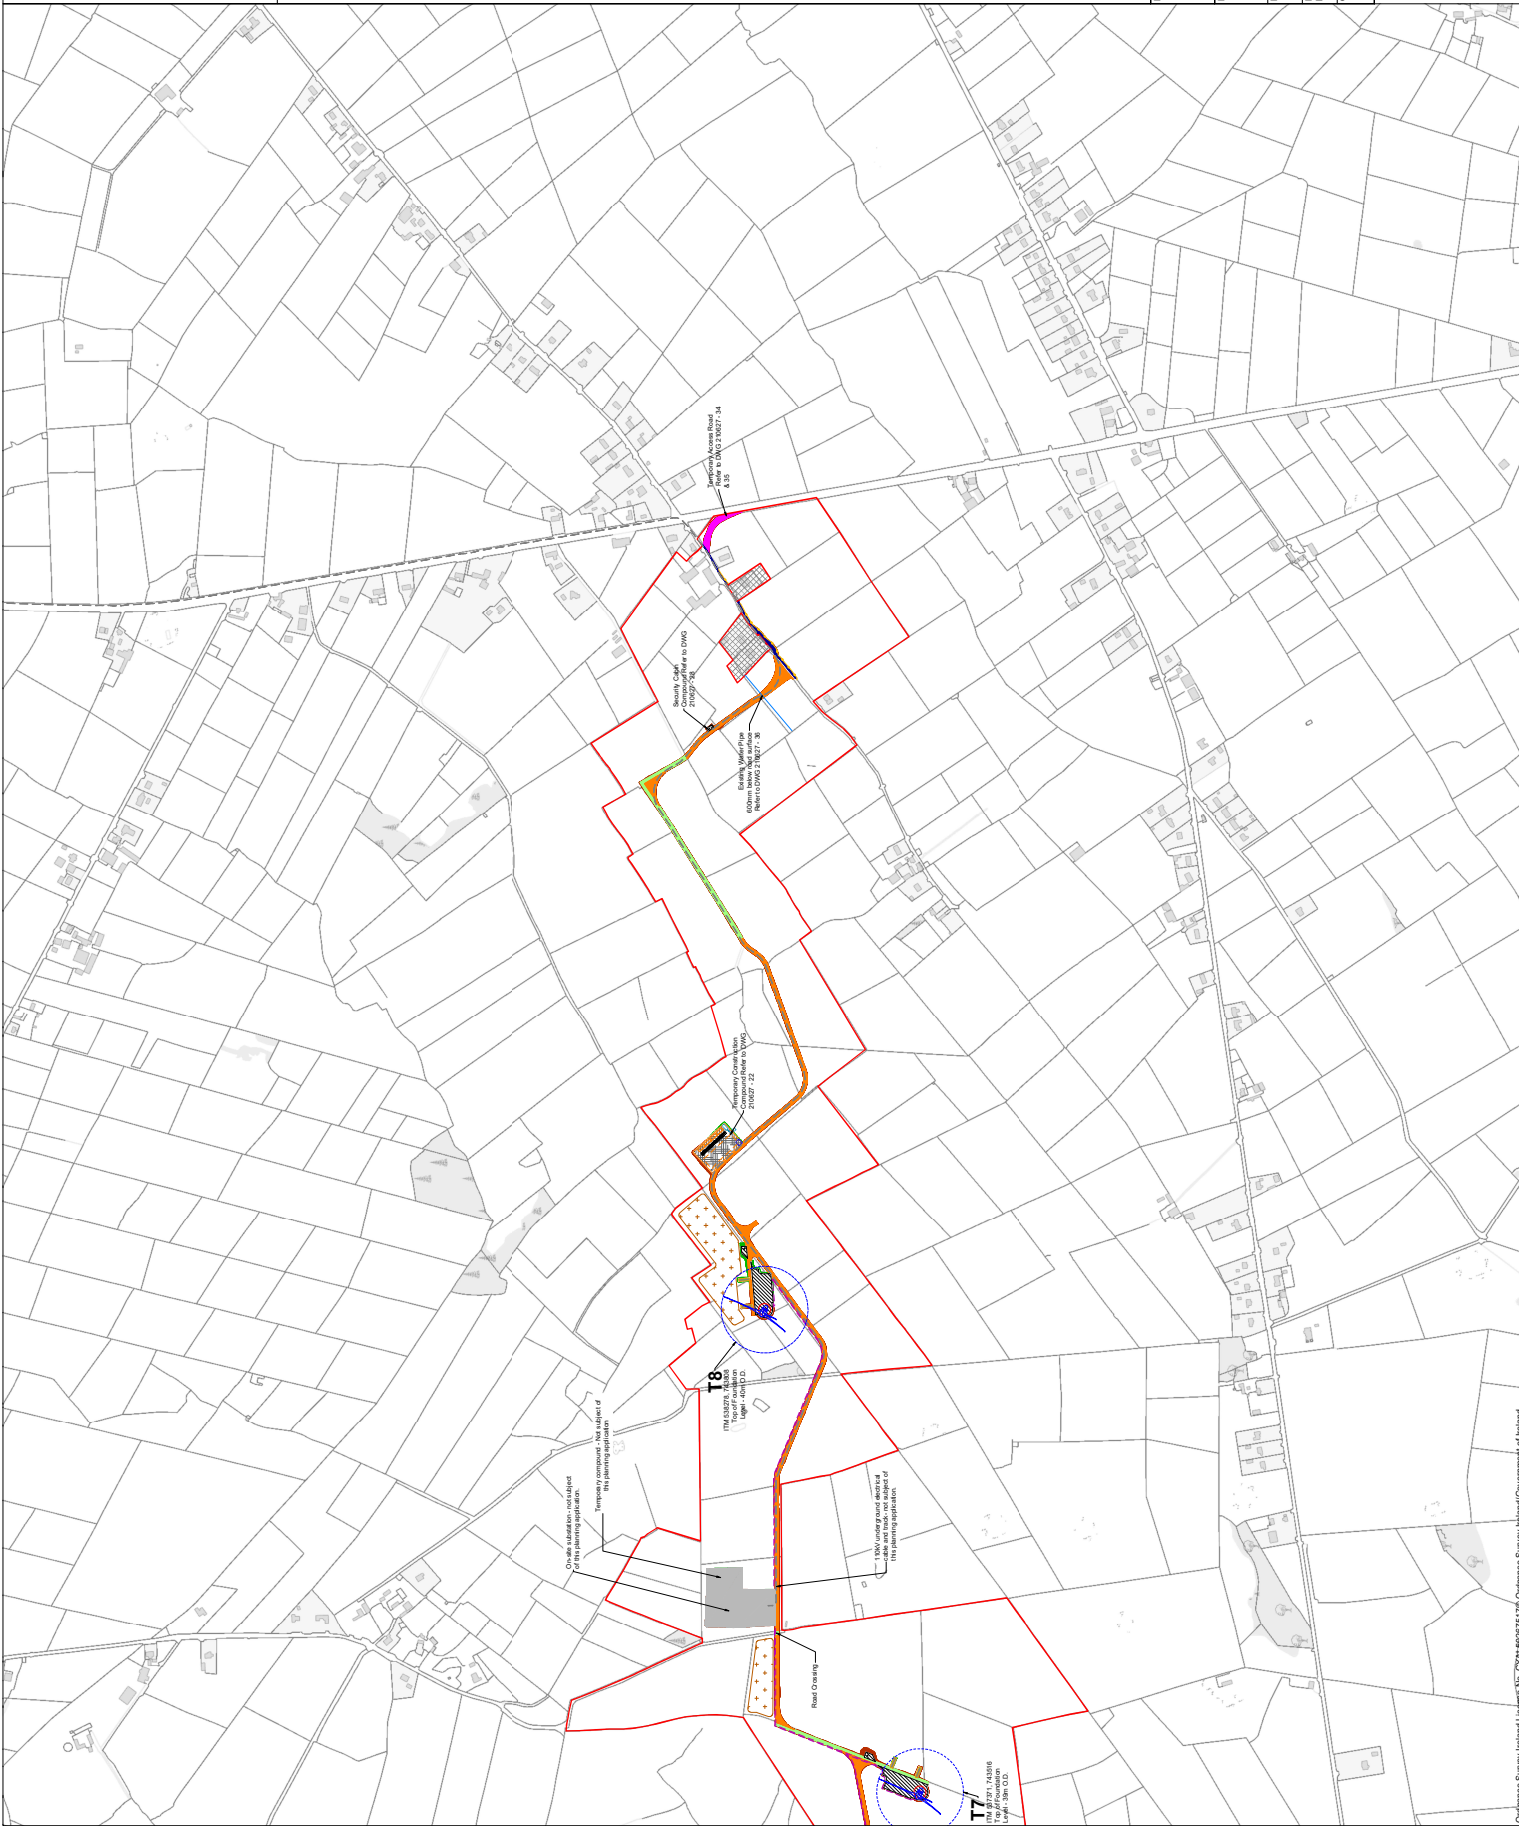

Project Design Drawing Notes

1. Drawings issued are for planning application purposes only.
2. Drawings not to be used for construction/contract conditions.
3. Copyright, all rights reserved. No part hereof may be copied or reproduced partially or wholly in any form whatsoever without the prior notice of the copyright owner McCarthy Keville O'Sullivan.
4. Do not scale off this drawing. Figured metric dimensions only should be taken off this drawing.
5. All contractors, whether main or sub-contractors, must visit the site and are responsible for taking and checking any and all dimensions and levels that relate to the works.
7. Layout plans show Turbine rotor diameter as per turbine drawing.
8. Final levels may vary depending on local ground conditions.

Drawing Legend

- Planning Application Boundary
- Existing Road to be Upgraded
- Proposed Road
- Temporary Construction Access Road
- Proposed Road Widening Works
- Electrical Cabling Route
- Soft Levelled Area
- Hardstand/Turbine Assembly Area
- Turbine Foundation
- Turbine Sweep Area
- Spoil Management Area
- Cut
- Fill
- Area excluded from Application Boundary
- Grid Connection Footprint Subject to separate S.182A Planning Application
- Stock Proof Fence



PROJECT TITLE:
Laurclavagh Renewable Energy Development, Co. Galway

DRAWING TITLE:
Site Layout Key Plan (1:2,500)

PROJECT No:	DRAWING No.:	SCALE:
210627	210627 - 06 FI	1:10,000 @ A1
DRAWN BY:	CHECKED BY:	DATE:
JOB	HR	21.08.2025
REVISION:		P01
CS SHEET NO. 2878, 2879, 2880, 2881, 2847, 2848, 2849, 2850, 3017, 3018, 3019, 3020, 3085, 3086, 3087, 3088		

Project Design Drawing Notes

1. Drawings issued are for planning application purposes only.
2. Drawings not to be used for construction/contract conditions.
3. Copyright, all rights reserved. No part hereof may be copied or reproduced partially or wholly in any form whatsoever without the prior notice of the copyright owner McCarthy Keville O'Sullivan.
4. Do not scale off this drawing. Figured metric dimensions only should be taken off this drawing.
5. All contractors, whether main or sub-contractors, must visit the site and are responsible for taking and checking any and all dimensions and levels that relate to the works.
6. The use of or reliance upon this drawing shall be deemed to be a warranty on the part of the designer and shall be subject to the copyright holder to the use or reliance upon this drawing.
7. Layout plans show Turbine rotor diameter as per turbine drawing.
8. Final levels may vary depending on local ground conditions.


Drawing Legend

- Planning Application Boundary
- Existing Road to be Upgraded
- Proposed Road
- Electrical Cabling Route
- Soft Levelled Area
- Hardstand/Turbine Assembly Area
- Turbine Foundation
- Turbine Sweep Area
- Spoil Management Area
- Cut
- Fill



PROJECT TITLE:
**Laurclavagh Renewable Energy
Development, Co. Galway**

DRAWING TITLE: Site Layout Plan Sheet 1 of 5			
PROJECT No:	DRAWING No:	SCALE:	
210627	210627 - 07	1:2,500 @ A1	
DRAWN BY:	CHECKED DATE:	REVISION:	
JOB	TH	08.03.2024	P01
OS SHEET No: 2878, 2880, 2881, 2847, 2848, 2849, 2850, 2851, 3018, 3019, 3020, 3085, 3086, 3087, 3088			

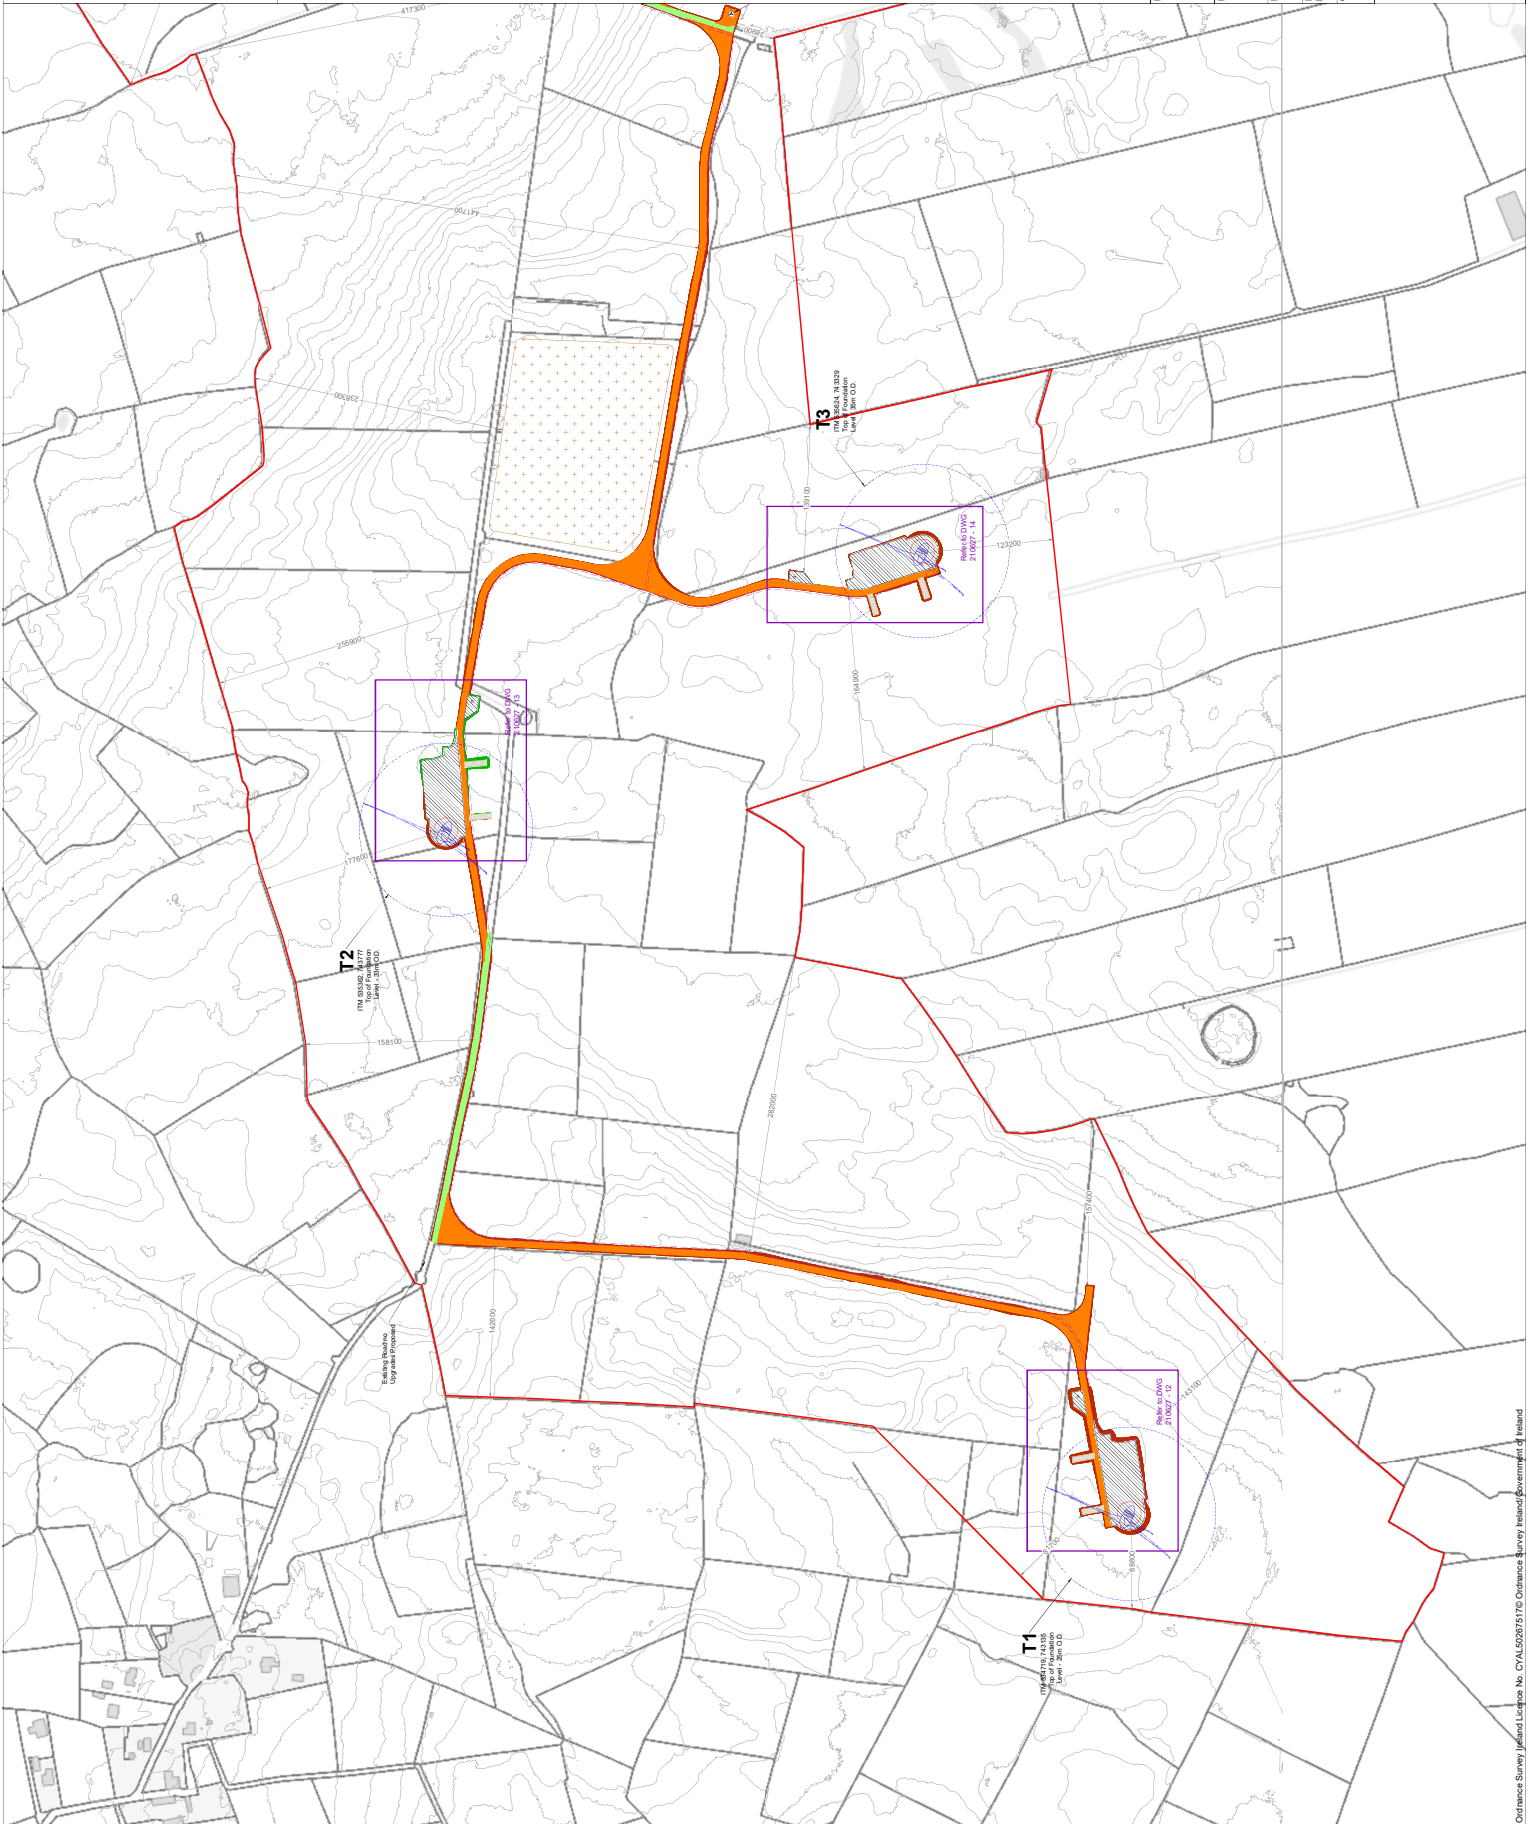

Project Design Drawing Notes

1. Drawings issued are for planning application purposes only.
2. Drawings not to be used for construction/contract conditions.
3. Copyright, all rights reserved. No part hereof may be copied or reproduced partially or wholly in any form whatsoever without the prior notice of the copyright owner McCarthy Keville O'Sullivan.
4. Do not scale off this drawing. Figured metric dimensions only should be taken off this drawing.
5. All contractors, whether main or sub-contractors, must visit the site and are responsible for taking and checking any and all dimensions and levels that relate to the works.
6. The use of or reliance upon this drawing shall be deemed to be a warranty on the part of the design team that the dimensions and levels without such reliance to be sought for and used by the copyright holder to the use or reliance upon this drawing.
7. Layout plans show Turbine rotor diameter as per turbine drawing.
8. Final levels may vary depending on local ground conditions.

Drawing Legend

- Planning Application Boundary
- Existing Road to be Upgraded
- Proposed Road
- Electrical Cabling Route
- Soft Levelled Area
- Hardstand/Turbine Assembly Area
- Turbine Foundation
- Turbine Sweep Area
- Spill Management Area
- Cut
- Fill
- High Pressure Gas Transmission Pipeline




PROJECT TITLE:
**Laurclavagh Renewable Energy
Development, Co. Galway**

Drawing Title: Site Layout Plan Sheet 2 of 5			
PROJECT No: 210627	DRAWING No.: 210627 - 06	SCALE: 1:2,500 @ A1	
DRAWN BY JOB	CHECKED DATE TH	REVISION: P01	
OS SHEET No: 2878, 2879, 2880, 2881, 2847, 2848, 2849, 2850, 3017, 3018, 3019, 3020, 3085, 3086, 3087, 3088			



Email: info@www.mkoireland.ie / Website: www.mkoireland.ie

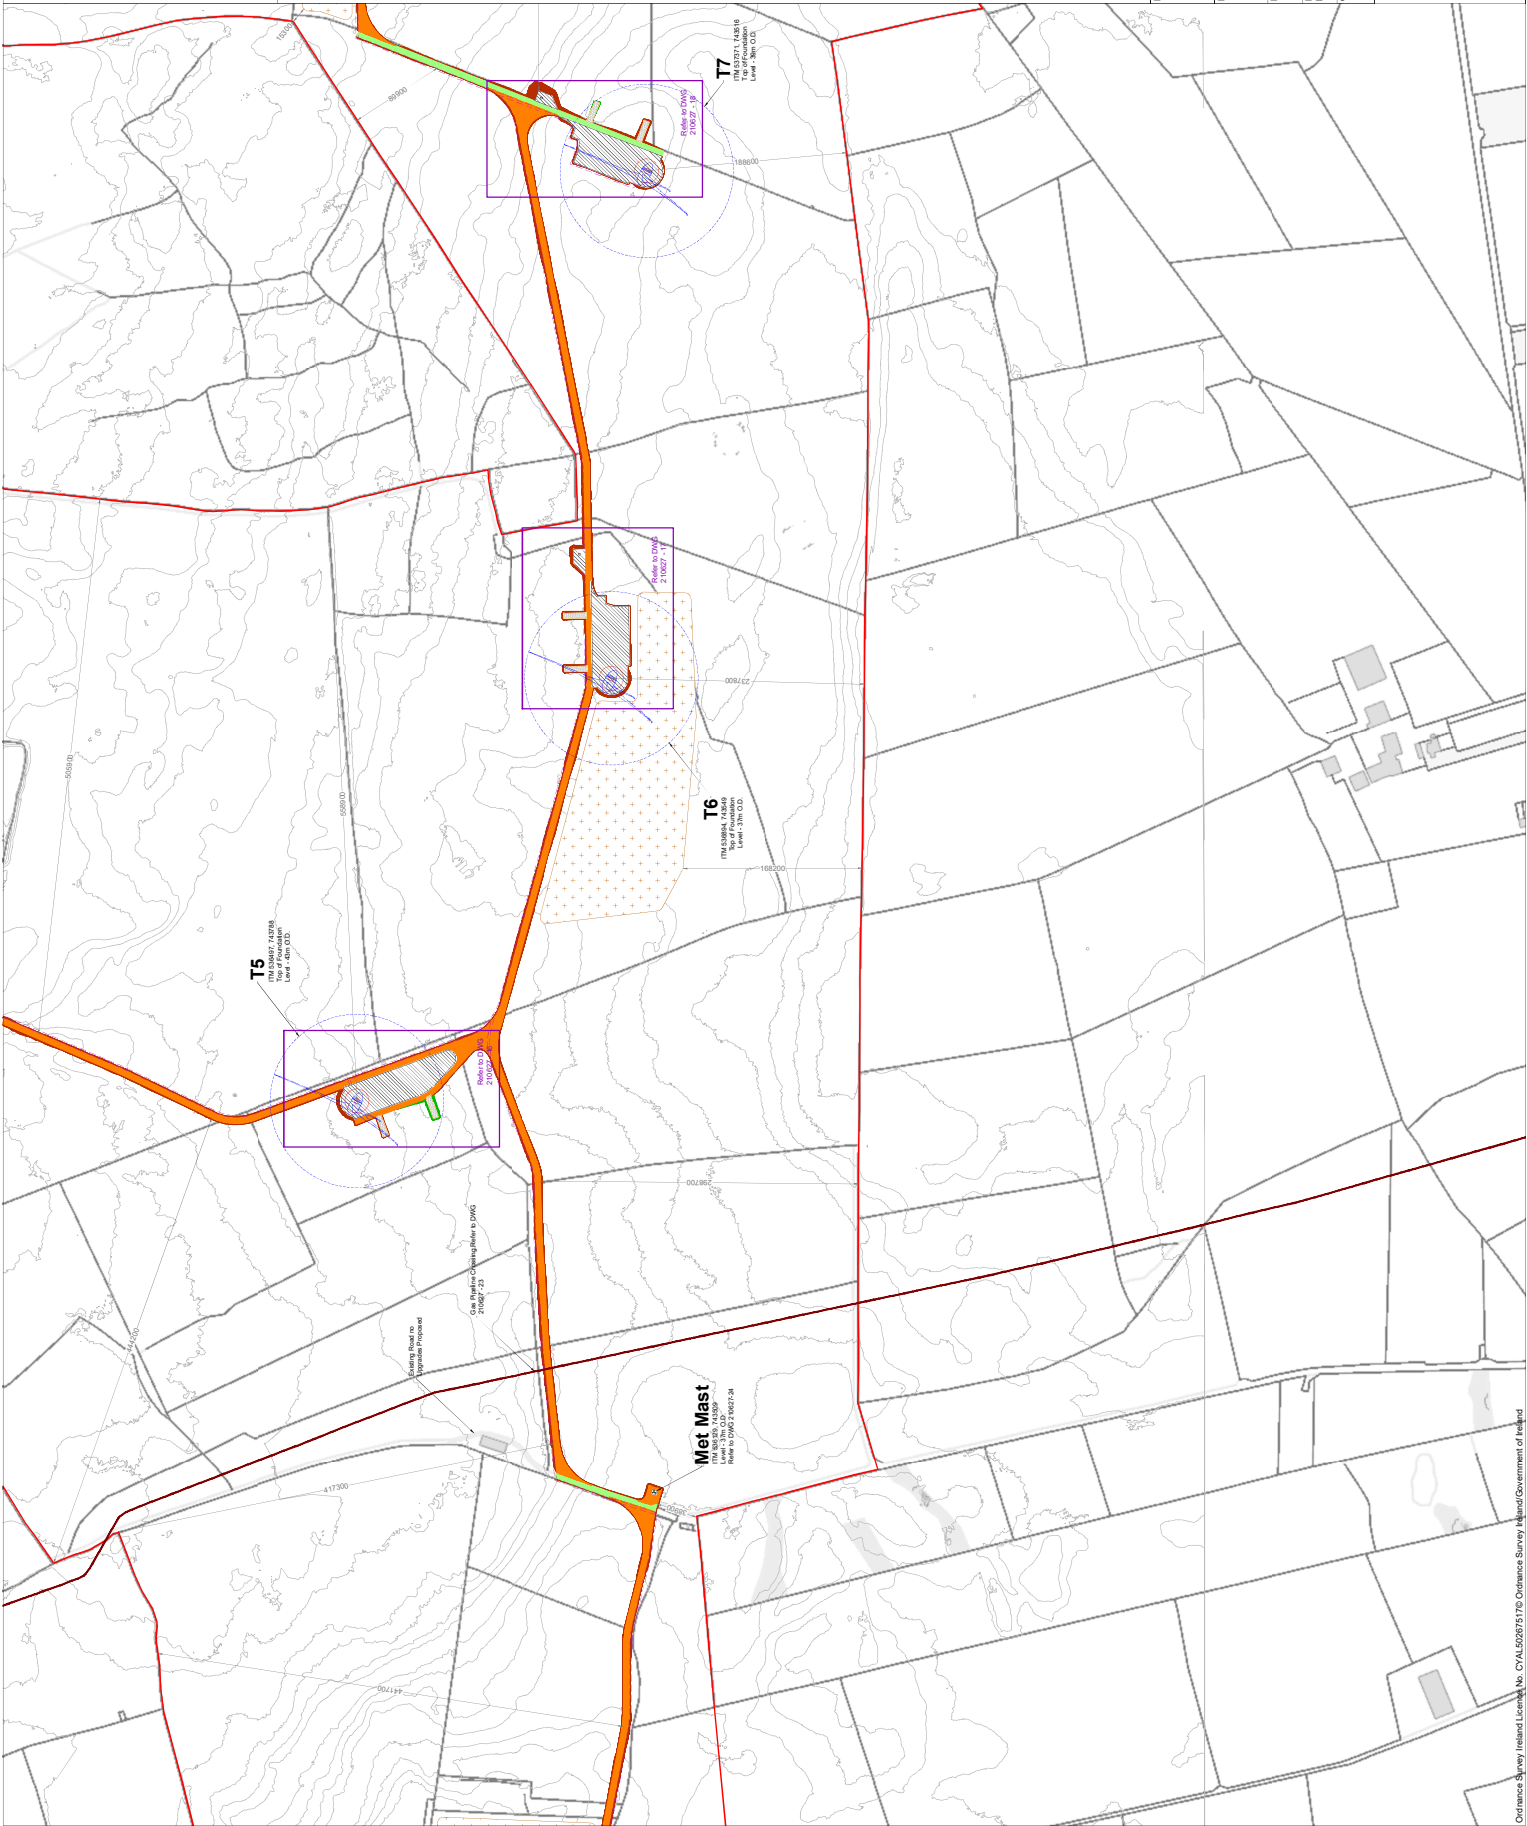

Project Design Drawing Notes

1. Drawings issued are for planning application purposes only.
2. Drawings not to be used for construction/contract conditions.
3. Copyright, all rights reserved. No part hereof may be copied or reproduced partially or wholly in any form whatsoever without the prior notice of the copyright owner McCarthy Keville O'Sullivan.
4. Do not scale off this drawing. Figured metric dimensions only should be taken off this drawing.
5. All contractors, whether main or sub-contractors, must visit the site and are responsible for taking and checking any and all dimensions and levels that relate to the works.
6. The use of or reliance upon this drawing shall be deemed to be a warranty on the part of the designer and shall be signed in writing and shall be subject to the usual conditions of use and by the copyright holder to the use or reliance upon this drawing.
7. Layout plans show Turbine rotor diameter as per turbine drawing.
8. Final levels may vary depending on local ground conditions.


Drawing Legend

- Planning Application Boundary
- Proposed Road
- Electrical Cabling Route
- Soft Levelled Area
- Hardstand/Turbine Assembly Area
- Turbine Foundation
- Turbine Sweep Area
- Spoil Management Area
- Cut
- Fill



PROJECT TITLE:
**Laurclavagh Renewable Energy
Development, Co. Galway**

DRAWING TITLE:			
Site Layout Plan			
Sheet 3 of 5			
PROJECT No:	DRAWING No:	SCALE:	
210627	210627 - 09	1:2,500 @ A1	
DRAWN BY:	CHECKED BY:	DATE:	REVISION:
JOB	TH	08.03.2024	P01
OS SHEET No: 2878, 2879, 2880, 2881, 2847, 2848, 2849, 2850, 3017, 3018, 3019, 3020, 3085, 3086, 3087, 3088			

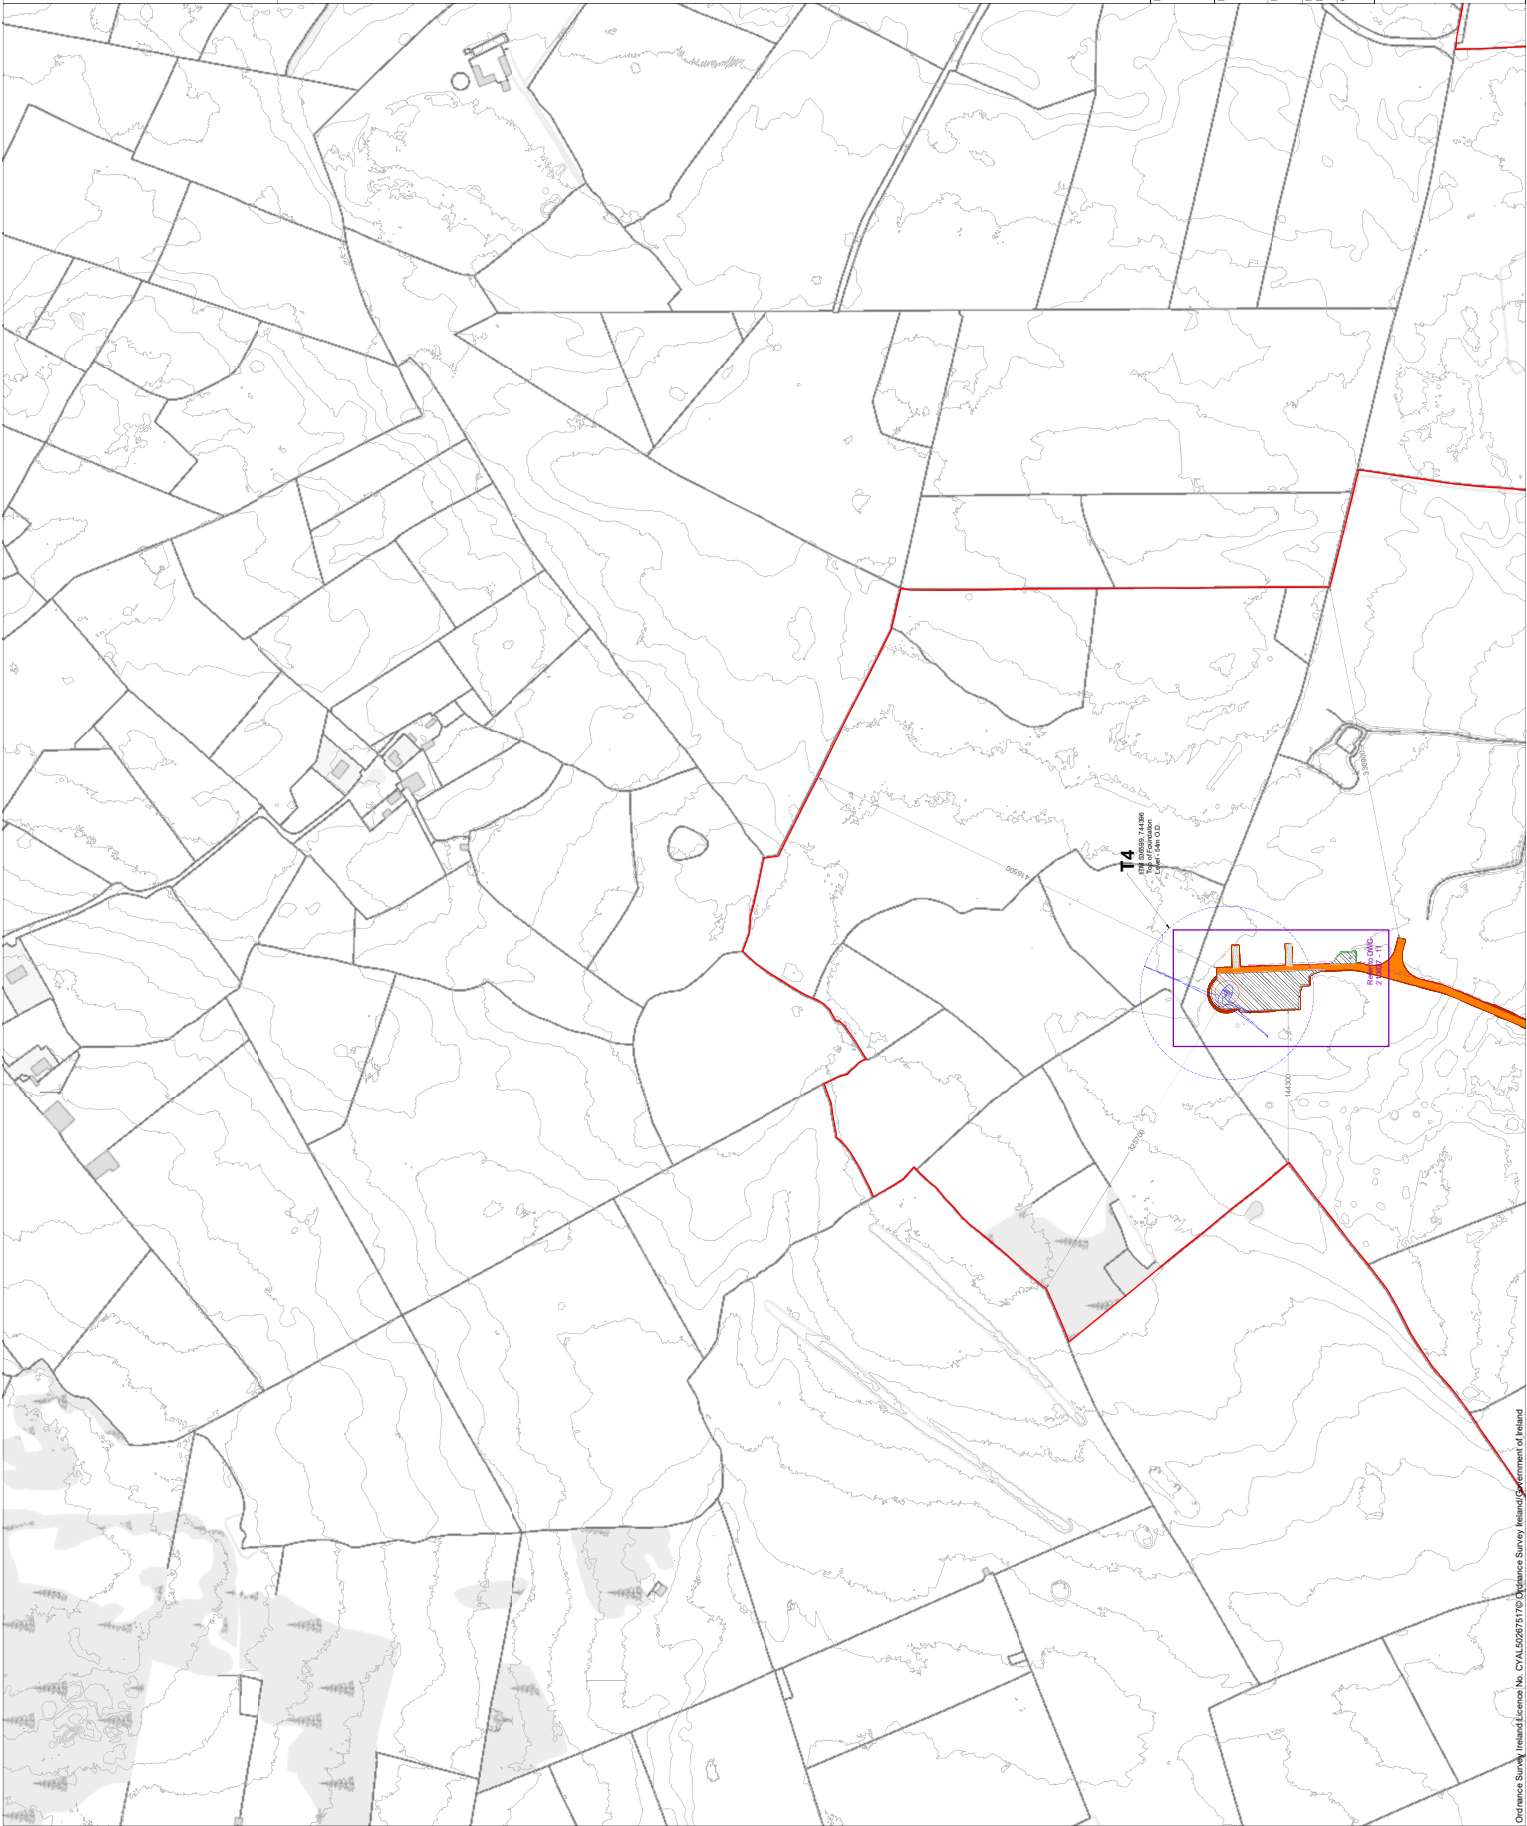

Project Design Drawing Notes

1. Drawings issued are for planning application purposes only.
2. Drawings not to be used for construction/contract conditions.
3. Copyright, all rights reserved. No part hereof may be copied or reproduced partially or wholly in any form whatsoever without the prior notice of the copyright owner McCarthy Keville O'Sullivan.
4. Do not scale off this drawing. Figured metric dimensions only should be taken off this drawing.
5. All contractors, whether main or sub-contractors, must visit the site and are responsible for taking and checking any and all dimensions and levels that relate to the works.
6. The use of or reliance upon this drawing shall be deemed to be a warranty that the conditions and information contained herein are true and correct and that the design is to be sought for and issued by the copyright holder to the use or reliance upon this drawing.
7. Layout plans show Turbine rotor diameter as per turbine drawing.
8. Final levels may vary depending on local ground conditions.


Drawing Legend

- Planning Application Boundary
- Existing Road to be Upgraded
- Proposed Road
- Electrical Cabling Route
- Soft Levelled Area
- Hardstand/Turbine Assembly Area
- Turbine Foundation
- Turbine Sweep Area
- Spill Management Area
- Cut
- Fill
- Grid Connection Footprint Subject to separate S.182A Planning Application



PROJECT TITLE:
**Laurclavagh Renewable Energy
Development, Co. Galway**

DRAWING TITLE:			
Site Layout Plan Sheet 4 of 5			
PROJECT No:	DRAWING No:	SCALE:	
210627	210627 - 10	1:2,500 @ A1	
DRAWN BY:	CHECKED DATE:	REVISION:	
JOB	TH	08.03.2024	P01
OS SHEET No: 2878, 2879, 2880, 2881, 2847, 2848, 2849, 2850, 3017, 3018, 3019, 3020, 3085, 3086, 3087, 3088			

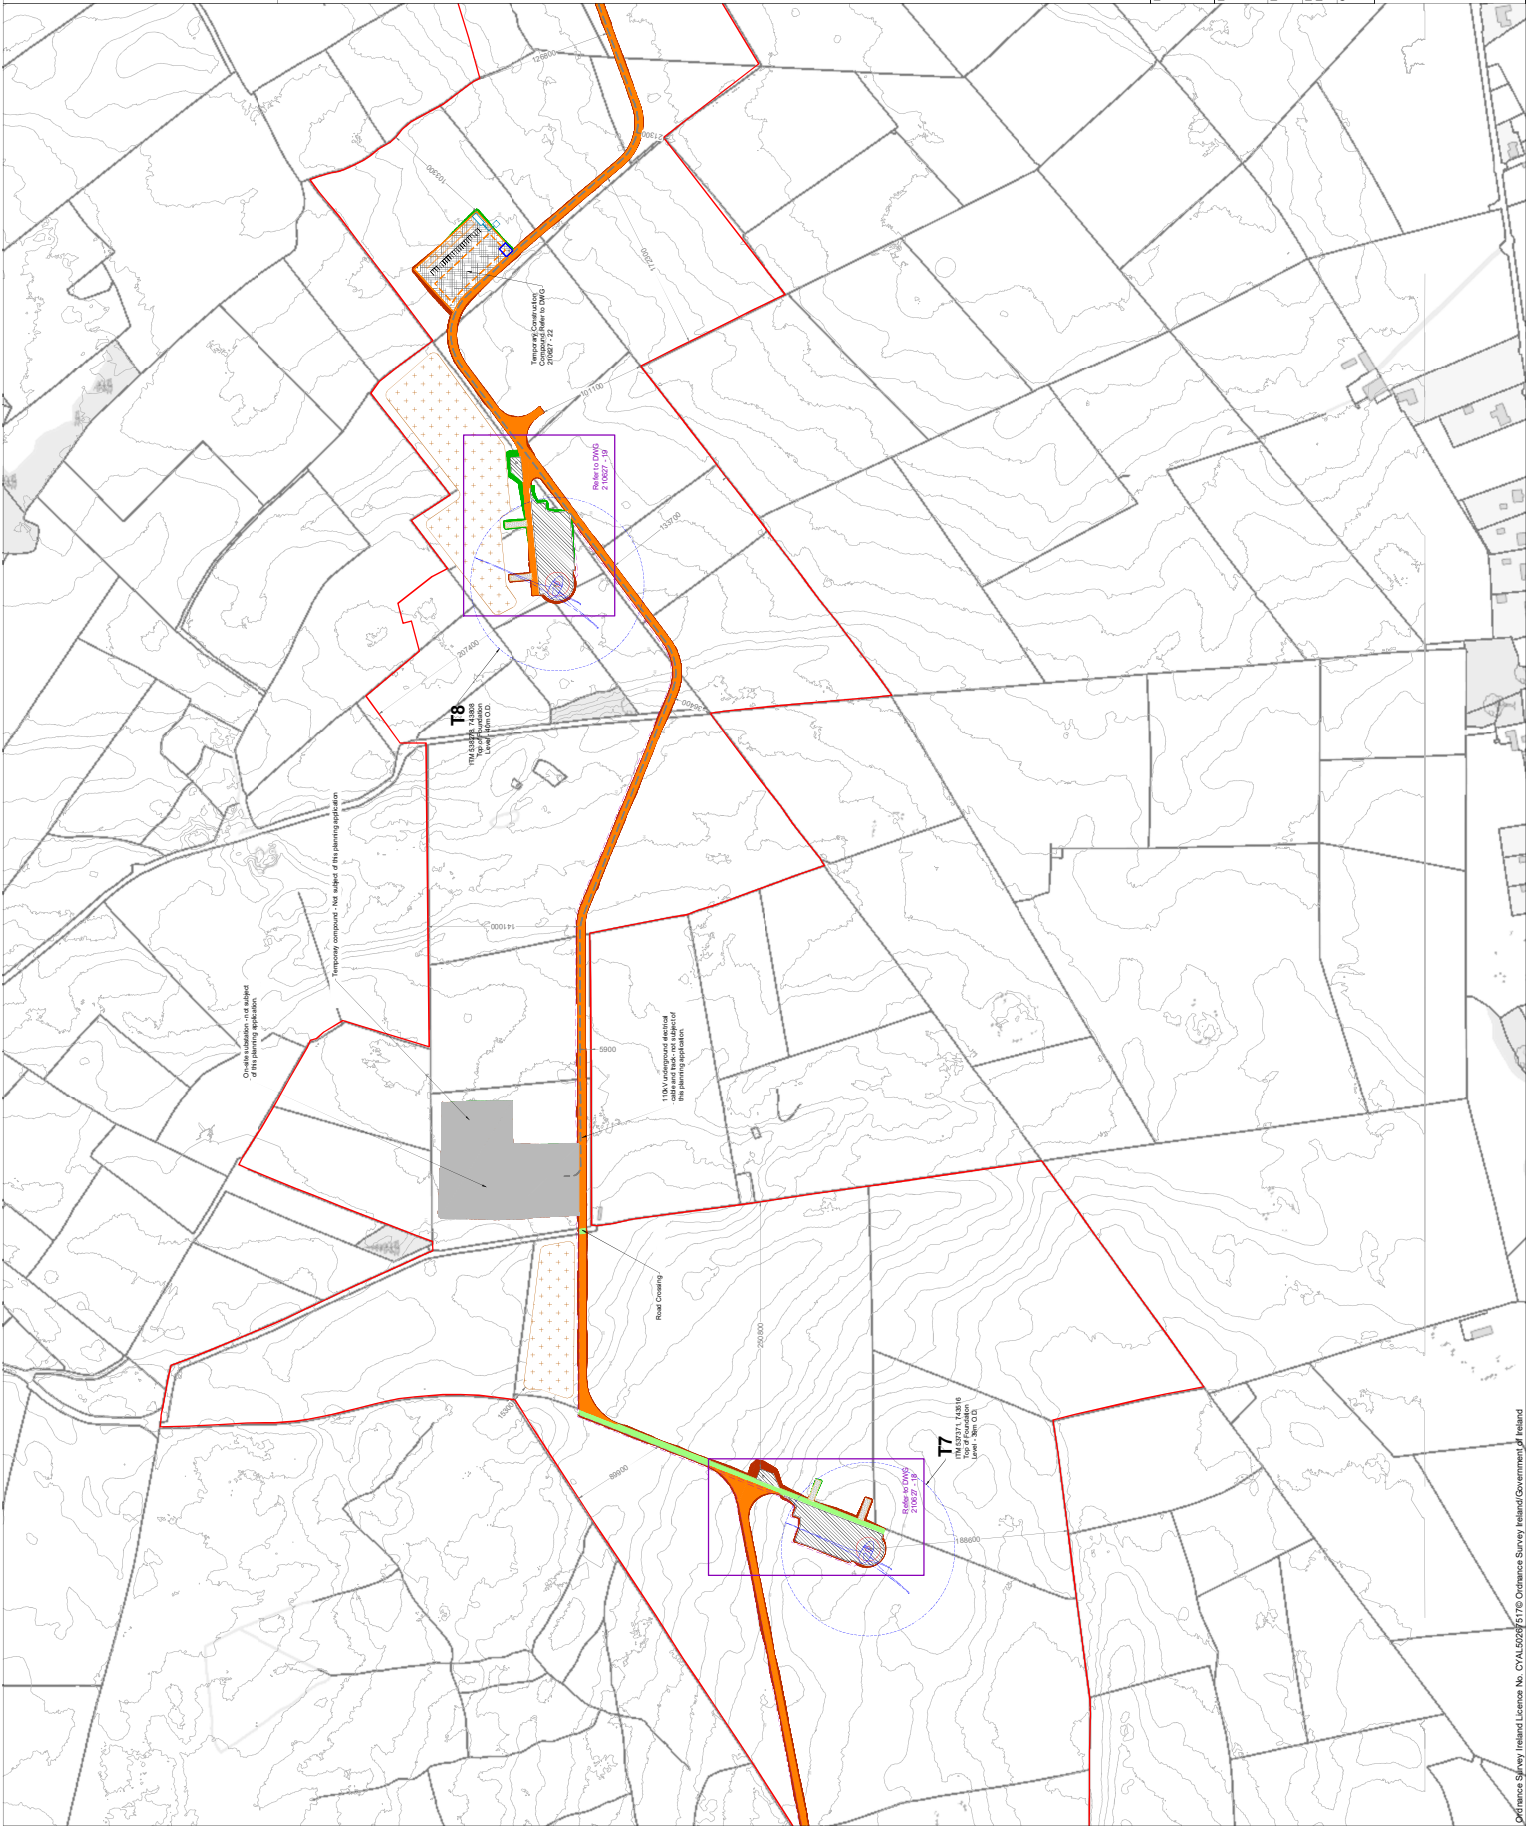

Project Design Drawing Notes

1. Drawings issued are for planning application purposes only.
2. Drawings not to be used for construction/contract conditions.
3. Copyright, all rights reserved. No part hereof may be copied or reproduced partially or wholly in any form whatsoever without the prior notice of the copyright owner McCarthy Keville O'Sullivan.
4. Do not scale off this drawing. Figured metric dimensions only should be taken off this drawing.
5. All contractors, whether main or sub-contractors, must visit the site and are responsible for taking and checking any and all dimensions and levels that relate to the works.
6. The use of or reliance upon this drawing shall be deemed to be a condition of the contract and the drawings are not to be used for any purpose other than that intended by the copyright holder to the use or reliance upon this drawing.
7. Layout plans show Turbine rotor diameter as per turbine drawing.
8. Final levels may vary depending on local ground conditions.

Drawing Legend

- Planning Application Boundary
- Existing Road to be Upgraded
- Proposed Road
- Temporary Construction Access Road
- Proposed Road Widening Works
- Cut
- Fill
- Area excluded from Application Boundary
- Grid Connection Footprint Subject to separate S.I62A Planning Application
- Underground Water Pipe
- Stock Proof Fence



PROJECT TITLE:
**Laurclavagh Renewable Energy
Development, Co. Galway**

DRAWING TITLE:
**Site Layout Plan
Sheet 5 of 5**

PROJECT No:	DRAWING No:	SCALE:
210627	210627 - 11 P1	1:2,500 @ A1
DRAWN BY:	CHECKED BY:	DATE:
JOB	HR	21.08.2025
CS SHEET No:	REVISION:	
2878, 2879, 2880, 2881, 2847, 2948, 2949, 2950, 3017, 3018, 3019, 3020, 3085, 3086, 3087, 3088	P01	

