



APPENDIX 10

PHOTOMONTAGE BOOKLET



Proposed Clonberne
Wind Farm FIR

Photomontage Booklet



This page intentionally left blank

View Point


1

Clonbern Graveyard


Photomontage 1

View from the Clonbern Old Graveyard (RPS No. 41) and Dennis Mausoleum (RPS No. 40) protected structures. Located 960m west from the nearest proposed turbine (T5).

View point grid reference	E 556506 N 756547
Date of image taken	21.05.2025
Time of image taken	14:05
View point elevation	79m
Angle of Views	90° / 53.5°
View Direction (Image Centre)	278°
Horizontal extent of proposed turbines	68°
Number of proposed turbines visible	11/11
Turbine Hub Height	99m
Turbine Rotor Diameter	162m
Turbine Tip Height	180m
Montage Type	Type 4* Photomontage / Photowire / Survey / Scale Verifiable
Camera & Lens	Canon 5D Mark III / Full Frame Sensor with a 50mm Lens
Tripod	Manfrotto 190X extended to approx 1.5m.
Map Licence	© Ordnance Survey Ireland. All rights reserved. Licence number CYAL50267517

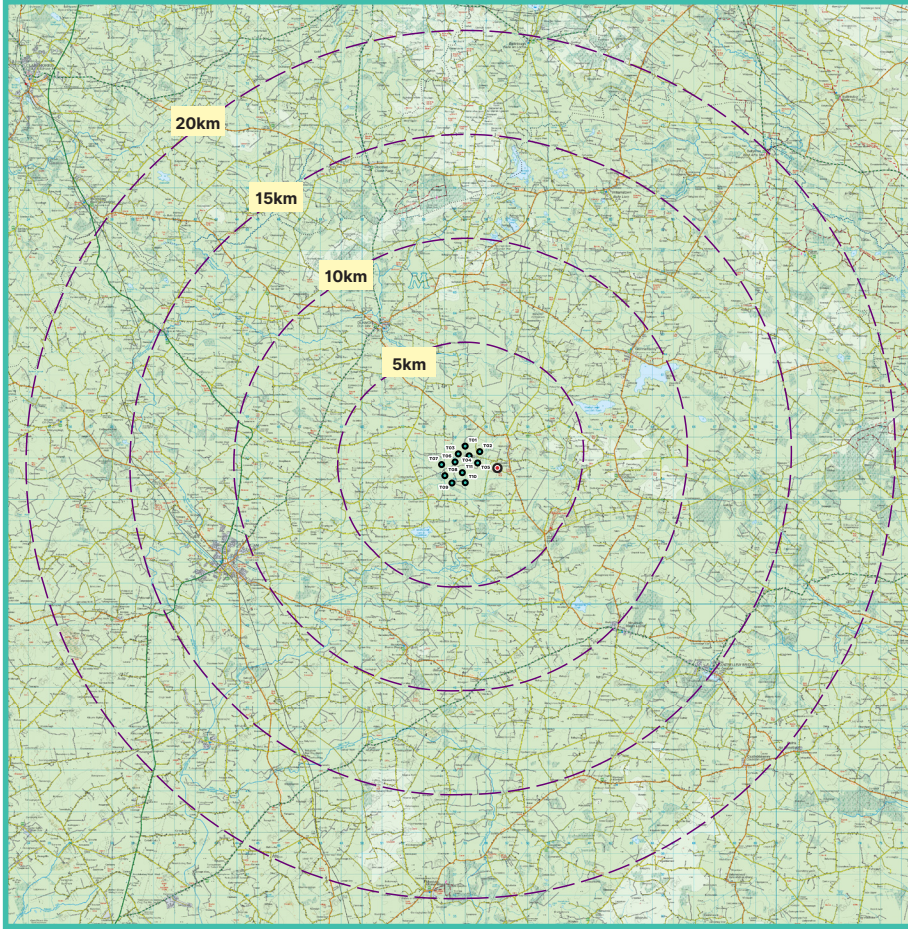

View point relative to 20km radius.

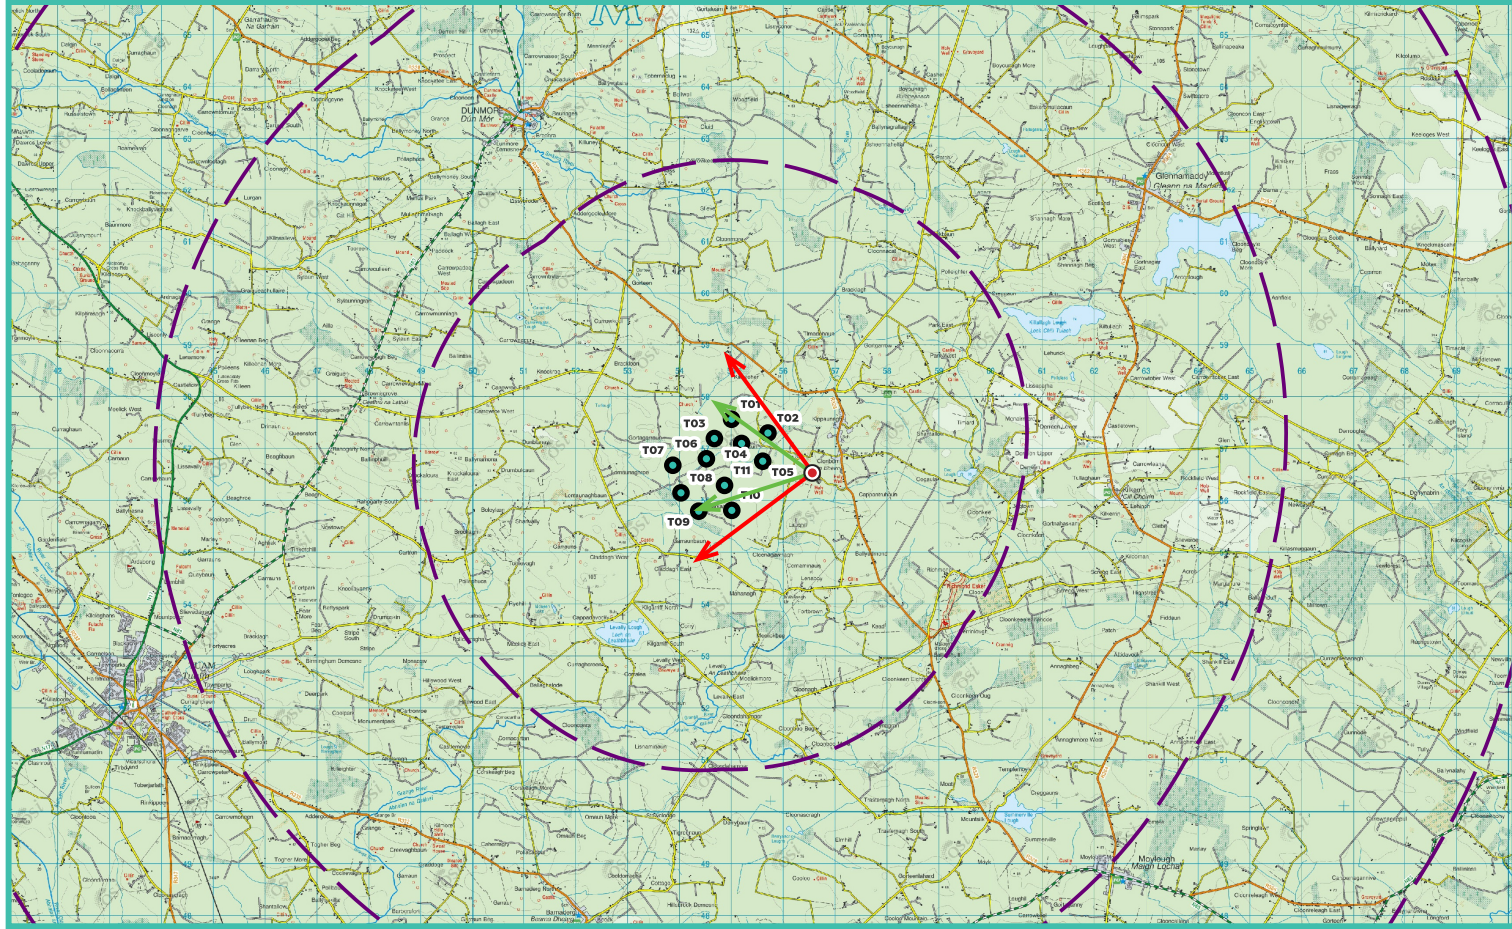

View point relative to proposed wind farm site.



Detail of view point location.

Map Legend

Area shown in 90° view



Area shown in 53.5° view



View Point



Wireline Legend

Proposed Clonberne Wind Farm

Existing Wind Farms

Permitted Wind Farms

Proposed Wind Farms

Prepared by
MKO
Planning & Environmental Consultants
Tuam Road, Galway.

Tel: (091) 73 56 11
E-mail: info@mkofireland.ie
Website: www.mkofireland.ie



90° View Extent





53.5° View Extent

Existing View at 90°



Matching Wireline

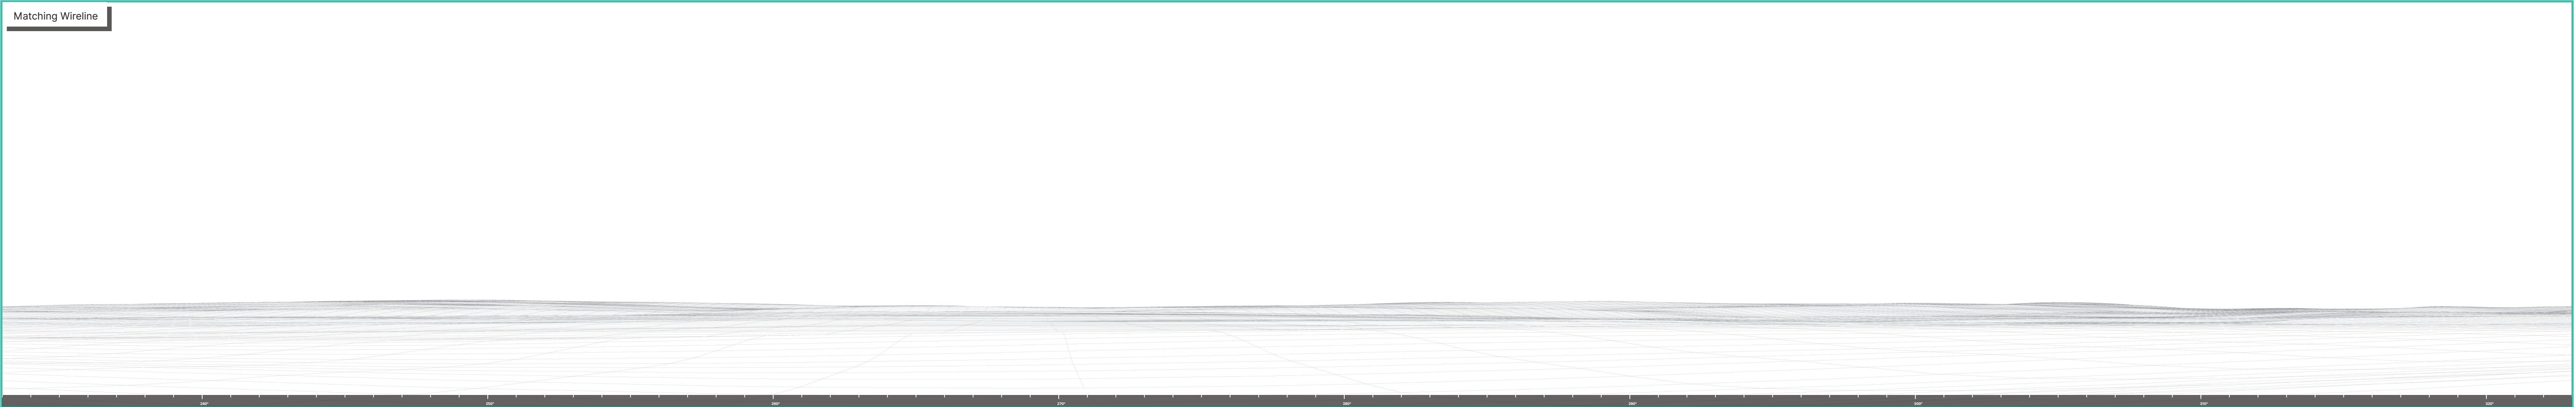

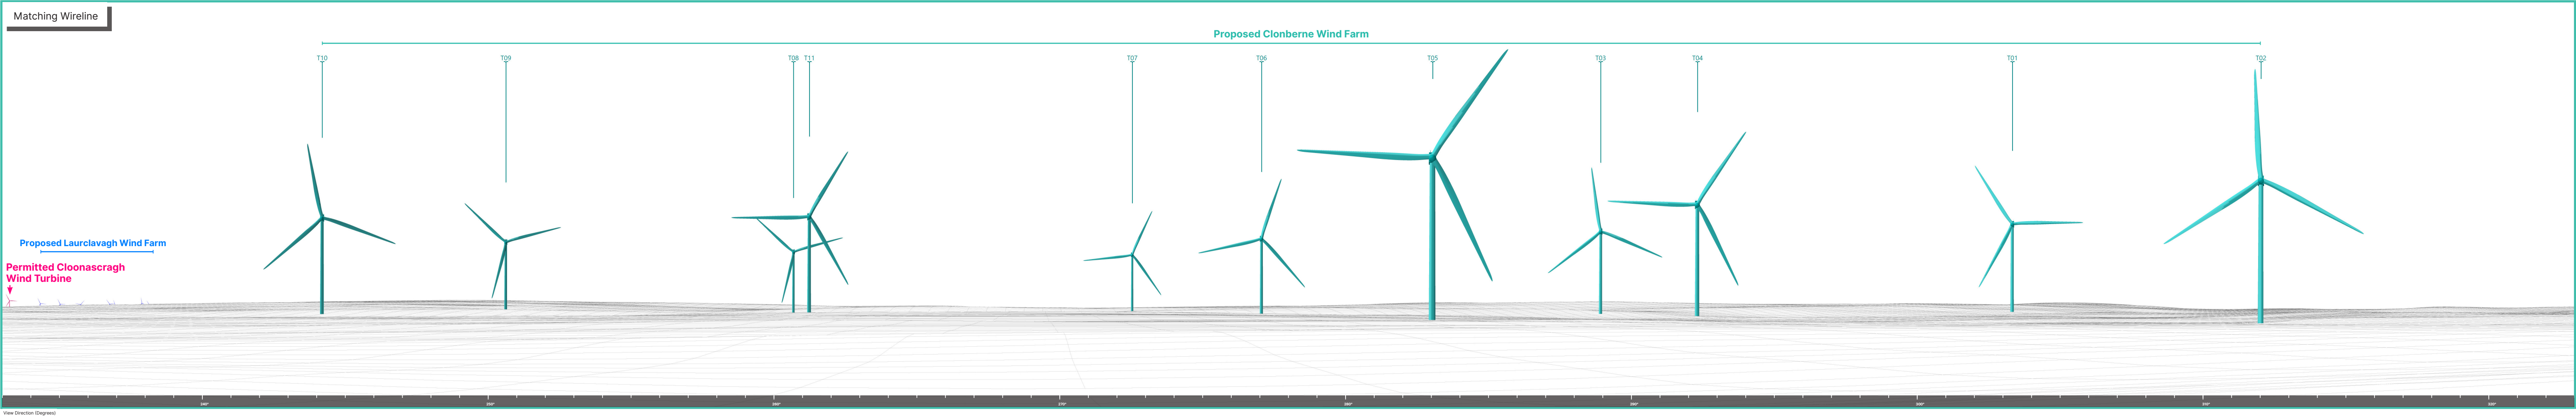

Proposed Photomontage with Cumulative at 53.5°



