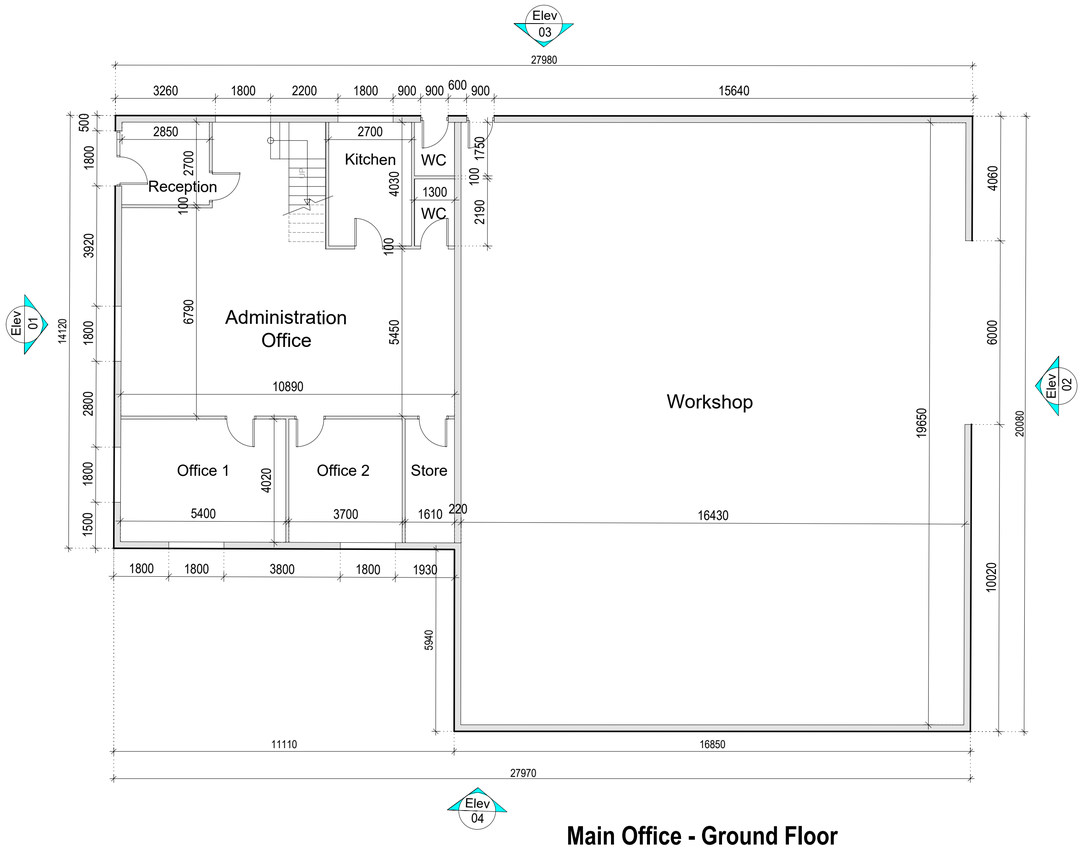

Main Office - Ground Floor

Scale 1:100

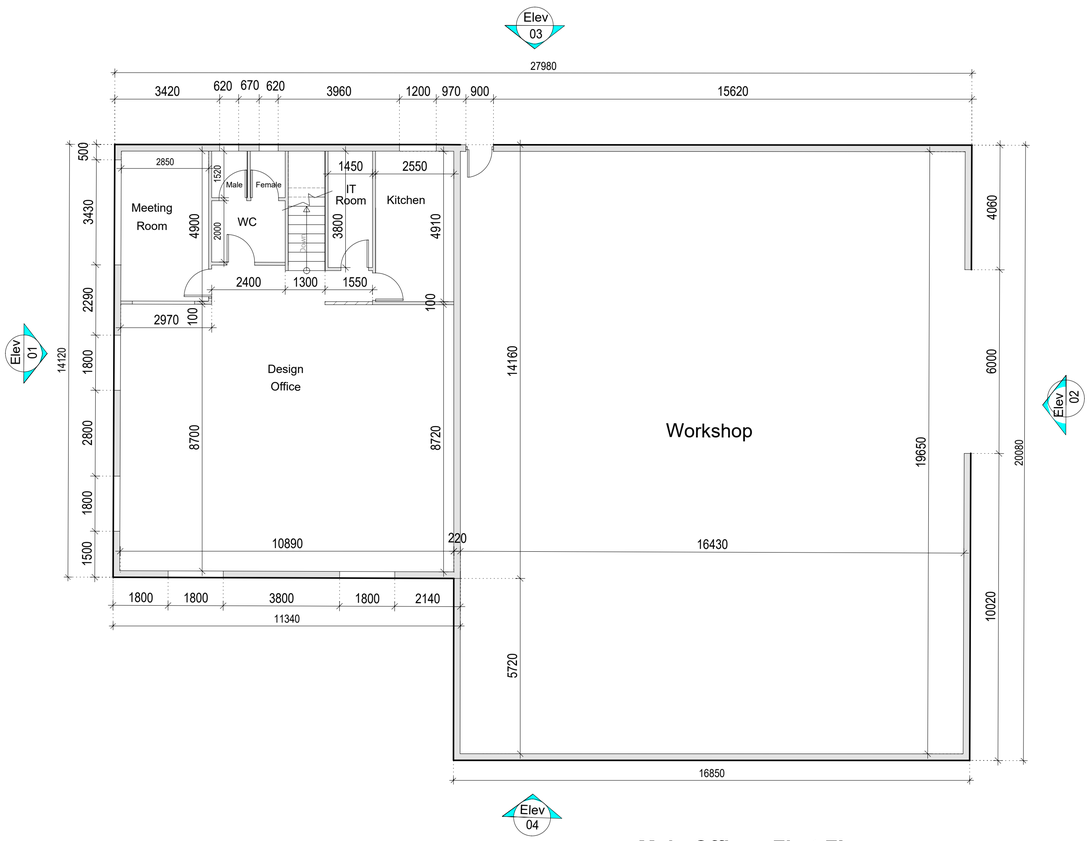

Main Office - First Floor

Scale 1:100

NOTE:
Refer to drawing
KEE - 15224 - PL107 for elevations.

KeyPlan

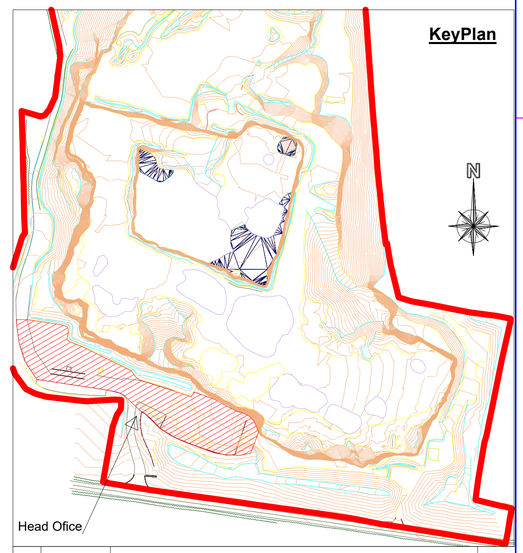

Rev.	Date	Amendment	by
P1	27/08/19	Issued for planninig purposes	MA

KEEGAN PRECAST Ltd
PRECAST TWIN WALL & FLOOR PRODUCTS
Trammon, Rathmolyon, Co. Meath ♦ Phone: 046-9555-116 ♦ Fax: 046-9560-917 ♦ Email: info@keeganquarries.com

Client:	Keegan Precast Ltd.
Project:	Main Office
Level:	Ground Level and First Level
Contents:	Plan View

Format:	A0	Scale:	1:100	Drawing No:	KEE-15224-PL-107A
Drawn by:	MA	Checked by:	JOB	Date:	27/08/19 Rev. P1