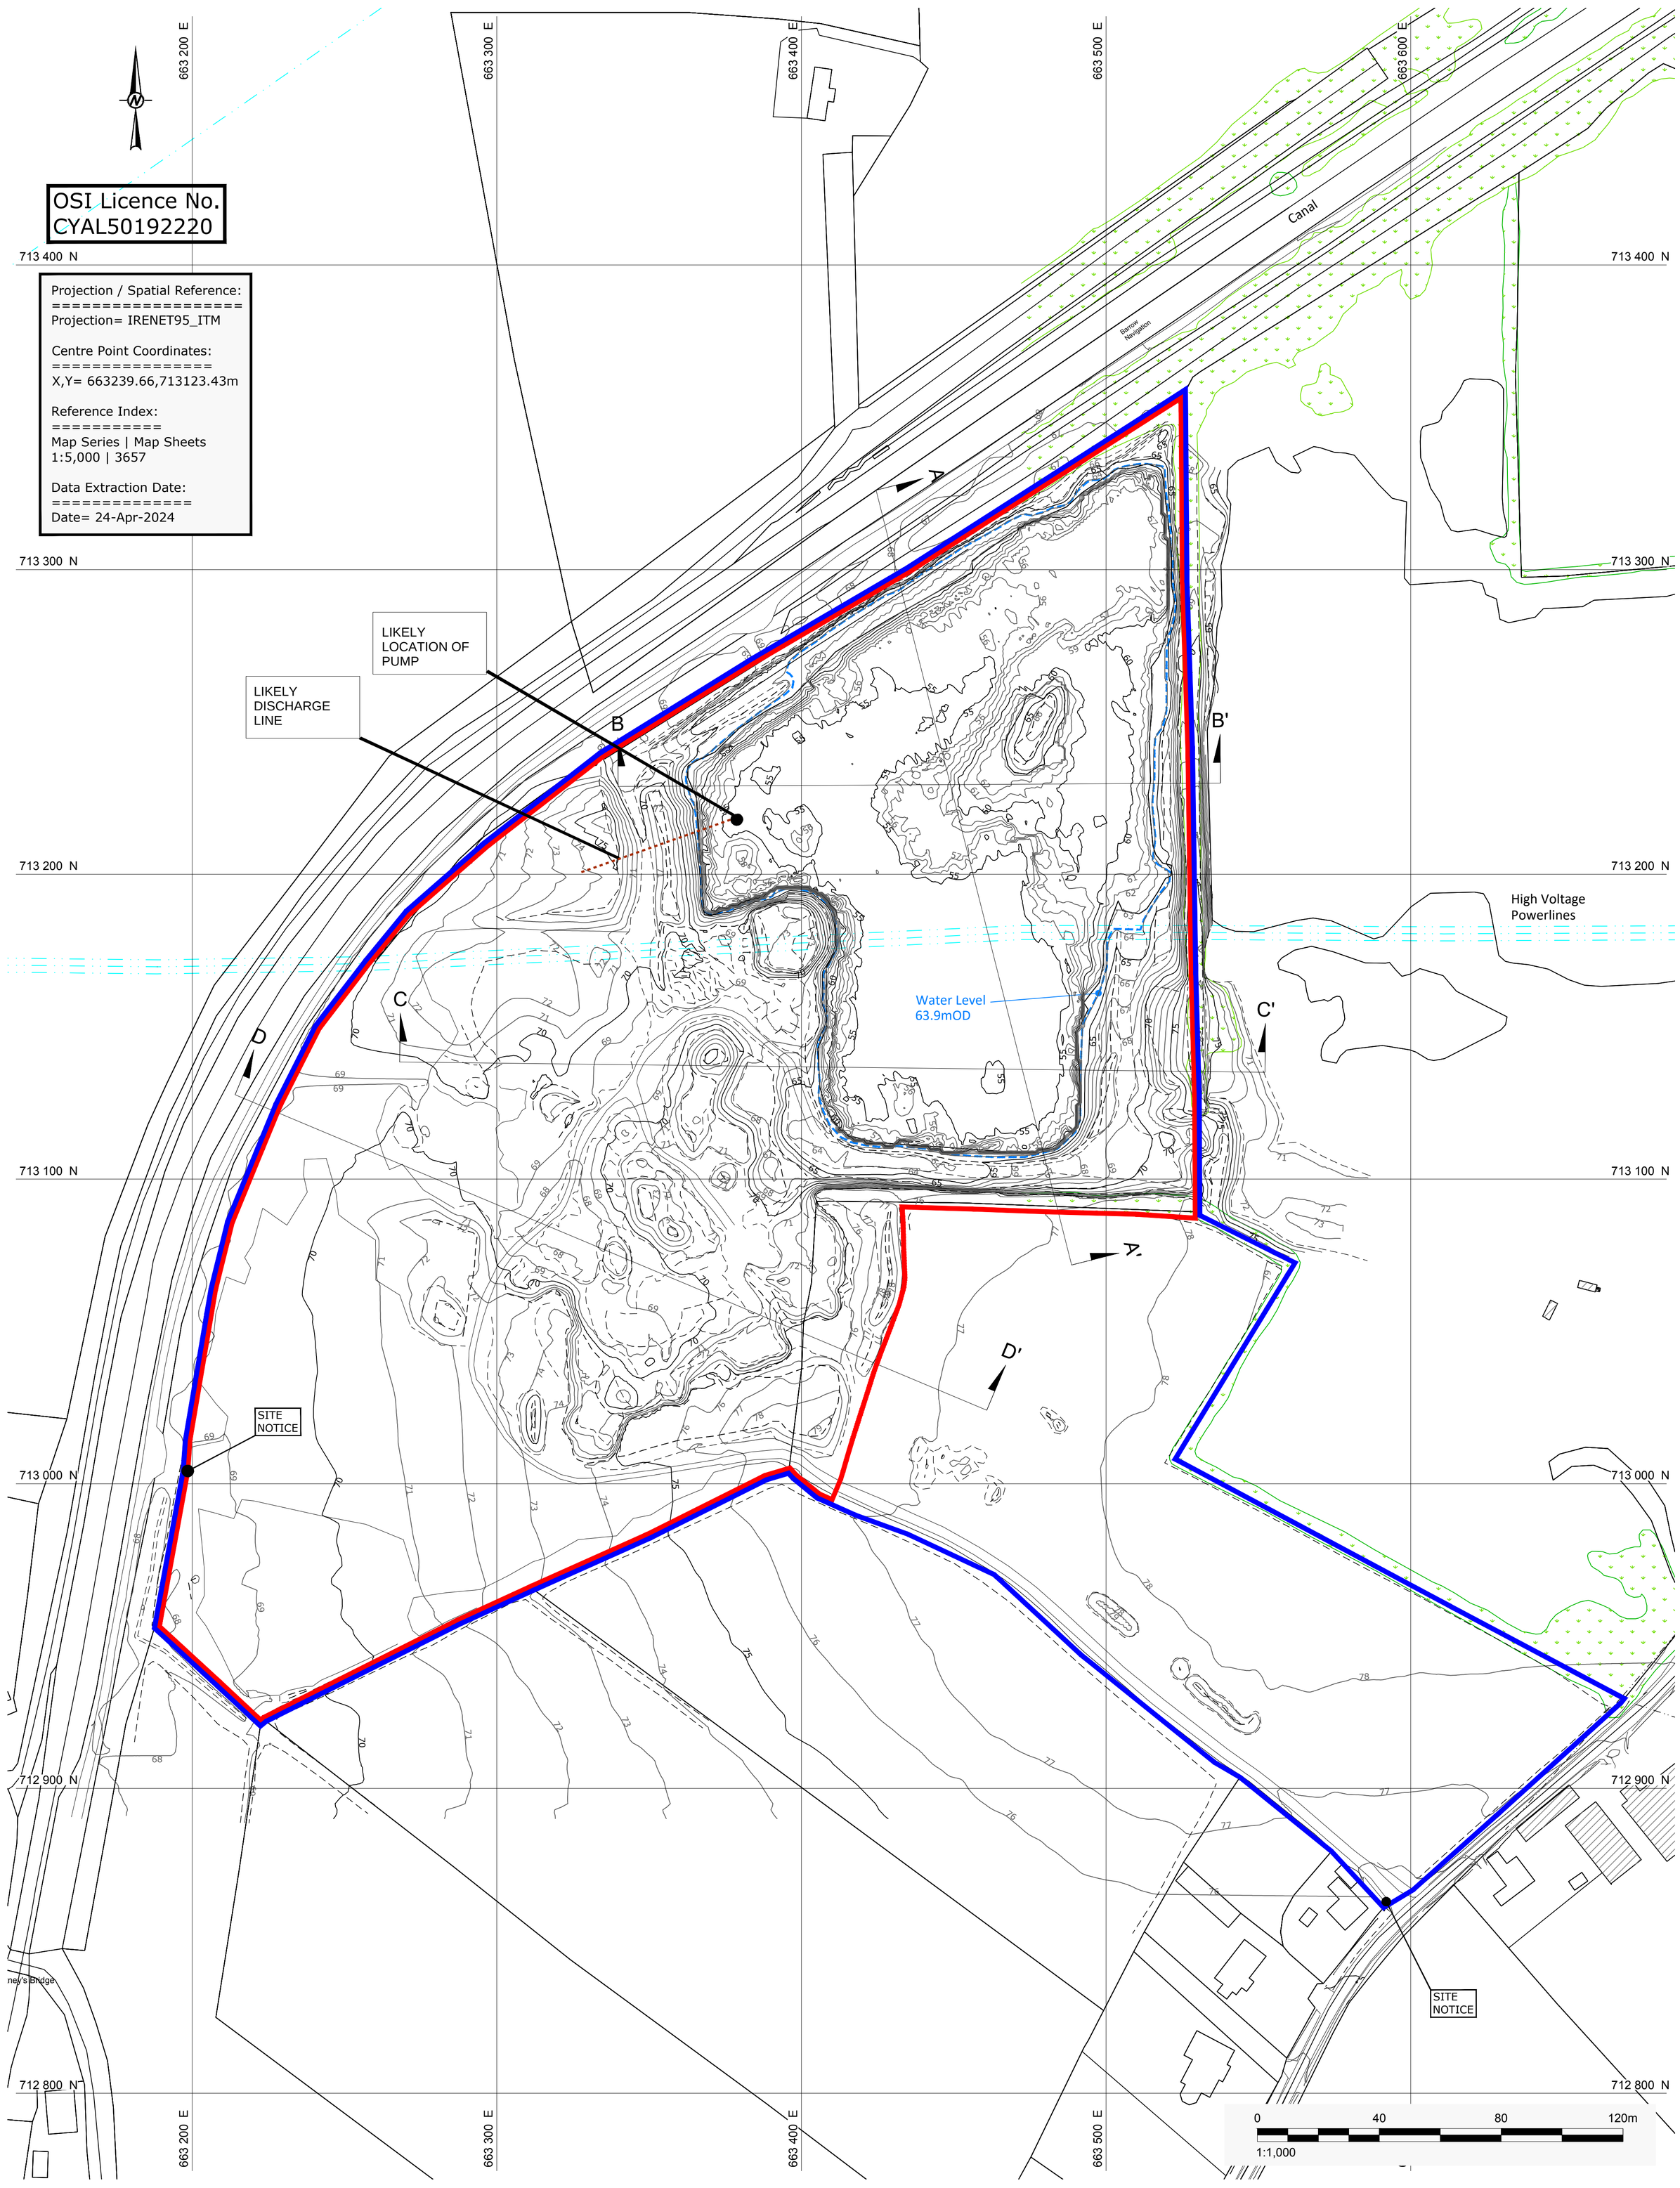

LEGEND:

- LANDS UNDER CONTROL OF APPLICANT
- APPLICATION SITE BOUNDARY
- HIGH VOLTAGE POWER LINES
- CROSS SECTION (See Dwg. No. 05)
- 76 EXISTING GROUND CONTOURS (mOD)
- VEGETATION

NOTES:

GRID REFERENCES ARE IN METRES & TO ITM COORDINATES.

LEVELS ARE IN METRES & TO O.S. DATUM.

DIMENSIONS ARE IN METRES.

CLIENT

BISON QUARRIES LTD

CONSULTANT

YYYY-MM-DD	2024-Dec-03
PREPARED	BVV
DESIGN	POB
REVIEW	RT
APPROVED	RT

PROJECT

QUARRY RESTORATION, COOLSICKEN, MONASTEREVIN, Co. KILDARE.

TITLE

EXISTING SITE CONDITIONS

PROJECT No.	DRAWING No.	Rev.	SCALE
IE40000205	04	A	1:1,000 A1

IF THIS MEASUREMENT DOES NOT MATCH WHAT IS SHOWN, THE SHEET SIZE HAS BEEN MODIFIED FROM: ISO A1
25 mm
0