LANDSCAPING LEGEND

REF	BOTANICAL NAME	COMMON NAME	WILDLIFE BENEFIT	HEIGHT / SPREAD
	ALNUS GLUTINOSA	ALDER	GOOD	20M / 12M
	SORBUS AUCUPARIA	ROWAN	GOOD	10M / 5M
	SALIX CARPEA	SALLOW	GOOD	10M / 10M
	EXISTING MATURE MIXED PLANTING		V. GOOD	
	PROPOSED YELLOW FURZE (FABACEAE)		GOOD	
	PROPOSED DOUBLE PLANTED NATIVE HAWTHORN (CRATAEGEUS MANOGYNA) AND BLACKTHORN (PRUNUS SPINOSA) HEDGEING		V. GOOD	
	PROPOSED NATIVE CONNEMARA WILD FLOWER MEADOW		EXCELLENT	

0 10m 20m 30m 40m 50m 60m 70m 80m 90m 100m

Scale Bar

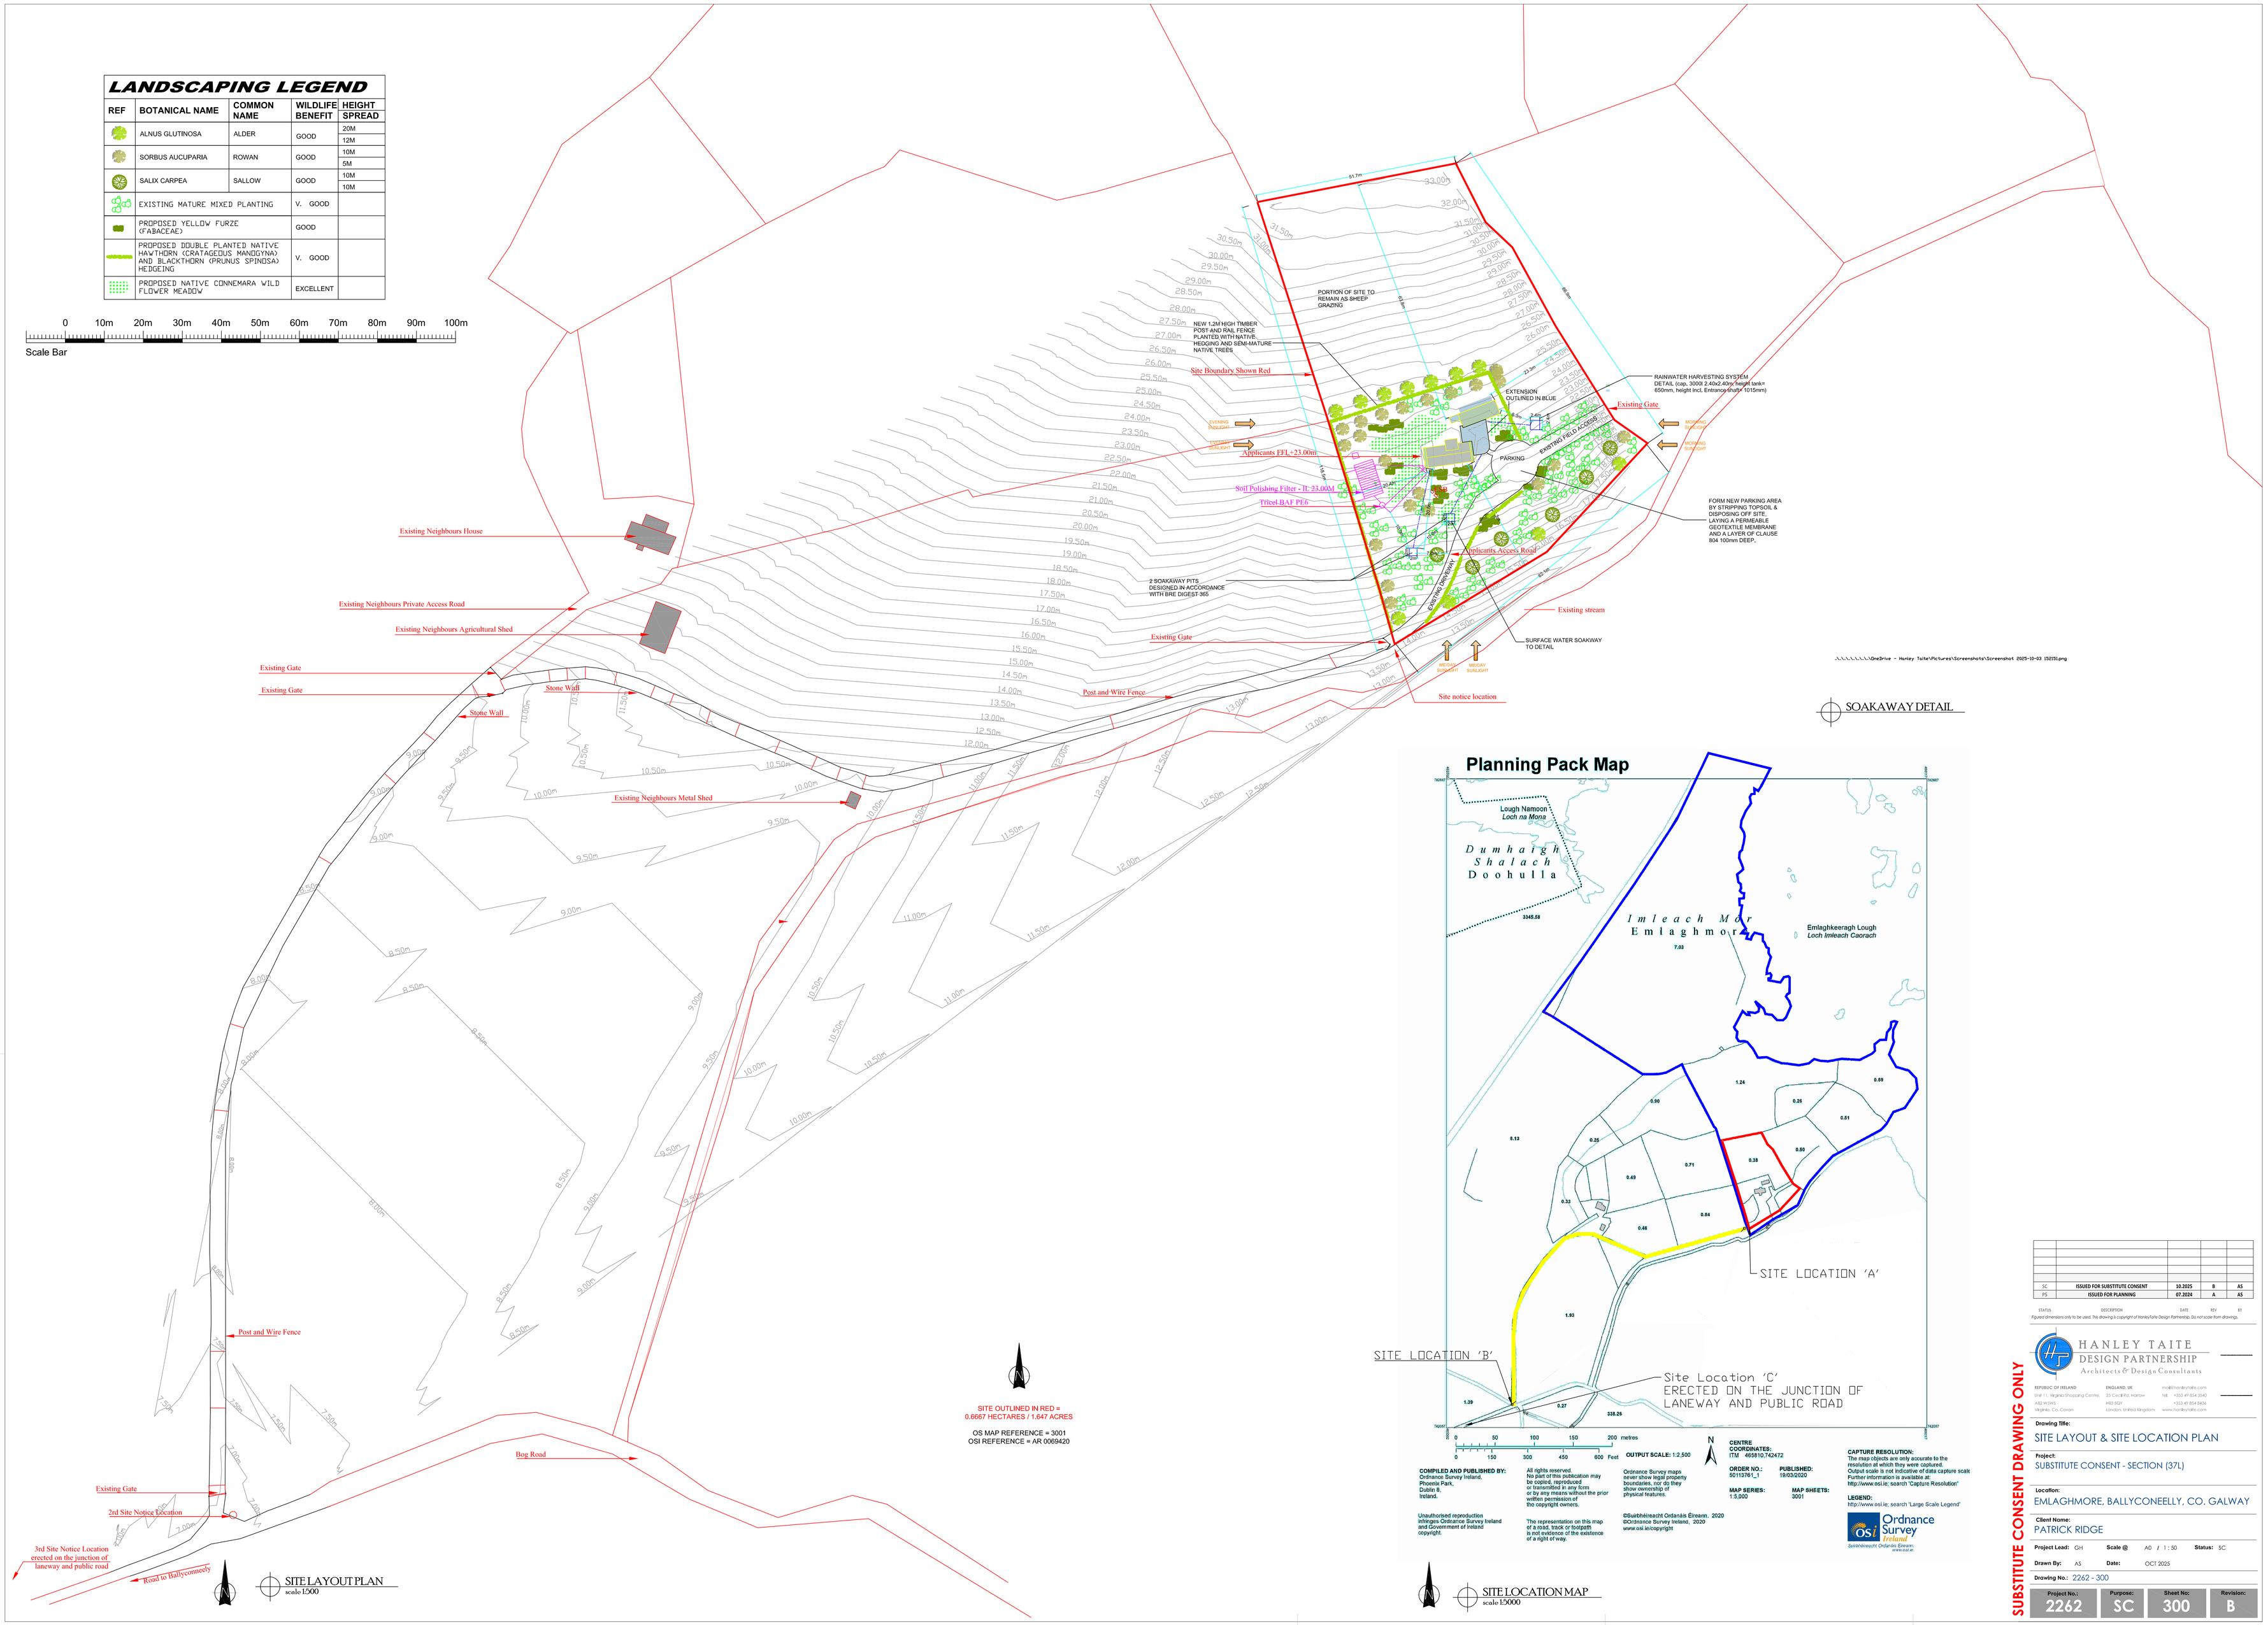

STATUS	DESCRIPTION	DATE	REV	BY
SC	ISSUED FOR SUBSTITUTE CONSENT	10.2025	B	AS
PS	ISSUED FOR PLANNING	07.2024	A	AS

Figured dimensions only to be used. This drawing is copyright of Hanley Taite Design Partnership. Do not scale from drawings.

HANLEY TAITE DESIGN PARTNERSHIP
Architects & Design Consultants

REPUBLIC OF IRELAND
Unit 11, Virginia's Shopping Centre,
A82 WD963
Virginia, Co. Cavan

ENGLAND, UK
25 Cecil Rd, Harrow-
HA3 5DY
London, United Kingdom

mail@hanleytaite.com
Tel: +353 49 854 5040
+333 49 854 5434
www.hanleytaite.com

Drawing Title:
SITE LAYOUT & SITE LOCATION PLAN

Project:
SUBSTITUTE CONSENT - SECTION (37L)

Location:
EMLAGHMORE, BALLYCONEELLY, CO. GALWAY

Client Name:
PATRICK RIDGE

Project Lead: GH **Scale @** A0 / 1 : 50 **Status:** SC

Drawn By: AS **Date:** OCT 2025

Drawing No.: 2262 - 300

Project No.:	Purpose:	Sheet No:	Revision:
2262	SC	300	B

SUBSTITUTE CONSENT DRAWING ONLY