


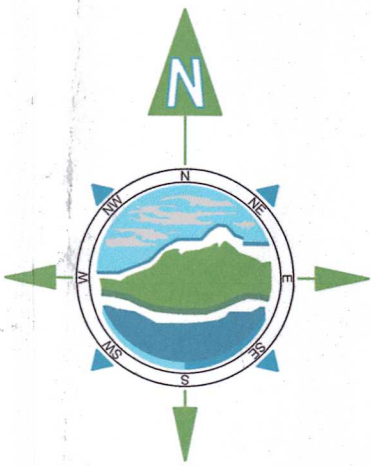


THE INFORMATION ON THIS DRAWING
IS TO THE ORDNANCE SURVEY IRELAND
ITM COORDINATE SYSTEM

GENERAL LEGEND

SITE BOUNDARY PEAT
EXTRACTION AREA

KEY PLAN

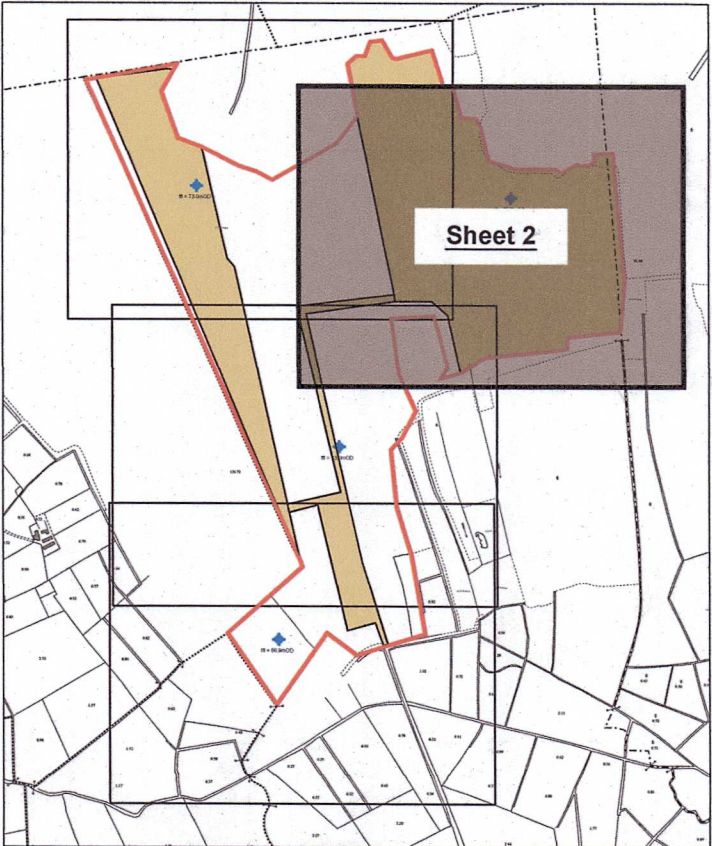

NOTES:

1. FIGURED DIMENSIONS ONLY TO BE TAKEN FROM THIS DRAWING.
2. ALL DRAWINGS TO BE CHECKED BY THE CONTRACTOR ON SITE
3. ENGINEER/EMPLOYERS REPRESENTATIVE, AS APPROPRIATE, TO BE INFORMED BY THE CONTRACTOR OF ANY DISCREPANCIES BEFORE ANY WORK COMMENCES
4. THE CONTRACTOR SHALL UNDERTAKE A THOROUGH CHECK FOR THE ACTUAL LOCATION OF ALL SERVICES/UTILITIES, ABOVE AND BELOW GROUND, BEFORE ANY WORK COMMENCES
5. ALL LEVELS SHOWN RELATE TO ORDNANCE SURVEY DATUM AT MALIN HEAD



A	02.04.24	PLANNING ISSUE	MN	LB
Rev	Date	Description	By	Chkd.

Client: Derrymore Peat Ltd

Project: Exempt Development

Title: SITE LAYOUT PLAN
AT 1:1000
- Sheet 2 of 4 -

Scale @ A1: 1:1000

Prepared by: M. Nolan
Checked by: L. Byrne
Date: March 2024

Drawing Status: Planning

TOBIN

Tel: +353 (0)91 565 211
Email: info@tobin.ie
www.tobin.ie

Drawing No.: 10738-2503

Revision: A